


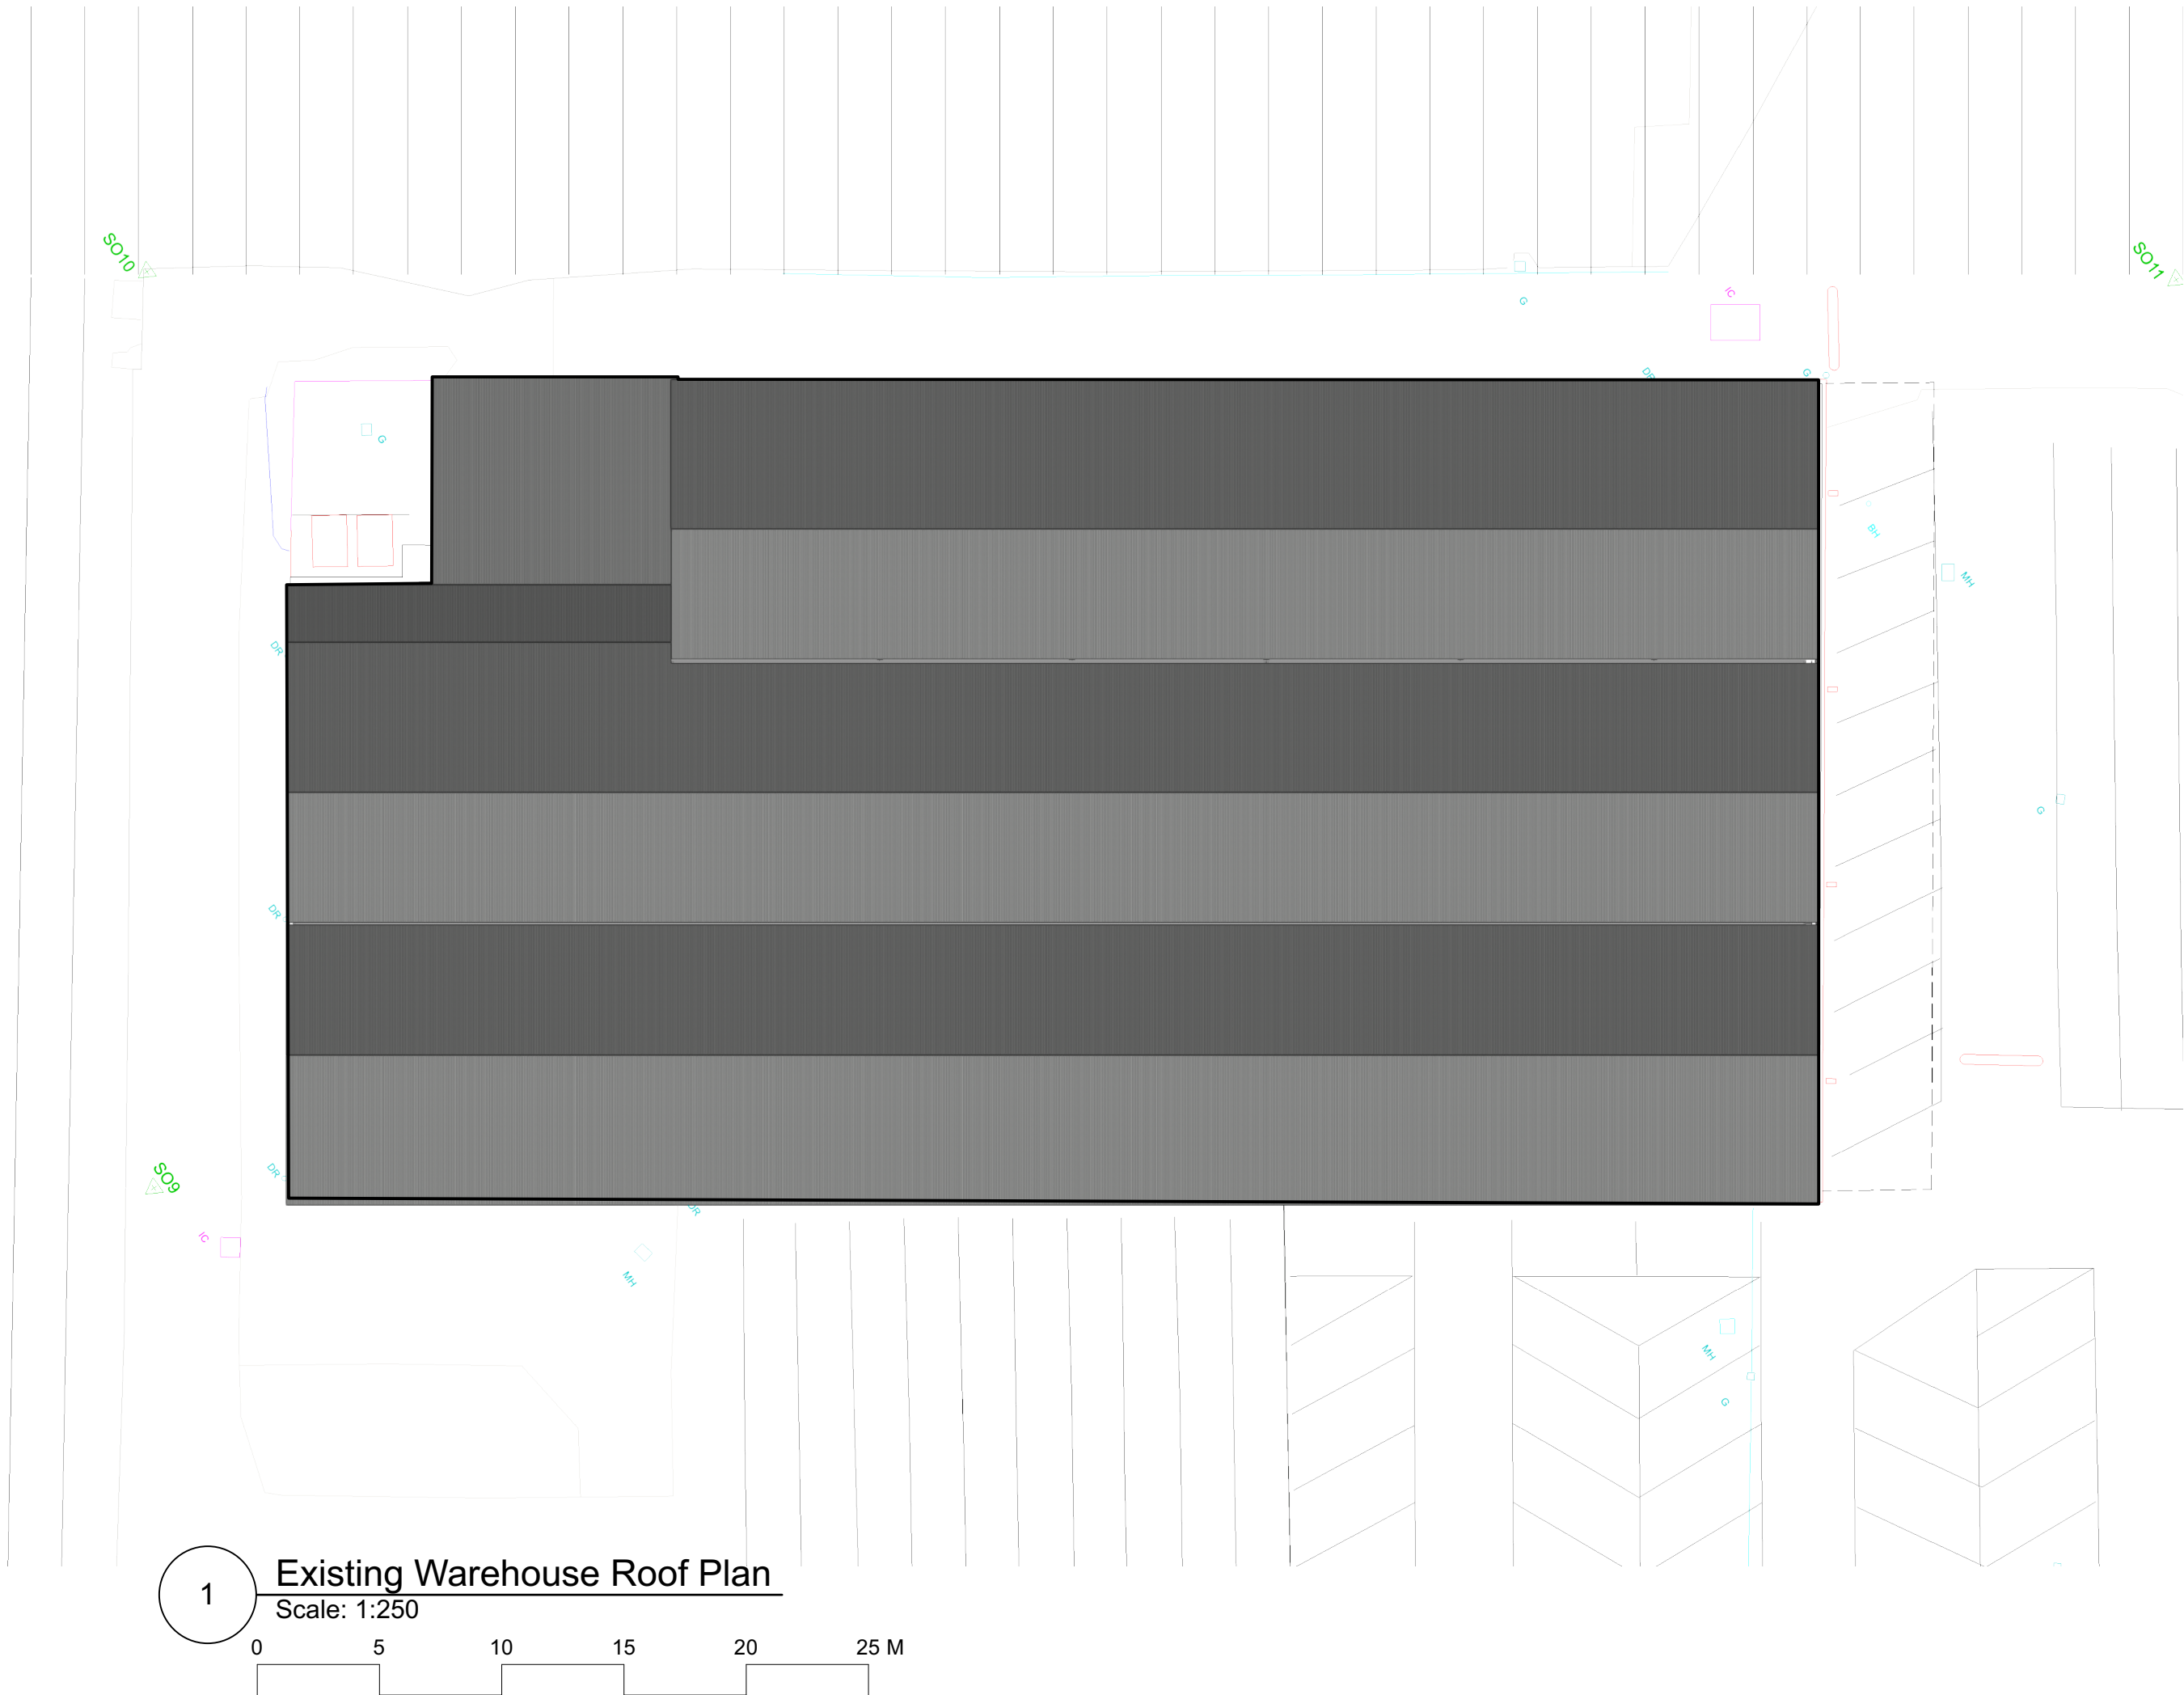


# Existing Warehouse Roof Plan


Scale: 1:250



COPYRIGHT OF ATELIER MB LTD  
DO NOT SCALE FROM THIS DRAWING  
DIMENSIONS TO BE CHECKED ON SITE

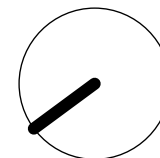

## Key Plan

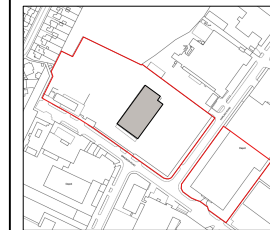

Scale 1:10 000

| Rev | Note | DRN | CHK |
|-----|------|-----|-----|
|-----|------|-----|-----|

## Wythenshawe Bus Garage and Car Park

### Existing Building I Roof Plan

|          |               |
|----------|---------------|
| scheme   | 1950          |
| drwg no. | <b>E(152)</b> |
| revision |               |

|                  |            |
|------------------|------------|
| scale            | 1:250 @ A3 |
| date first drawn | Aug 22     |
| drawn            | PL         |

SK sketch E existing P proposed T tender C construction FI final issue

[www.ateliermb.co.uk](http://www.ateliermb.co.uk)  
t 0161 236 0051  
e architect@ateliermb.co.uk

