





Proposed Front Elevation Block 5

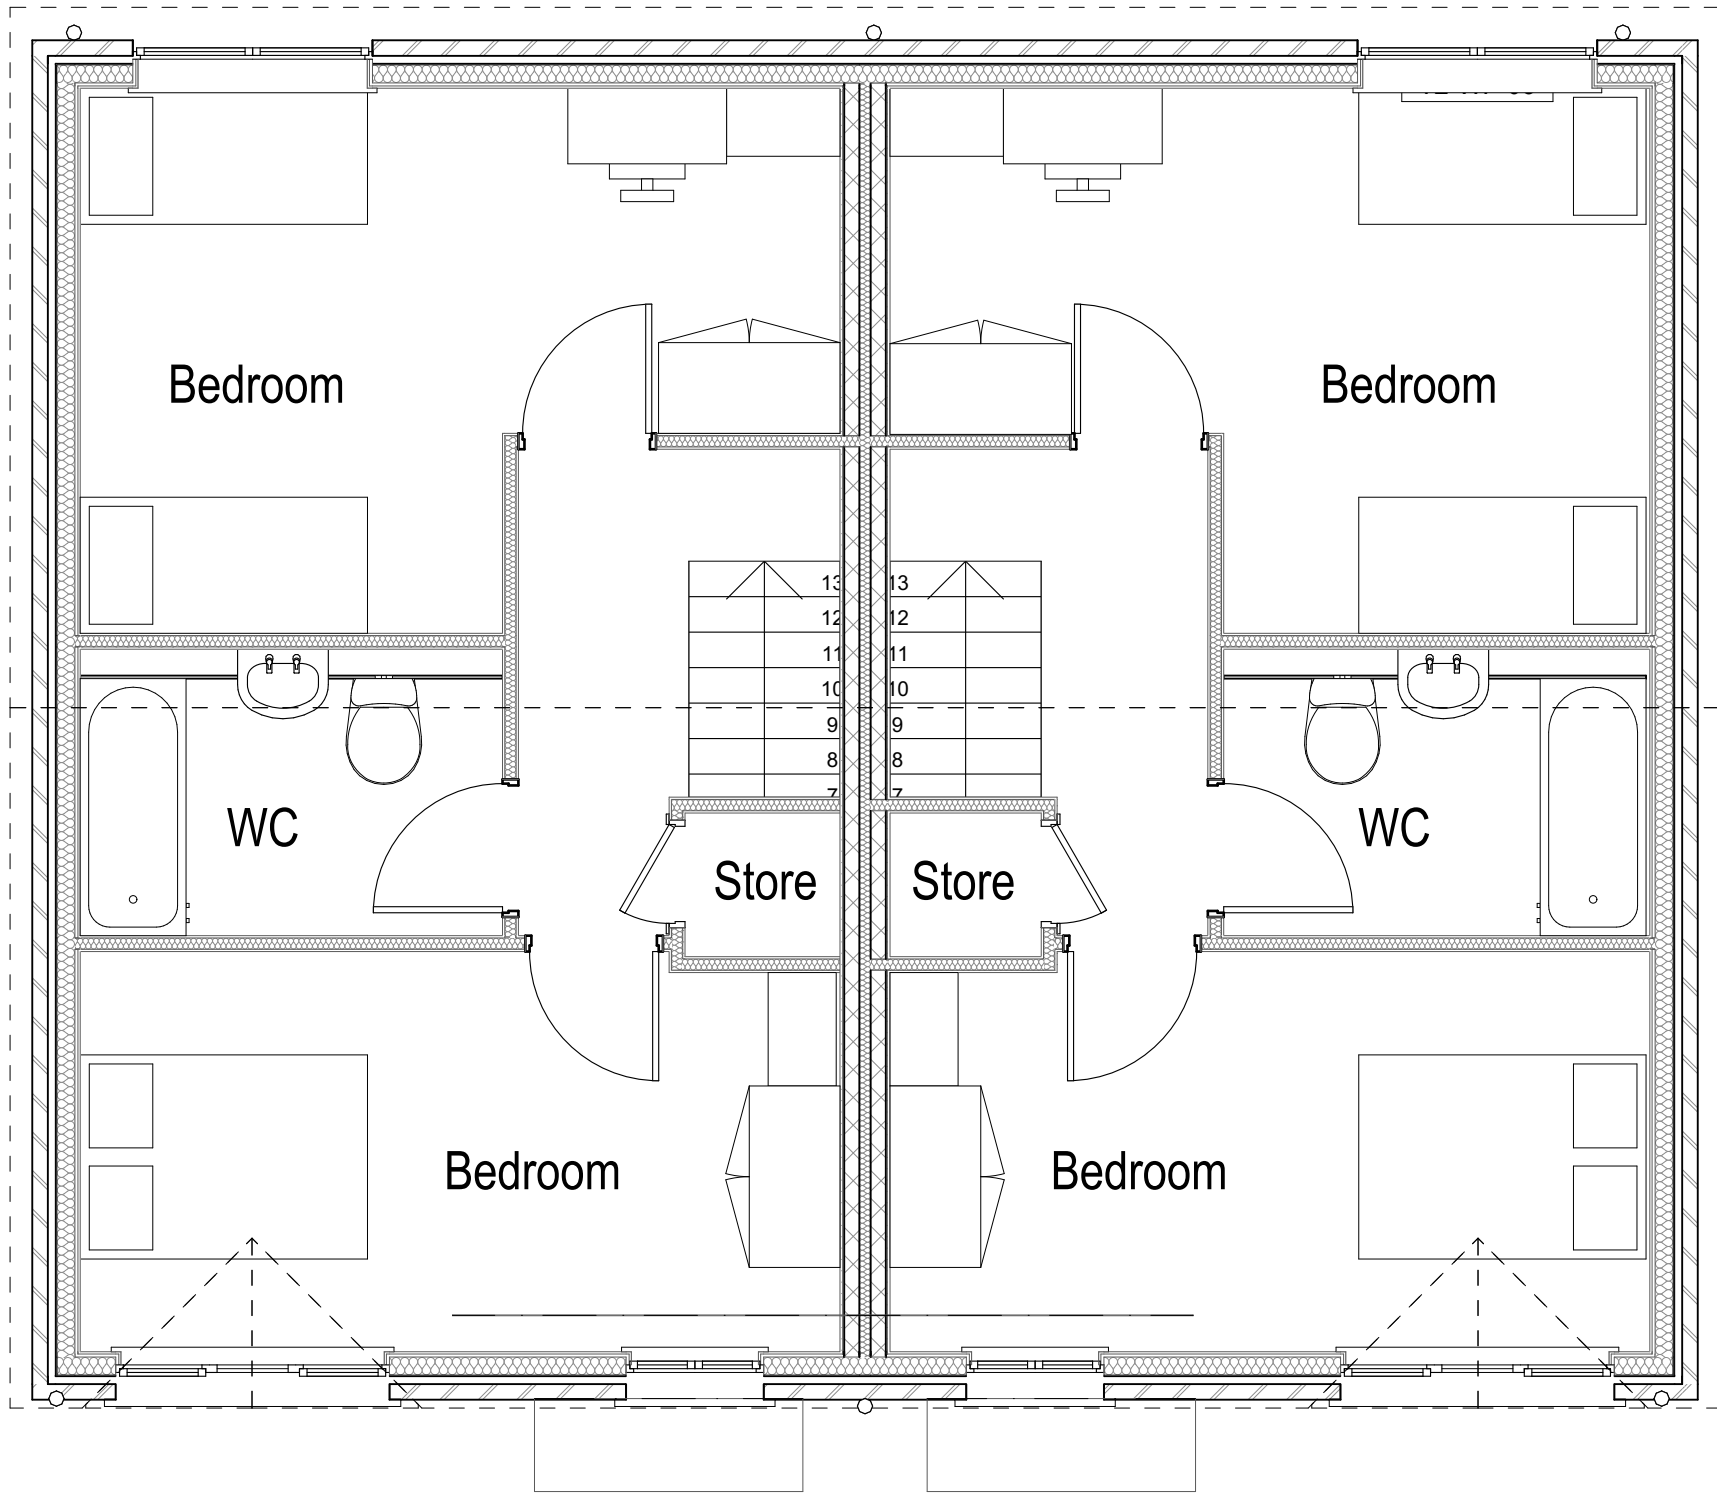

2 First Floor 1:50

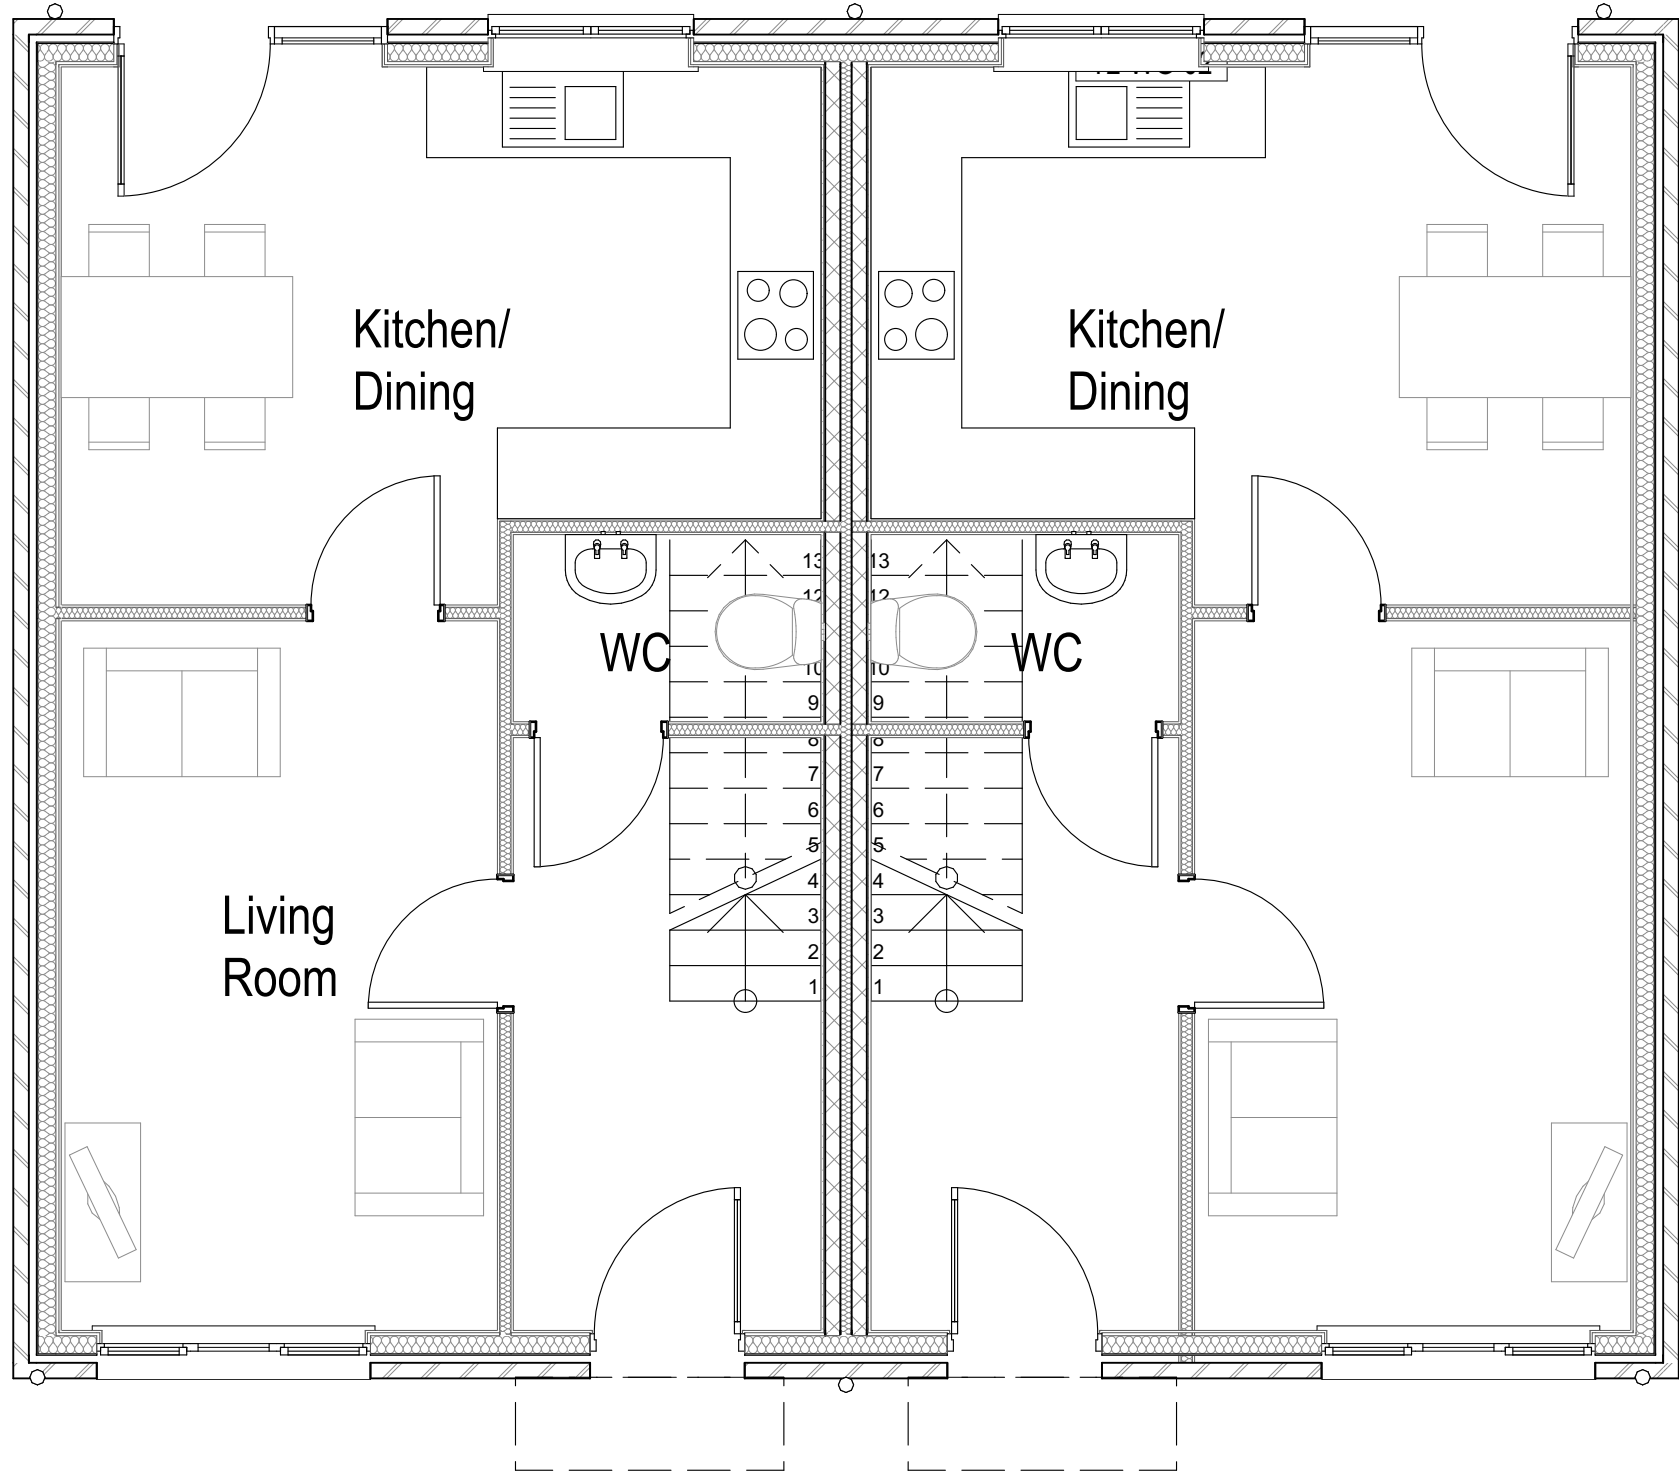

1 Ground Floor 1:50

G Updated unit sizes to Manchester space standards		24/05/23	C.M
B Revisions updated after changes per planners comments		15/03/23	C.M
A Revisions updated after changes per planners comments		27/02/23	C.M
DESIGNATION DETAIL OF REVISION		DATE	INITIALS
PROJECT Charlestown, Benmore Road - P500 Phase 1 Site Manchester		TITLE 2B 4P - Unit Type 2 - Blocks 5,9	
PROJECT No: 1785		DRAWING No: PL.014C	
DRAWN by CM		CHECKED DS	
DATE NOV 22		SCALE (1:100) 1:50, 1-1-67	