


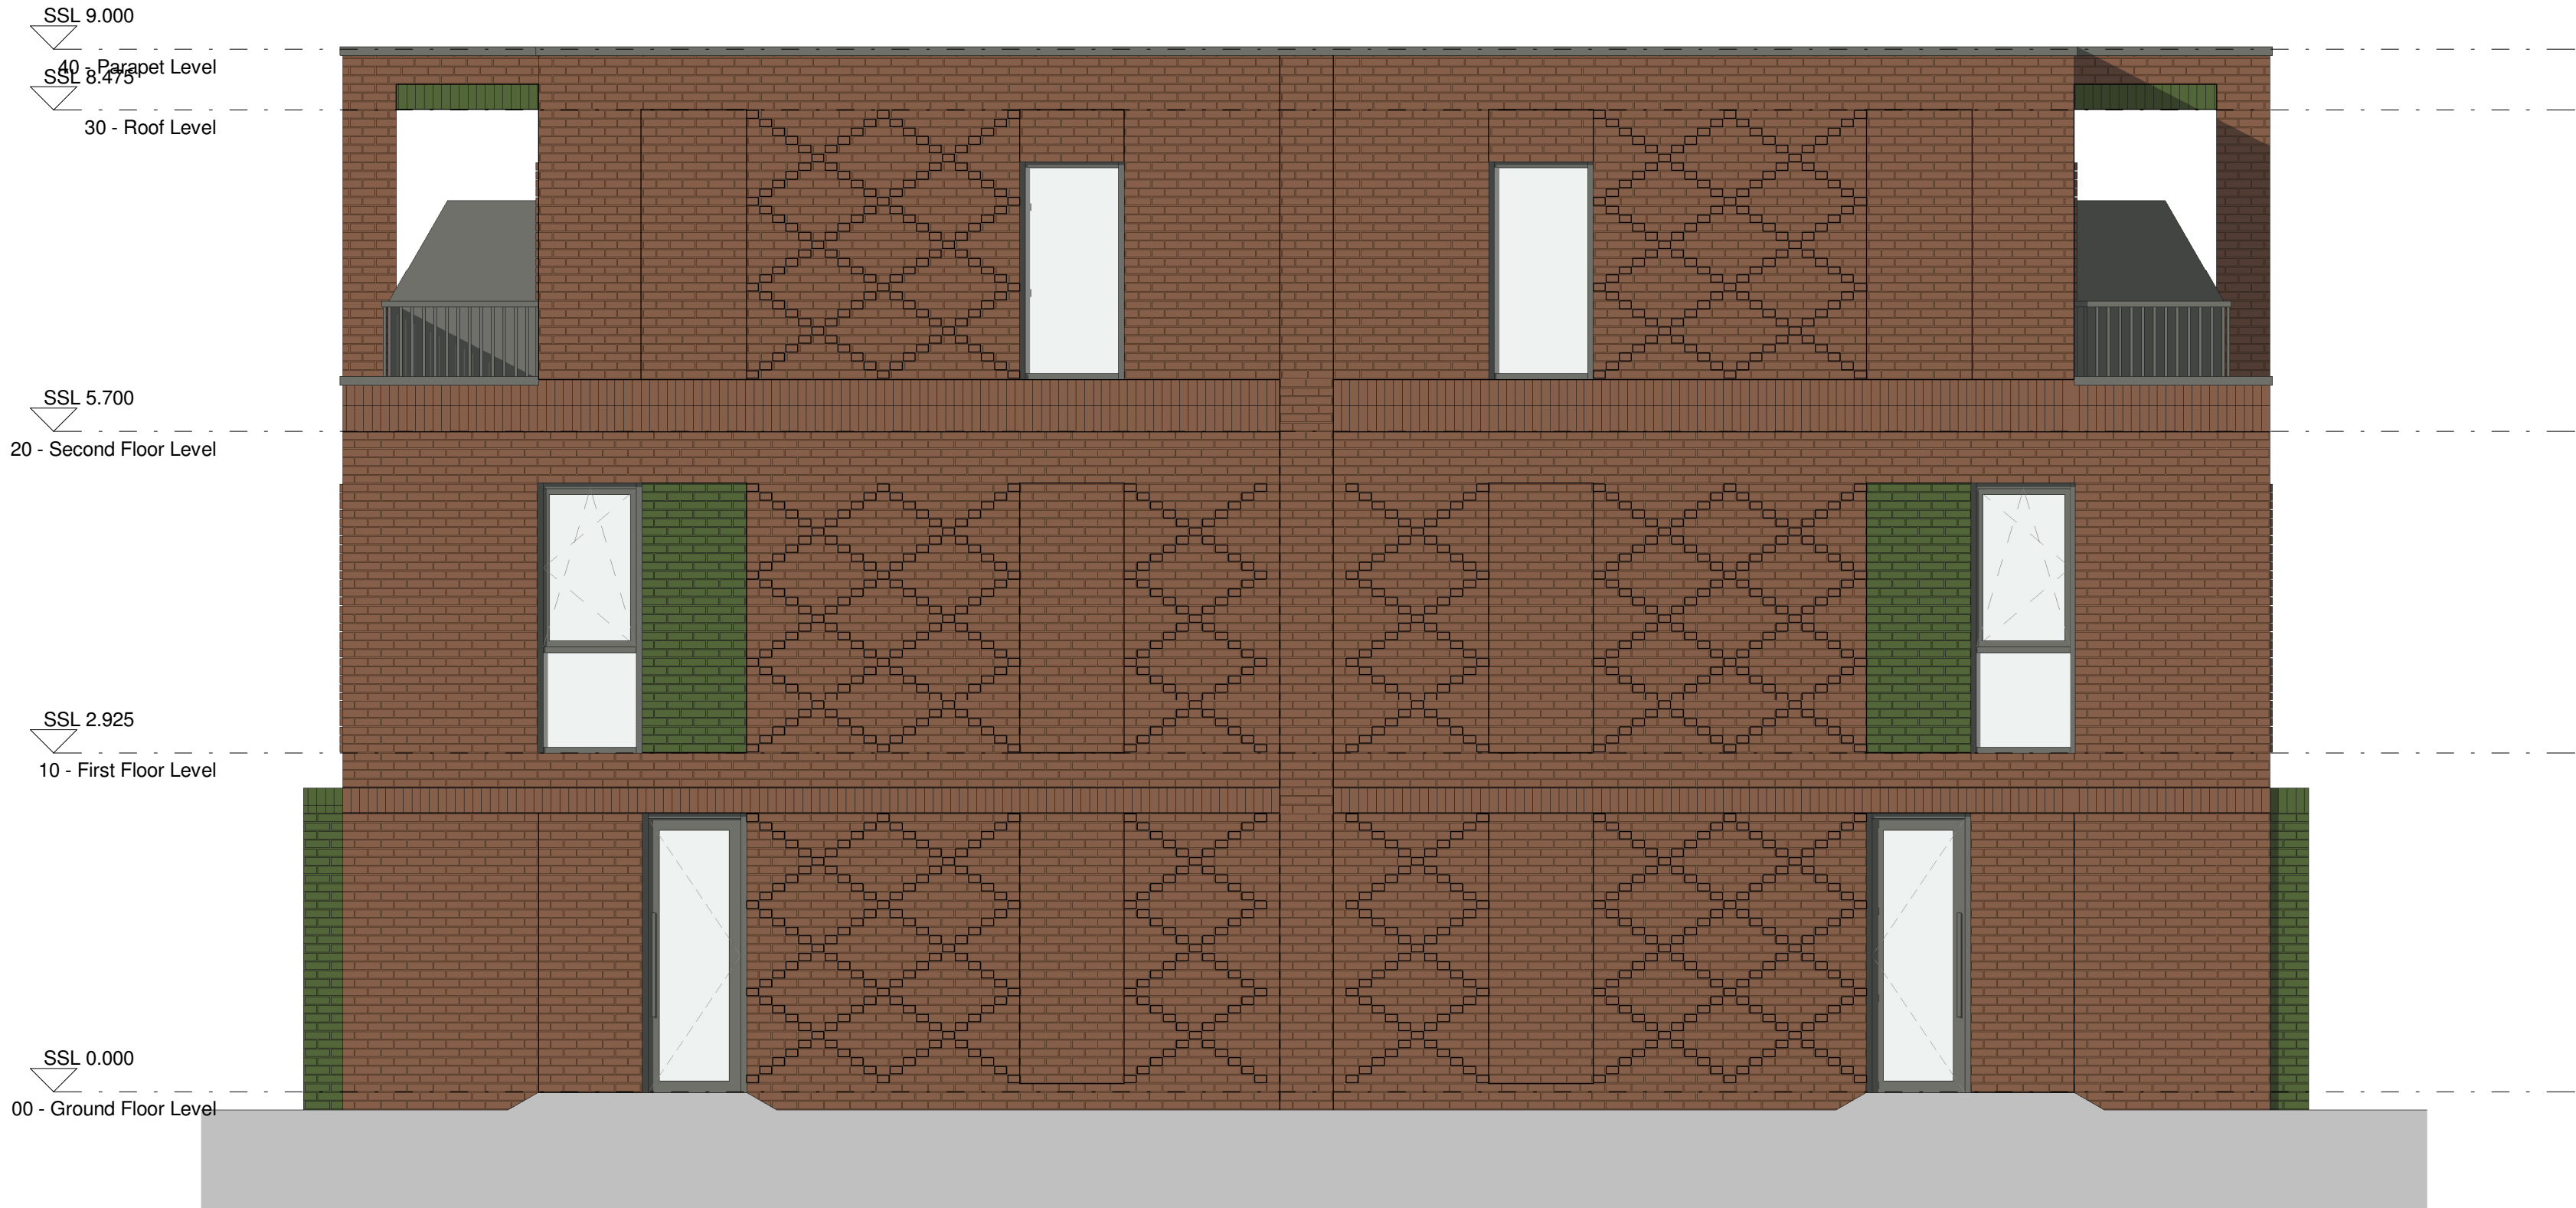

North Elevation
1 : 50



West Elevation
1 : 50

© The copyright in this drawing is vested in CodaStudios and no license or assignment of any kind has been, or is, granted to any third party whether by provision of copies or originals or otherwise unless agreed in writing.

DO NOT SCALE FROM THIS DRAWING
The contractor shall check and verify all dimensions on site and report any discrepancies in writing to CodaStudios before proceeding work

FOR ELECTRONIC DATA ISSUE
Electronic Data / drawings are issued as "read only" and should not be interrogated for measurement. All dimensions and levels should read, only from those values stated on the drawing. Coda Studios Ltd is not responsible for discrepancies caused by the overlay of other parties BIM/IFC models. These are overlaid purely as reference.

Revision		Date	Drawn	Checked
A	Window openings added and glazed panel to ground floor relocated	20/10/22	RM	JH
B	Elevation titles updated	03/11/22	RM	JH
C	Second floor windows amended to client comments. Vertical recessed brickwork panel added to North/South elevations	09/11/22	RM	JH
D	Elevations updated to revised scheme, as per client's comments	16/11/22	RM	JH
E	Further design amendments to client comments	17/11/22	RM	JH
F	Second floor windows and gable elevation detailing updated	18/11/22	RM	JH
G	Window and door RAL colour updated	23/11/22	RM	JH
H	Brick detailing to gable continued to ground floor	18/04/23	RM	JH

CODA
Architecture

CODA Studios Ltd, 70-71 Cornish Place, Cornish St, Sheffield, S6 3AF
T: 0114 279 6003 E: information@codastudios.co.uk

Client			
Project			
ARDWICK			
Drawn	Checked	Date	Scale @ A1
RM	JH	19/10/22	1 : 50

Title	
PROPOSED ELEVATIONS - SHEET 02	
Suitability Code	Purpose for issue
S1	COORDINATION
Drawing No	
2565 - CDA - 01 - XX - DR - A - 0701	H
Project	Originator
Volume	Level
Type	Role
Number	Revision