





Front Elevation

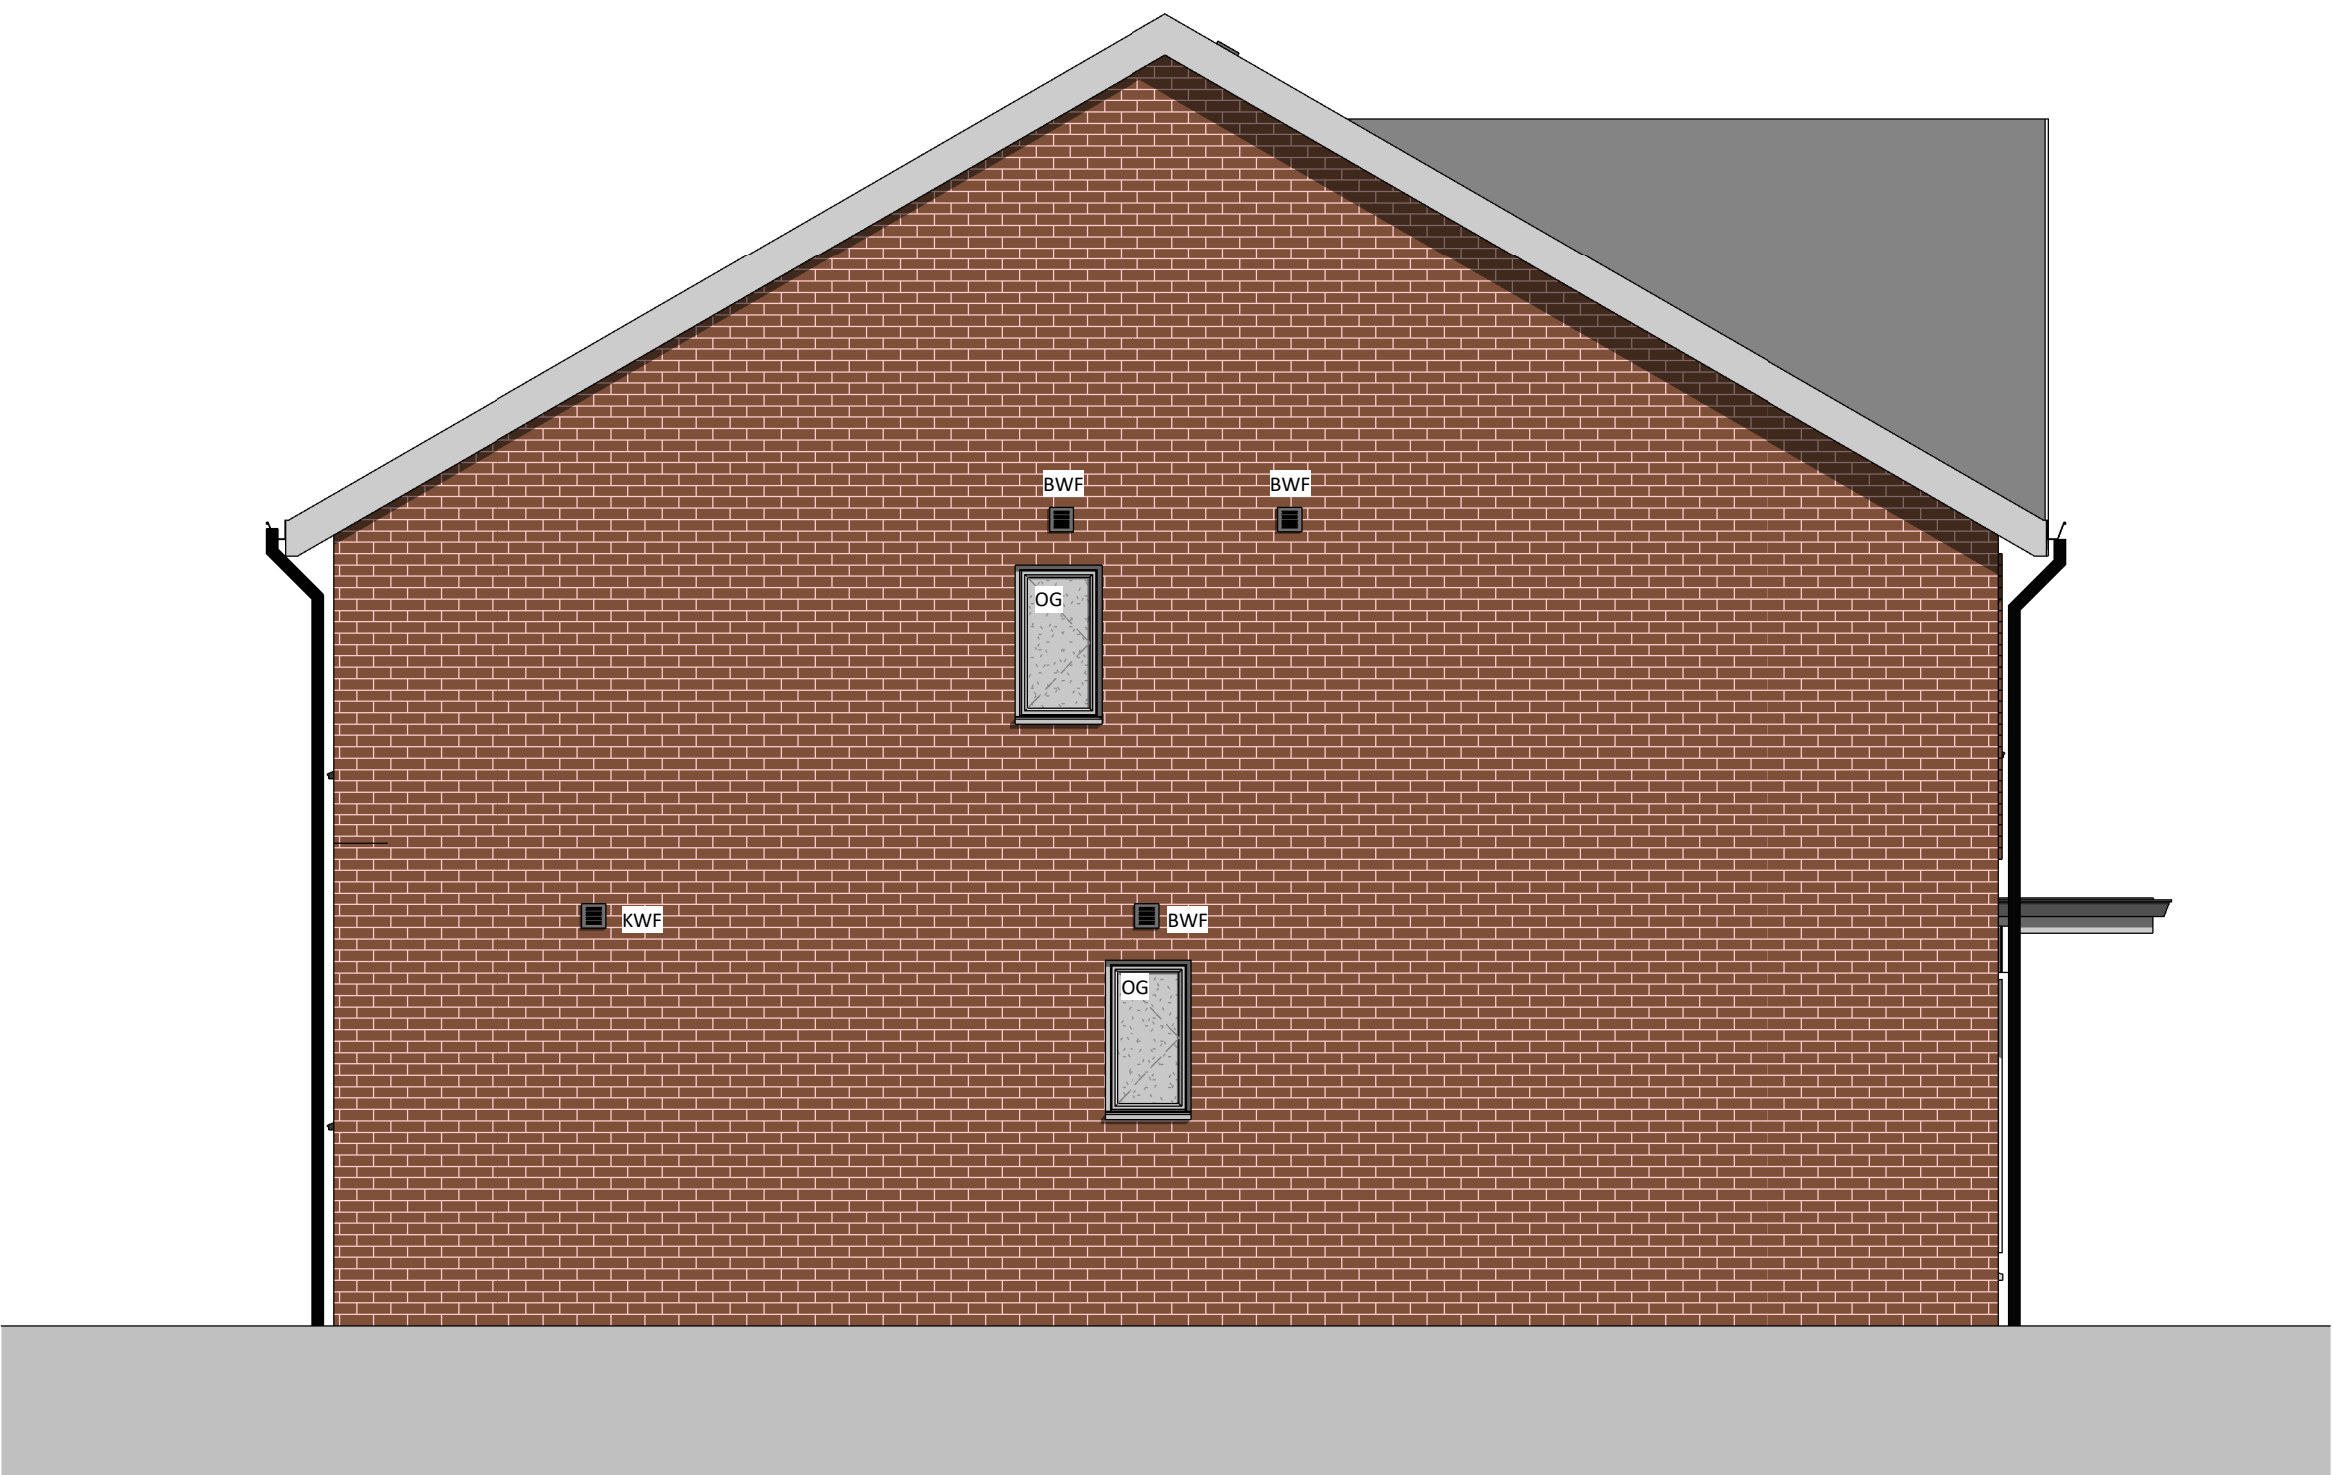

Gable 1



Rear Elevation

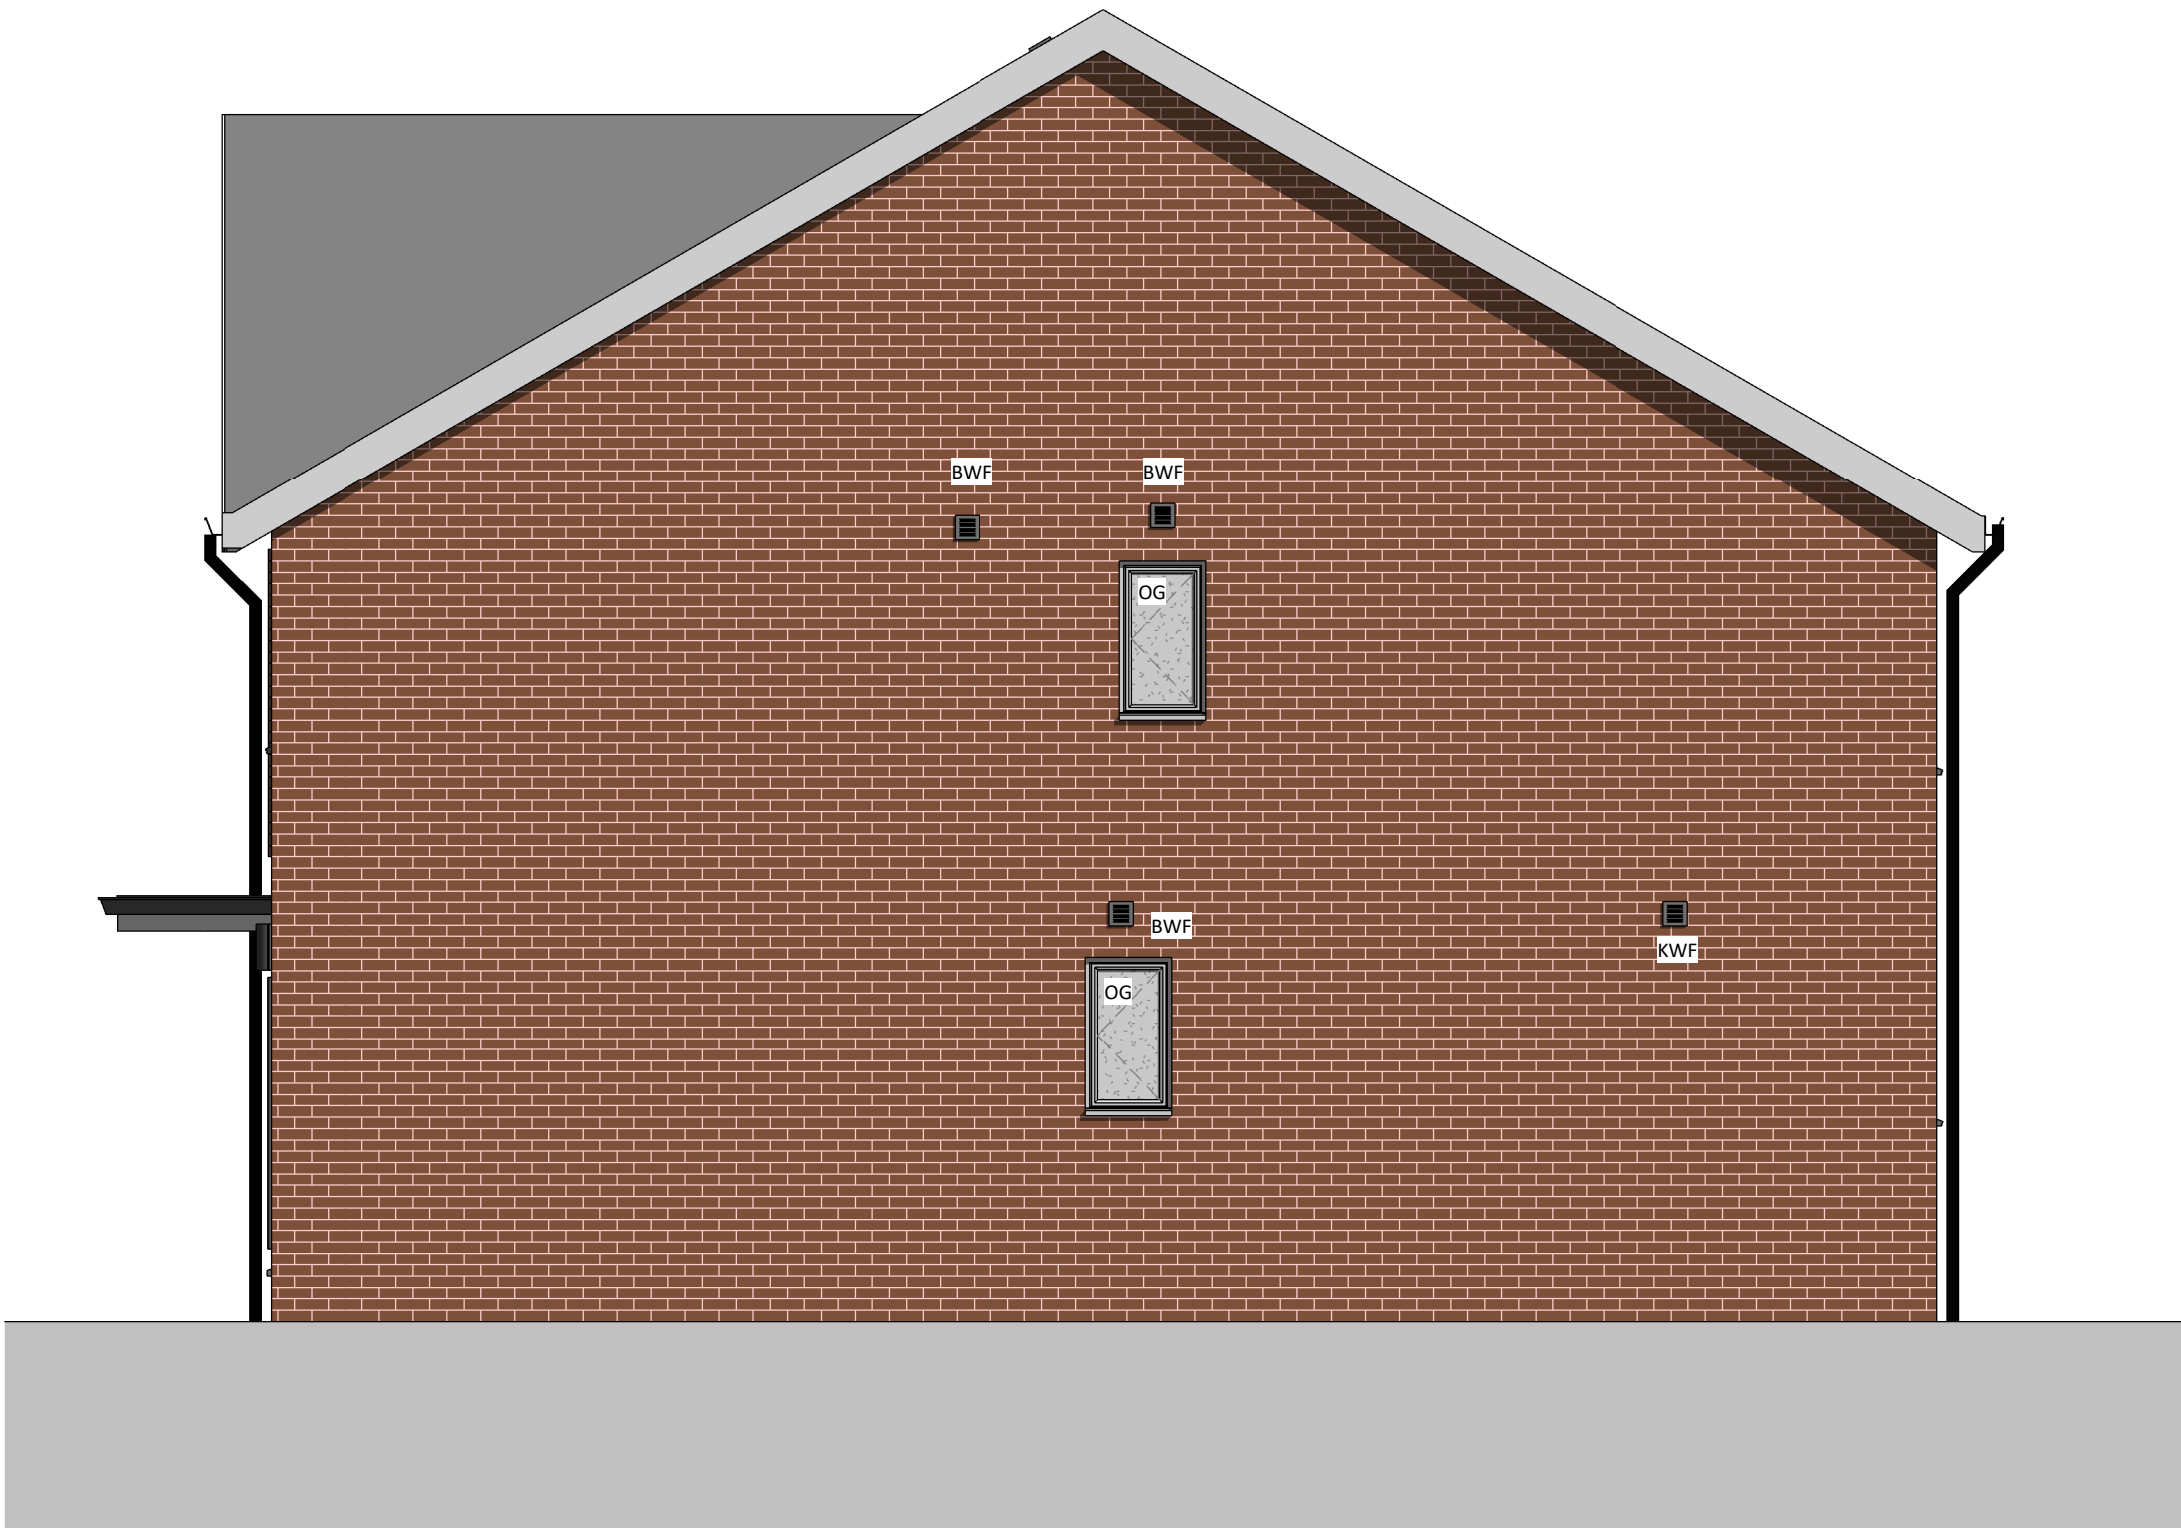

Gable 2

Rev	Date	Int	Description
-----	------	-----	-------------



CLIENT:

WCHG

PROJECT:

Greenbrow Social Club

DESCRIPTION:

4B6P House Elevations

PURPOSE OF ISSUE:

Planning

DRAWN BY: CHECKED BY: DATE: SCALE @ A1:

ED VS 19.06.23 1 : 50

JOB NO: STATUS CODE: DRAWING NO: REV:

3953 S2 123

FILE IDENTIFIER:

GR-BTP-05-E-DR-A-3953_123

Elizabeth House 486 Didsbury Road Heaton Mersey Stockport SK4 3BS
0161 443 1221 info@bernardtaylor.co.uk www.btparchitects.co.uk

