
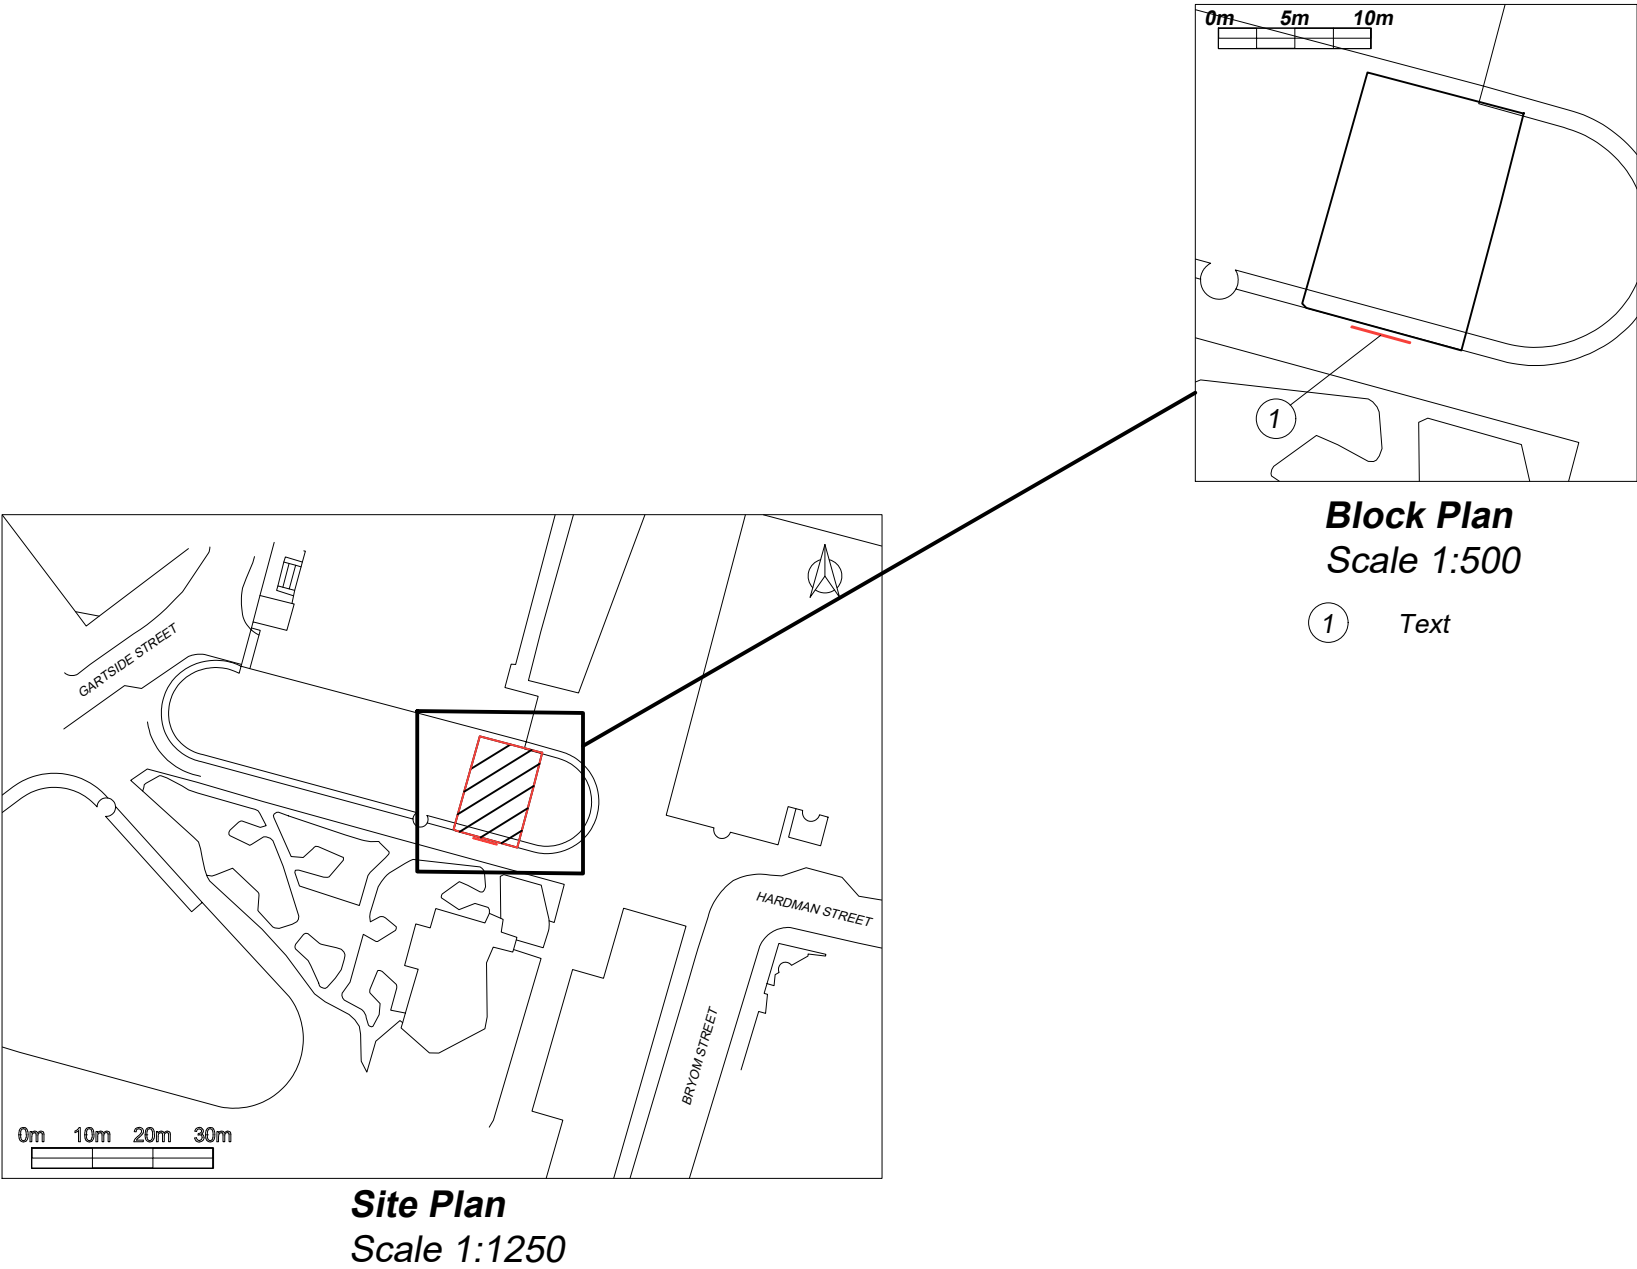


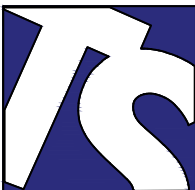

A Projecting sign removed 17/05/23

	Technical Signs		
	Floor 1 - Unit 3		
	Hille Business Centre		
	132 St Albans Road		
	Watford, Herts, WD24 4AE		
	Tel: 01923 811999		
	Fax: 01923 811998		
	E-mail: info@technicalsigns.co.uk		
Client Black Sheep Coffee			
Address/Job details			
Unit 1A, 4 Hardman Square			
Spinningfields			
Manchester			
Site Plan			
Job No -			
Drawn by DN		Date 18/03/23	
Scale As specified (A3)		Drawing No 596722-3	Rev A