

[illegible]

1. ALL DIMENSIONS IN MM UNLESS OTHERWISE NOTED.

A	Issued for Planning	JS	GBC	21.02.23
REV	MODIFICATION	BY	CH	DATE

450 Longwater Avenue,
Green Park,
Reading,
RG30 3UR



Great British Communications
Lapwing House, Block 3 Forward Point,
Tan House Lane, Widnes, Cheshire, WAB 0SL
t. 44 (0)151 420 4128
www.gbcservices.co.uk

BUTTON LANE

MAN21708

BUTTON LANE
NORTHEN MOOR
MANCHESTER
M23 0LZ

001 DRAWING REGISTER

UNILATERAL SW


PLANNING

MAN668/96941/M1348

MAN21708_MAN668_96941_M1348_GA_REV_A


A

SITE LOCATION

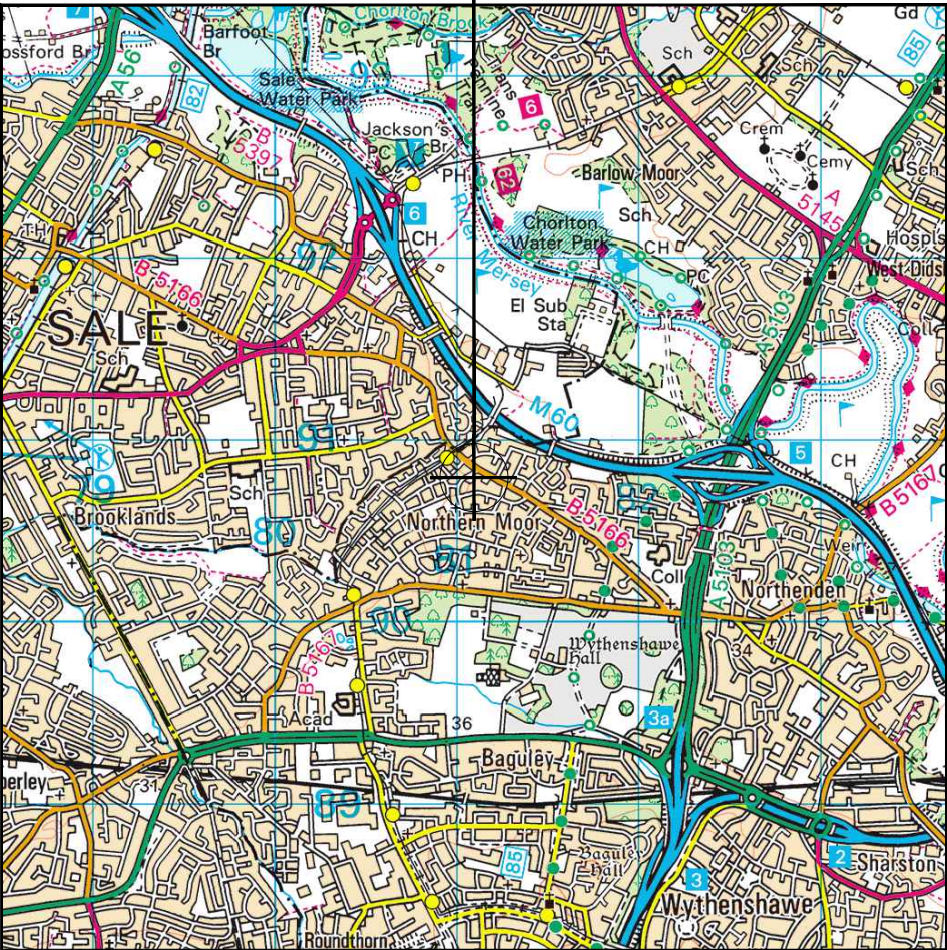

Reproduced by permission of Ordnance Survey on behalf of the Controller of Her Majesty's Stationery Office
All rights reserved. © Crown Copyright licence no. 100022432


SITE AREA PLAN

 

SITE PHOTOGRAPH




PARKING LOCATION

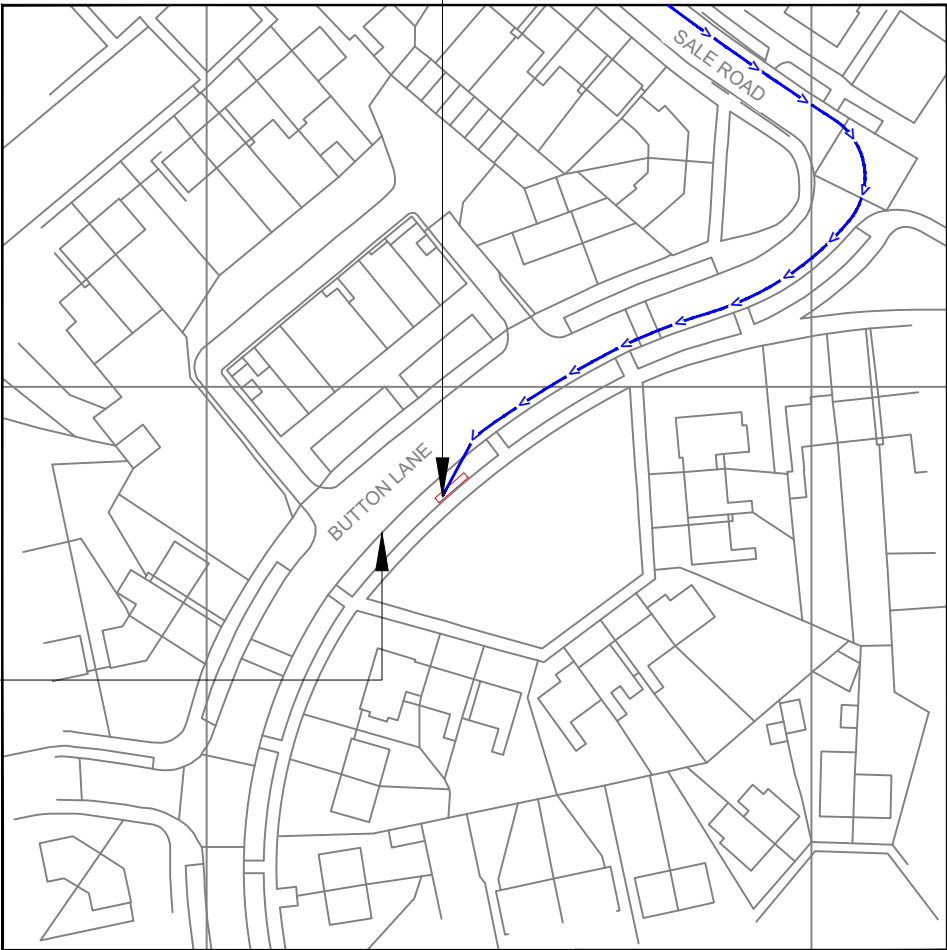

Reproduced by permission of Ordnance Survey on behalf of
the Controller of Her Majesty's Stationery Office
All rights reserved. © Crown Copyright licence no. 100022432

NGR E: 381039 N: 390782

SITE LOCATION PLAN

 

GOOGLE MAPS QR CODE

GOOGLE MAPS - <https://goo.gl/maps/GAxRX3jz8NaB6qZS9>

STREETVIEW - <https://goo.gl/maps/u3QbVAbSDiGrUMc66>

NOTES:

1. ALL DIMENSIONS IN MM UNLESS OTHERWISE NOTED.

Access Route To Site:

Directions To Site: - Head north-west on M60. At junction 6, take the A6144 exit to Sale. At the roundabout, take the 1st exit onto Old Hall Rd/A6144. Turn left onto Wythenshawe Rd/B5397. Turn left onto Northenden Rd/B5166. Continue to follow B5166. Turn right onto Button Ln. Destination will be on the left.

A	Issued for Planning	JS	GBC	21.02.23
REV	MODIFICATION	BY	CH	DATE

CK Hutchison
Networks (UK)
Limited

450 Longwater Avenue,
Green Park,
Reading,
RG30 3UR

Design Consultant & Principal Contractor:



Great British Communications
Lapwing House, Block 3 Forward Point,
Tan House Lane, Widnes, Cheshire, WAB 0SL
t. 44 (0)151 420 4128
www.gbcservices.co.uk

Site Name: **BUTTON LANE**

3UK Nominal ID: **MAN21708**

Address:
**BUTTON LANE
NORTHEN MOOR
MANCHESTER
M23 0LZ**

Title: **002 SITE LOCATION PLAN**


Project: **UNILATERAL SW**

Purpose of Issue: **PLANNING**


MBNL/TM/H3G Cell ID:
MAN668/96941/M1348

Drawing No: **MAN21708 _MAN668_96941_M1348_GA_REV_A**

Issue: **A**

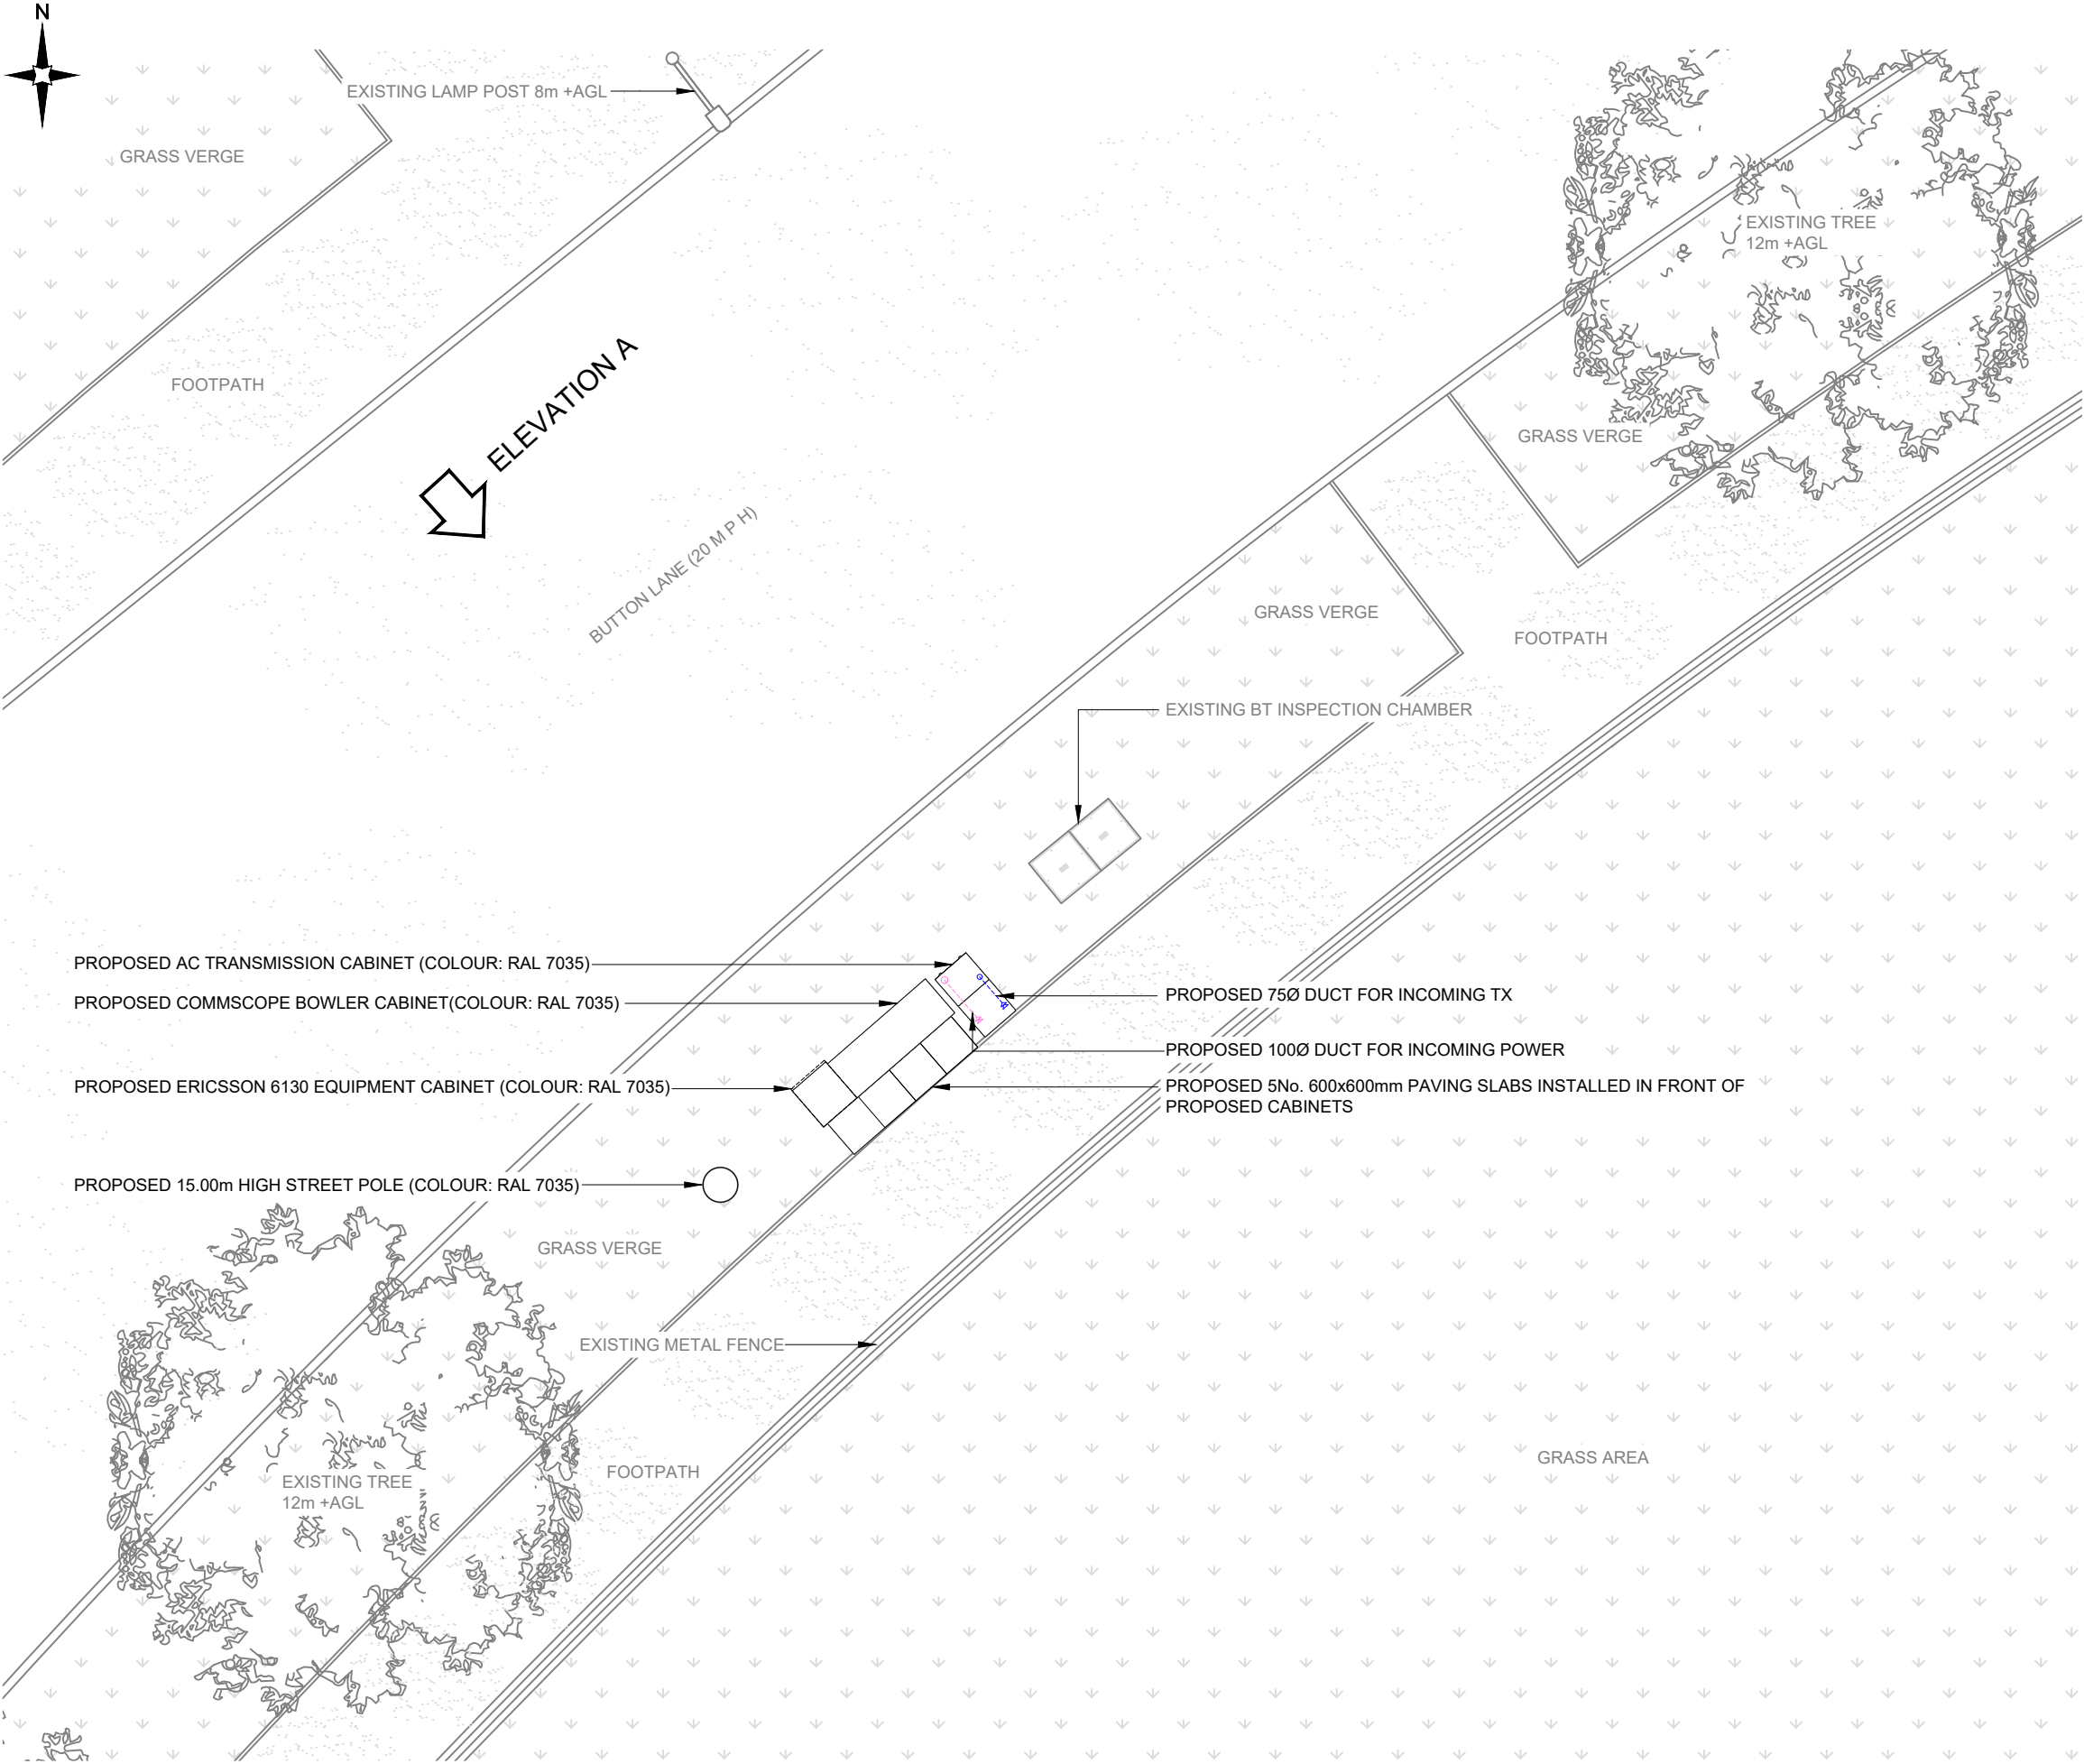

PROPOSED SITE PLAN

 

NOTES:
1. ALL DIMENSIONS IN MM UNLESS OTHERWISE NOTED.

A	Issued for Planning	JS	GBC	21.02.23
REV	MODIFICATION	BY	CH	DATE

CK Hutchison Networks (UK) Limited
450 Longwater Avenue, Green Park, Reading, RG30 3UR

Design Consultant & Principal Contractor:

Great British Communications
Lapwing House, Block 3 Forward Point,
Tan House Lane, Widnes, Cheshire, WAB 0SL
t. 44 (0)151 420 4128
www.gbcservices.co.uk

Site Name:

BUTTON LANE

3UK Nominal ID:

MAN21708

Address:

BUTTON LANE
NORTHEN MOOR
MANCHESTER
M23 0LZ

Title:

215 PROPOSED SITE PLAN

Project:

UNILATERAL SW

Purpose of Issue:

PLANNING

MBNL/TM/H3G Cell ID:

MAN668/96941/M1348

Drawing No:


MAN21708 _MAN668_96941_M1348_GA_REV_A

Issue:

A

Antenna Aperture ID	Proposed 4G/5G Bearing
A1	60°
A2	60°
B1	180°
B2	180°
C1	300°
C2	300°

- NOTES:
- ALL DIMENSIONS IN MM UNLESS OTHERWISE NOTED.

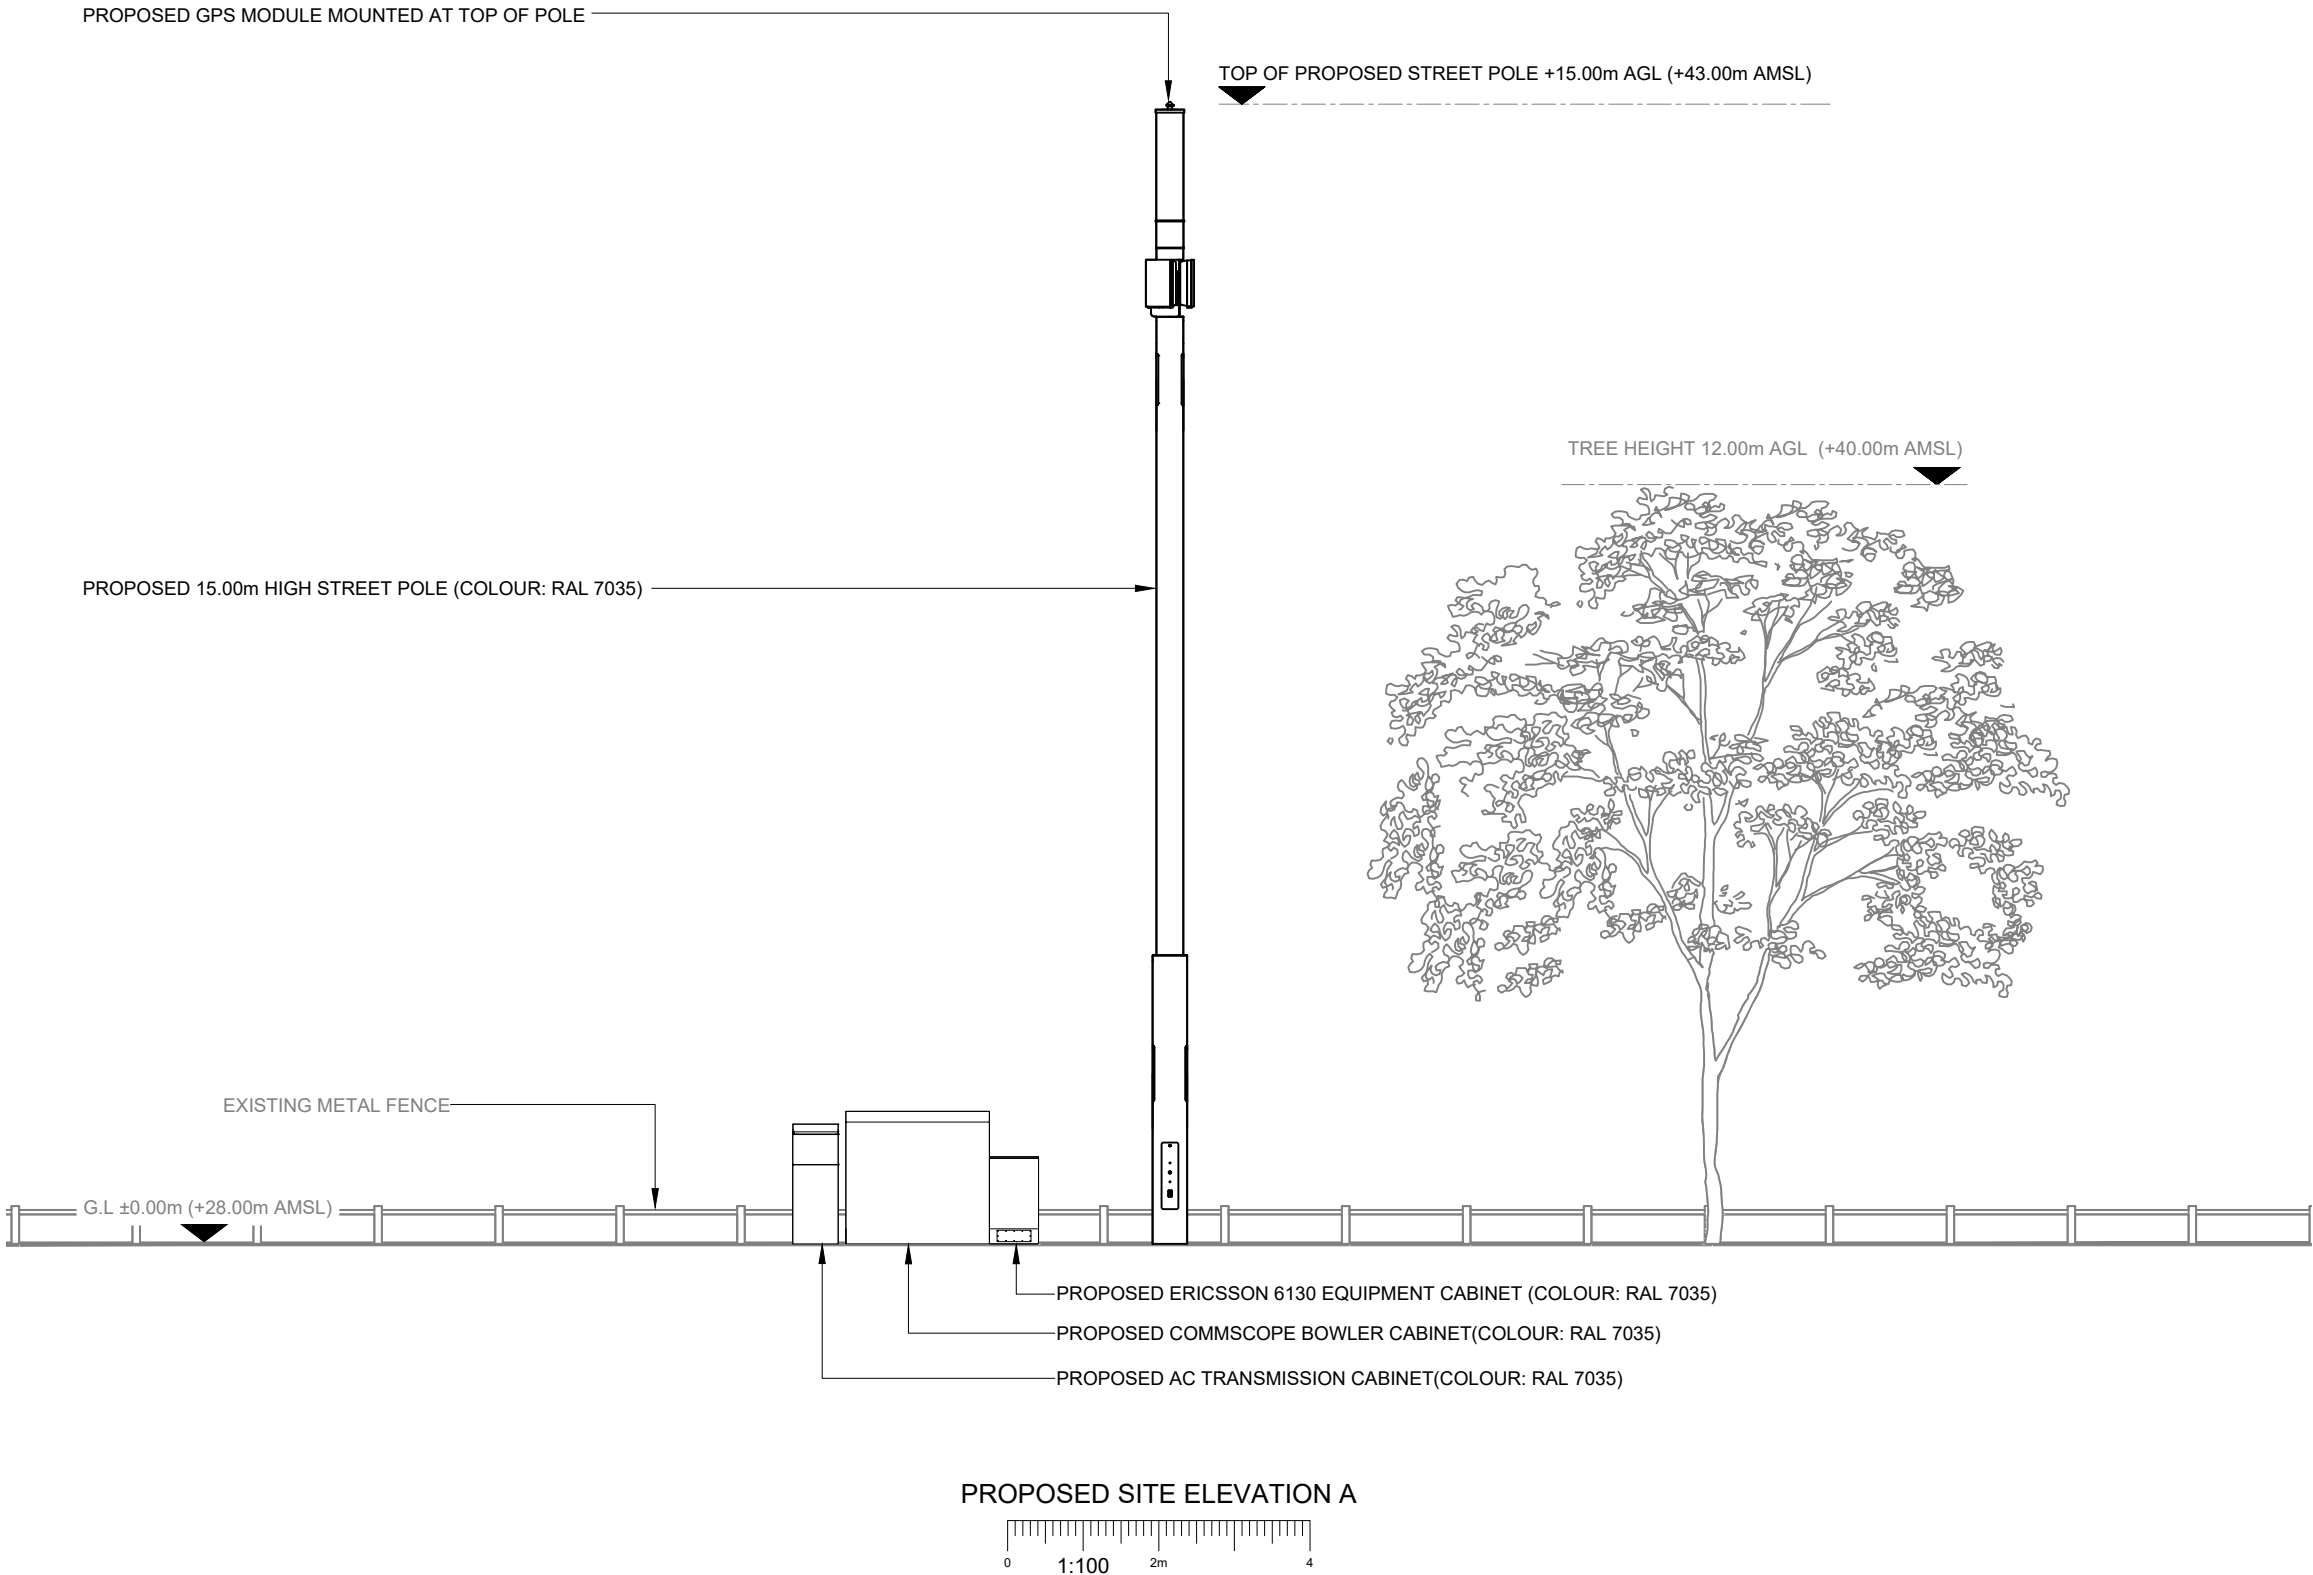

**CK Hutchison
Networks (UK)
Limited**

450 Longwater Avenue,
Green Park,
Reading,
RG30 3UR

Design Consultant & Principal Contractor:



Great British Communications
Lapwing House, Block 3 Forward Point,
Ton House Lane, Widnes, Cheshire, WAB 0SL
t. 44 (0)151 420 4128
www.gbcservices.co.uk

Site Name: **BUTTON LANE**

3UK Nominal ID: **MAN21708**

Address: **BUTTON LANE
NORTHEN MOOR
MANCHESTER
M23 0LZ**

Title: **265 PROPOSED SITE ELEVATION**

Project: **UNILATERAL SW**

Purpose of Issue: **PLANNING**

MBNL/TM/H3G Cell ID:
MAN668/96941/M1348

Drawing No: **MAN21708 _MAN668_96941_M1348_GA_REV_A**

Issue: **A**