


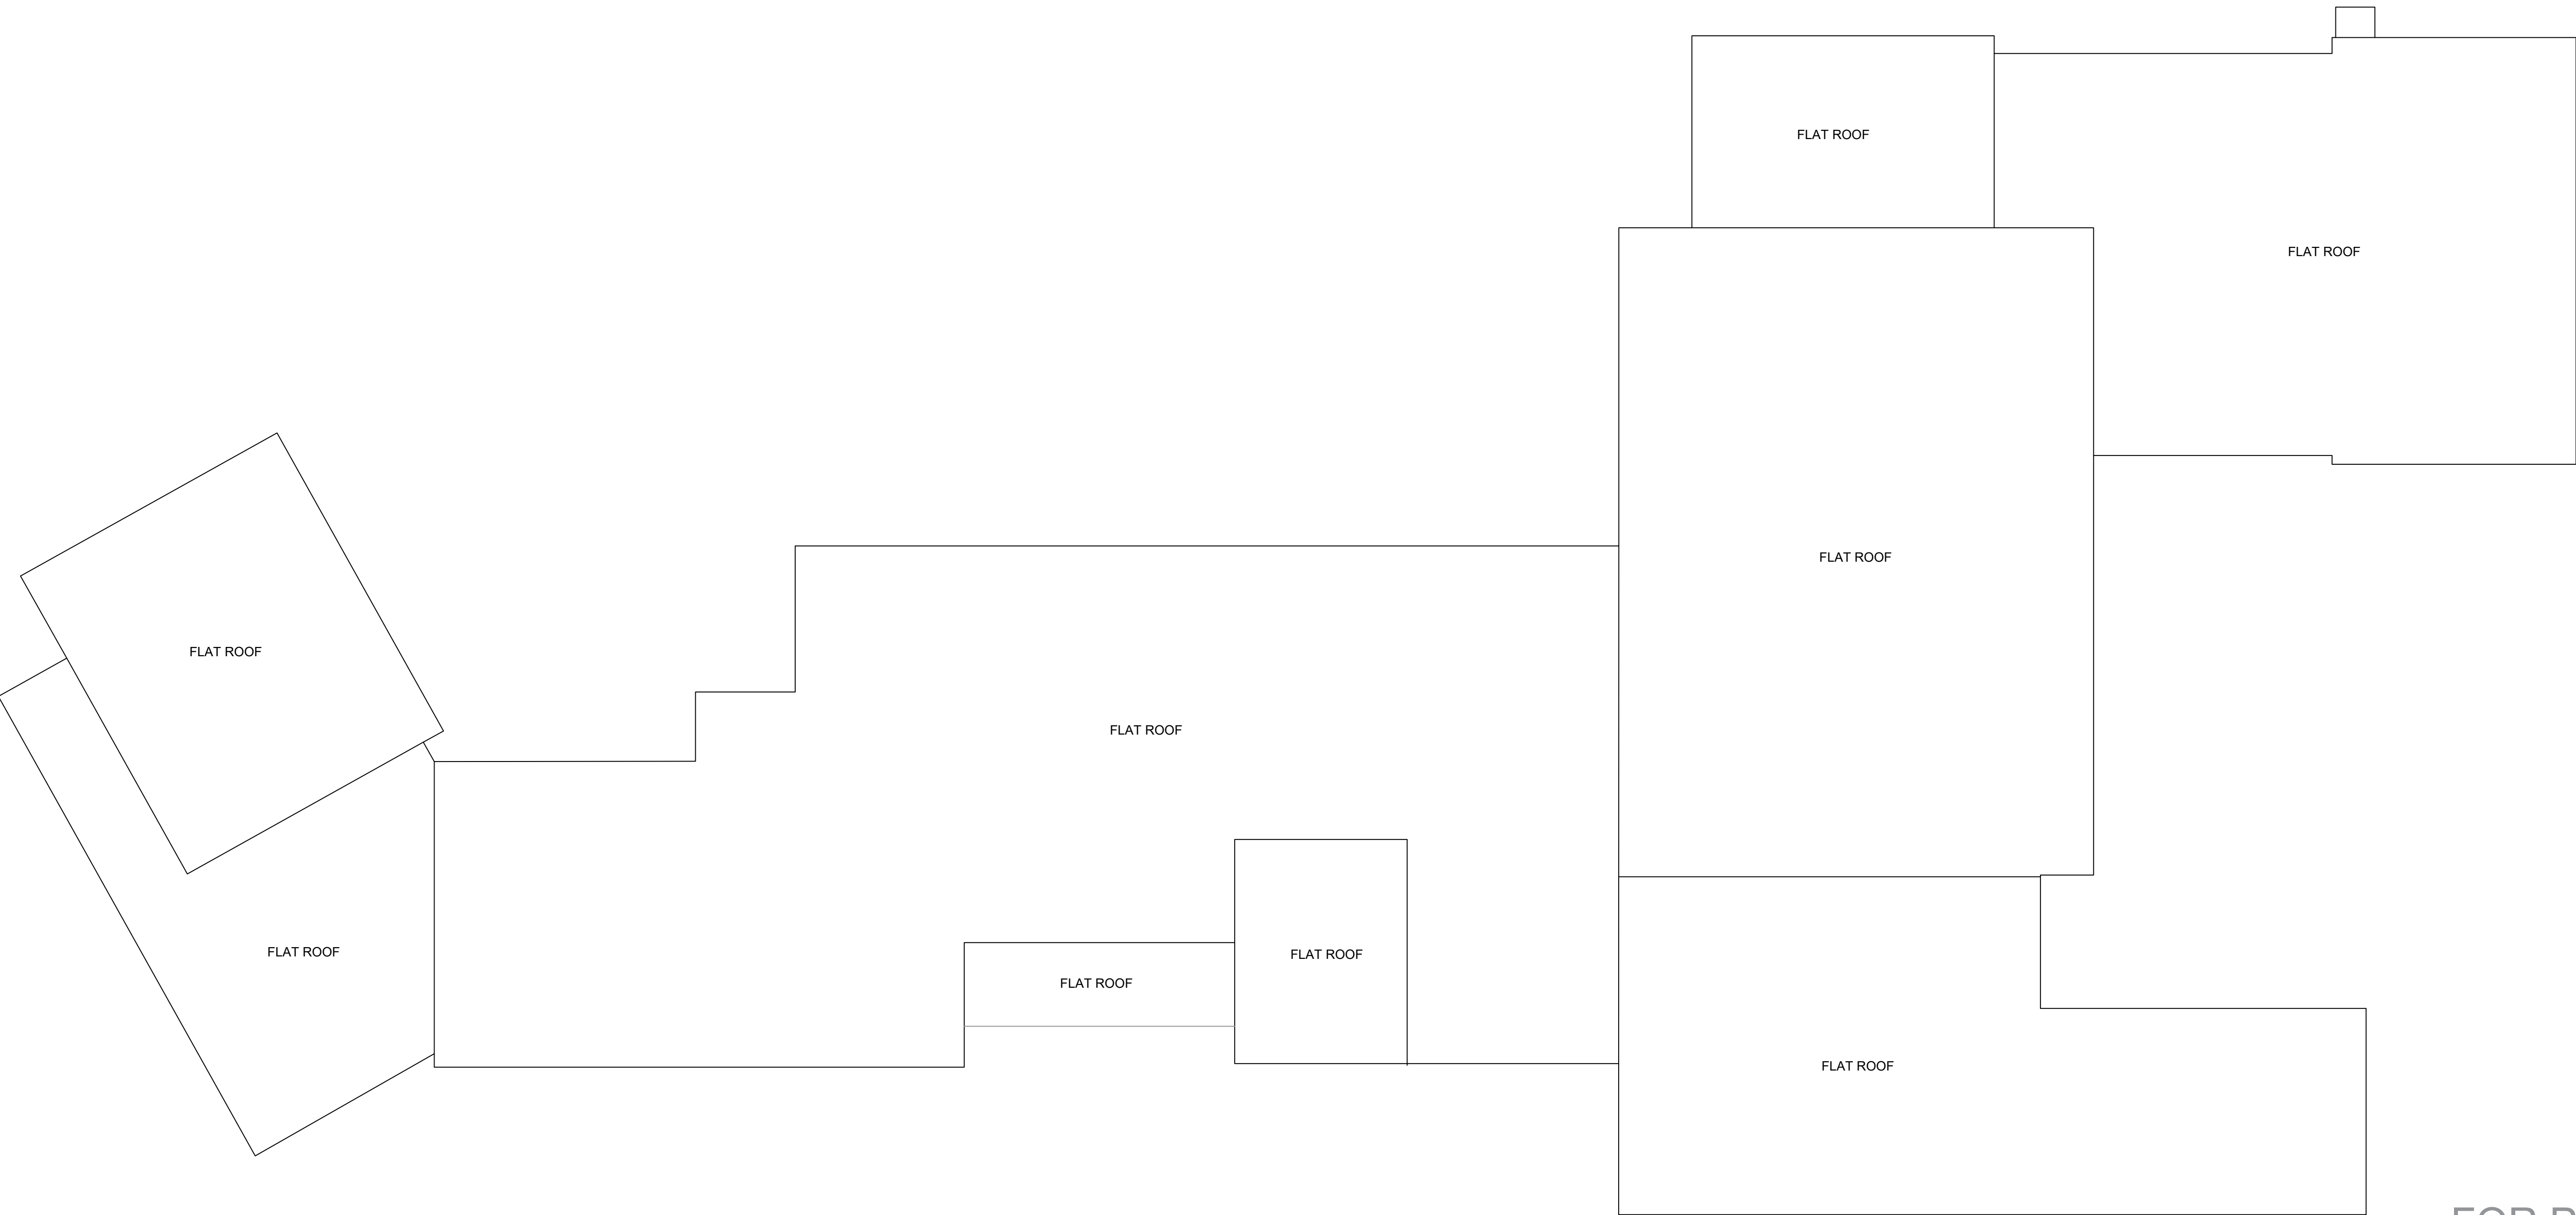

ROOF PLAN AS EXISTING
Scale - 1:100

FOR PLANNING

No.	Date	Description	Issued by
-----	------	-------------	-----------

ALL SAINTS C.E. PRIMARY SCHOOL,
CULCHETH LANE, NEWTON HEATH,
MANCHESTER, M40 1LS

PROPOSED SAFEGUARDING
IMPROVEMENTS INCLUDING MAIN
ENTRANCE AND CAR PARKING
ALTERATIONS

ROOF PLAN AS EXISTING

Project number	342-06	P-04
Date		
Drawn by	DM	
Checked by	OL3	
Scale @ A1		1:100