

Proposed 3 storey extension including basement comprising:
9 No. Hotel Rooms - 174.0m²

Basement Level:

Hotel Room 10 - 19.0m²

Hotel Room 11 - 19.1m²

Hotel Room 12 - 19.9m²

Ground Floor:

Hotel Room 13 - 19.0m²

Hotel Room 14 - 19.1m²







Hotel Room 15 - 19.9m²

First Floor:

Hotel Room 16 - 19.0m²

Hotel Room 17 - 19.1m²

Hotel Room 18 - 19.9m²

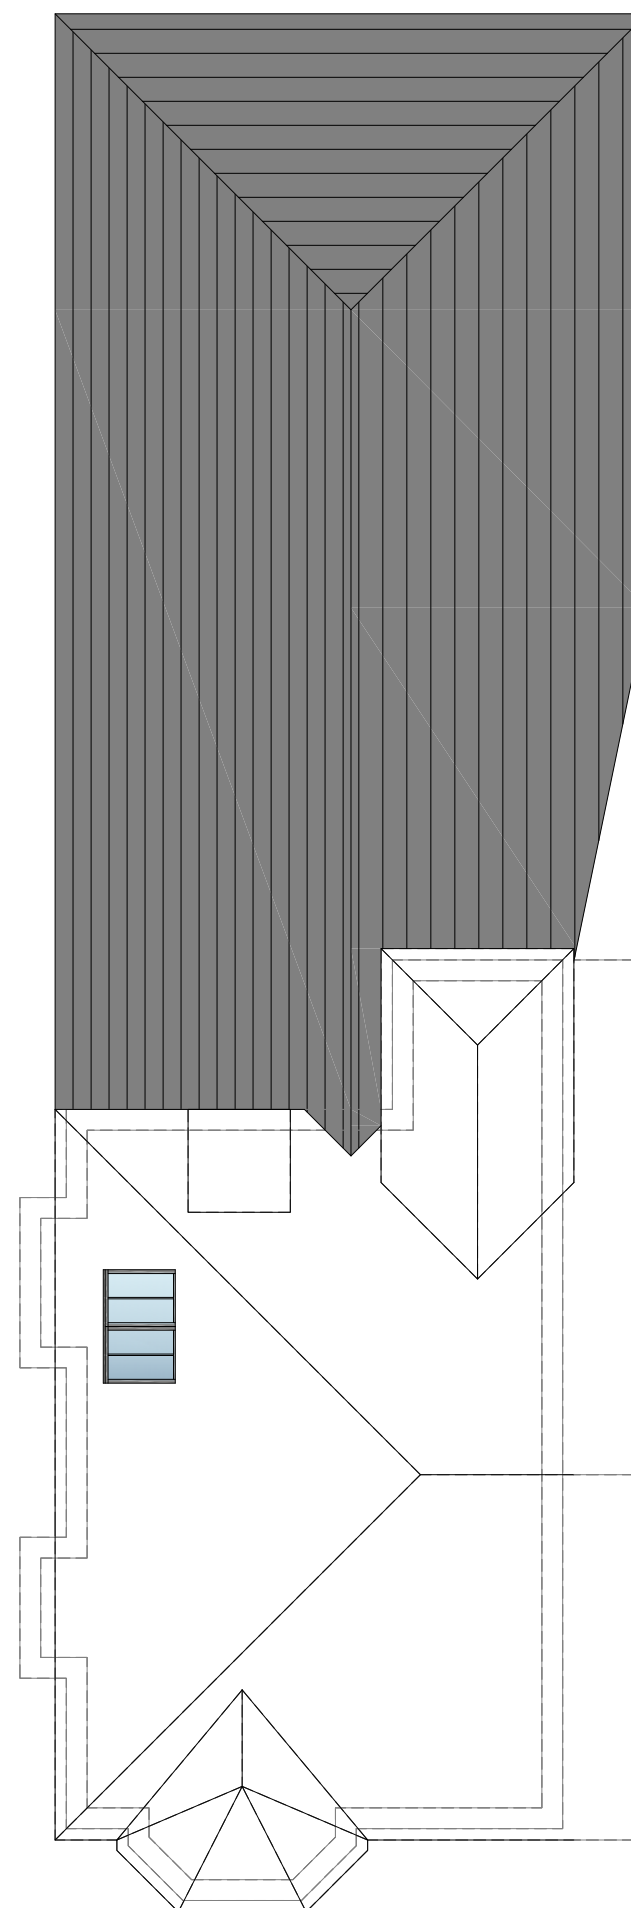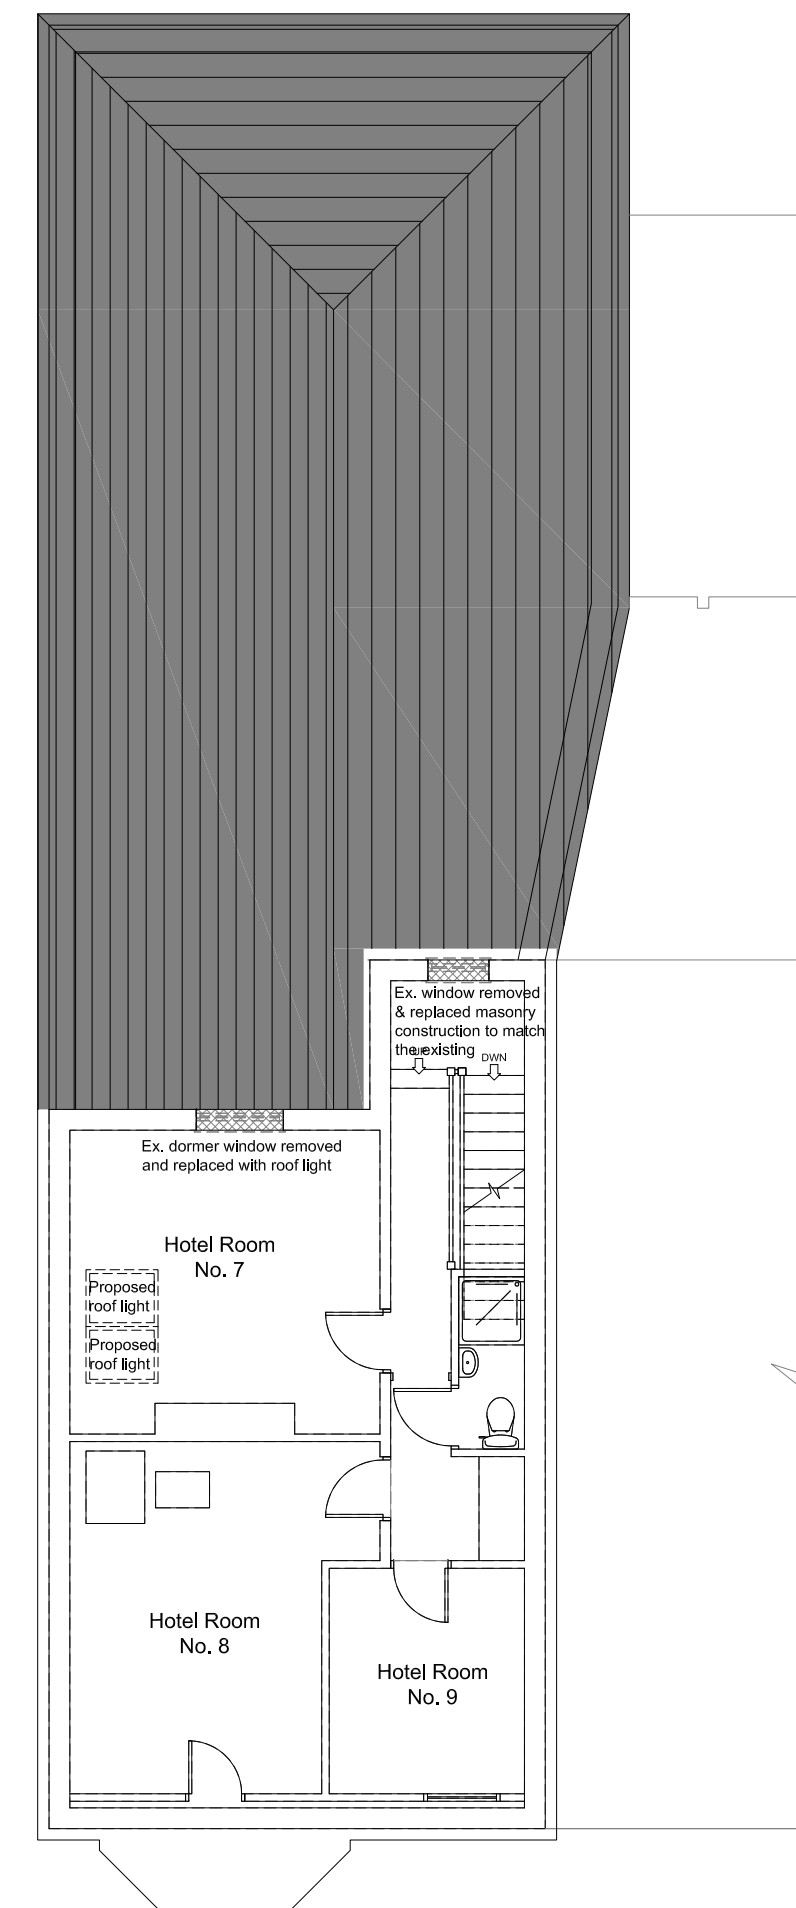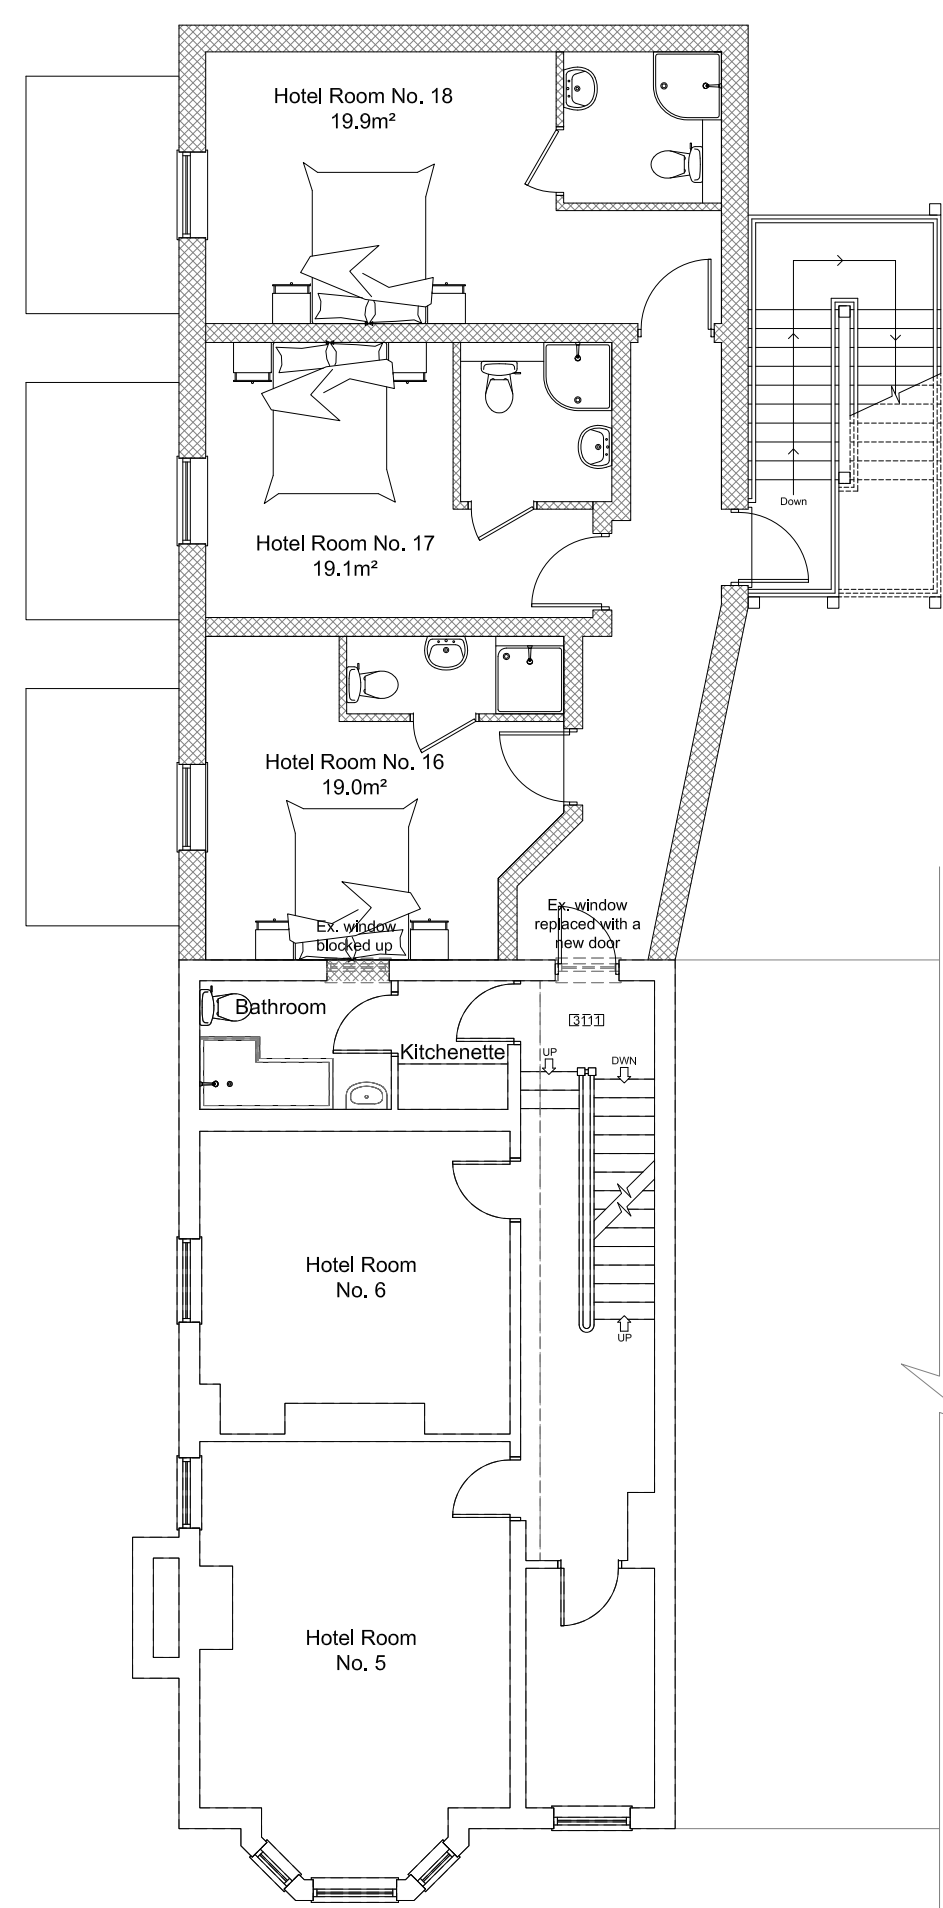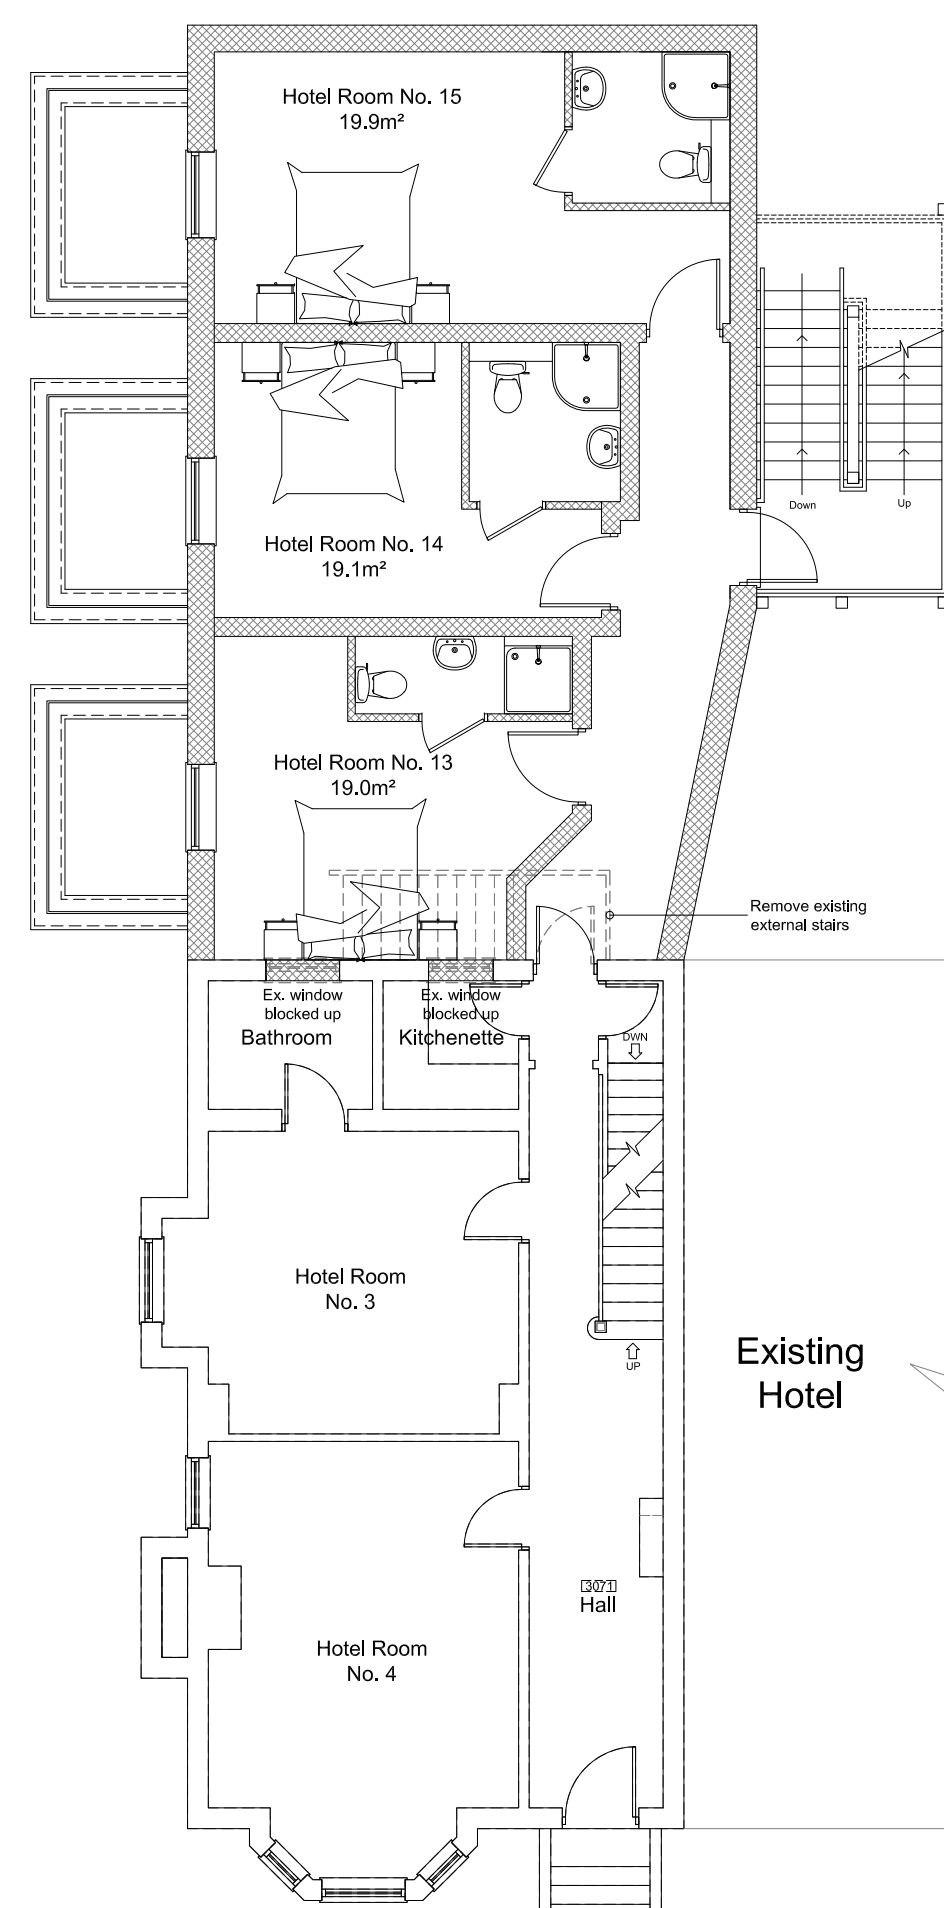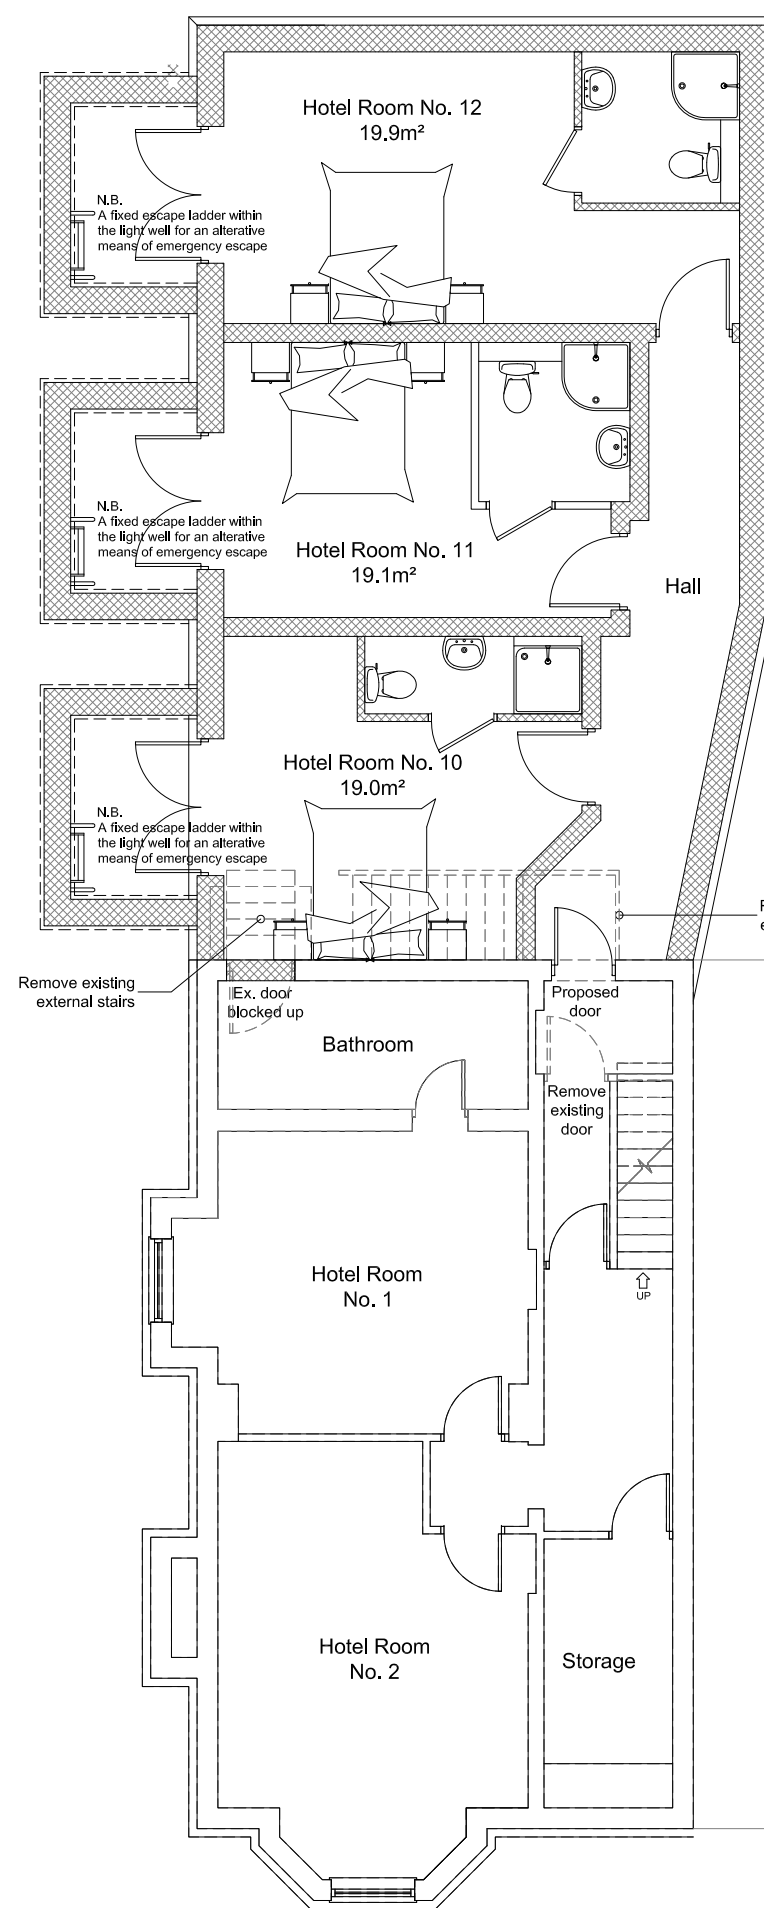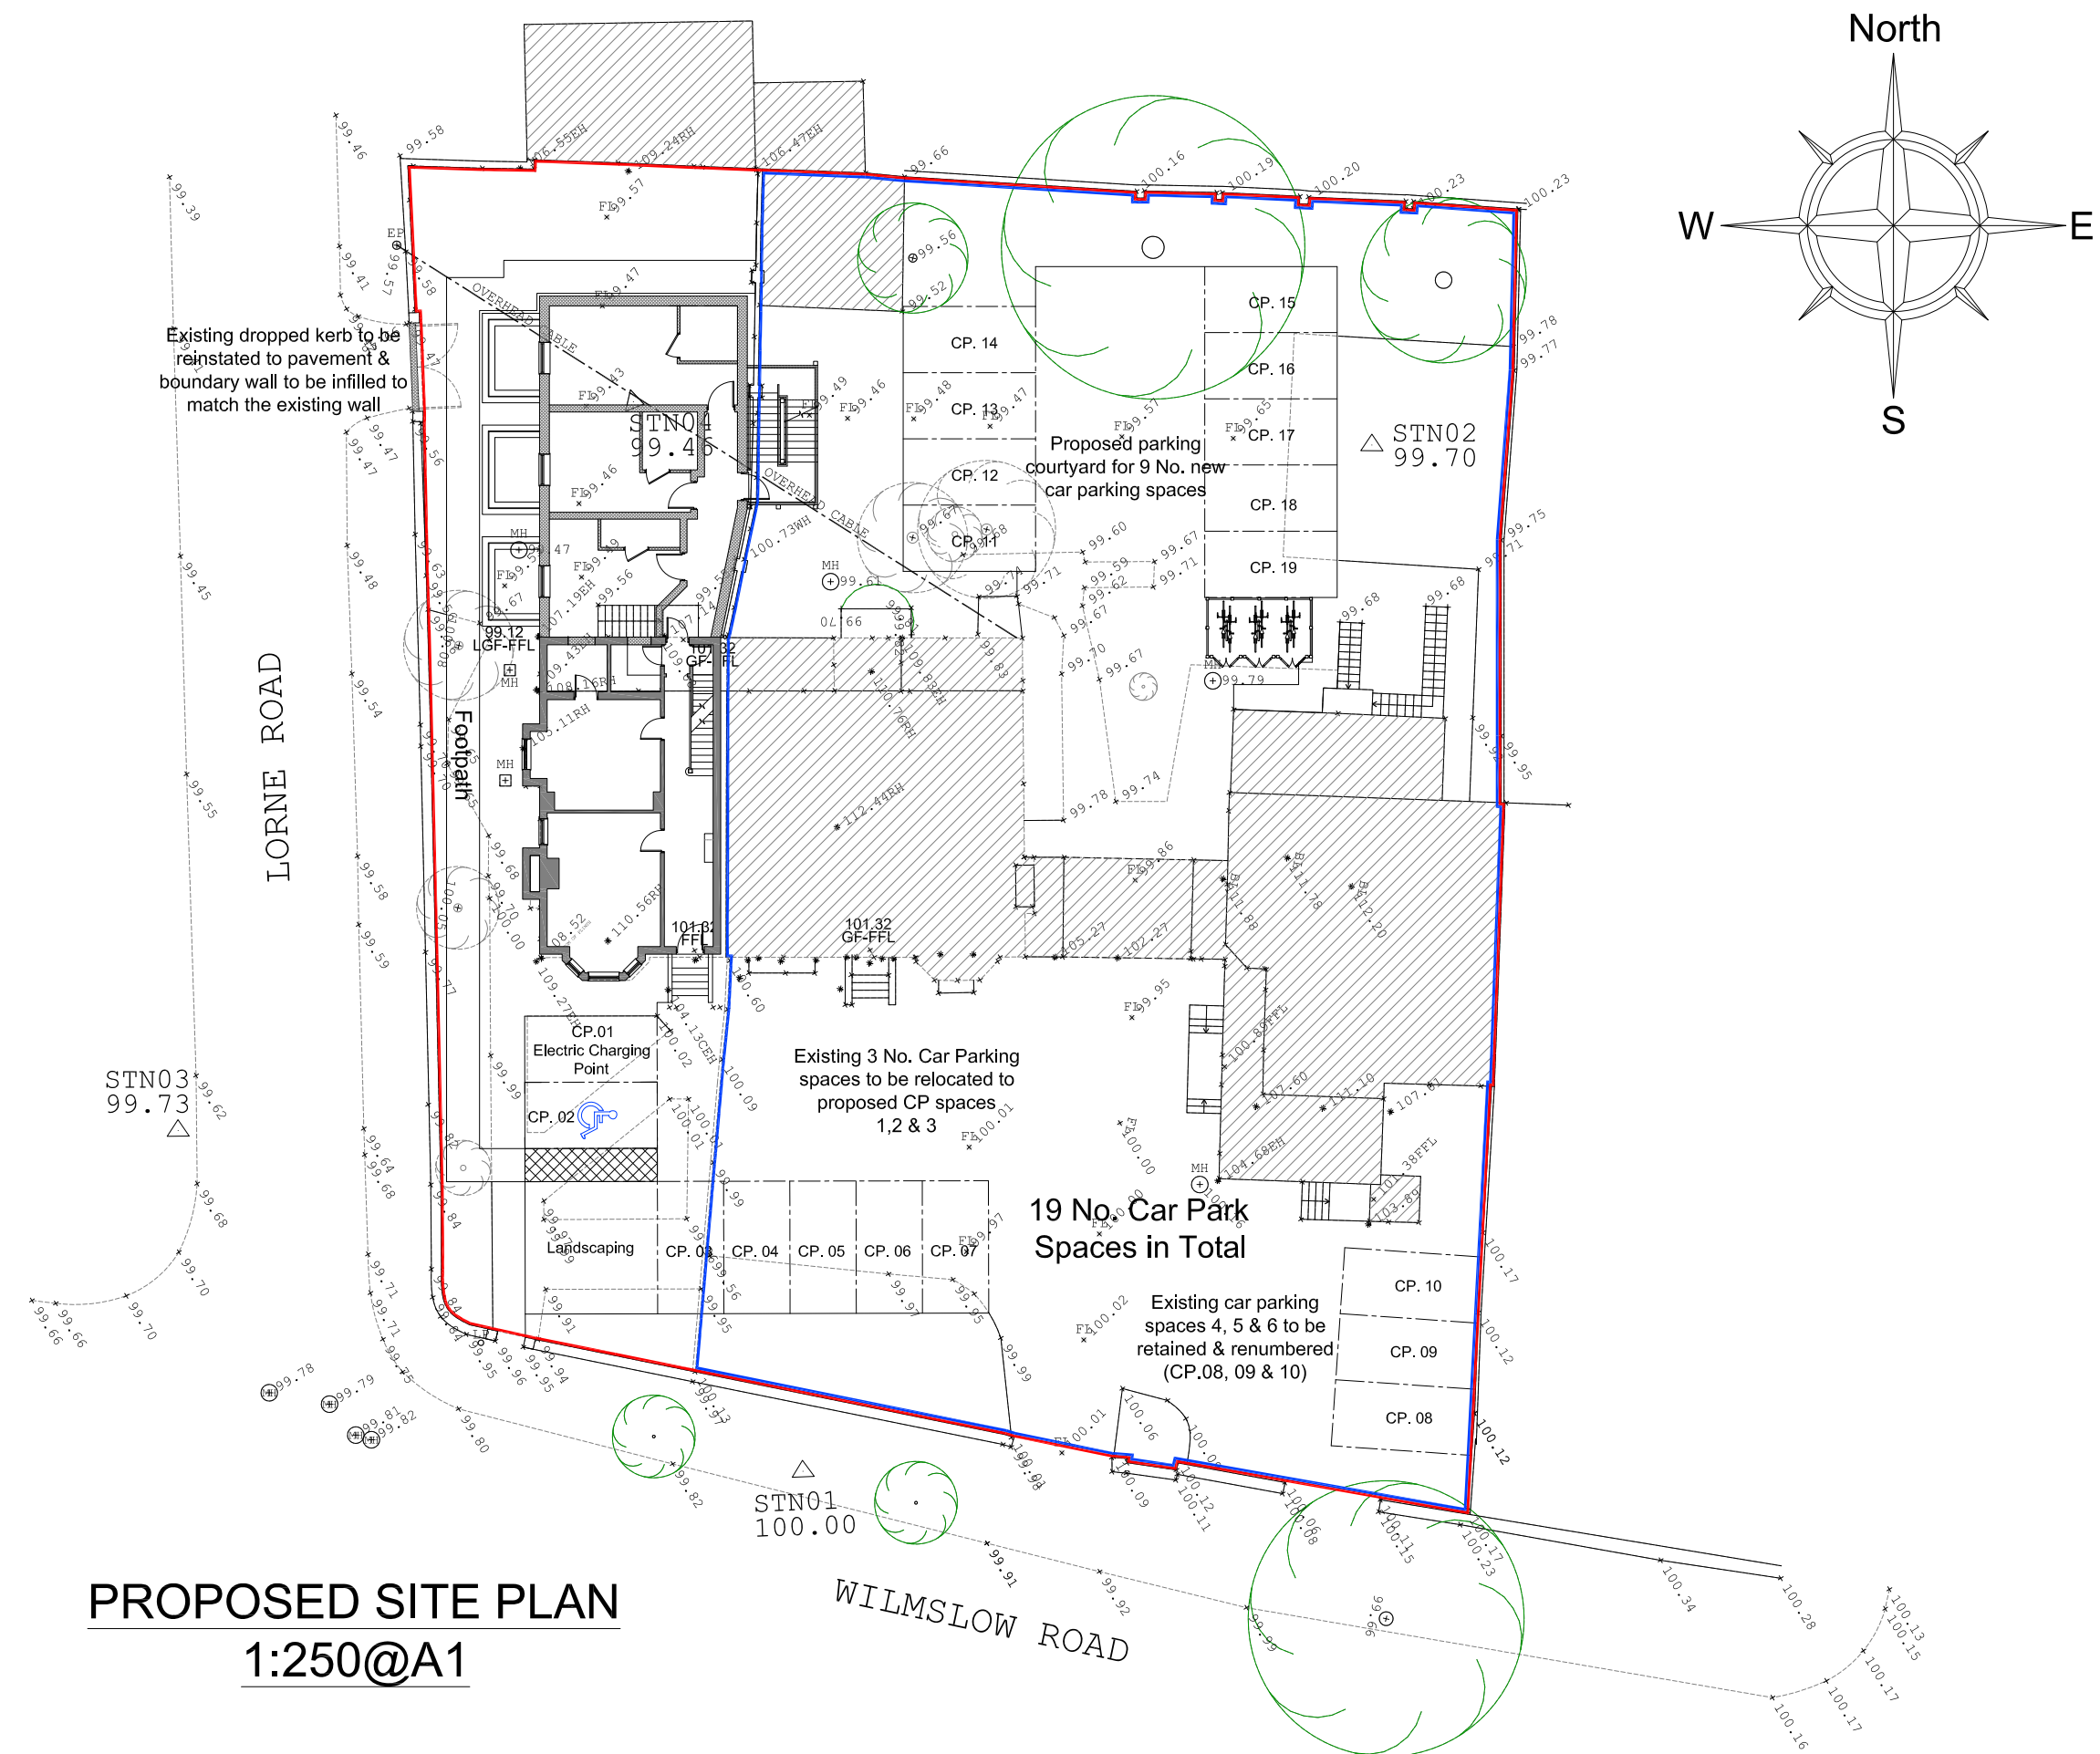

NOTES
ALL DIMENSIONS TO BE CHECKED ON SITE PRIOR TO ANY MANUFACTURING OR FABRICATION AND ANY ANOMALIES TO BE BROUGHT TO THE ATTENTION OF THE ARCHITECT.

PLANNING ISSUE
SUBJECT TO LOCAL AUTHORITY APPROVAL

B	Boundary line revised	RW	16.05.2023
A	First Issue	JB	07.09.2022
REV	AMENDMENTS	BY	DATE
PROJECT PROPOSED HOTEL EXTENSION 360 WILMSLOW ROAD FALLOWFIELD MANCHESTER M14 6AB			
CLIENT MR MARTIN RAWLINGS			
DRAWING TITLE PROPOSED SITE PLAN AND FLOOR PLANS			
DRAWN	JB	DATE	10.03.2023
CHECKED		SCALE	1:100 (A1) 1:250 (A1)
APPROVED			
 HOWARD & SEDDON A.R.I.B.A. CHARTERED ARCHITECTS 64 WASHWAY ROAD SALE, CHESHIRE, M33 7RE TEL NO. 0161 - 973 8296 FAX NO. 0161 - 962 3485 E-MAIL : ADMIN@HOWARDANDEDSON.CO.UK			
JOB No.	DRG No.	REVISION	
14,399	200	B	