





REAR ELEVATION

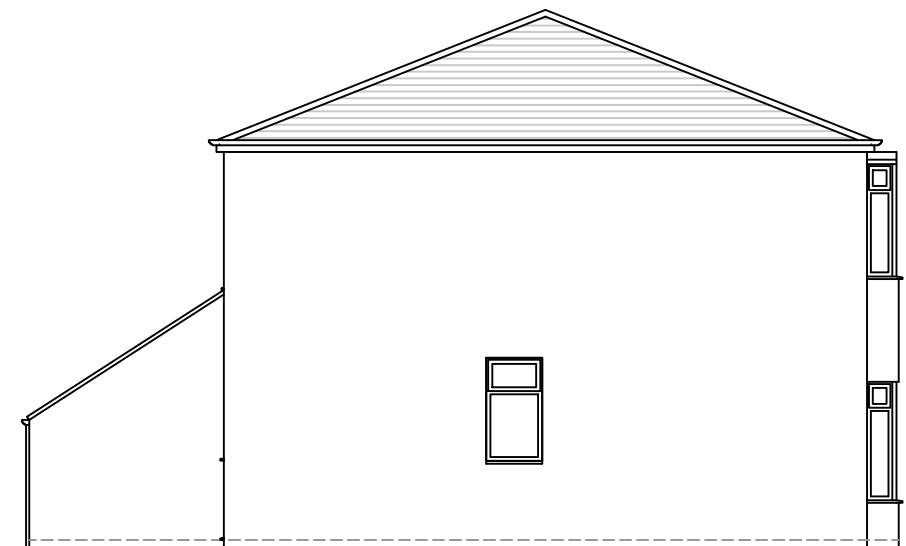


LEFT ELEVATION



FRONT ELEVATION

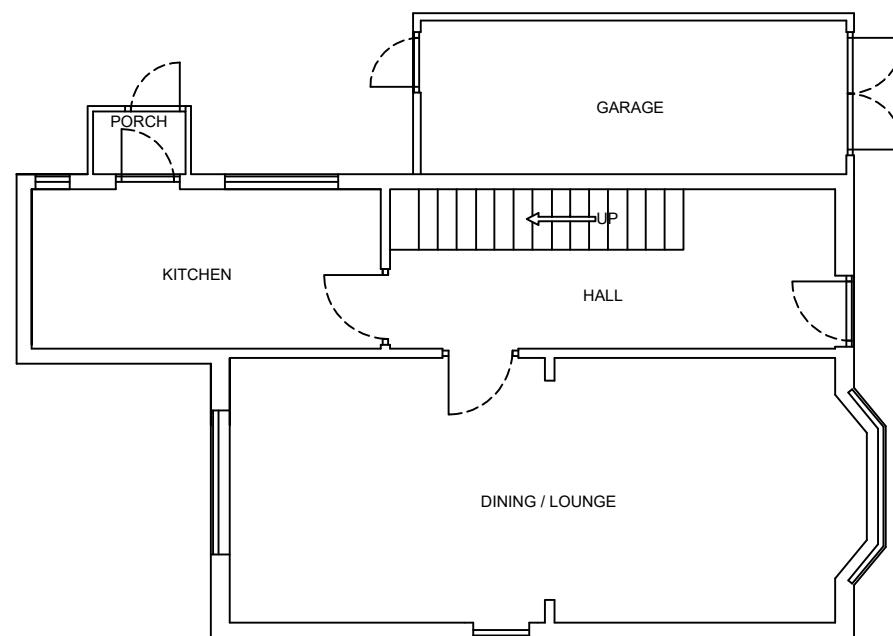

PLAN

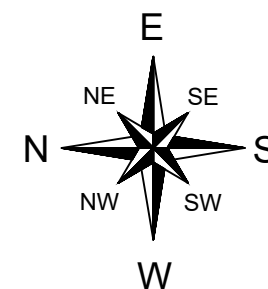

Notes:

These drawings are the property of Anglian Home Improvements and must not be used, distributed, loaned or copied without the express permission of Anglian Home Improvements.

All dimensions are in millimetres (mm) unless noted otherwise.

Do not use for base laying purposes.

Produced on A3 paper

Rev.	Date	Description	Initials



Drawing title: Existing Plan and Elevations		
CONTRACT No. : 900-12098		Page 1 of 2
Proposed: PVCu Conservatory at: 20 RUSSELL ROAD MANCHESTER LANCASHIRE M16 8DL		
Drawers initials: JG	Scale : 1:100	Date: 11/04/2023

