



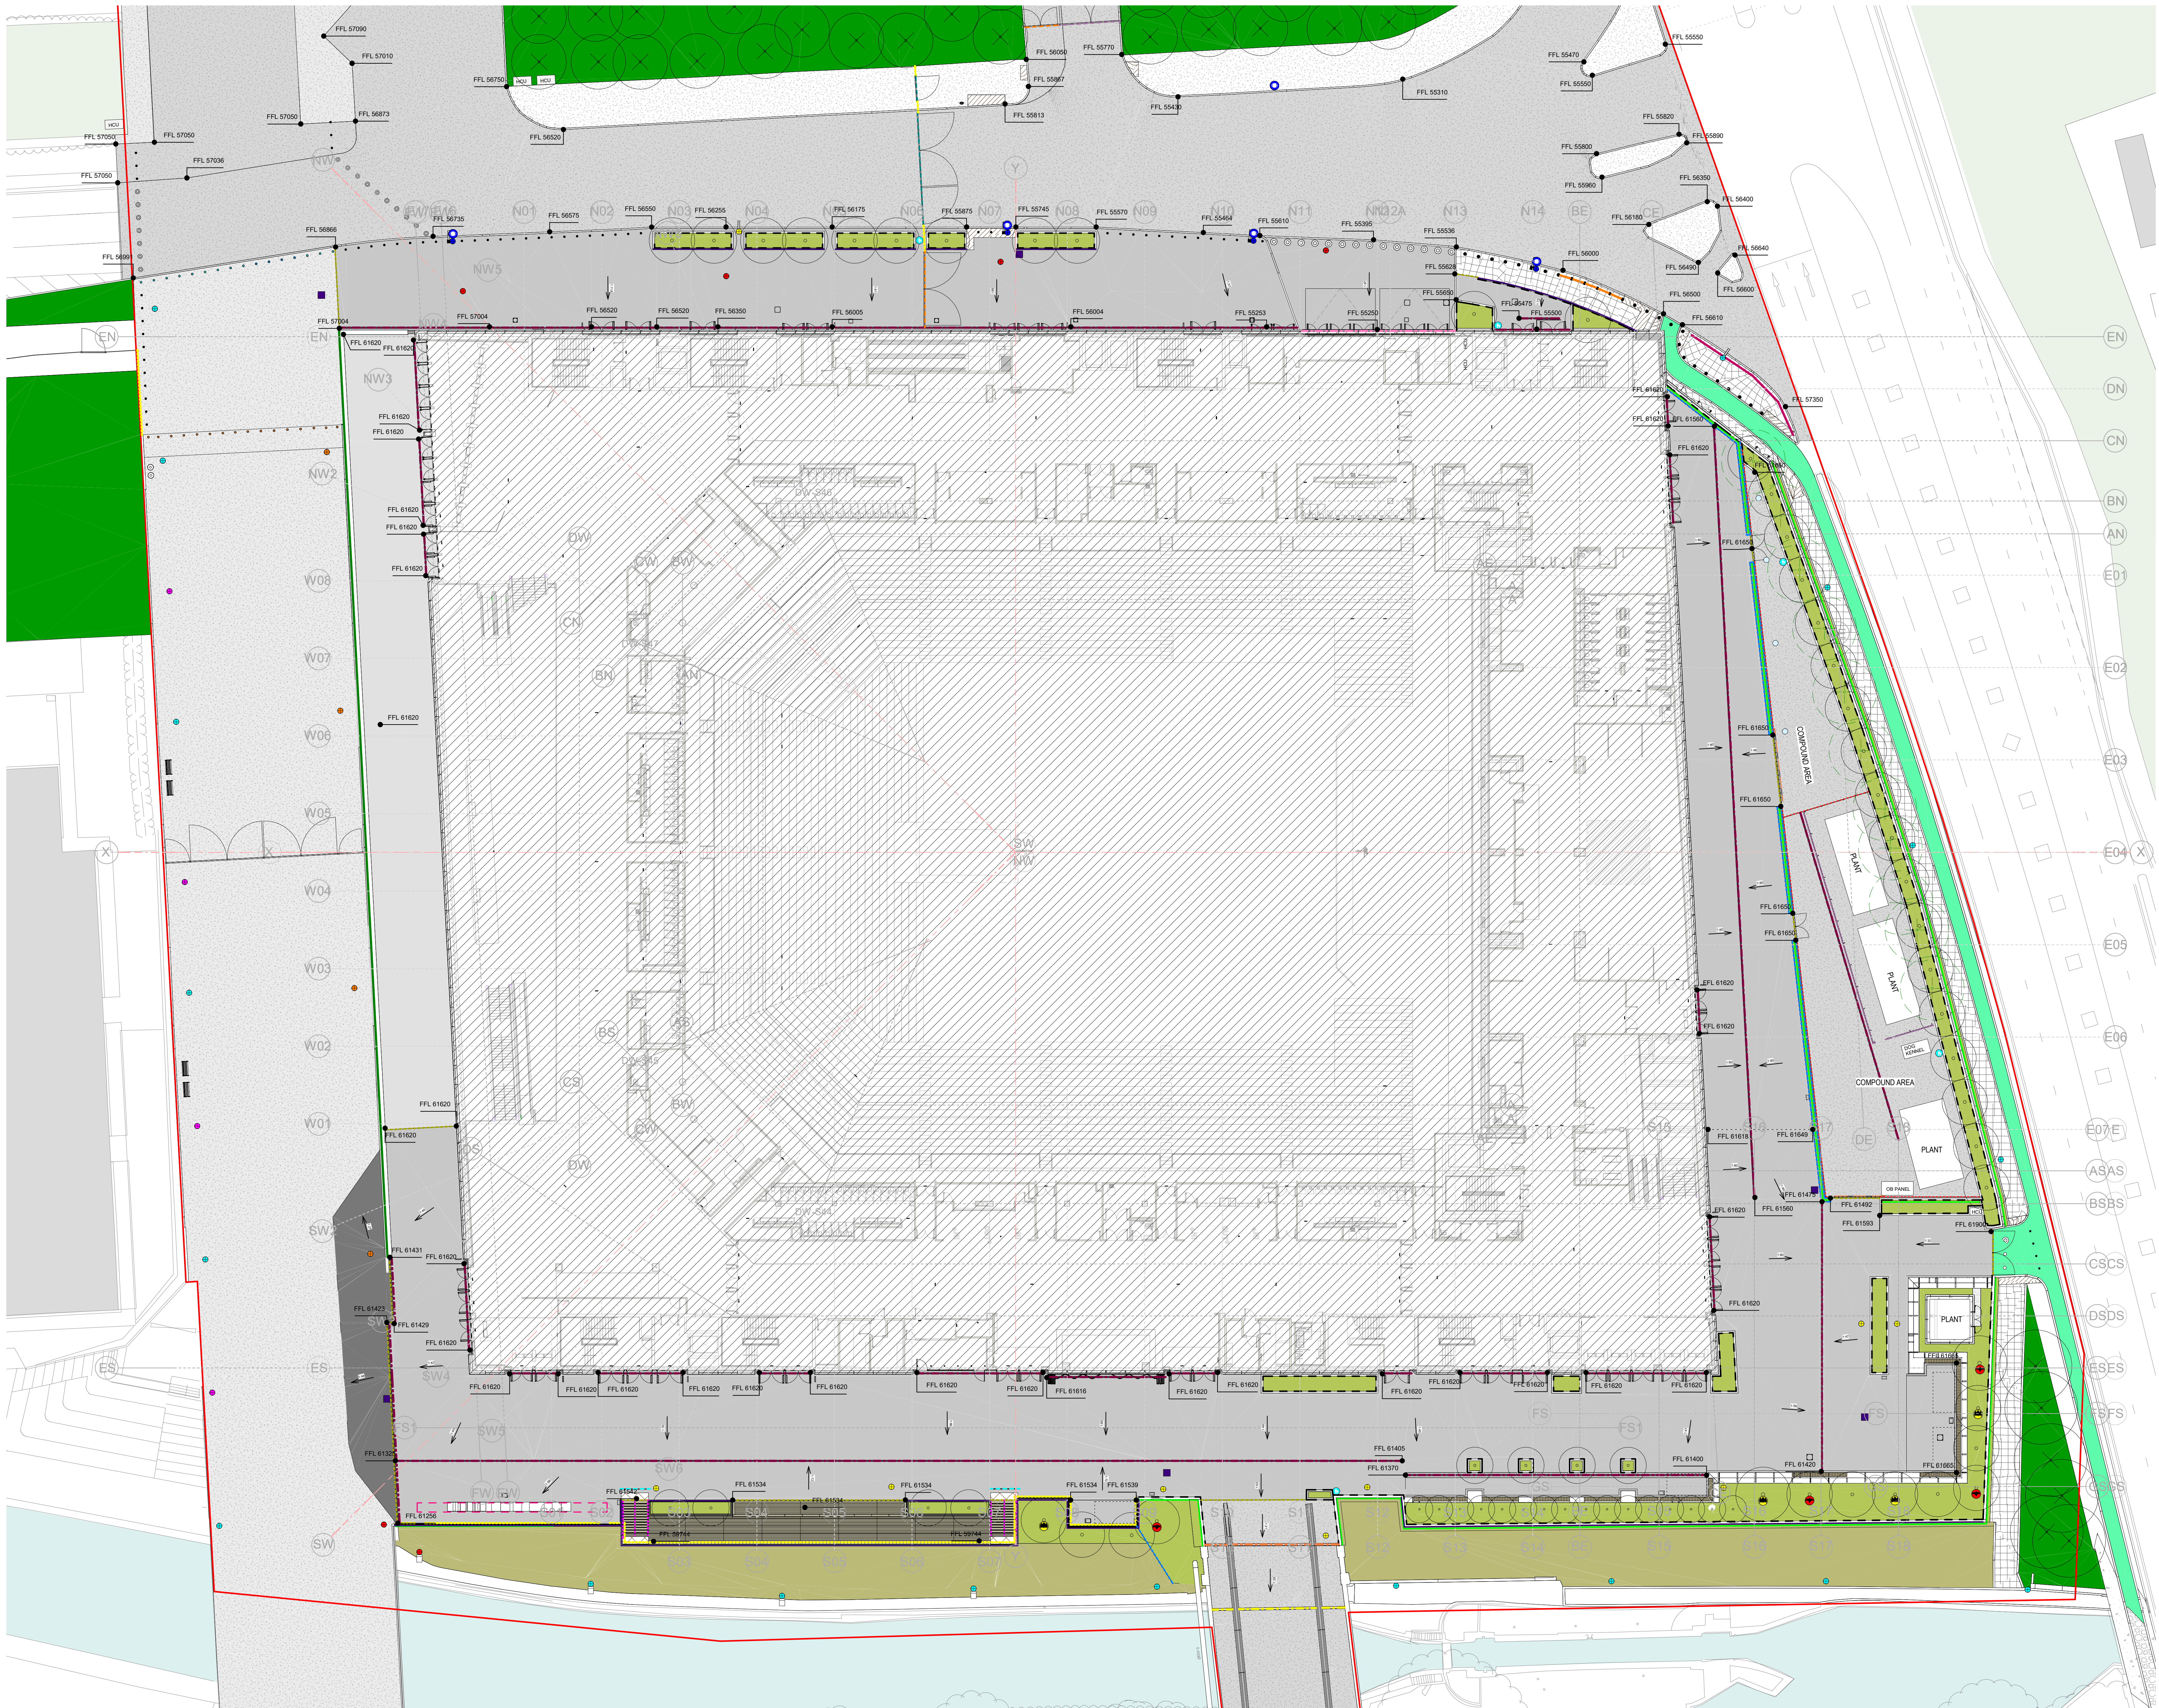

REVISIONS		
REV	DATE	DESCRIPTION
01	14.02.2020	PLANNING
02	03.11.2021	PLANNING NON MATERIAL AMENDMENT
03	01.03.2022	PLANNING NON MATERIAL AMENDMENT - BUBBLES REMOVED

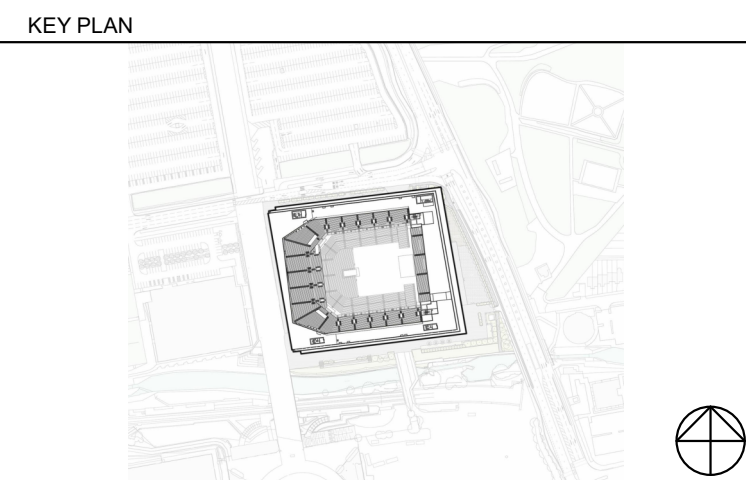

- KEY**
- PLANNING APPLICATION BOUNDARY
 - CONCRETE BLOCK PAVING - IMPERMEABLE
 - CONCRETE BLOCK PAVING - PERMEABLE
 - CONCRETE PAVING SLAB
 - TIMBER DECKING
 - PAVING SURFACE TO MATCH EXISTING
 - TARMAC
 - COATED MACADAM PAVING - WITH TEXTURE/FLX TOP COAT
 - RESIN BONDED GRAVEL SURFACE
 - TACTILE BLISTER PAVING
 - TACTILE HAZARD WARNING STRIP
 - NATURAL AGGREGATE LODGE
 - CONCRETE KERB
 - METAL BASED KERB
 - METAL EDGING
 - TIMBER TOP TO SEATING WALL
 - PRECAST CONCRETE SEATING WALL
 - ACCESSIBLE ARMREST FOR SEATING WALL
 - LITTER BIN
 - METAL PLANTER
 - CONCRETE PLANTER
 - PAS RATED STATIC BOLLARD
 - PAS RATED RETRACTABLE BOLLARD
 - RELOCATED EXISTING STATIC BOLLARD
 - RELOCATED EXISTING RETRACTABLE BOLLARD
 - EXISTING BOLLARD TO BE RELOCATED
 - DOOR BARRIER
 - SLIDING GATE
 - GATE
 - RELOCATED EXISTING GATE
 - EXISTING GATE TO BE RETAINED
 - FLOORBOX
 - SECURITY FENCE
 - VEHICLE SAFETY BARRIER
 - CONCRETE WALL
 - HANDRAIL
 - BALUSTRADE
 - BALUSTRADE PANEL FIXED ON THE BOLLARDS BASE PLATE
 - BALUSTRADE PANEL FIXED ON THE FOUNDATION IN THE GROUND
 - HEAD OF STEP BARRIER
 - BARRIER INTEGRATED WITH SHELF
 - GREEN SCREEN
 - LIVING WALL
 - SLOT DRAIN TYPE 1
 - SLOT DRAIN TYPE 3
 - SLOT DRAIN TYPE 4
 - SLOT DRAIN TYPE 5
 - FLOOR GULLY
 - WAYFINDING ITEM
 - ZONE FOR WAREHOUSES STORAGE
 - RELOCATED EXISTING CONCRETE BENCHES
 - RELOCATED EXISTING LITTER BIN
 - EXT-861 PROPOSED TREES
 - EXISTING TREES TO BE RETAINED
 - EXISTING TREES TO BE REMOVED
 - SHRUB AND UNDERSTORY PLANTING
 - WILDFLOWER
 - EXISTING PLANTING TO BE RETAINED
 - PROPOSED WATER TAP
 - PROPOSED LIGHTING COLUMN
 - EXISTING LIGHTING COLUMN TO BE RETAINED
 - EXISTING LIGHTING COLUMN TO BE REMOVED
 - RELOCATED EXISTING LIGHTING COLUMN
 - RELOCATED EXISTING LIGHTING COLUMN
 - LIGHTING COLUMN INTEGRATED ON BOLLARD
 - CCTV CAMERA
 - BAT BOX
 - BIRD BOX

THIS DRAWING IS ONLY TO SCALE IF IT IS REPRODUCED AT THE CORRECT PAPER SIZE
1:250@A0
ALL INTERNAL LAYOUTS AND USES ARE SHOWN FOR ILLUSTRATIVE PURPOSES ONLY AND ARE NOT FOR DETERMINATION



© COPYRIGHT. ALL RIGHTS RESERVED
THIS WORK IS COPYRIGHTED AND CANNOT BE REPRODUCED OR COPIED IN ANY FORM OR BY ANY OTHER MEANS, INCLUDING ELECTRONIC OR MECHANICAL, INCLUDING PHOTOCOPYING, RECORDING, OR BY ANY INFORMATION STORAGE AND RETRIEVAL SYSTEM, WITHOUT THE WRITTEN PERMISSION OF OVG INTERNATIONAL. THE USER OF THIS DOCUMENT AGREES TO THE TERMS OF THE AGREEMENT TO BE ADOPTED BY THE USER OF THIS DOCUMENT AND THE INSTRUCTING PARTY.

USE PROPOSED DIMENSIONS IN PREFERENCE TO SCALED. CHECK ALL DIMENSIONS ON SITE BEFORE FABRICATION OR SETTING OUT.

ARCHITECT
POPULOUS
14 BLADES COURT | DEODAR ROAD | LONDON | SW15 2NU | UNITED KINGDOM
TELEPHONE +44 (0)20 8974 7474 FAX +44 (0)20 8974 7475
ALL PRODUCTION & INTELLECTUAL PROPERTY RIGHTS RESERVED © POPULOUS 2009

PROJECT NAME
OVG MANCHESTER
DRAWING TITLE
LANDSCAPE SITE PLAN

STATUS					PROJECT No.		
PLANNING					4933		
DATE			SCALE		SIZE		
14.02.2020			1 : 250		A0		
DRAWN	CHECKED	APPROVED					
FP	TJ	DS					
PROJECT	ORIGIN	ZONE	LEVEL	TYPE	ROLE	DRAWING	REV
BRA-POP-ZZ- ZZ- DR- L-						0650	02