




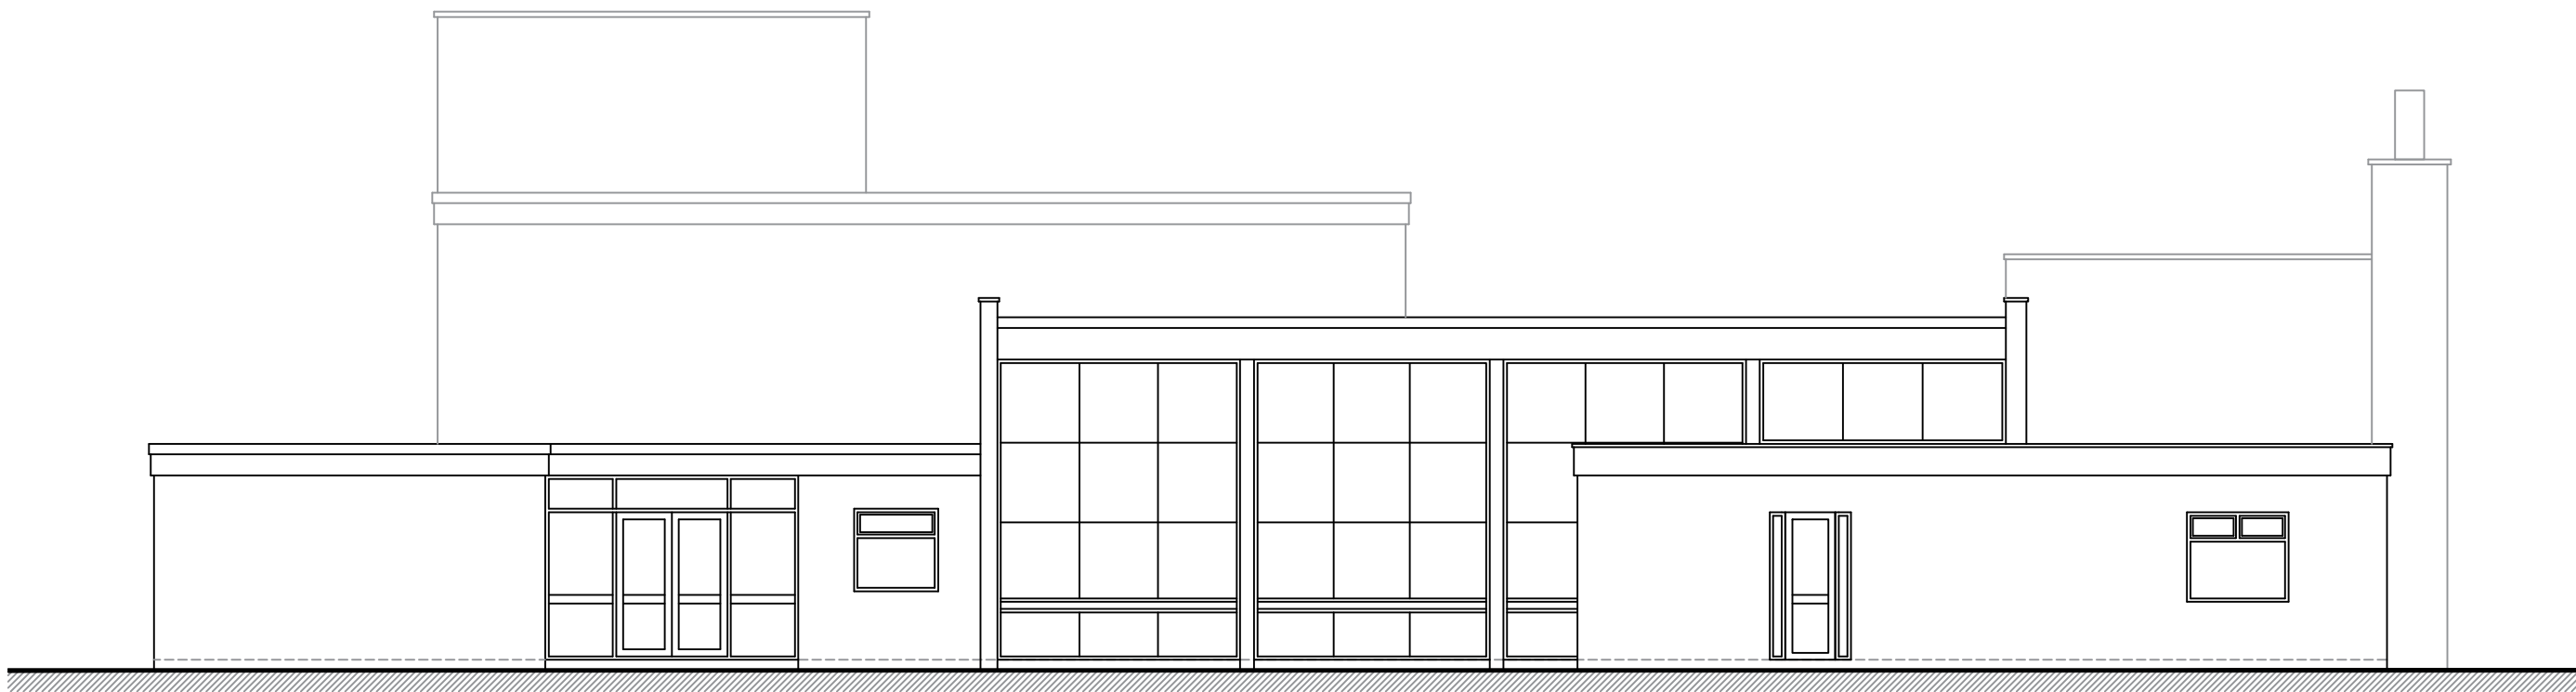

FRONT ELEVATION AS EXISTING
Scale - 1:100

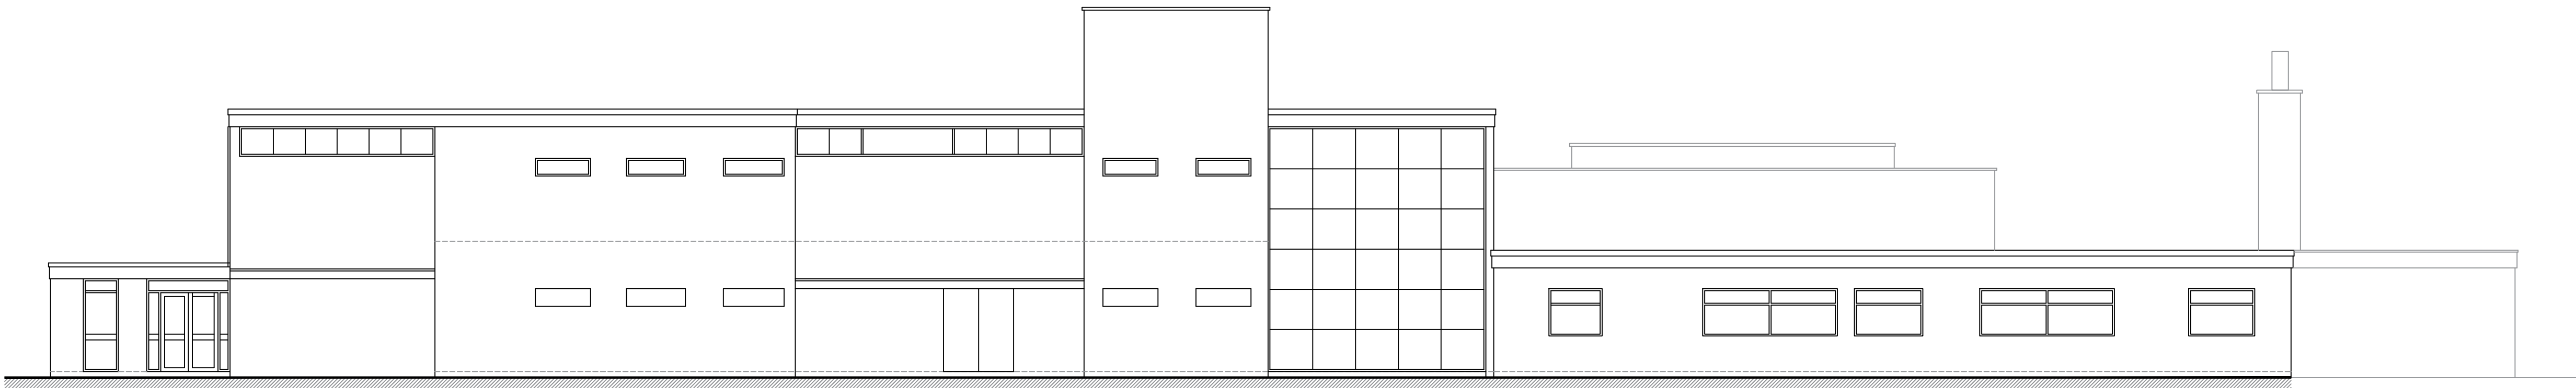

GABLE ELEVATION AS EXISTING
Scale - 1:100

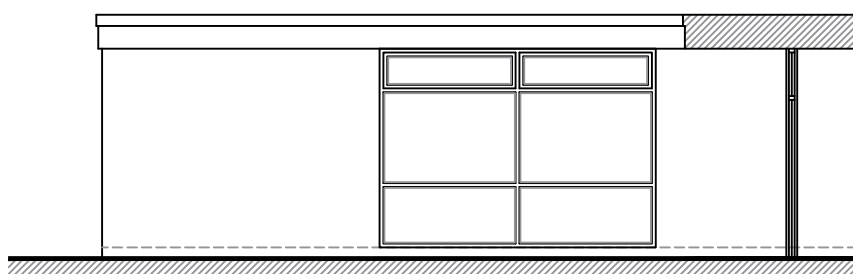

AFFECTED PORTION OF GABLE ELEVATION AS EXISTING
Scale - 1:100

FOR PLANNING

No.	Date	Description	Issued by
-----	------	-------------	-----------

		ALL SAINTS C.E. PRIMARY SCHOOL, CULCHETH LANE, NEWTON HEATH, MANCHESTER, M40 1LS	
--	--	--	--

PROPOSED SAFEGUARDING
IMPROVEMENTS INCLUDING MAIN
ENTRANCE AND CAR PARKING
ALTERATIONS

AFFECTED ELEVATION AS EXISTING

Project number	342-06	P-02
Date		
Drawn by	DM	
Checked by	OL3	

Scale @ A1 1:100

STUDIO OL3
ARCHITECTURAL DESIGN

Unit 7 Whitegate Business Centre, Jardine Way, Oldham, OL9 9JT
Email - design@studio-ol3.co.uk Web - www.studio-ol3.co.uk