
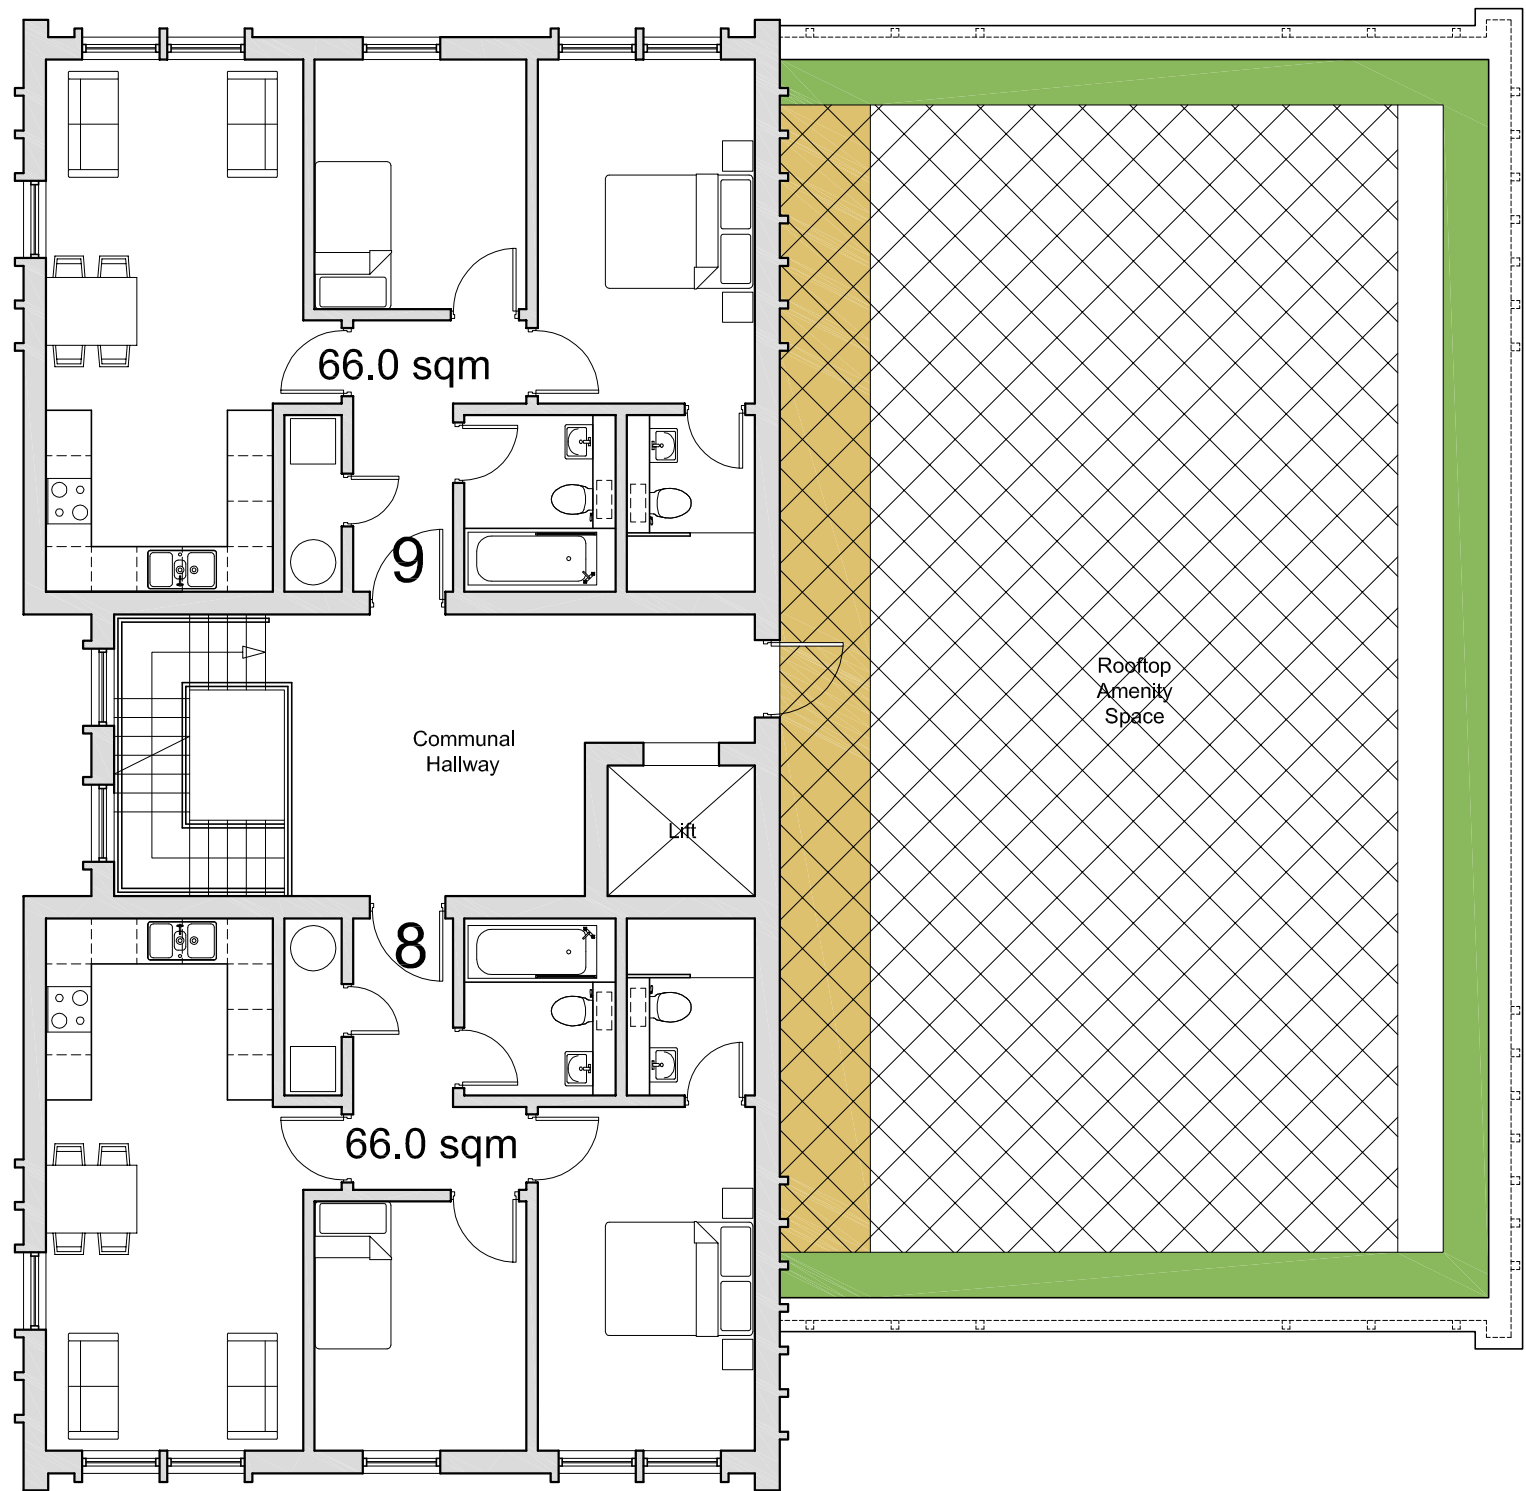
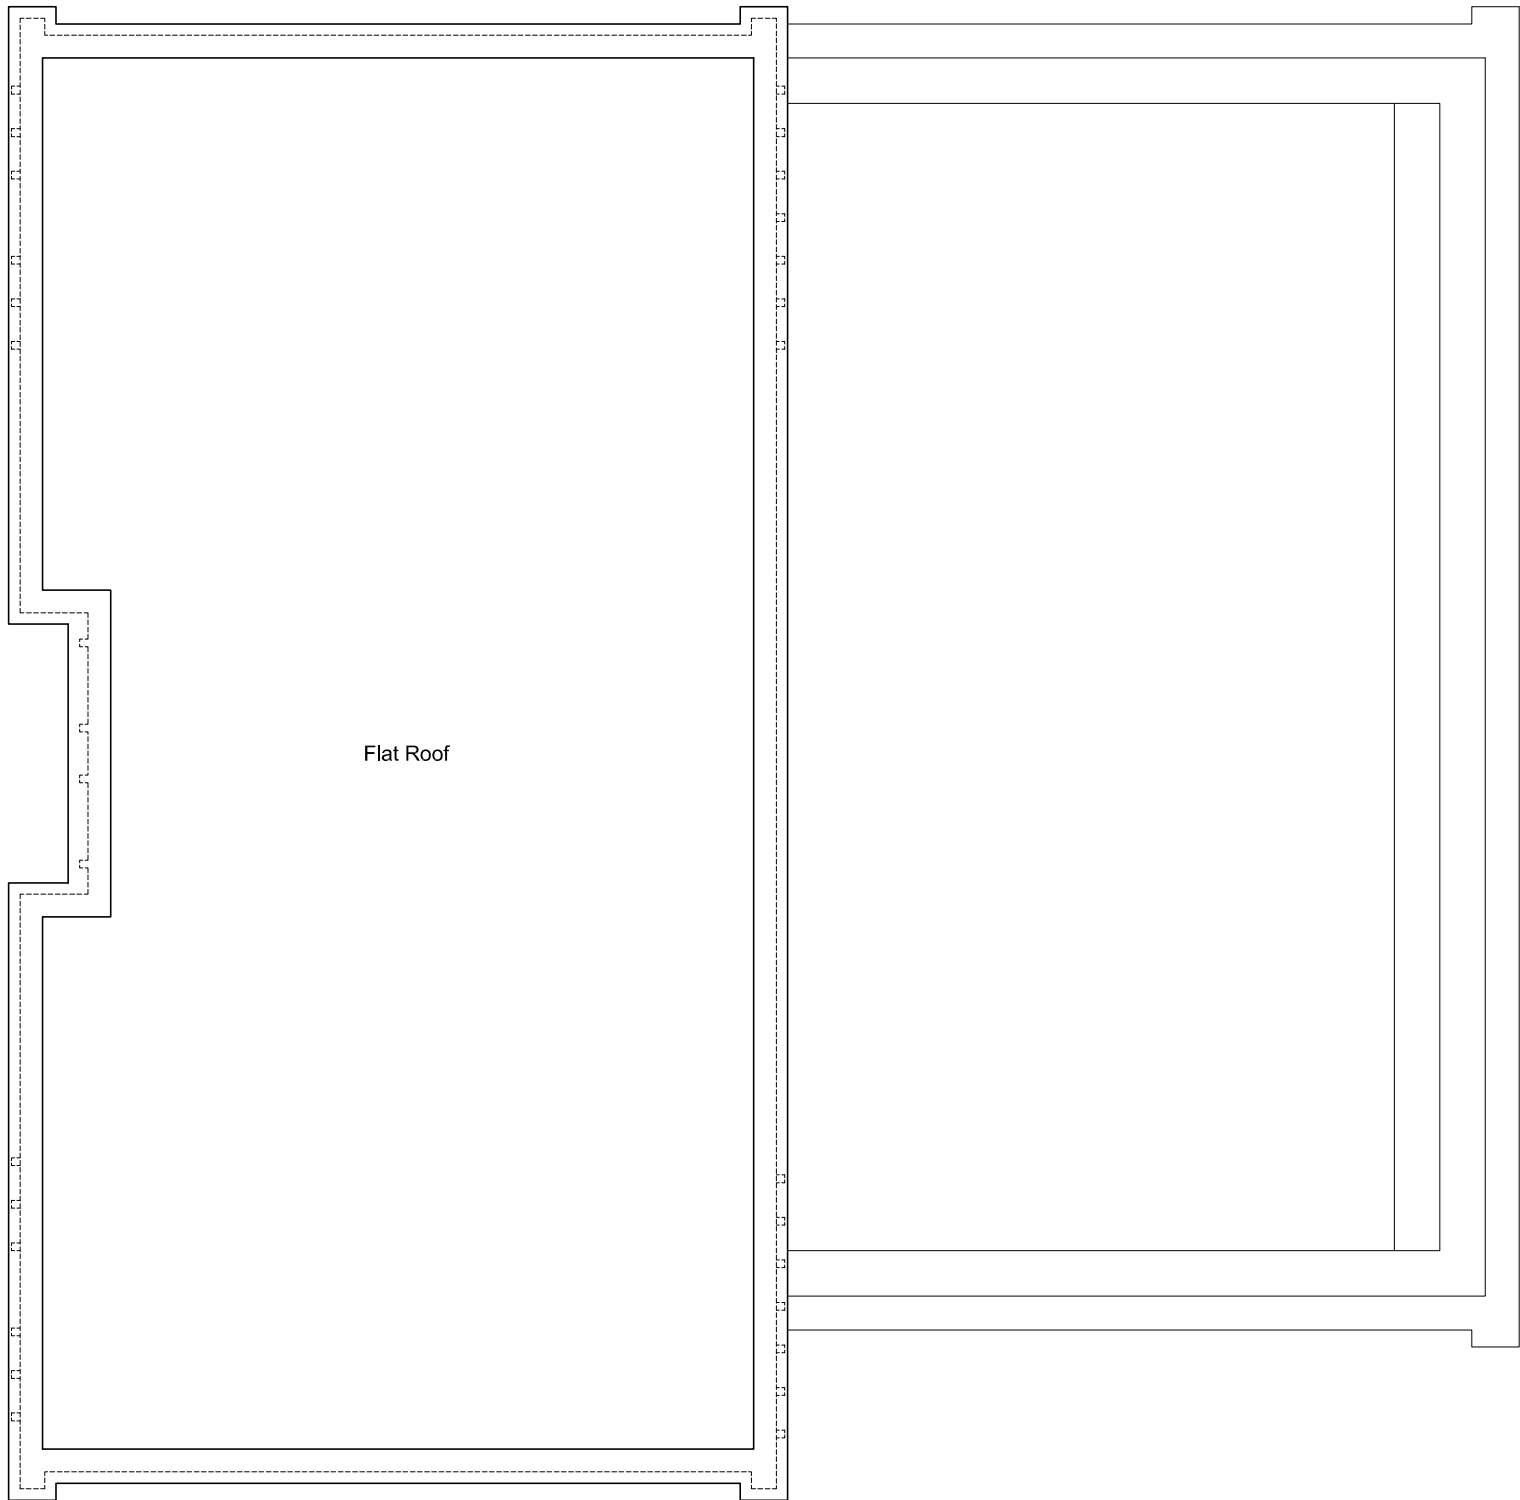


Proposed 2/F Plan 1:100

Scale Bar 1:100

 

Proposed Roof Plan 1:100

Client:

Mrs Zahida Chaudhry

Project:

Robin Hood Street, Cheetham Hill, Manchester
M8 9JG

Drawing Title:

Proposed 2/F and Roof Plans

Scale:

1:100 @ A1

Date:

August 2022

Drawing No:

9808/112

Revision:

G