


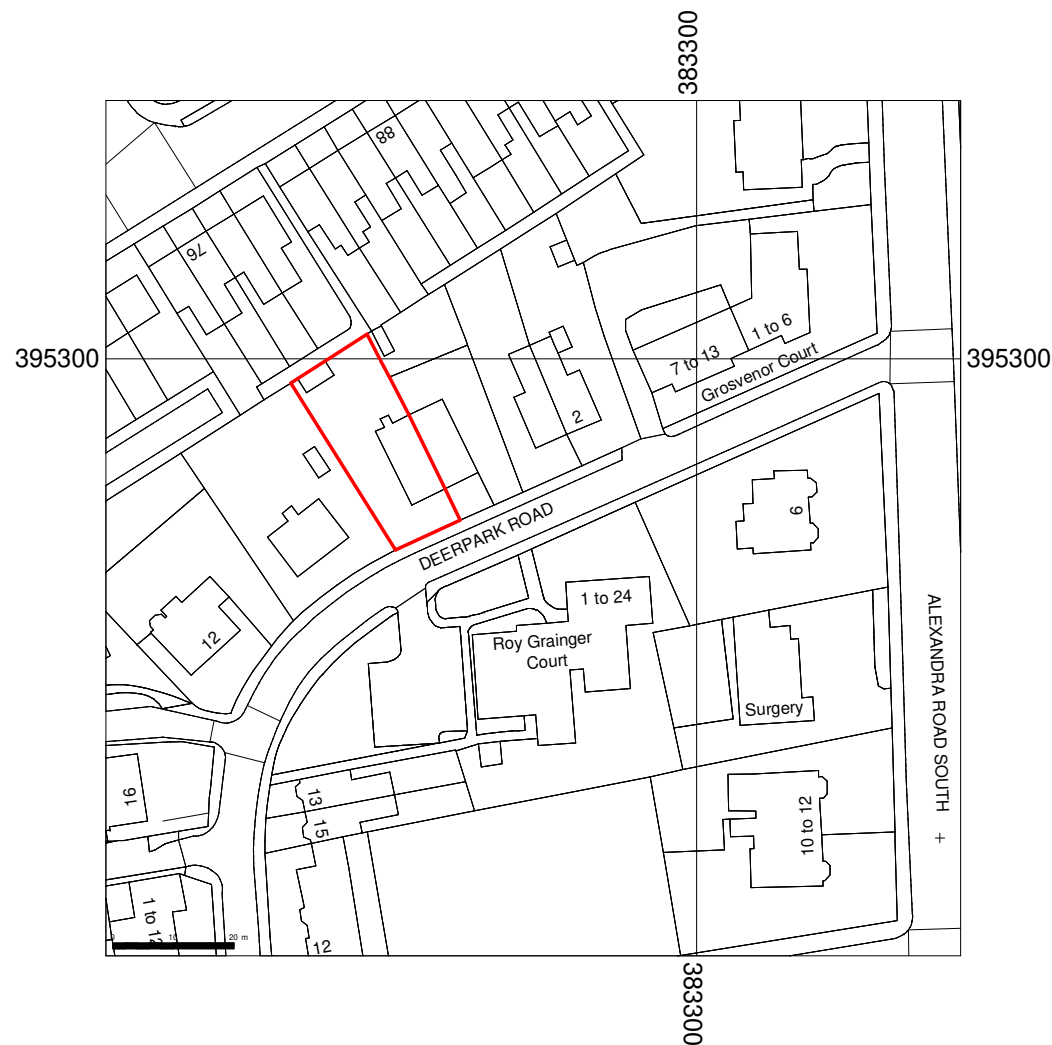


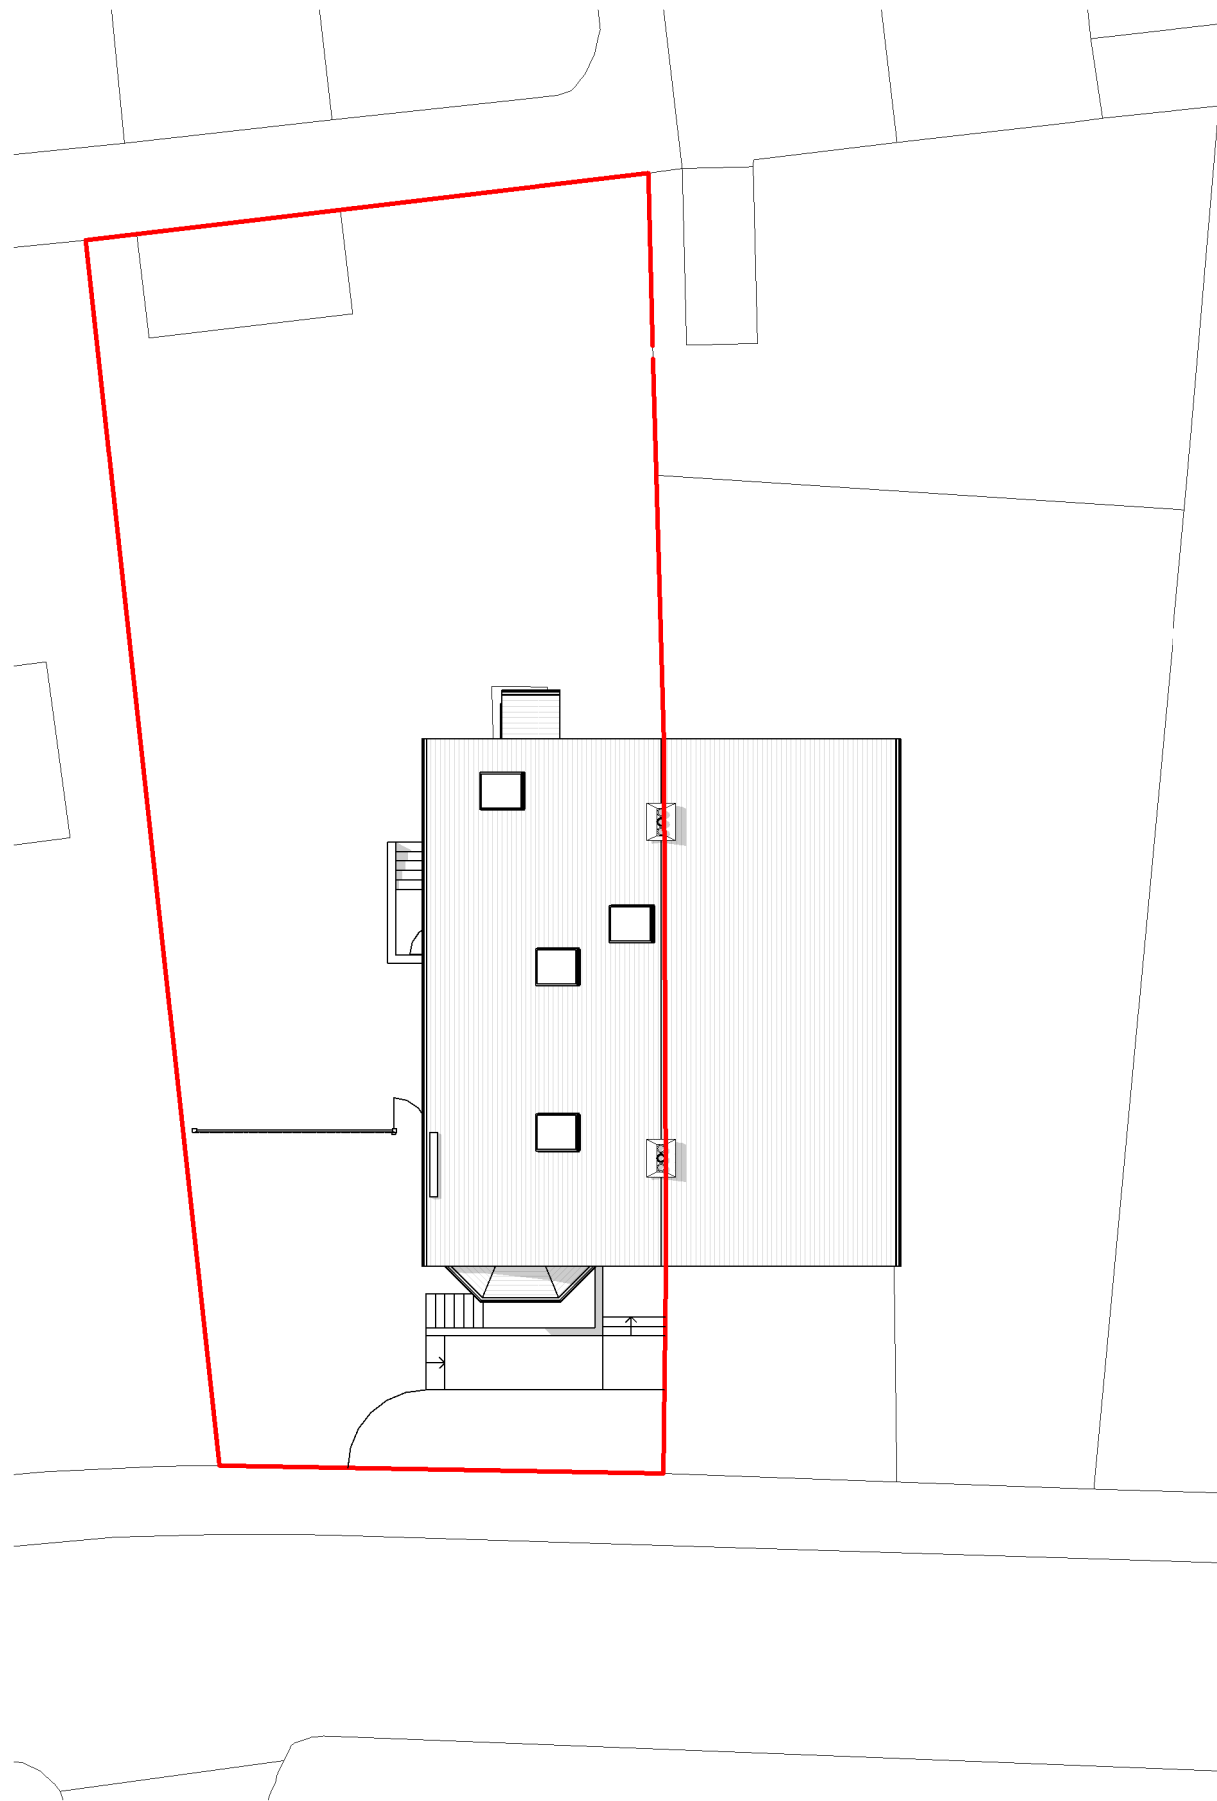

1 Location Plan
1 : 1250

 

2 Existing Site Plan
1 : 200

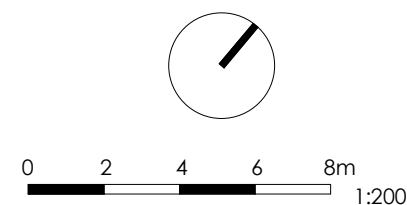

General Notes
The Architect shall have no responsibility for any use made of this document other than for that which it was prepared and issued.
All dimensions should be checked on site. Do not scale from this drawing
To be read in conjunction with all other Consultant's drawings.
The Architect to be immediately notified of any discrepancies.
Copyright on this drawing retained by the Architect.

LEGEND

— Site Boundary

P1 09/02/23 SA SH Initial Issue
No. Date Dwn Chk App Revision or reason for issue

Client
Views

createitstudios
... leave an impression
Create It Studios (NW) Ltd
Universal Square
Devonshire Street North
Manchester
M12 6JH
info@createitstudios.co.uk

Project Title
**8 Deerpark Road, Manchester M16
8FR**

Scale / North Point
As indicated

Drawing Title
Location Plan & Existing Site Plan

Drawing Number A1477(01)AP001	Revision P1
Drawing Status Preliminary	