


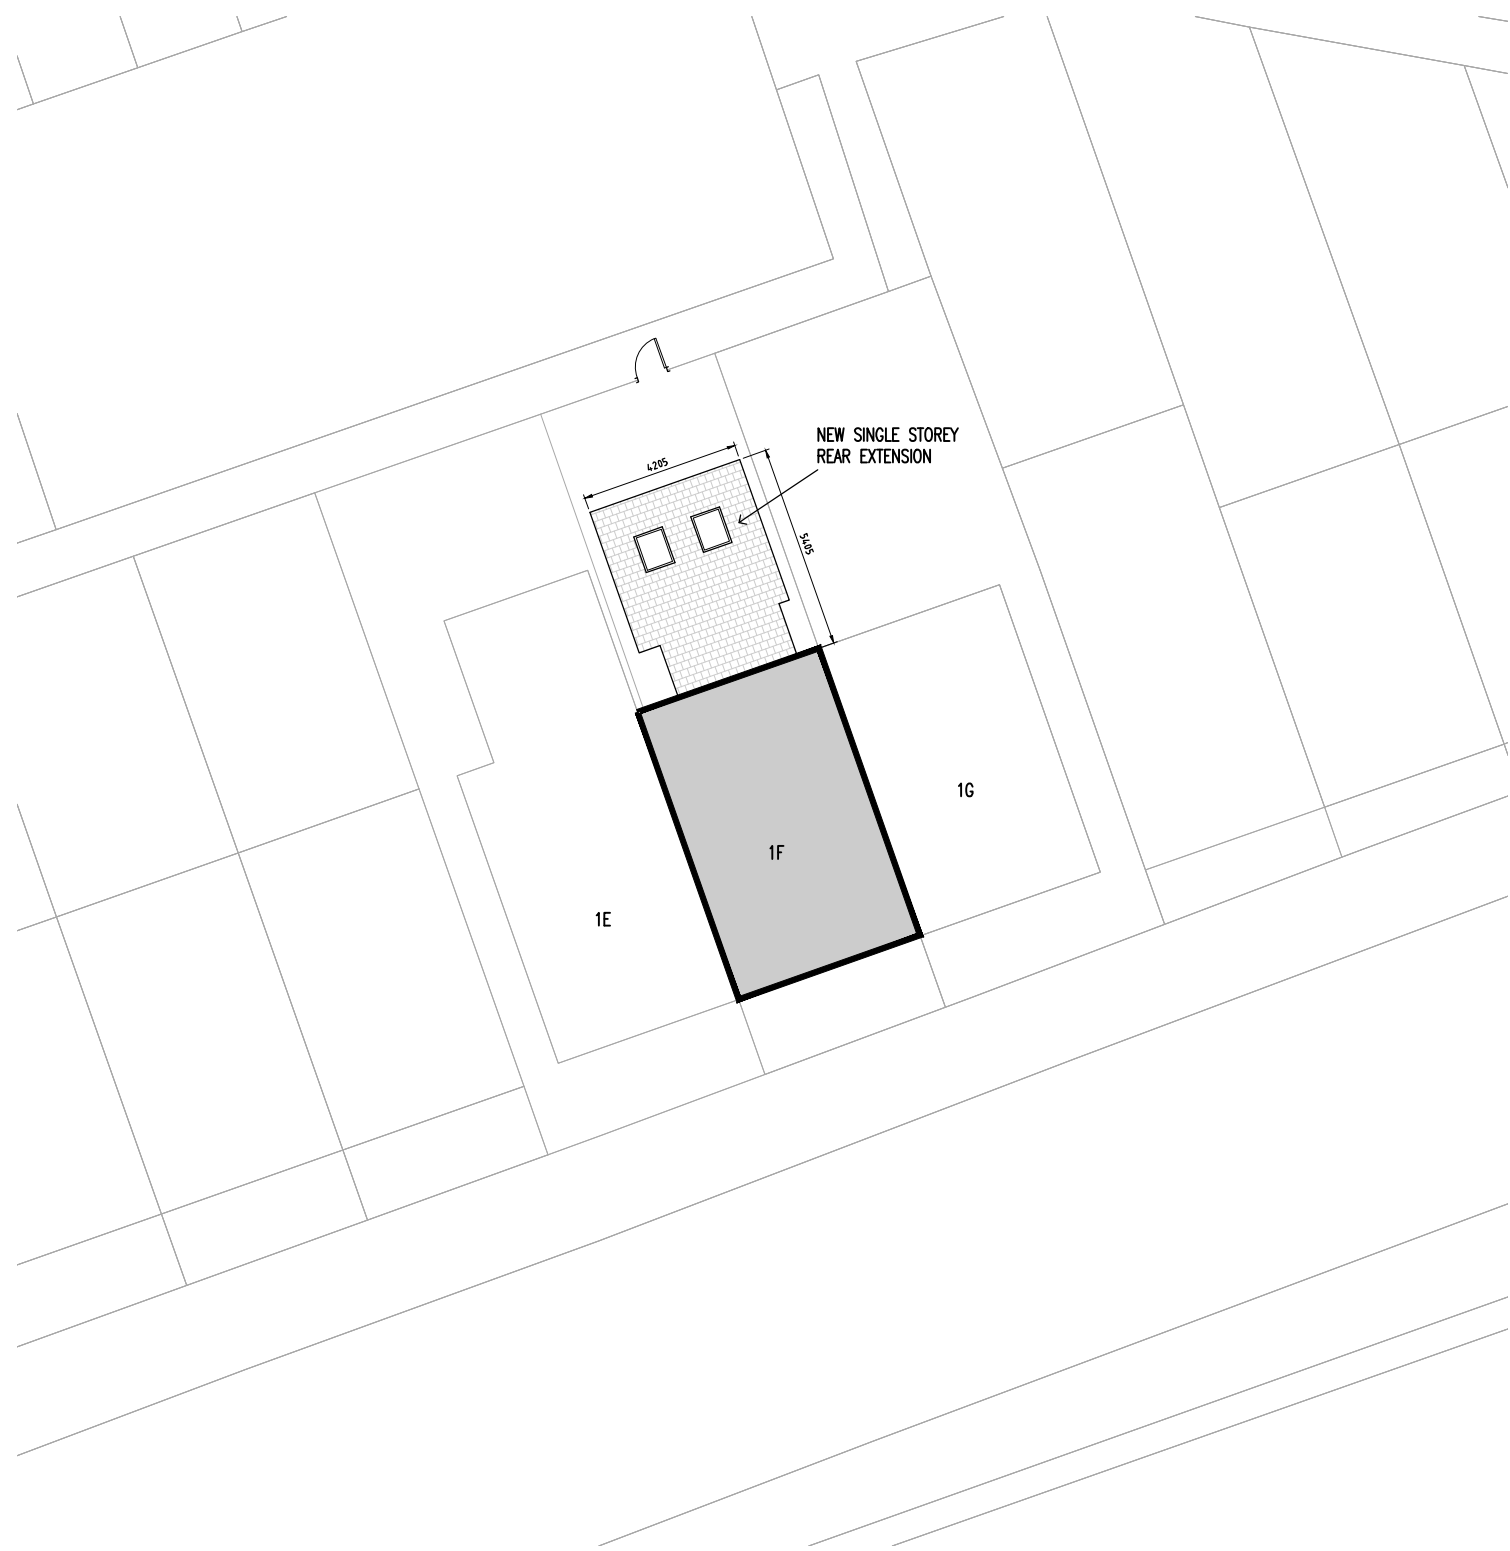
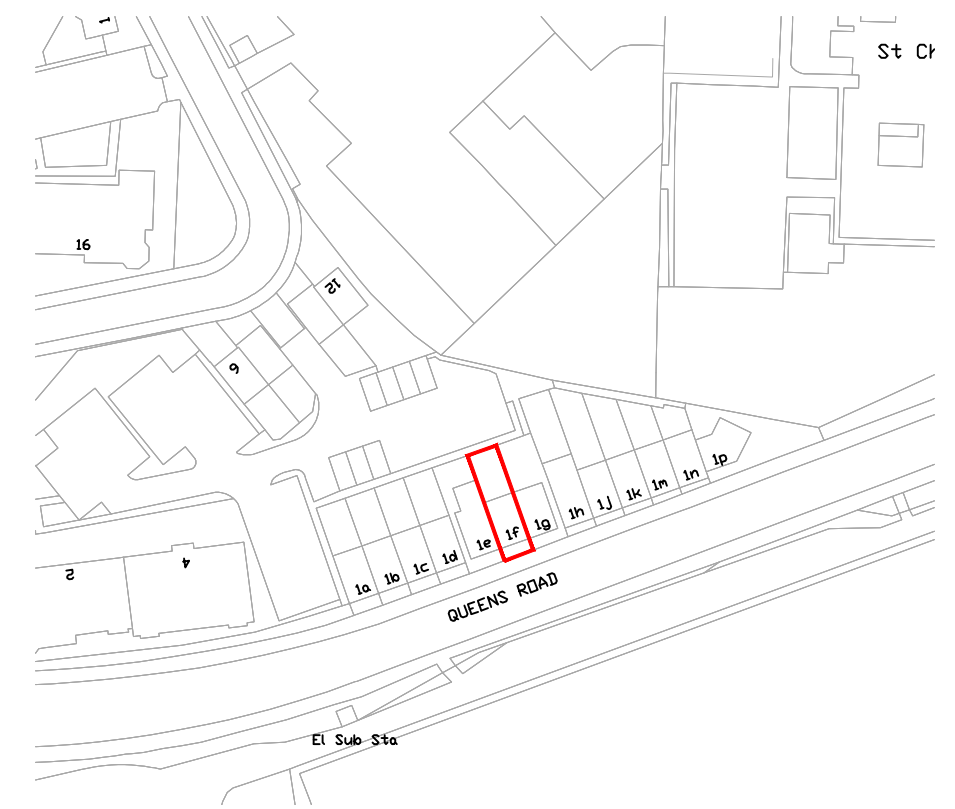


 

PROPOSED SITE PLAN
1:200@A3

 

SITE LOCATION PLAN (92sqm)
1:1250@A3

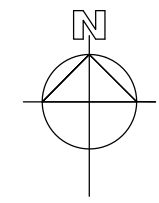

Rev	Amendments	Date	Ints
Mark Gordon Design + Associates			
Project			
1F QUEENS ROAD MANCHESTER, M8 8UQ			
Drawing Title			
SITE LOCATION PLAN PROPOSED SITE PLAN			
Drawn TW		Checked -	
Date JUN 2023		Scale@A3 1 : 100	
Drawing No.		Rev.	
1FQR/200/PL			