


Layout subject to confirmation of red line boundary, all
statutory approvals including highways, planning and building
regulations, relevant surveys and reports such as topographical,
ecology, trees, ground investigation and flood risk.

Rev	Date	Int	Description
-----	------	-----	-------------

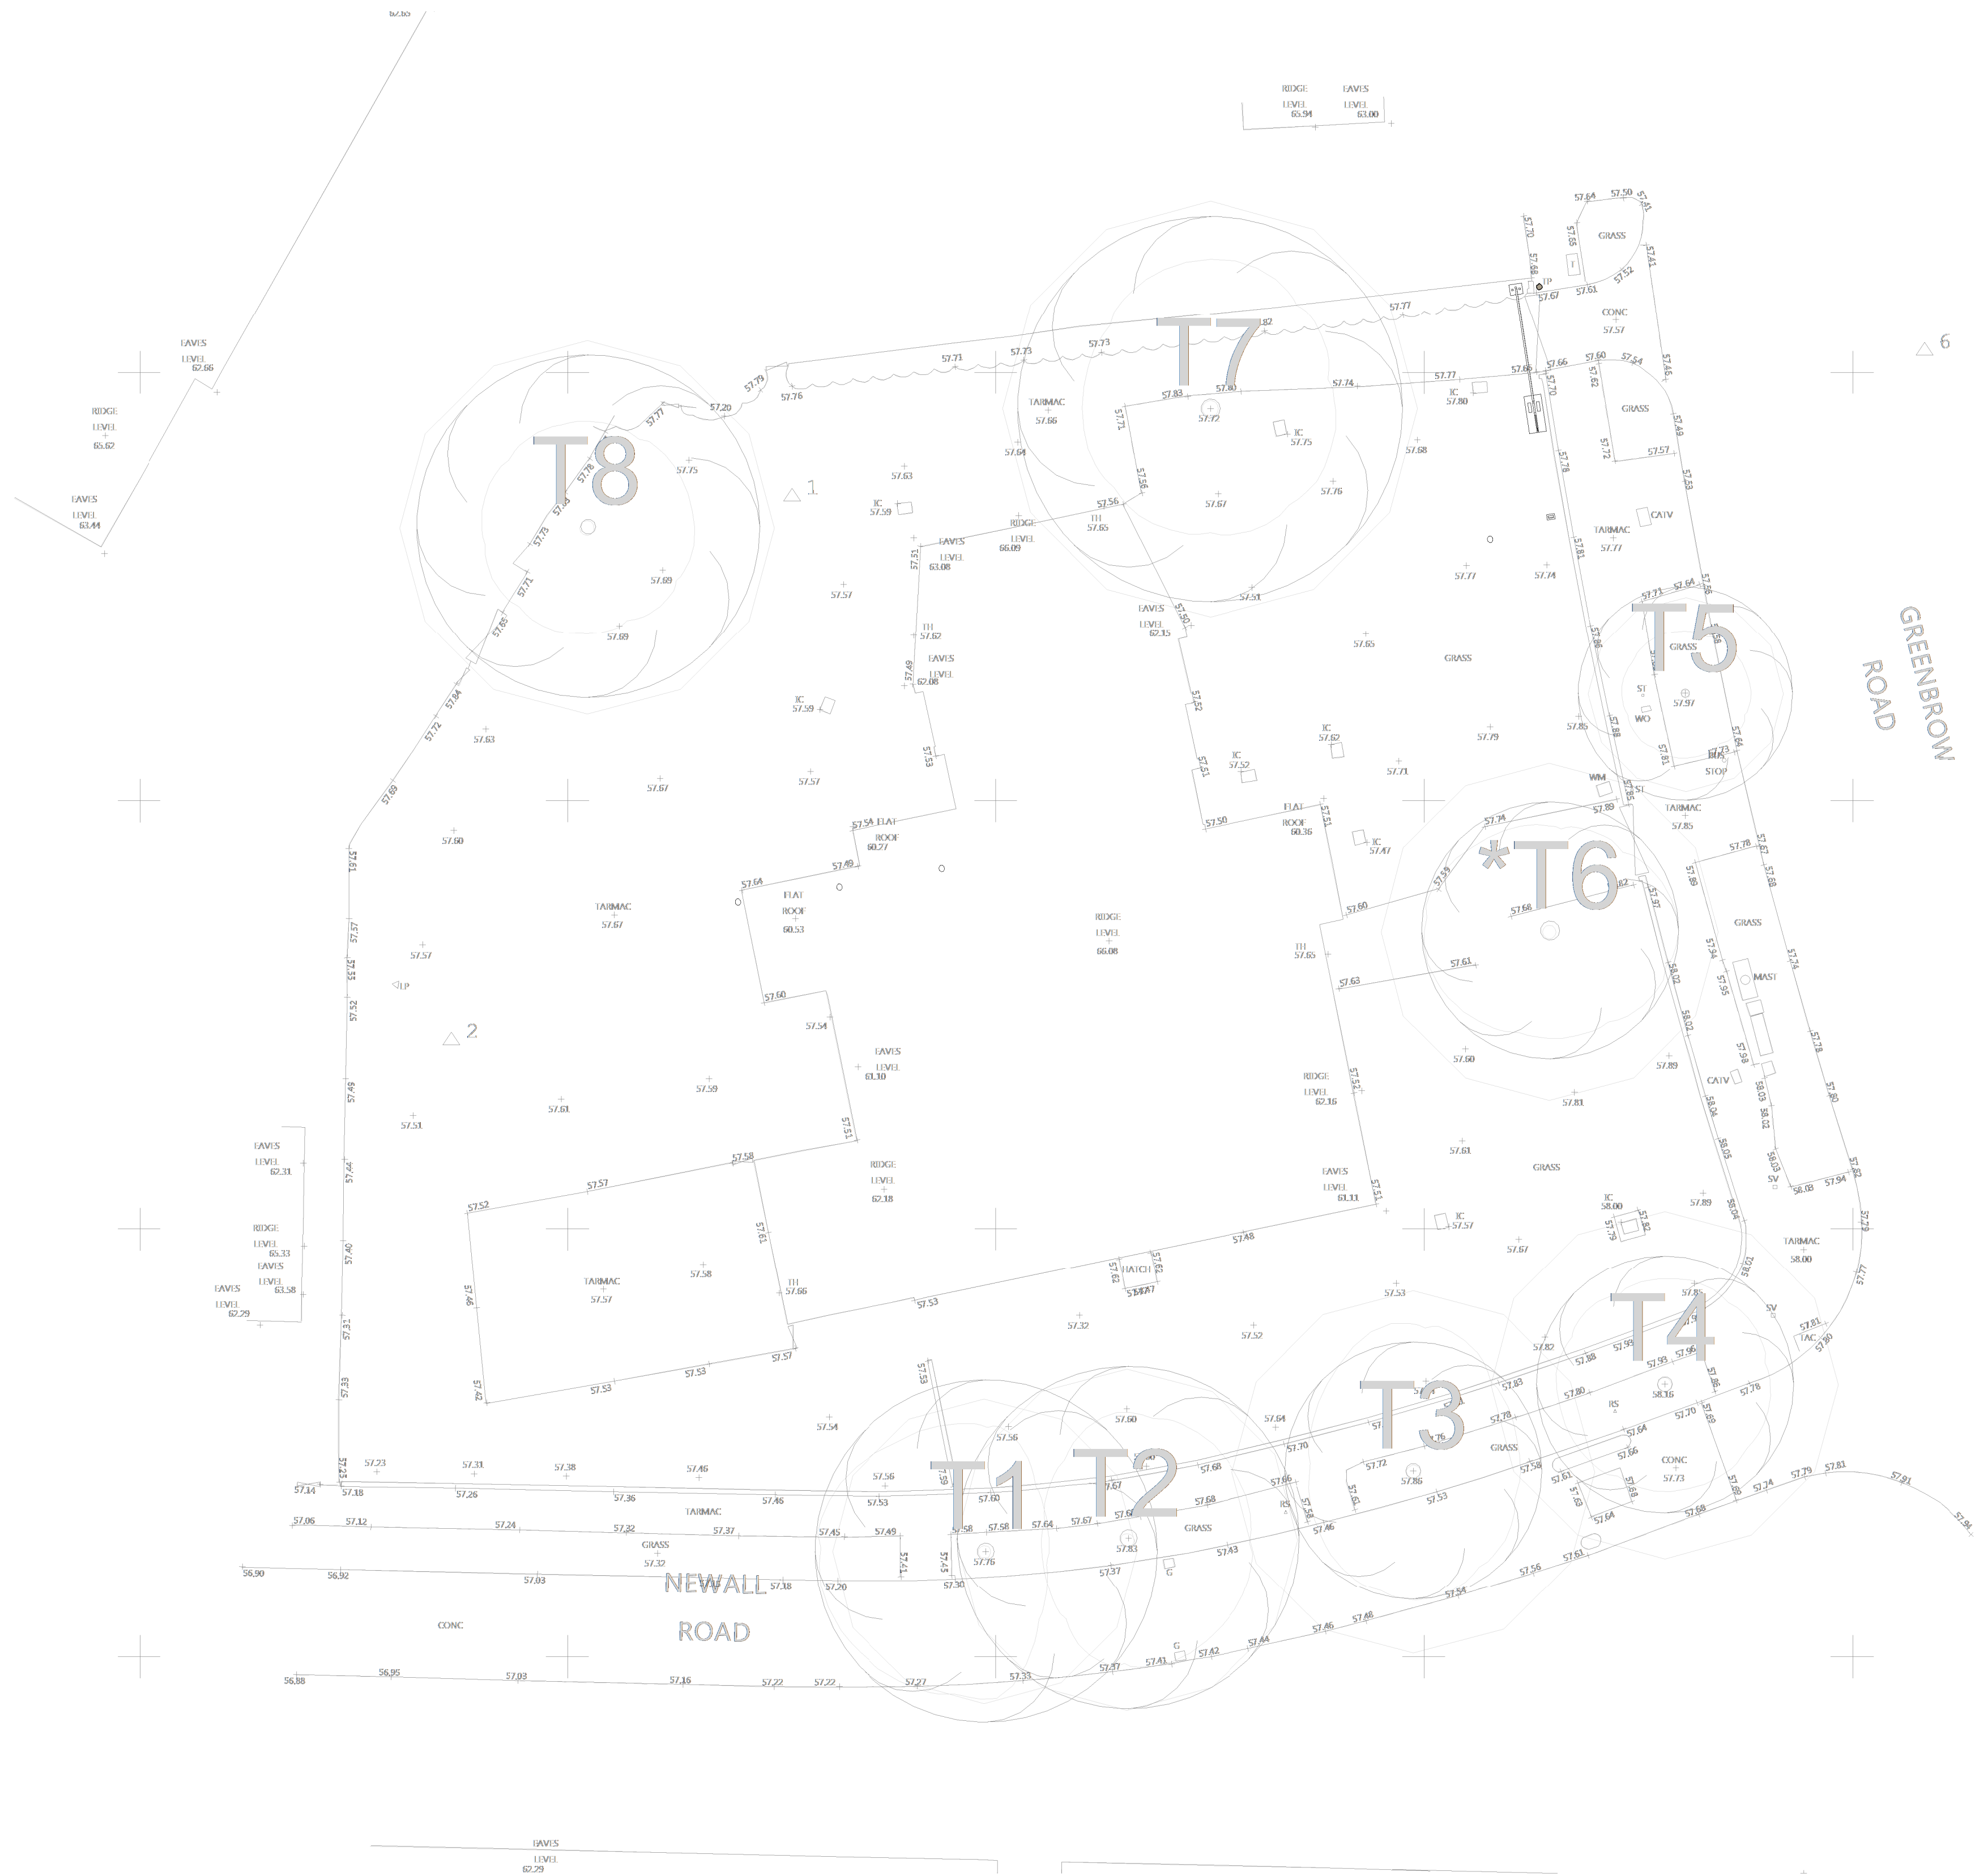

CLIENT:

WCHG

PROJECT:

Greenbrow Social Club

DESCRIPTION:

Existing Site Plan

PURPOSE OF ISSUE:

Planning

DRAWN BY: CHECKED BY: DATE: SCALE @ A1:

ED VJS 19.06.23 1:200

JOB NO: STATUS CODE: DRAWING NO: REV:

3953 S2 101

FILE IDENTIFIER:

SW-BTP-00-SP-DR-A-3953_101

Elizabeth House 486 Didsbury Road Heaton Mersey Stockport SK4 3BS
0161 443 1221 info@bernardtaylor.co.uk www.btparchitects.co.uk