




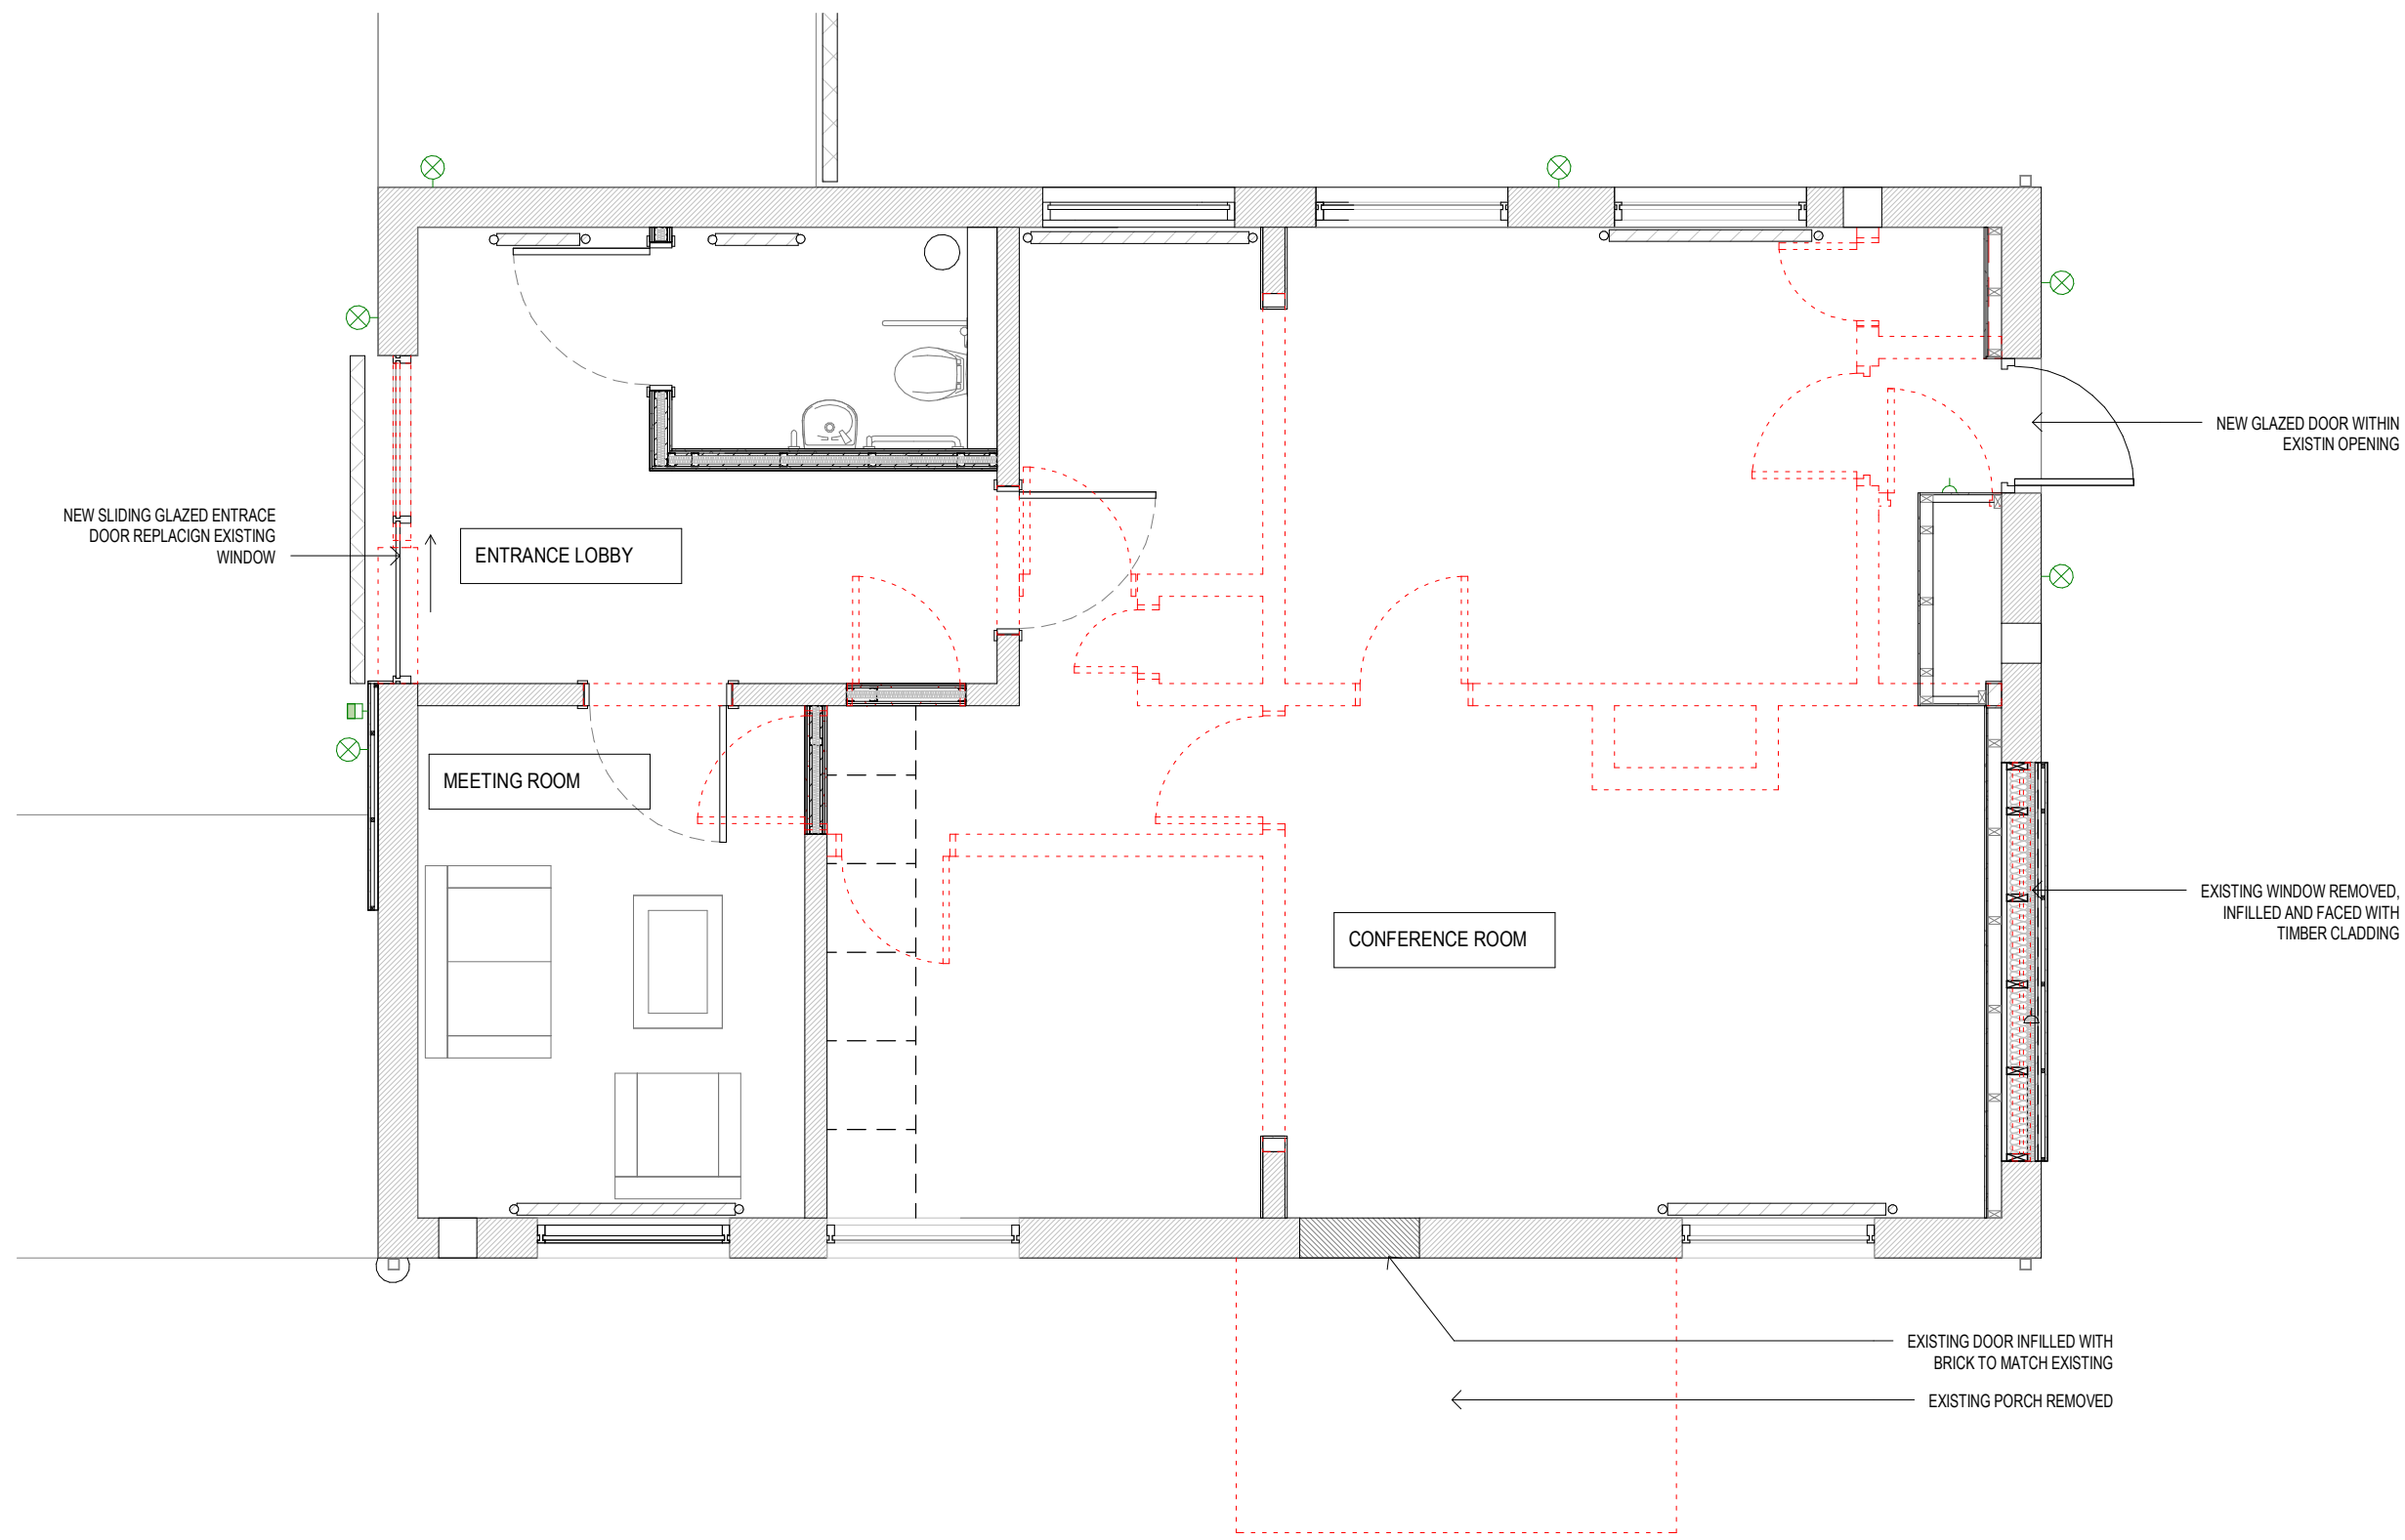

PROPOSED GFP
1:50

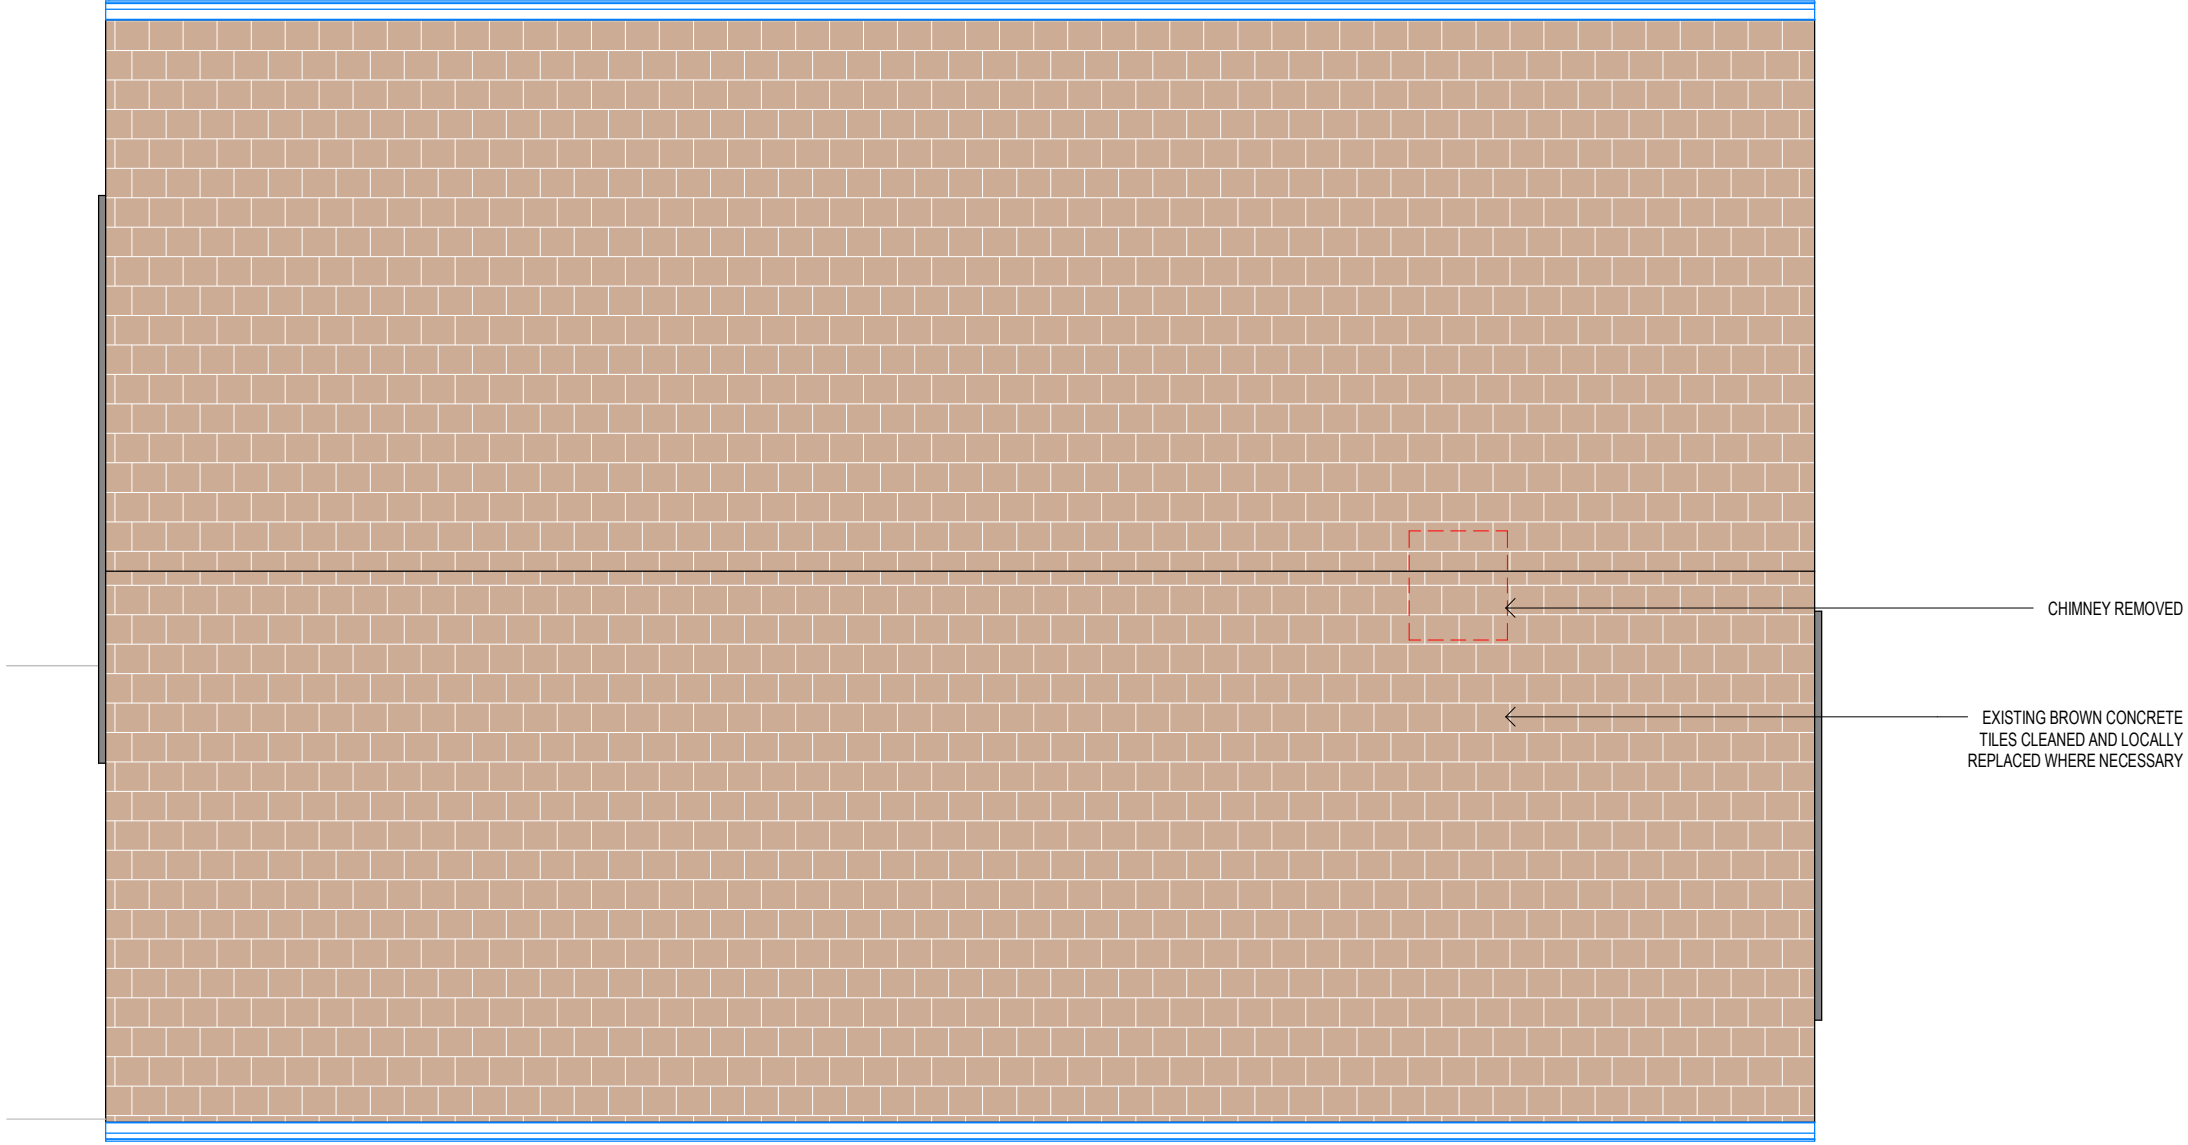

PROPOSED ROOF
1:50

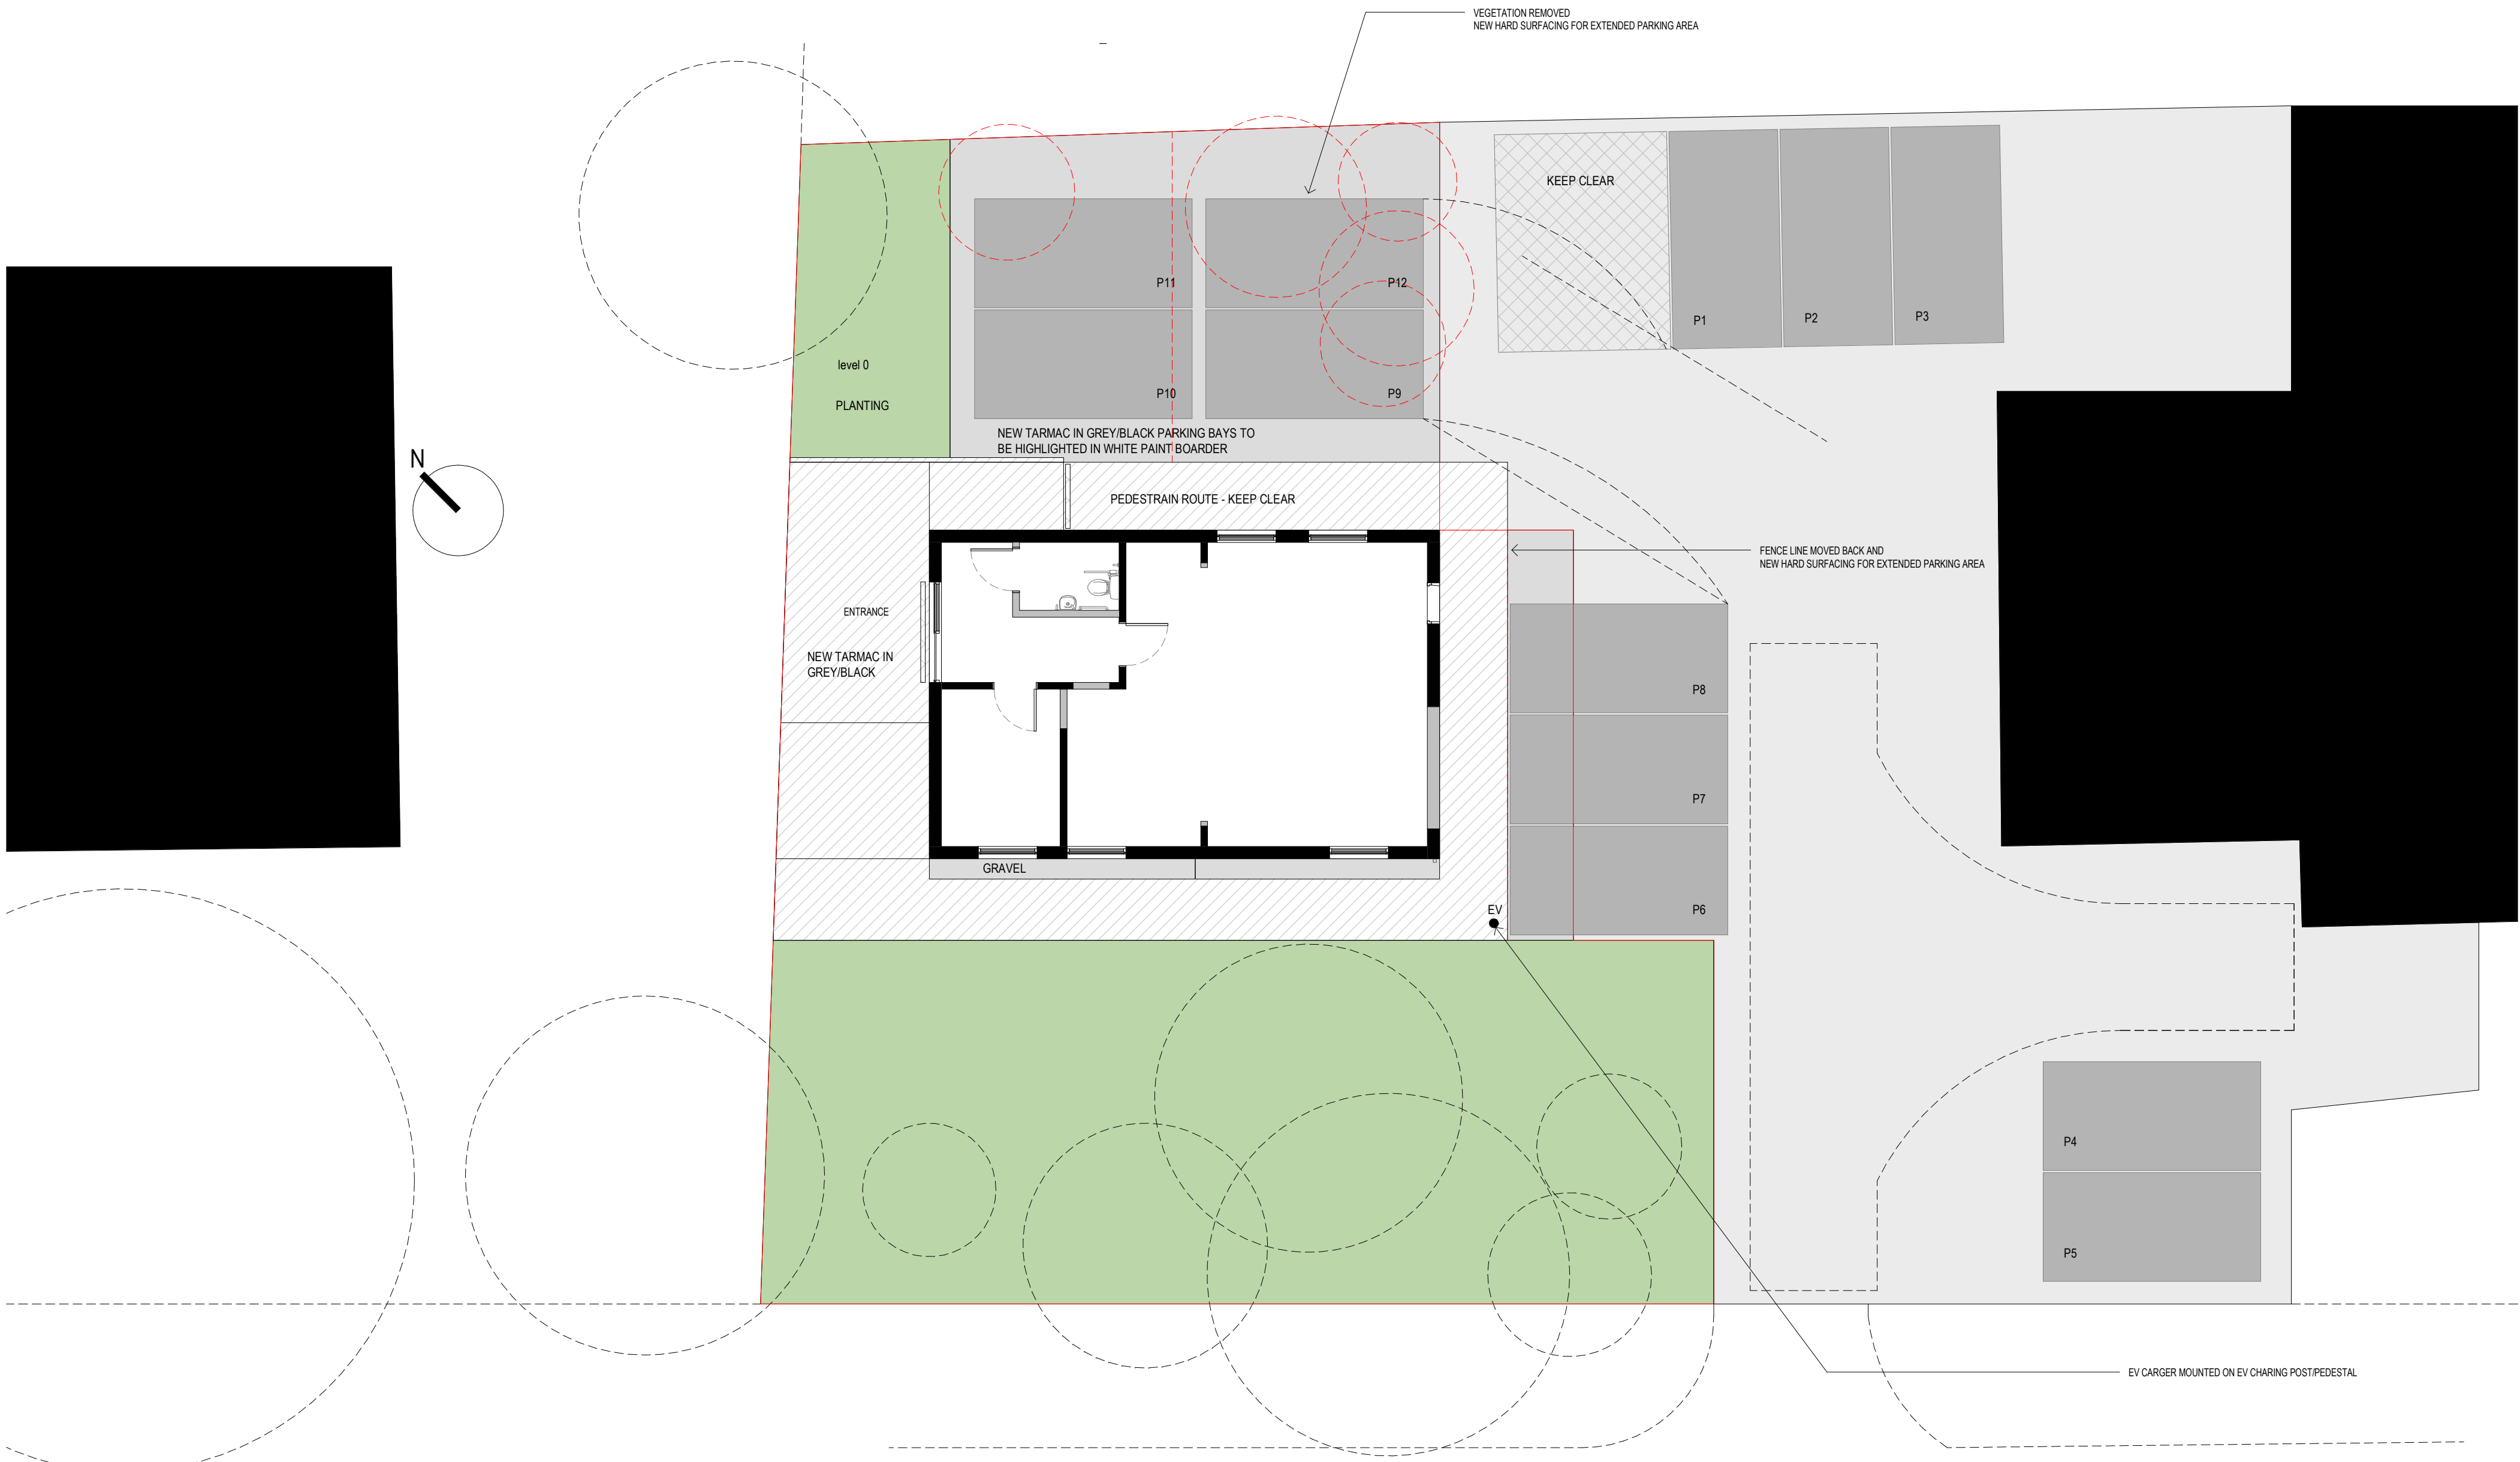

PROPOSED SITE PLAN
1:100

Location Plan

North Point

The contractor must verify all dimensions on site before commencing any work on construction drawings. If this drawing exceeds the quantities taken in any way GTA North are to be informed before the work is initiated. Only figured dimensions are to be taken from this drawing. Do not scale off this drawing. Drawings are based on Ordnance Survey and / or existing record drawings - design and drawing content is subject to detailed Site Survey, Structural Survey, Site Investigations, Planning and Statutory Requirements and Approvals. Authorised reproduction from Ordnance Survey Map with Permission of the Controller of Her Majesty's Stationery Office. Crown Copyright reserved. GTA North Limited Copyright. Guy Taylor Associates s a trading name of GTA North Limited.

Person:	Name:	Signature:	Date:

Drawing Notes:

Rev:	Description:	Revised By:	Issue Date:
P04	AMENDED DESIGN	CR	07.02.2023

Project:
MANLEY PARK
COLLEGE ROAD
CARETAKERS BUNGALOW

Drawing Title:
PROPOSED PLANS

Scale:	As indicated@A1	Original Issue Date:
Original Drawn By:	CR	Original Checked by: CR

Drawing Number:	Revision:
21-0047-20A-001	P04

Reason For Issue:
PLANNING APPROVAL

Trafalgar House
5-7 High Lane, Chorlton, Manchester M21 9DJ
T: 0161 826 1042 M:07914 402 101
manchester@guytaylorassociates.co.uk
www.guytaylorassociates.co.uk

GUY
TAYLOR
ASSOCIATES