



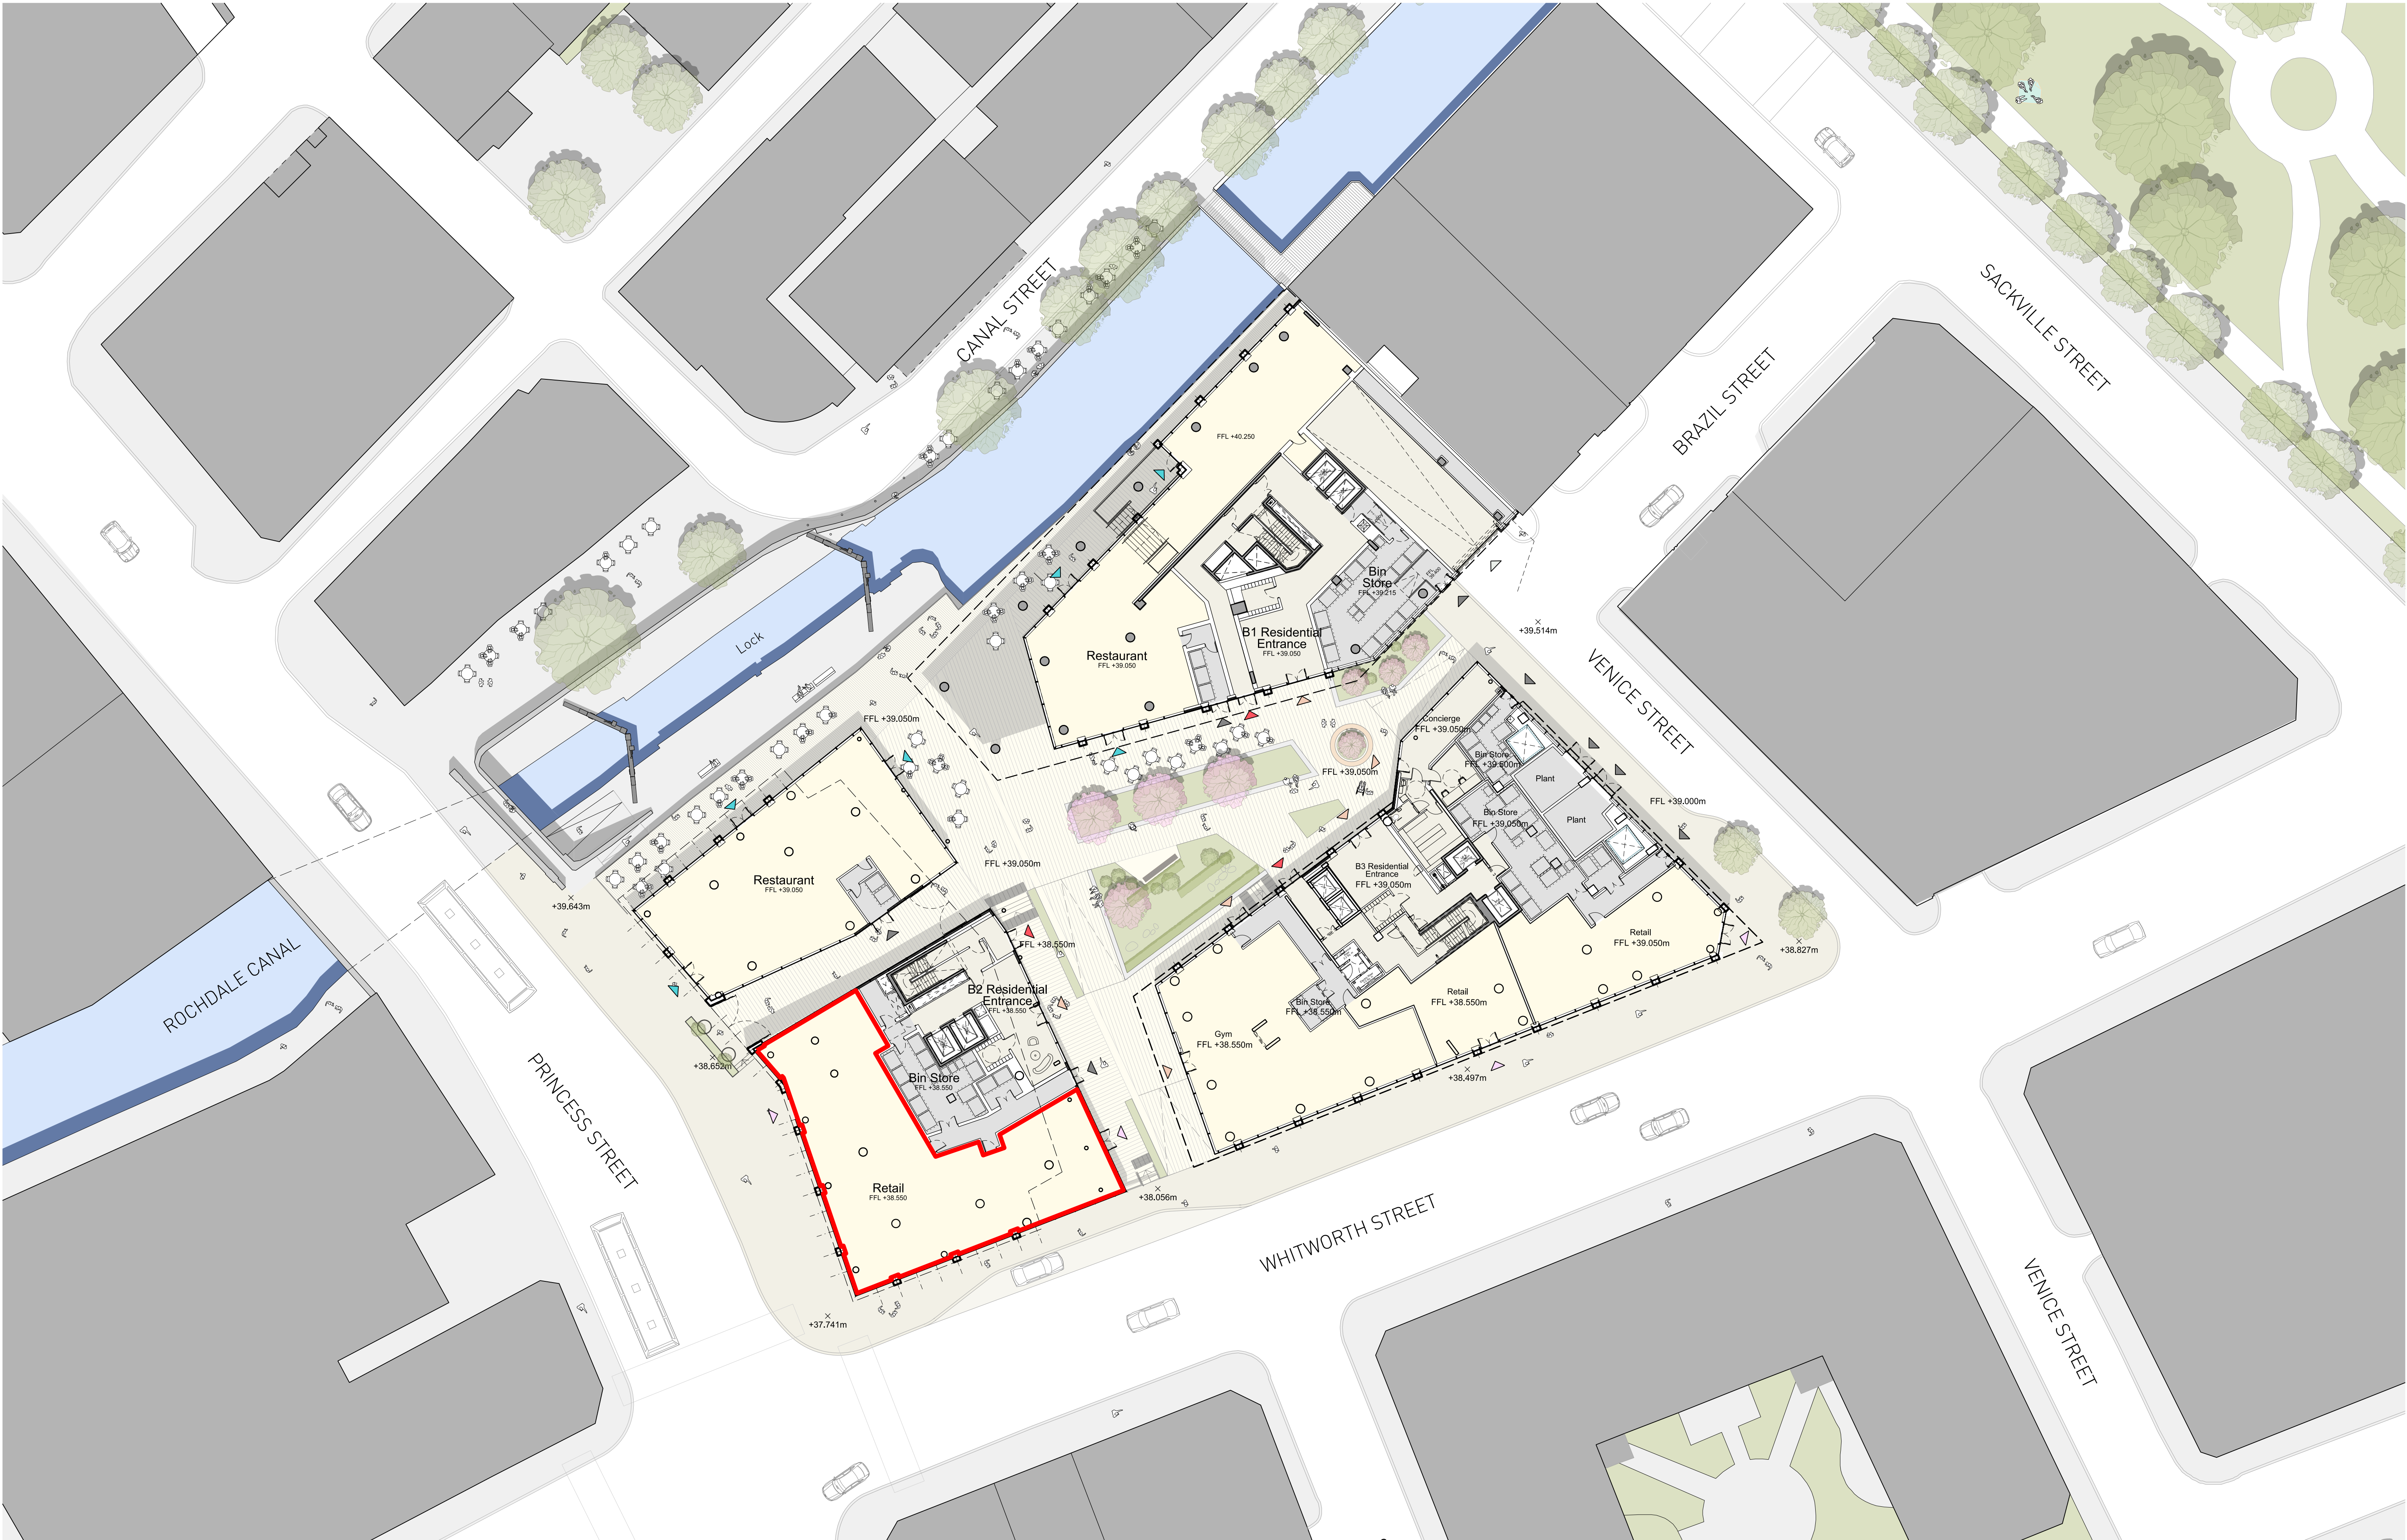

This drawing is copyright
Do not scale off dimensions.
All dimensions to be checked on site by contractor.
Contractor to report any dimensional discrepancies,
errors or omissions prior to commencing on site.

NOTE:
Please note that all layouts and areas are indicative and may be subject to change in line with the coordination of structure and services, together with design development and building tolerances, or events outside the architect's control.
The architect accepts no responsibility for any resulting implications or decisions, commercial or otherwise, made on the basis of this information.

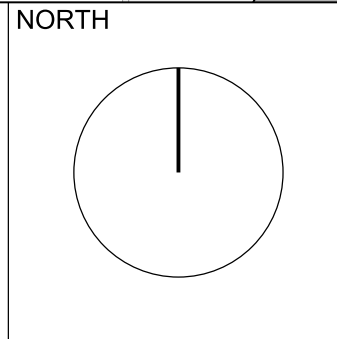

Rev	Date	Description
00	06-06-22	First Issue
01	27-04-23	Red line updated to commercial unit demise

Entrance Key	
 Residential	 Car Park
 Restaurant	 Utility
 Retail	 Fire Escape

Project Title	
PRINCESS STREET MANCHESTER	
Status	
PLANNING	

Drawing Title		
SITE PLAN BUILDING 2 GROUND FLOOR LEVEL		
Job No	Scale	Date
10011	1:250 @ A1	Jun 2022
Drawing No	Revision	
10011-B2-A-B5:D9-P-00-001	01	

SimpsonHaugh AND PARTNERS

MANCHESTER
Riverside, 4 Commercial St
Manchester M15 4RQ
+44 (0)161 835 2345
www.simpsonhaugh.com

LONDON
5-8 Roberts Place
London EC1R 9BB
+44 (0)20 7549 4000
mail@simpsonhaugh.com