


Proposed works
Column Details_

1. Column A,D,E,F,G
- Existing painted steel column and head to be carefully stripped back to original finish with a heat gun and putty knife. Column to be sanded down to a smooth finish using aluminum oxide sandpaper.Where column head meets timber ceiling, a proprietary paint stripper solution to be used to stop the risk of fire.
- New column finish:
Supplier: Lime Stuff Ltd
Product: Brouns & Co. Linseed Oil Paint
Colour: Project White
- Column B & C
- No works, columns left as existing

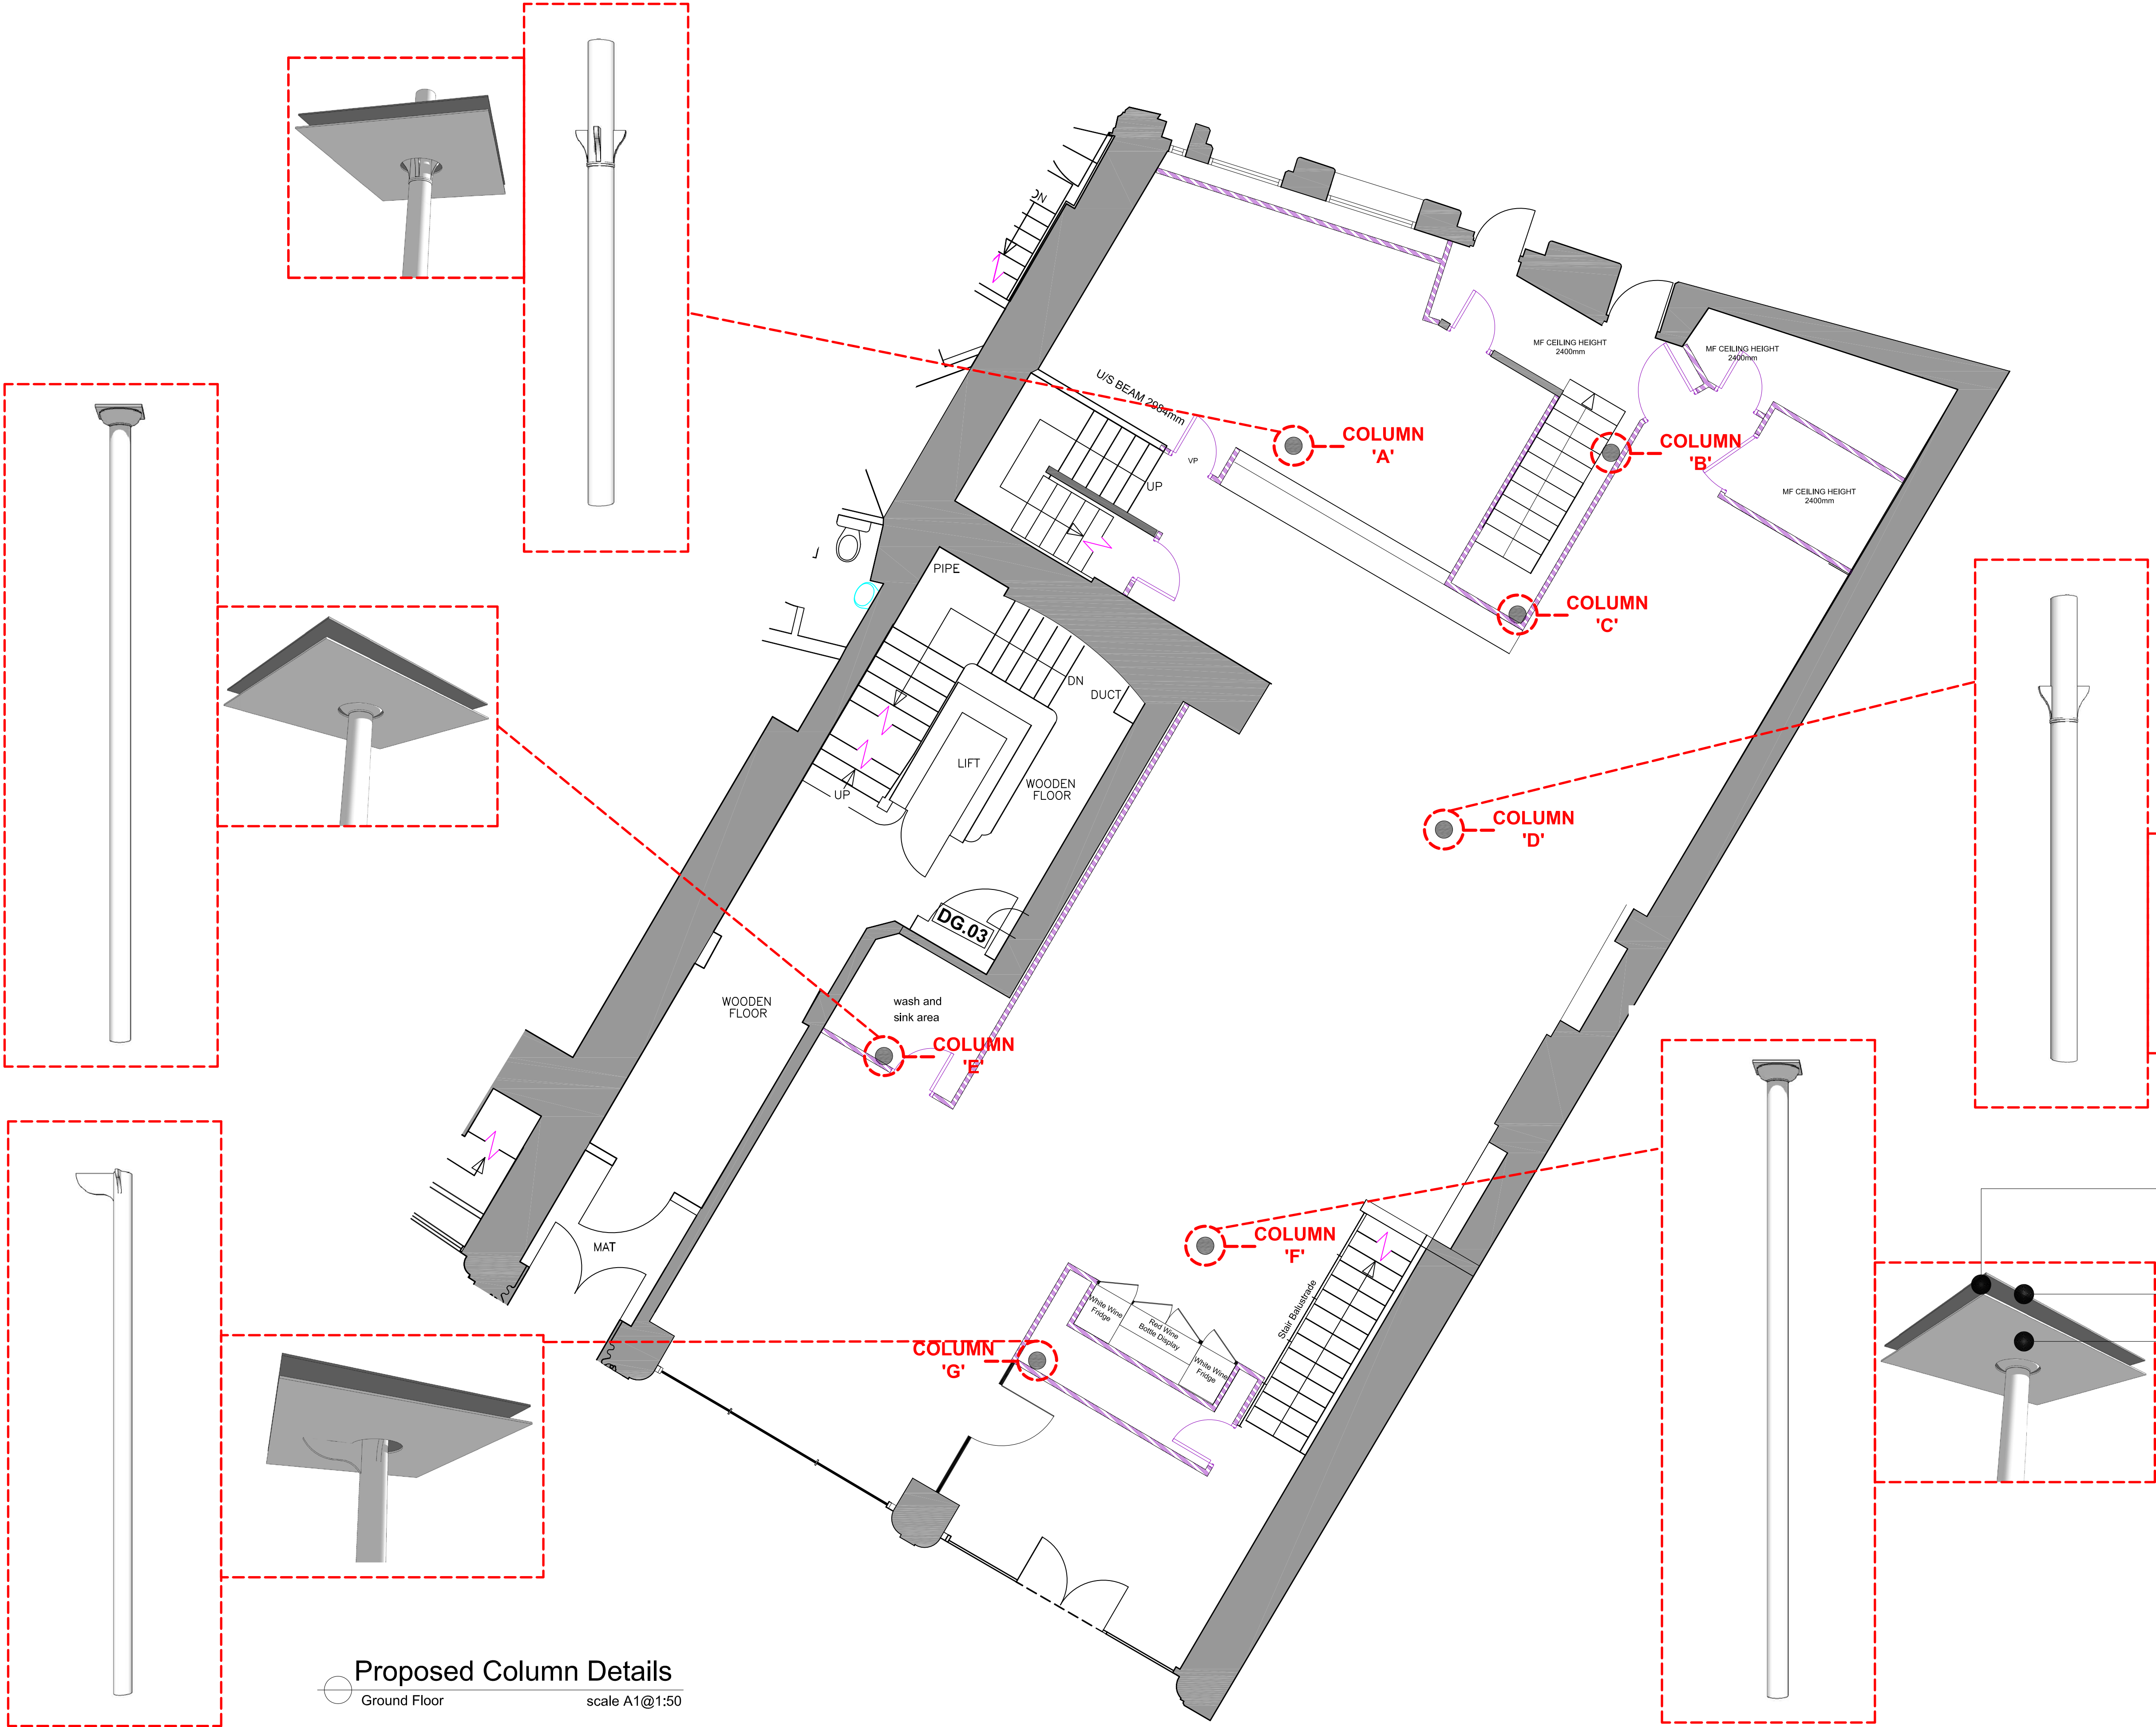

Proposed Column Details
Ground Floor
scale A1@1:50

- 150mm vented ceiling void for services
- Indicates existing ceiling
- Indicates new plasterboard suspended ceiling with circular cut out to expose column heads

CLIENT:		BUILDING:	DRAWING TITLE:	DRAWN BY:	DATE:	SIZE:	REV:
Armenian		Victoria Building Albert Square Manchester	Proposed Column Details Ground Floor Plan	James C Scott	Sep 2022	A1	A
COPYRIGHT_The copyright in this drawing is vested in Cube8 Studio Ltd and no licence or assignment of any kind has been, or is, granted to any third party whether by provision of copies or originals of the drawings or otherwise unless otherwise agreed in writing. DO NOT SCALE FROM THIS DRAWING		DWG No:		SCALE:	DOC FOR:		
BUILDING APPRAISAL HUMAN-CENTERED DESIGN SPACE PLANNING INTERIOR DESIGN & ARCHITECTURE BRAND & IDENTITY FURNITURE & ACCESSORIES 3D VISUALISATION PROJECT MANAGEMENT		C8S_10194.0.30		1:50	Planning		

0161 849239
info@cube8studio.com
studio 427, The Mets, Mcr
Black & White Bld, London
www.cube8studio.com

