



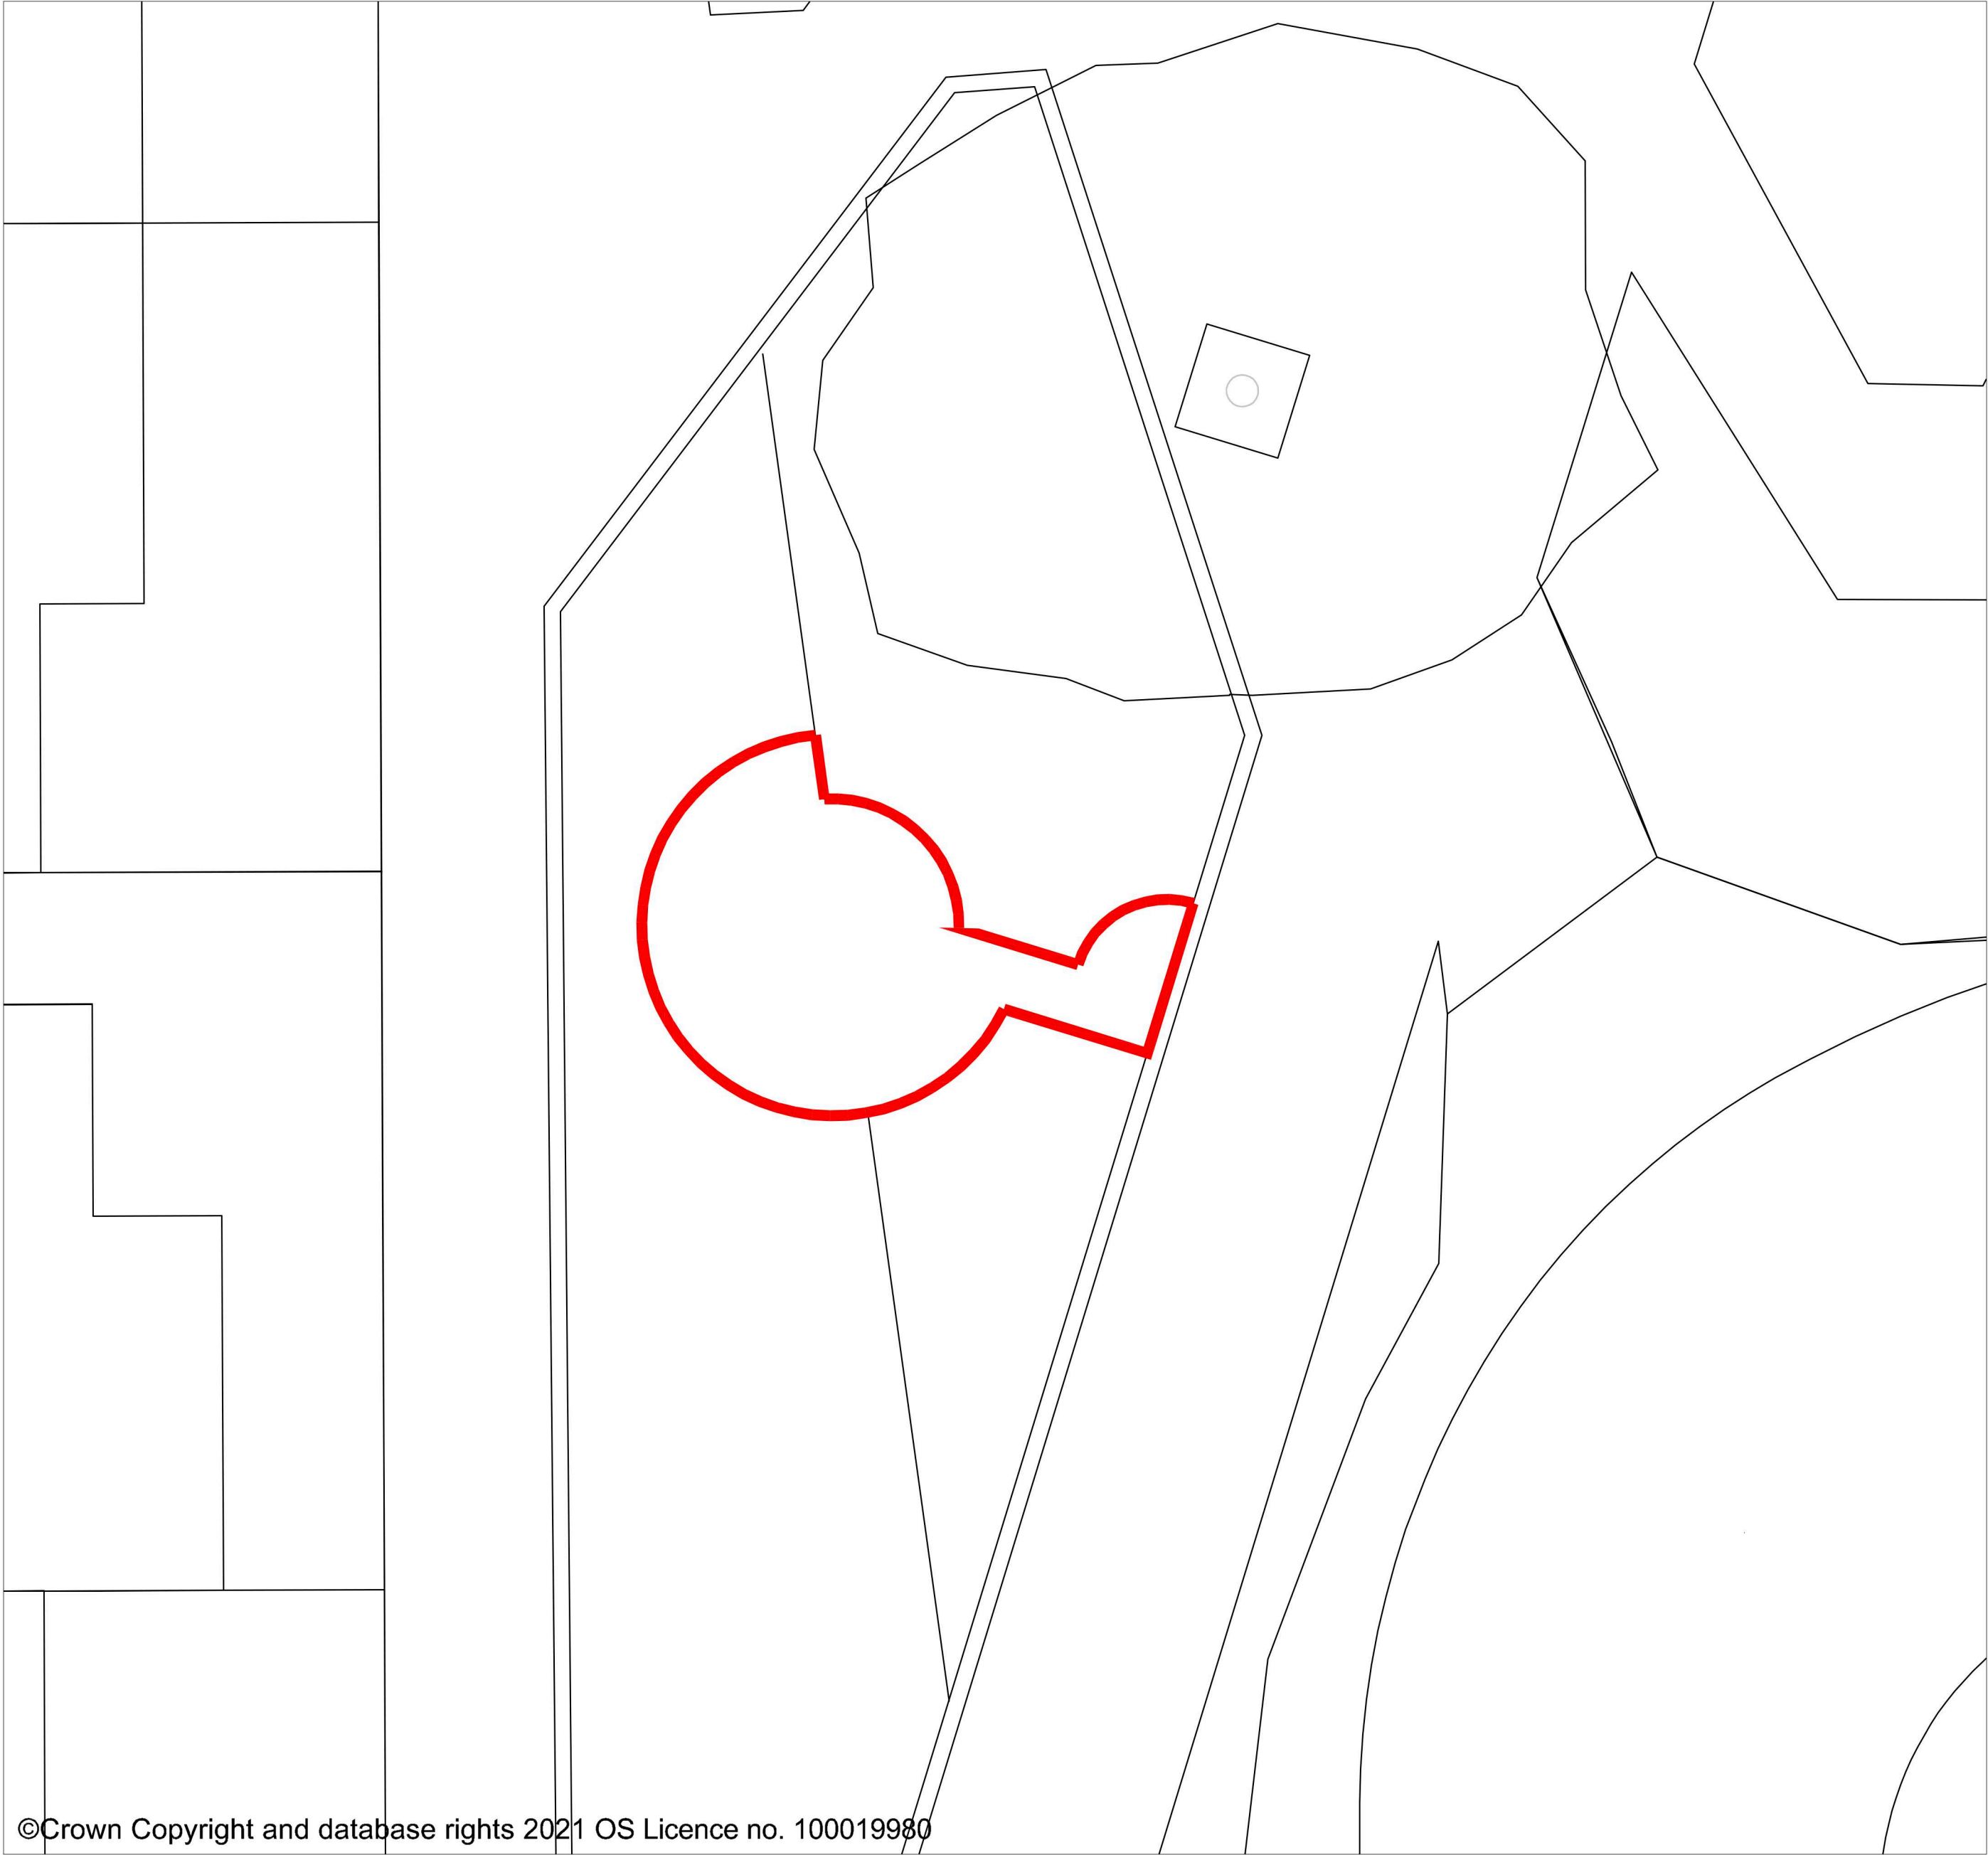

©Crown Copyright and database rights 2021 OS Licence no. 100019980

1:50 EXISTING SITE PLAN

LEGEND

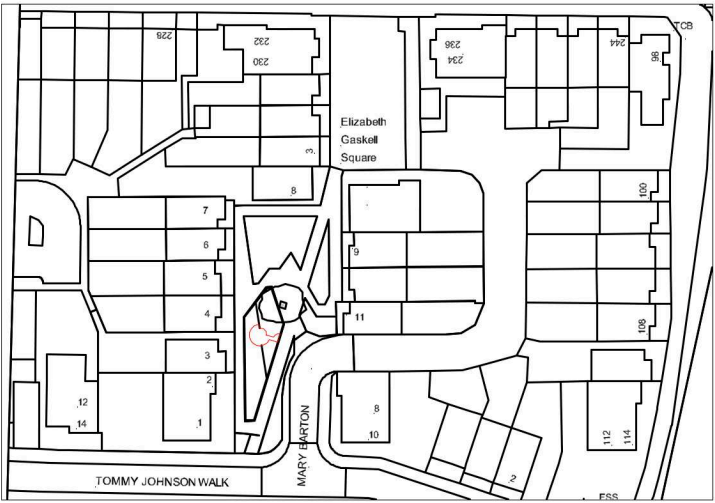

1:1250 LOCATION PLAN

LEON DAVIS DESIGN

Landscape Architecture | Garden Design | Art

leon@leondavis.co.uk

www.leondavis.co.uk

Dwg. Title:: 01_GRA Site Location
Scale: As Shown @ A2
Project: Water Harvesting Feature
Client: Greenheys Residents Association
Purpose: PLANNING
Date: 08.01.2023