

NOTES

KEY:

- Denotes existing site boundary
- Denotes development site location
- Denotes current visitor access route from School entrance to main block across EYFS playground

Rev	Date	Comments	By
A	14/06/23	Red boundary updated as per planning department comments	MAB


STATUS
PLANNING ISSUE

Client
The Board of Governors
St Francis RC Primary School,
Gorton

Project Title
Safeguarding Works to
Relocate Main Entrance

Drawing Title
Existing Site Plan

Scale 1:500@A3	Drawn by MAB	Date May 2023
Job no. 2209/03	Drawing no. P02A	Revision no. A

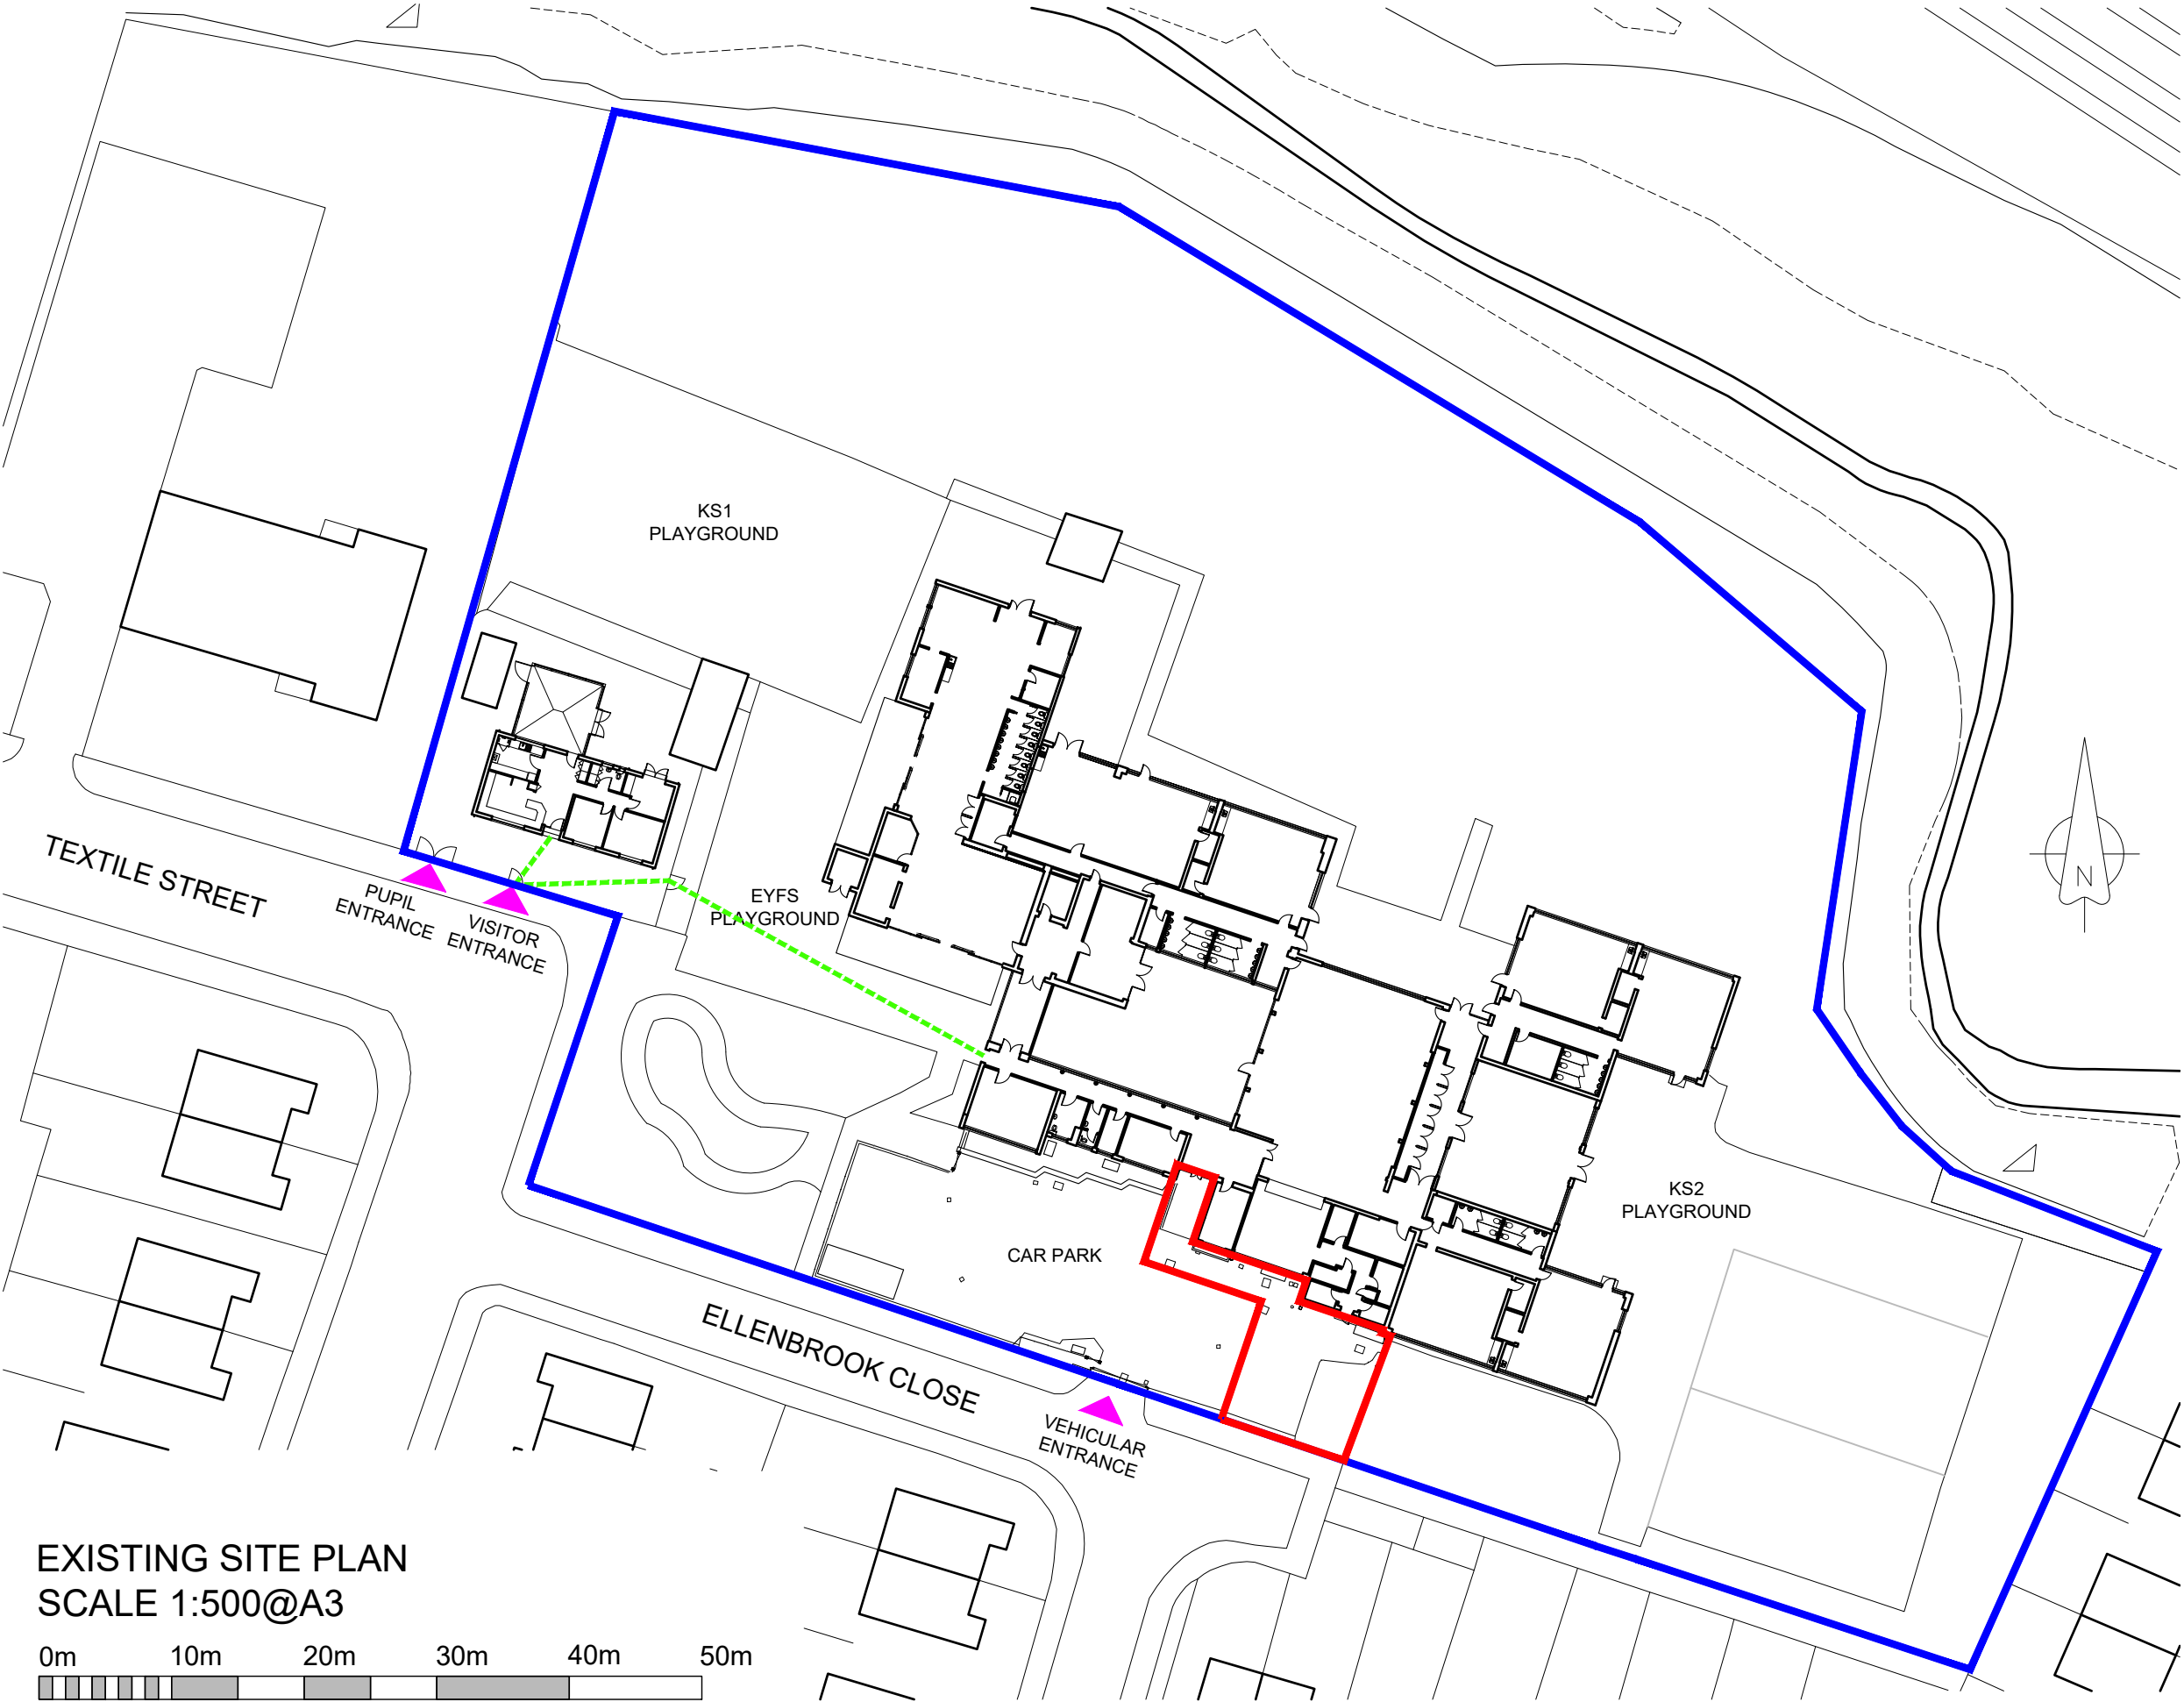

EXISTING SITE PLAN
SCALE 1:500@A3