



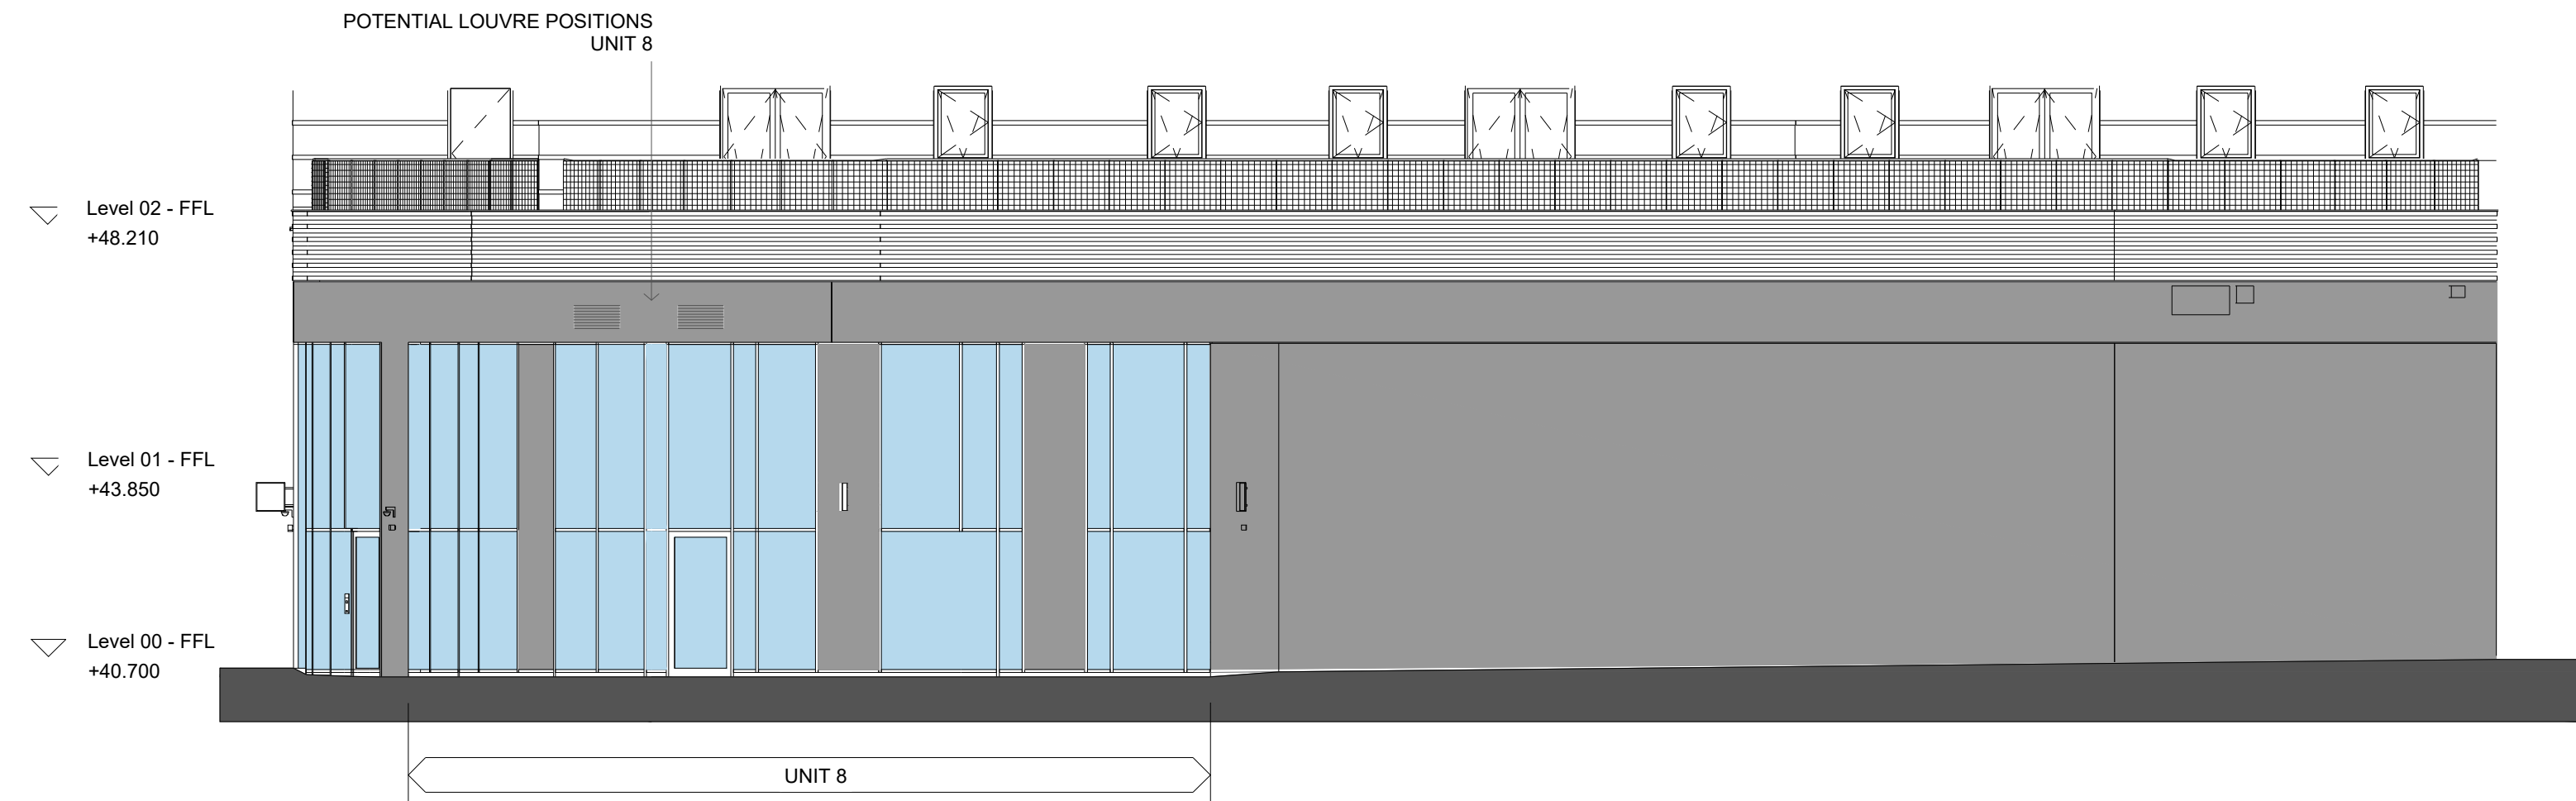


1 **Block F - East Elevation**  
1 : 100




2 **Block F - South Elevation**  
1 : 100

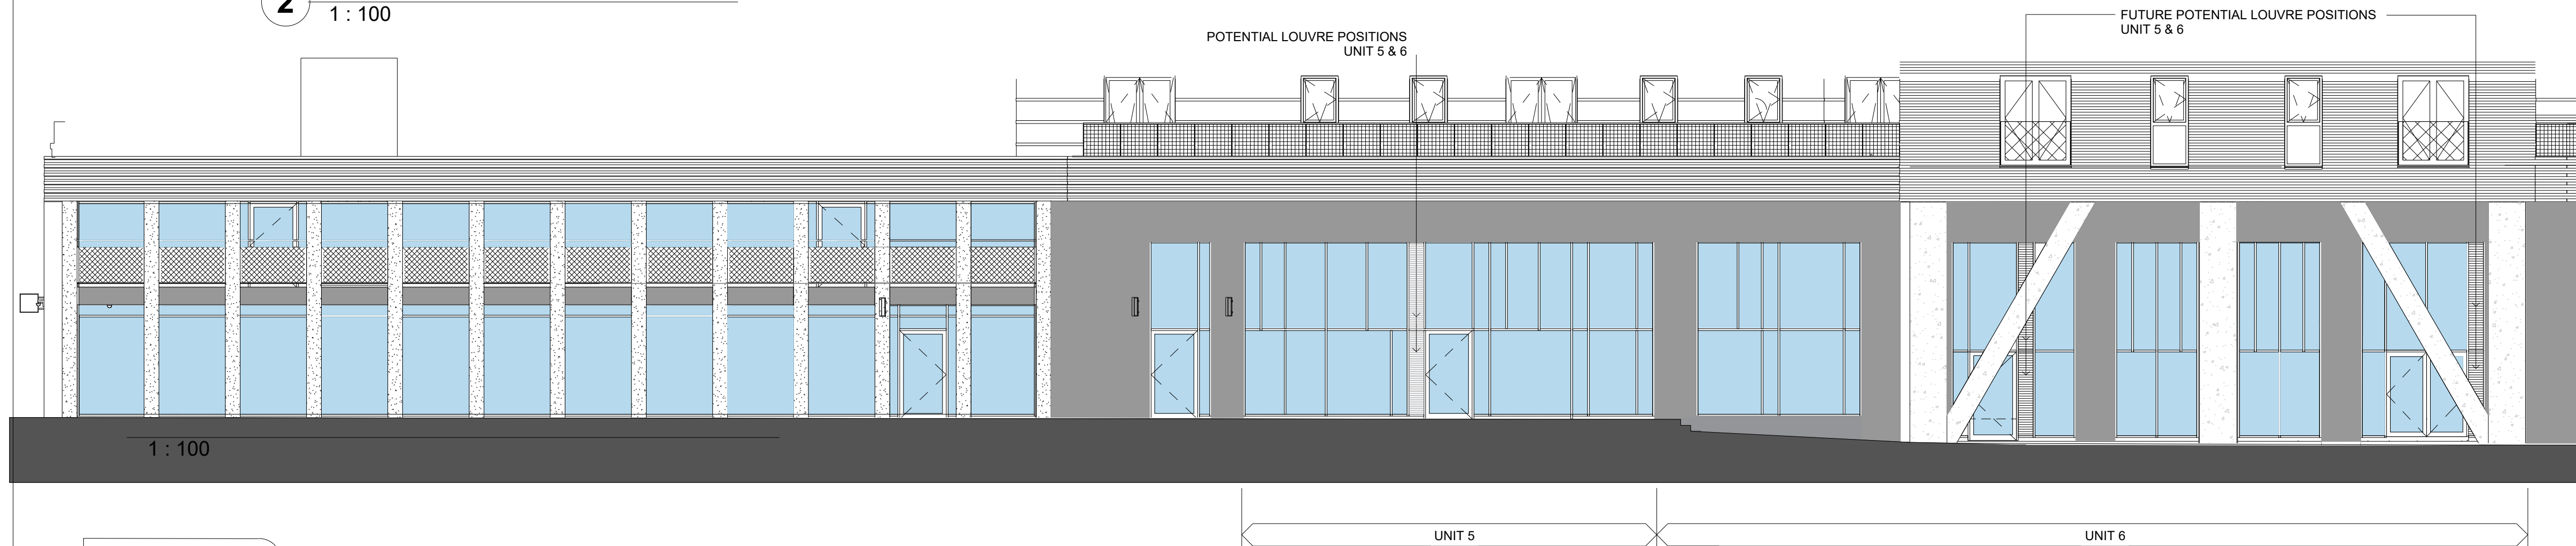

3 **Block F - West Elevation**  
1 : 100

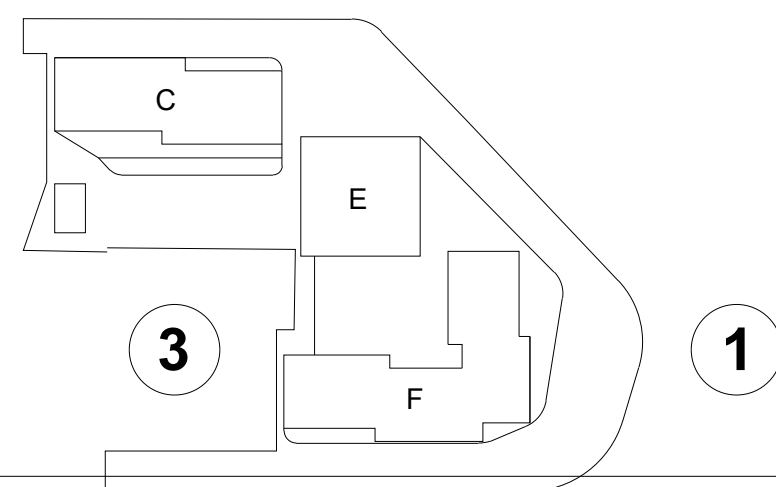

2 **Key Plan**

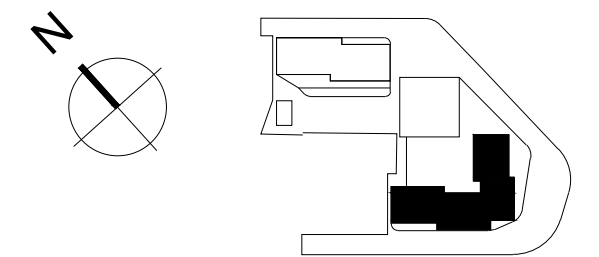

KEY PLAN

NOTES

THIS DRAWING MUST NOT BE SCALED.  
ALL DIMENSIONS ARE TO BE VERIFIED AND CHECKED ON SITE. ANY DISCREPANCIES THAT ARE, OR BECOME APPARENT SHOULD BE REPORTED TO CHAPMAN TAYLOR.  
AREAS INDICATED ARE APPROXIMATE GROSS INTERNAL AREA. THEY RELATE TO THE LIKELY AREAS OF THE BUILDING AT THE CURRENT STAGE OF DESIGN. ANY DECISIONS TO BE MADE ON THE BASIS OF THESE PREDICTIONS, WHETHER AS TO PROJECT VIABILITY, PRE-LETTING, LEASE AGREEMENTS, OR THE LIKE, SHOULD INCLUDE DUE ALLOWANCE FOR THE INCREASES AND DECREASES INHERENT IN THE DESIGN DEVELOPMENT AND BUILDING PROCESS.  
© COPYRIGHT CHAPMAN TAYLOR 2017

| REV | DATE | BY | DESCRIPTION | CHKD |
|-----|------|----|-------------|------|
|-----|------|----|-------------|------|

CLIENT  
**Mount Anvil**  
140 Aldersgate  
London  
EC1A 4HY

PROJECT  
**Kampus Manchester**  
Ayton Street, Manchester

ARCHITECT  
**Chapman Taylor**  
INTERNATIONAL ARCHITECTS MASTERPLANNERS DESIGNERS  
Bass Warehouse, 4 Castle Street, Castlefield, Manchester M3 4LZ  
Tel: +44 (0)161 828 6500 | Fax: +44 (0)161 828 6505  
manchester@chapmantaylor.com

DRAWING TITLE  
**Block F Proposed Louvres**

| PRELIMINARY             |         |            |          |          |    |            |    |      |             |
|-------------------------|---------|------------|----------|----------|----|------------|----|------|-------------|
| Scale As indicated @ A1 |         |            |          |          |    |            |    |      |             |
| INTERNAL JOB NO         | C106KTL | ISSUE DATE | DEC 2022 | DRAWN BY | BB | CHECKED BY | AC |      |             |
| PROJECT NUMBER          | C106KTL | ORIGINATOR | CTA      | ZONE     | F  | LEVEL      | 99 | ROLE | DR A FLV P0 |