




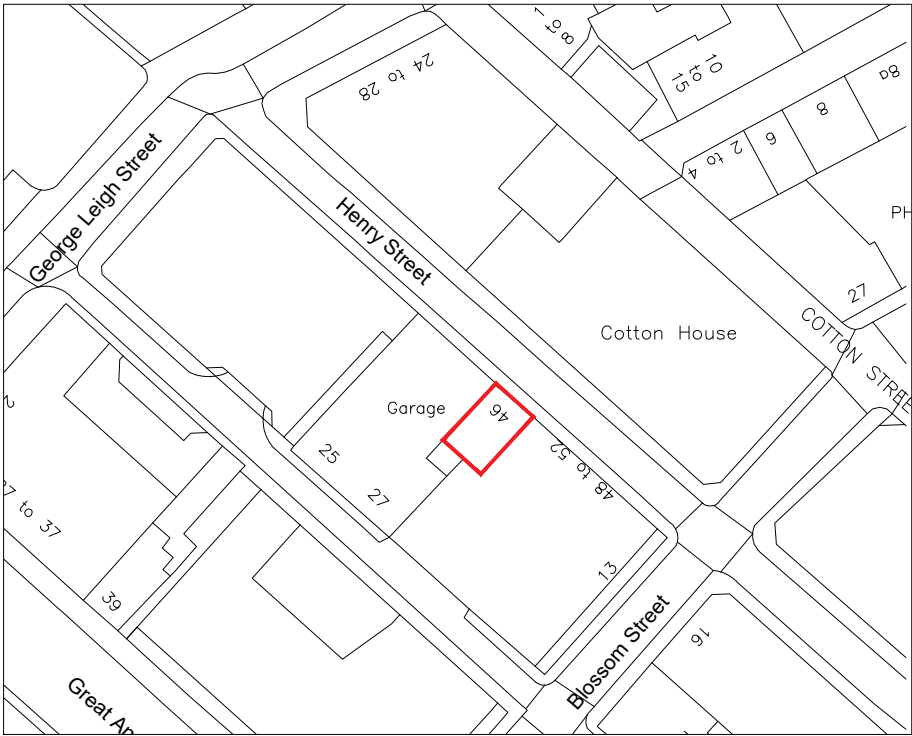


Key Plan 1:1000 @ A3

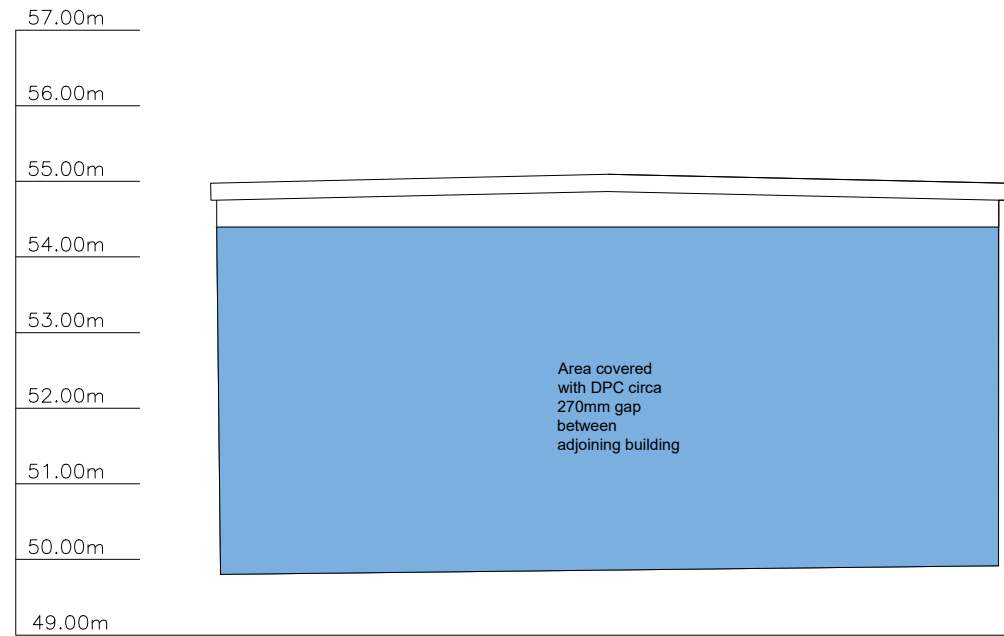

Existing South West Elevation

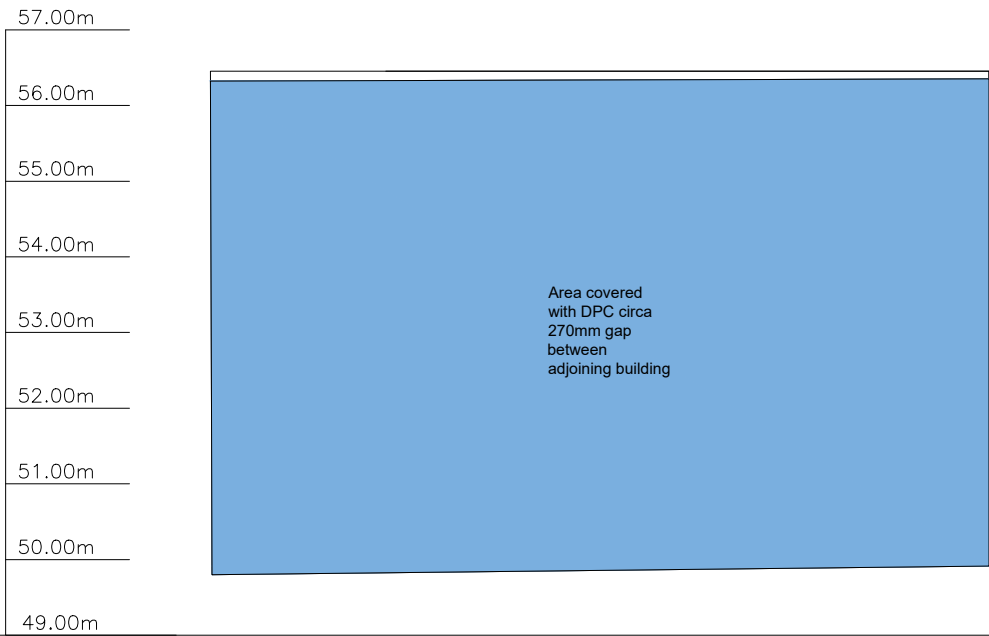

Proposed South West Elevation

 

REVISIONS

This design is copyright ©



FRESH
FUEL

46 HENRY STREET, ANCOATS

EXISTING AND PROPOSED
SOUTH WEST
ELEVATIONS

Drawn: JE Scale: 1:100 @ A3
Date: APRIL23 Checked:



E3Architecture
www.e3architecture.co.uk
0113 8730252
enquiries@e3architecture.co.uk

Dwg No: 037/01(02)005 #