



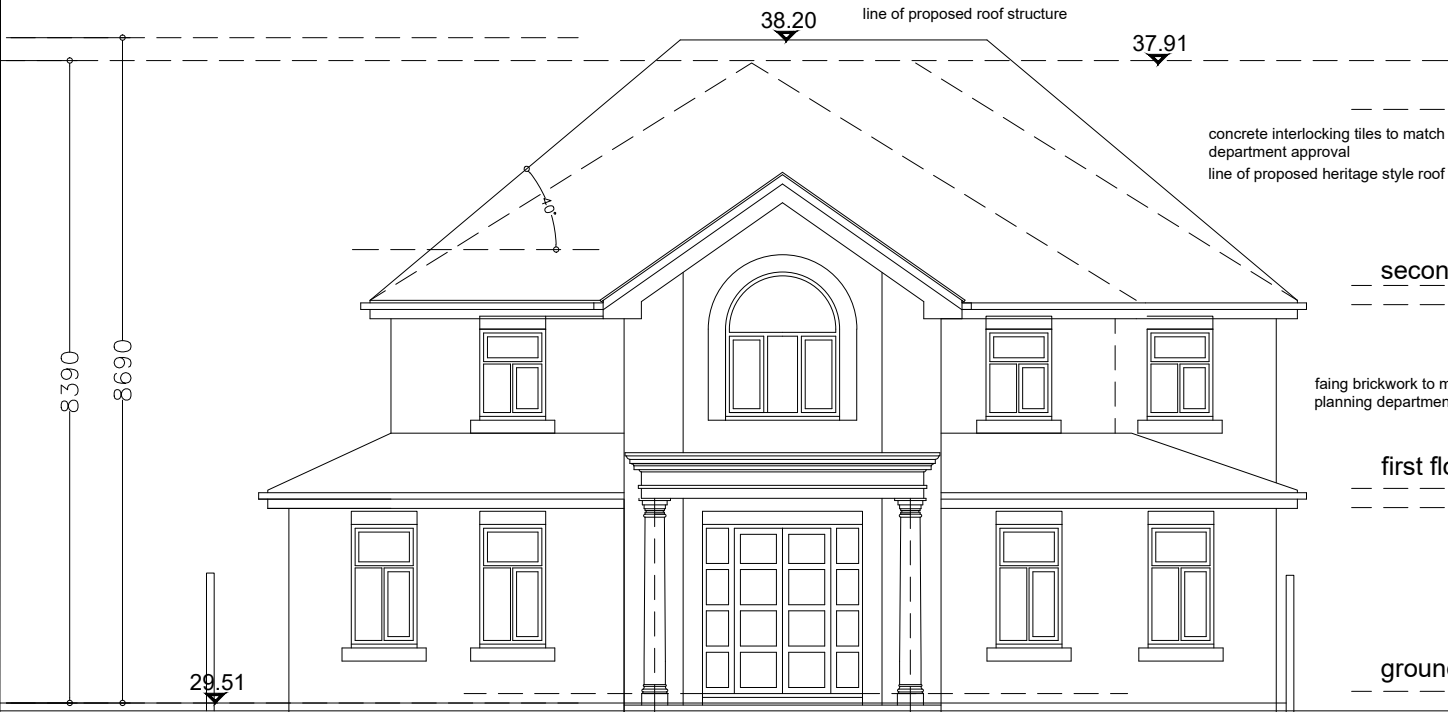


front elevation

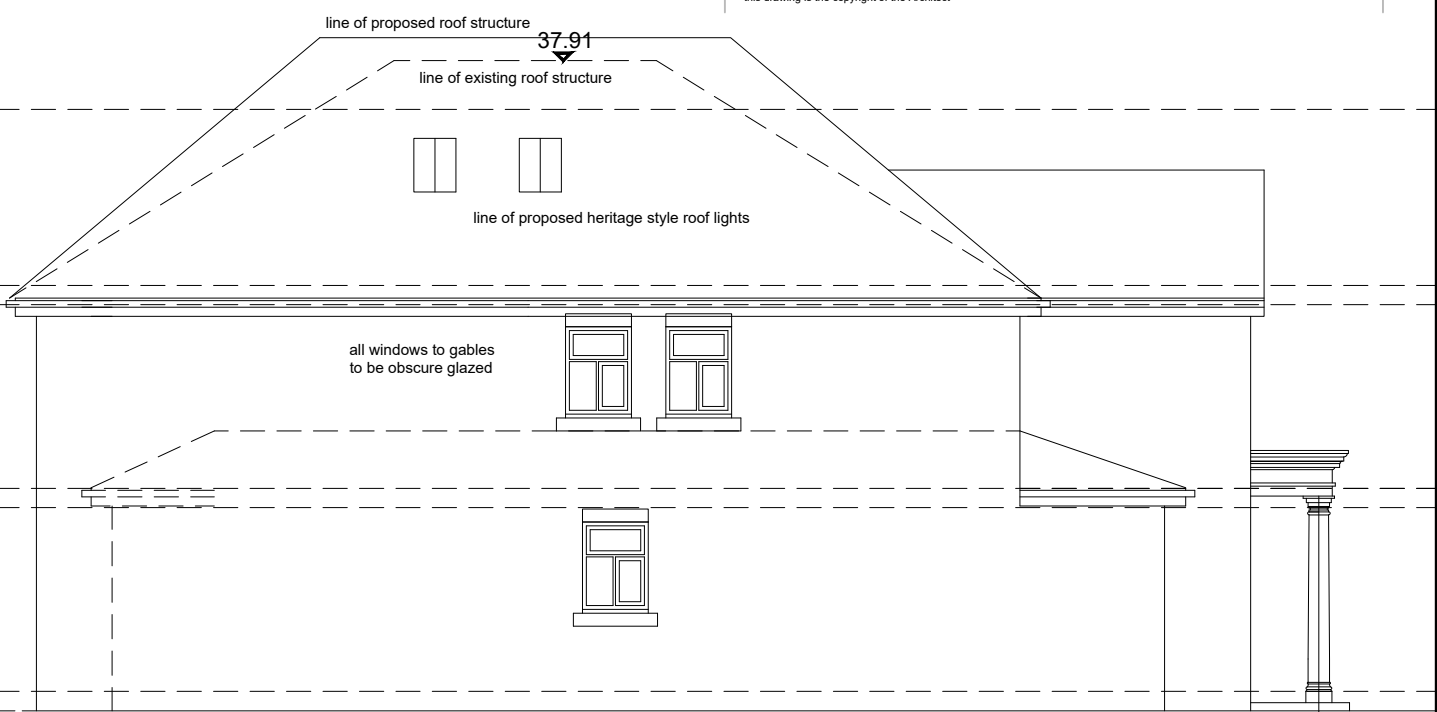


side elevation



rear elevation

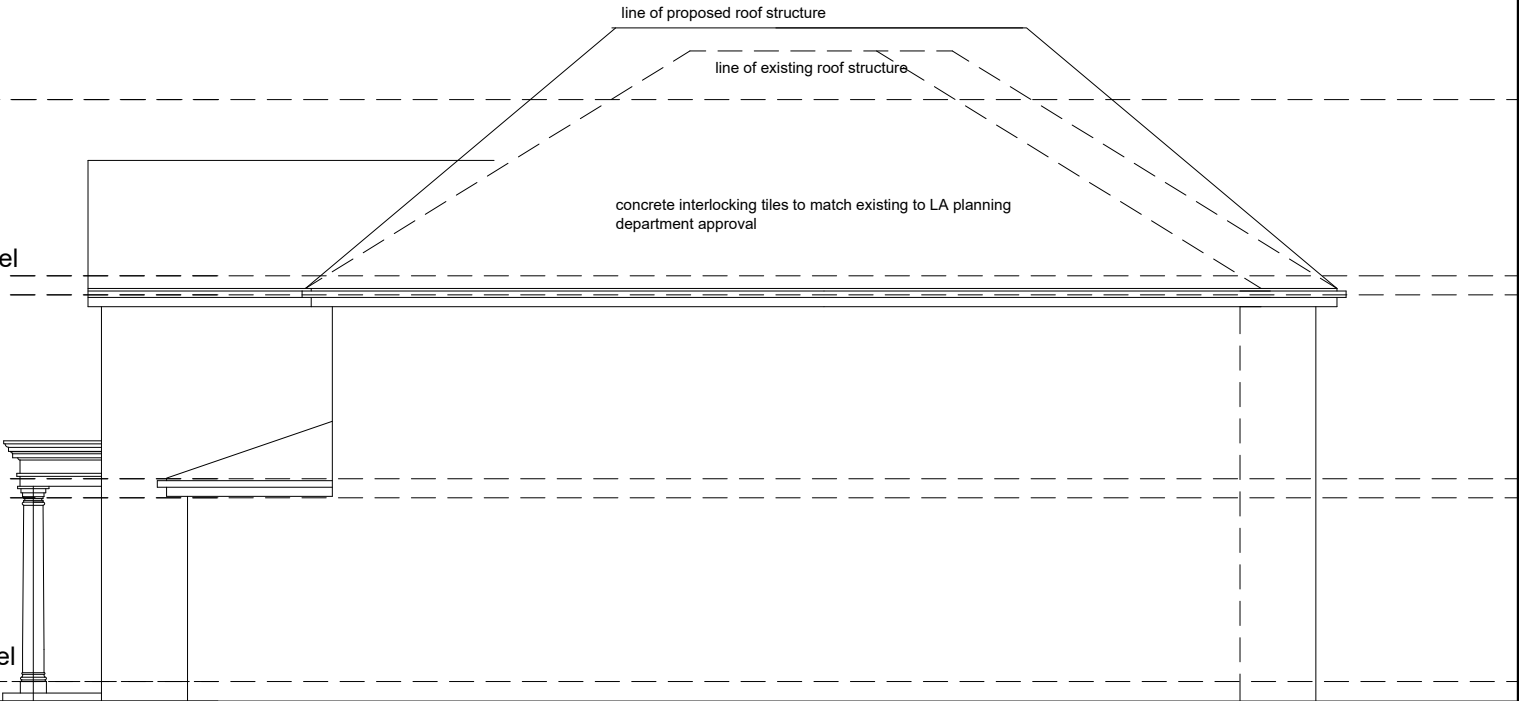

side elevation

 

all windows to gables to be obscure glazed

elevations as proposed

REV:	-	-	-
DATE:		DRAWN BY:	DETAILS:

●●●○

SW FOULKES Design

PROJECT:
Proposed alterations
415, Wilbraham Rd., Chorton
DRAWING:
elevations as proposed

DATE: mar 23	DRAWN BY: SWF	CHECKED BY: -
SCALE: 1:100@A3	DRAWING NO: 511-03-820P	REV:

tel:- 07500042081
stevefoulkes@btinternet.com