

 


Site Plan M21 7DB
Scale 1:500 @ A4

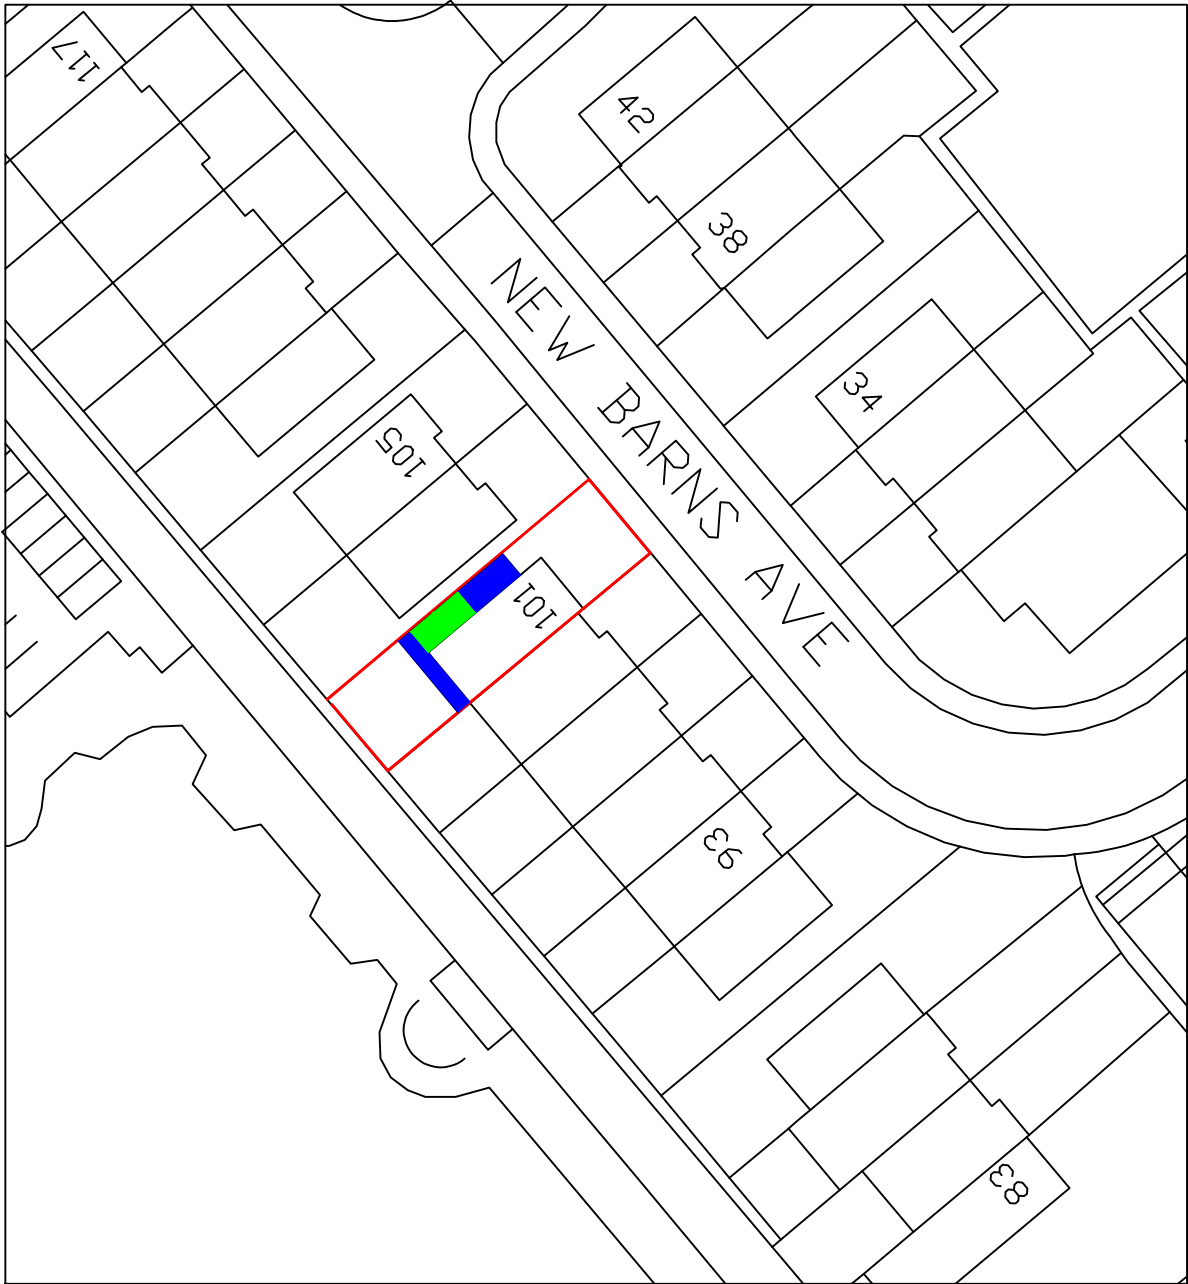

Legend

-  Site Boundary
-  Single storey extensions
-  Two storey extnesion

 

Rev.	Description	By	Date
Project Mrs C Howarth, 101 New Barns Ave, Manchester, M21 7DB		Drawing Title Block Plan	
		Drawing No. Howarth	Rev.
Drawn by J.TD.		Scale 1:500@A4	Date Jan' '23