



All dimensions are to be checked on site. This drawing shall not be scaled to ascertain dimensions.

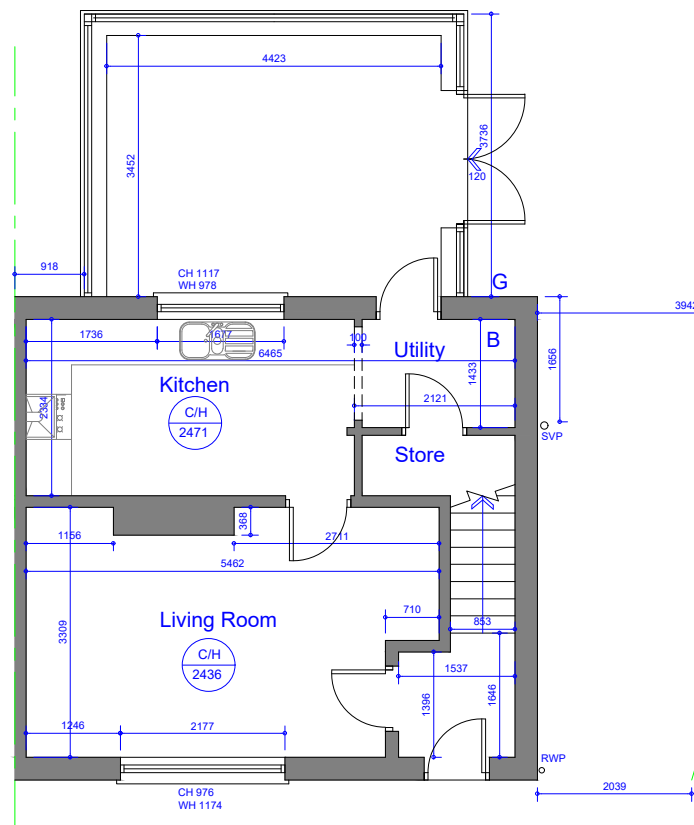


Existing Ground Floor Plan

Scale 1:100

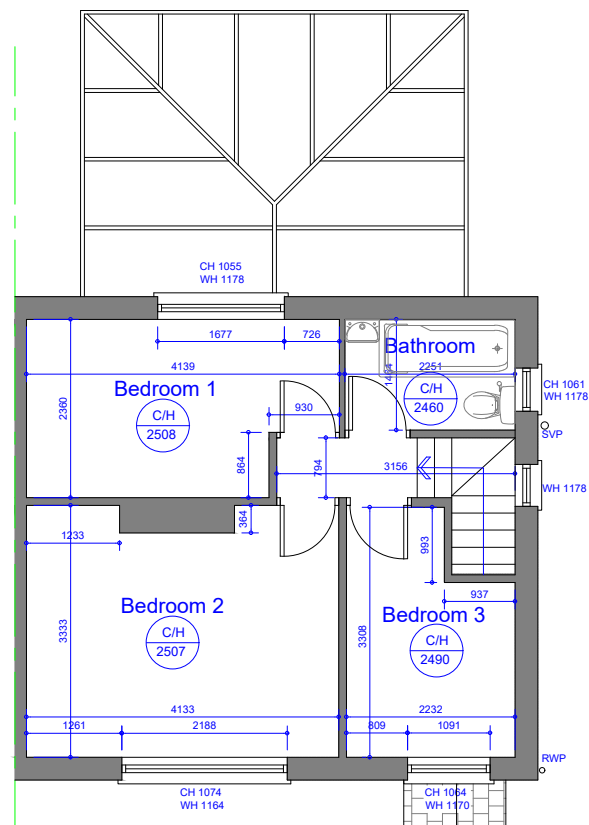

Existing First Floor Plan

Scale 1:100

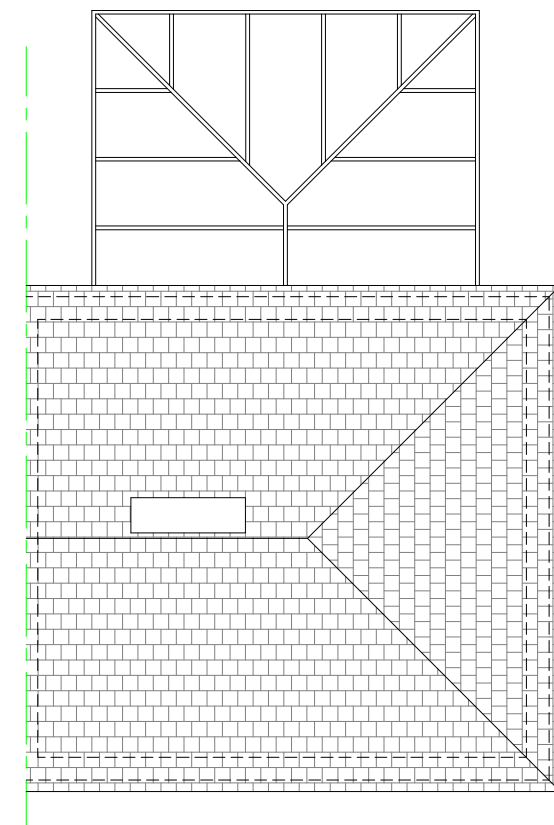

Existing Roof Plan

Scale 1:100

Rev	Date	Description
-----	------	-------------

Issued For : INFORMATION PURPOSES ONLY

Client
Mrs. Samar Khadrah

Project
7 Yew Tree Cres Fallowfield,
Manchester M14 7DL
Proposed single storey rear, two storey side
and rear extensions and front porch.

Scheme - Drawing Title
Existing Plans.

01		Date	25.01.23
Drawing No.	Revision	Scale	1:100 @A3



Plans To Build It Ltd
Tel: 0161 728 5730
Mob: 07741175755
www.planstobuildit.com