



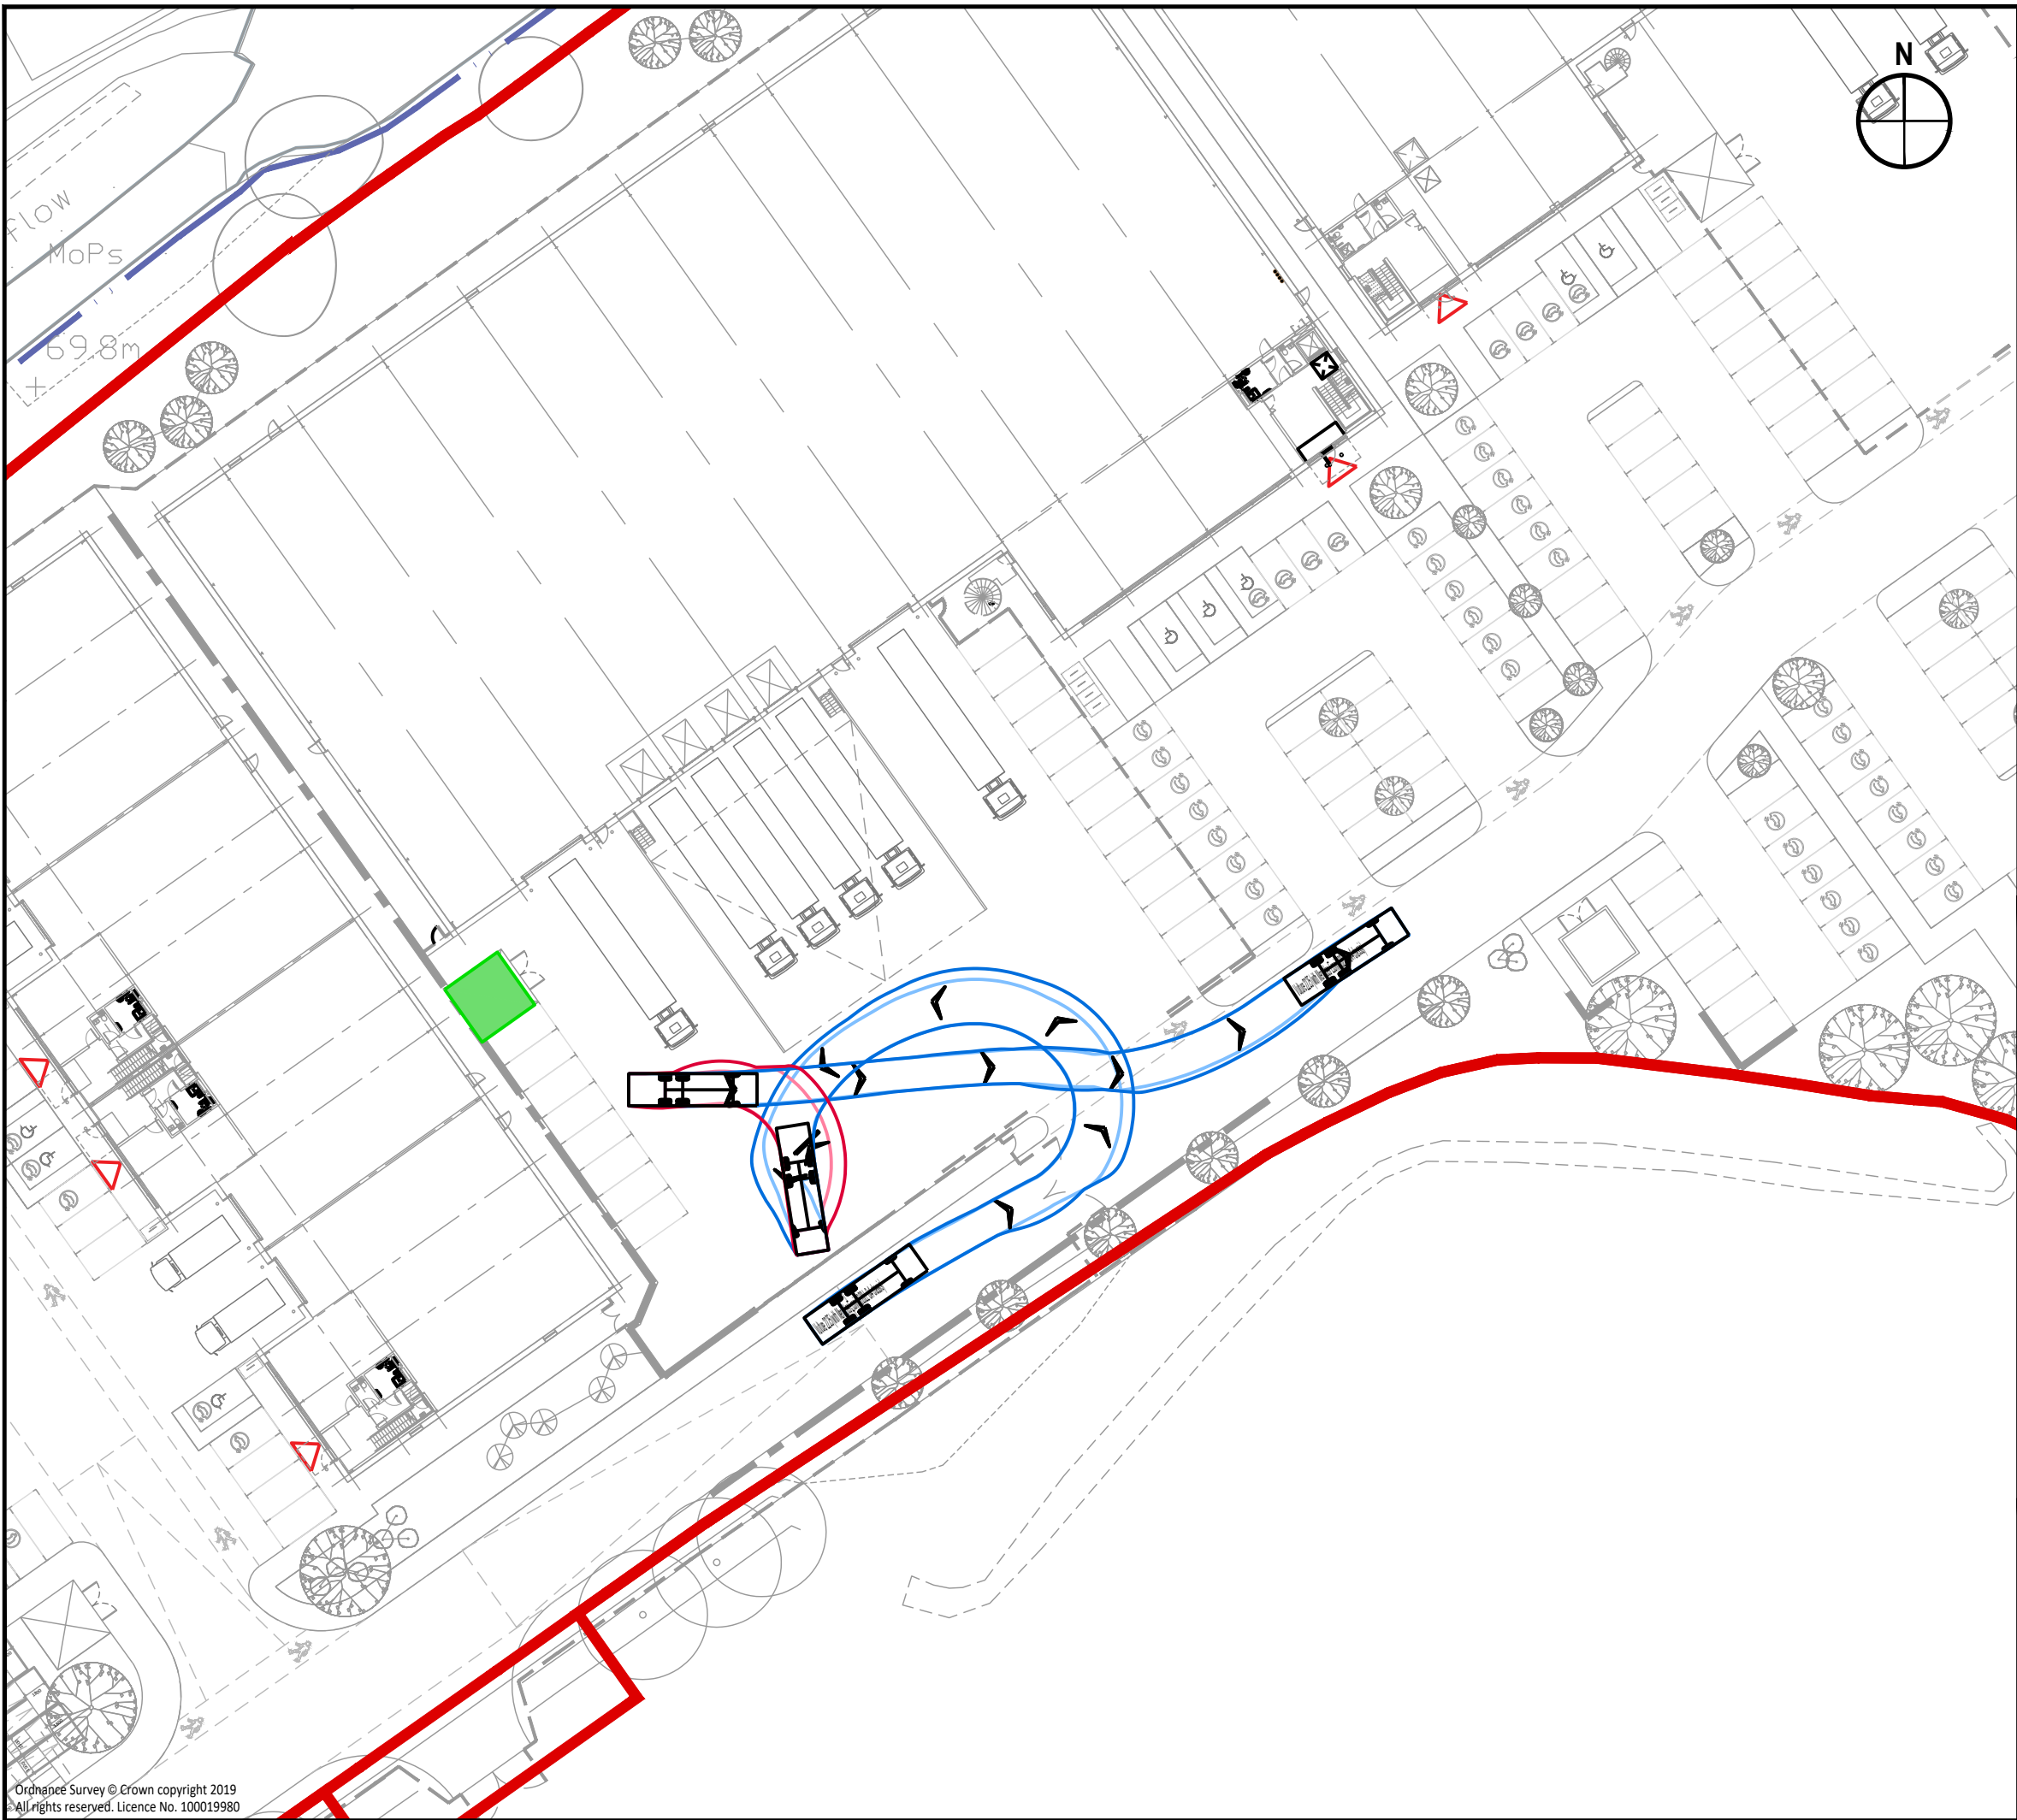

- Notes:
1. This is not a construction drawing and is intended for illustrative purposes only.
 2. White lining is indicative only.
 3. Refer to Hale Architects dwg. PL1003C - Proposed Site Plan for masterplan

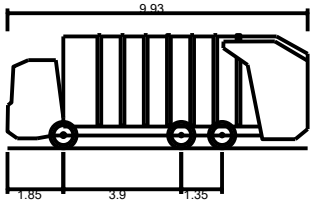

Vulture 2225 (with Mercedes Econic 2628LL 6x4 chassis)
Overall Length 9.930m
Overall Width 2.490m
Overall Body Height 3.749m
Min Body Ground Clearance 0.302m
Track Width 2.490m
Lock to lock time 4.00s
Wall to Wall Turning Radius 9.100m

Key



Bin Store

REV.	C	Masterplan updated	LJ	ES	21.09.22
	B	Masterplan updated	LJ	ES	15.09.22
	A	Masterplan updated	LJ	TF	25.07.22
		DETAILS	DRAWN	CHECKED	DATE

CLIENT:
Hale Architects

PROJECT:
Grimshaw Lane, Manchester

DRAWING TITLE:
**Swept Path Analysis
Unit 1
Refuse Vehicle**

SCALES:
1:500 at A3

DRAWN:	JM	CHECKED:	ES	DATE:	11.02.2021
--------	----	----------	----	-------	------------



The Cursitor, 38 Chancery Lane, London, WC2A 1EN
020 7580 7373
vectos@vectos.co.uk

DRAWING NUMBER:	205229/AT/N02	REVISION:	C
-----------------	---------------	-----------	---