




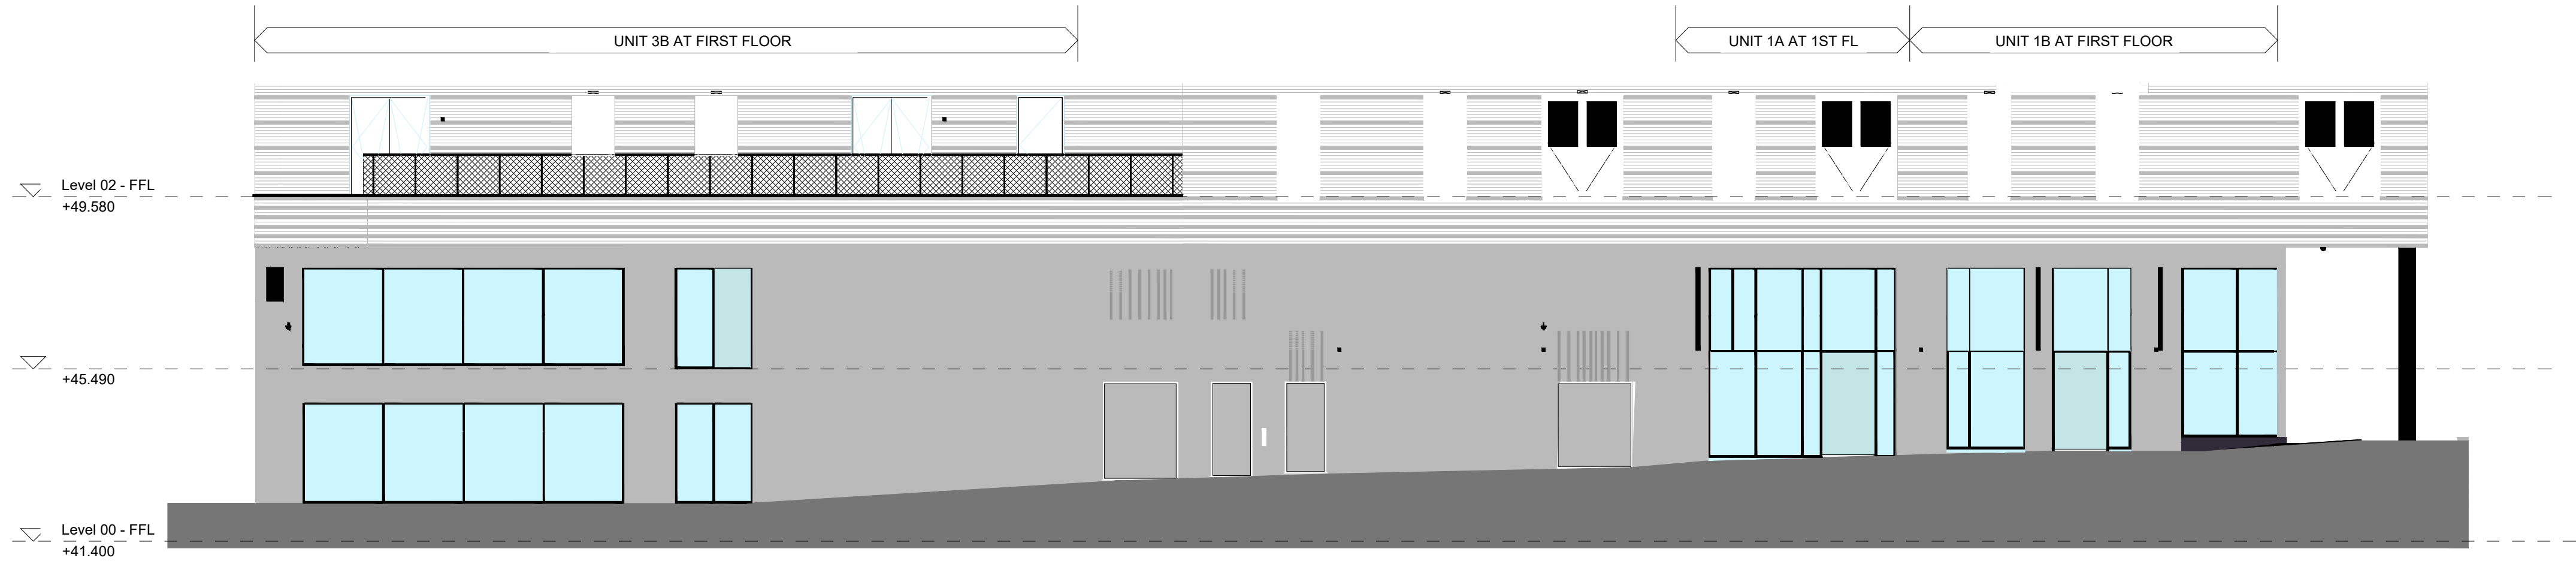


1 **Block C - North Elevation - Minshull Street**
1 : 100

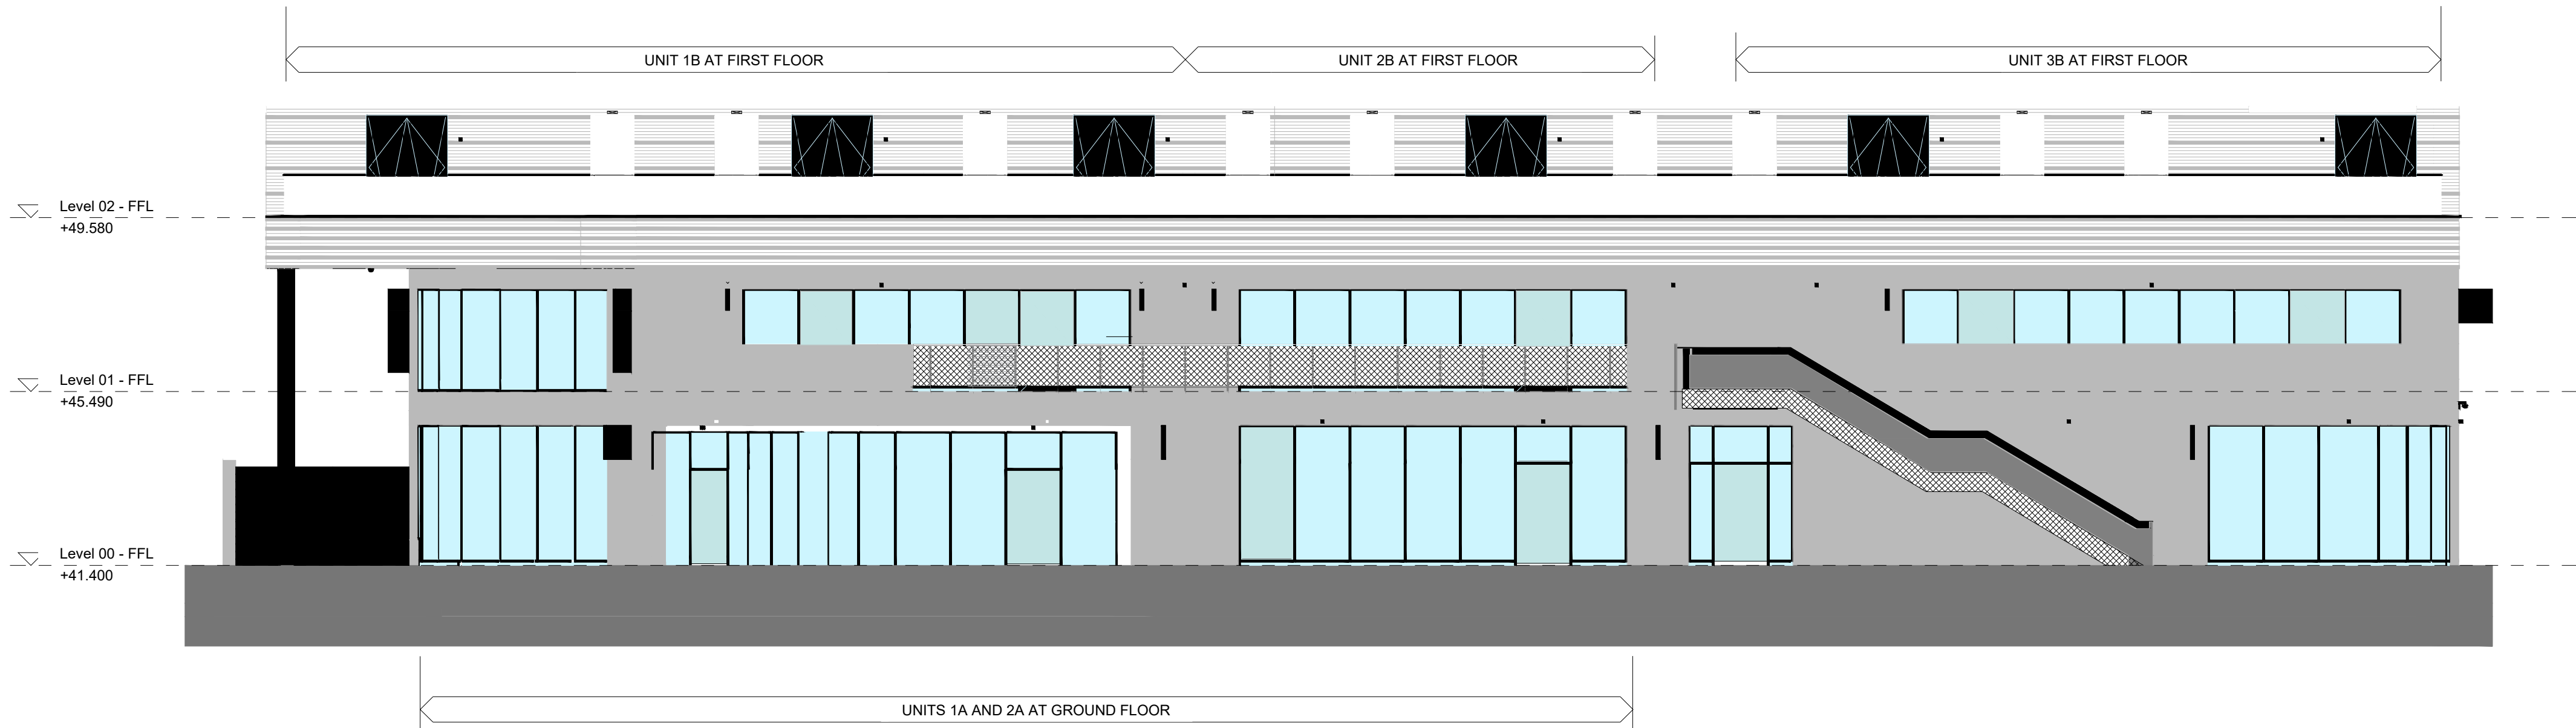


2 **Block C - South Elevation - Garden**
1 : 100

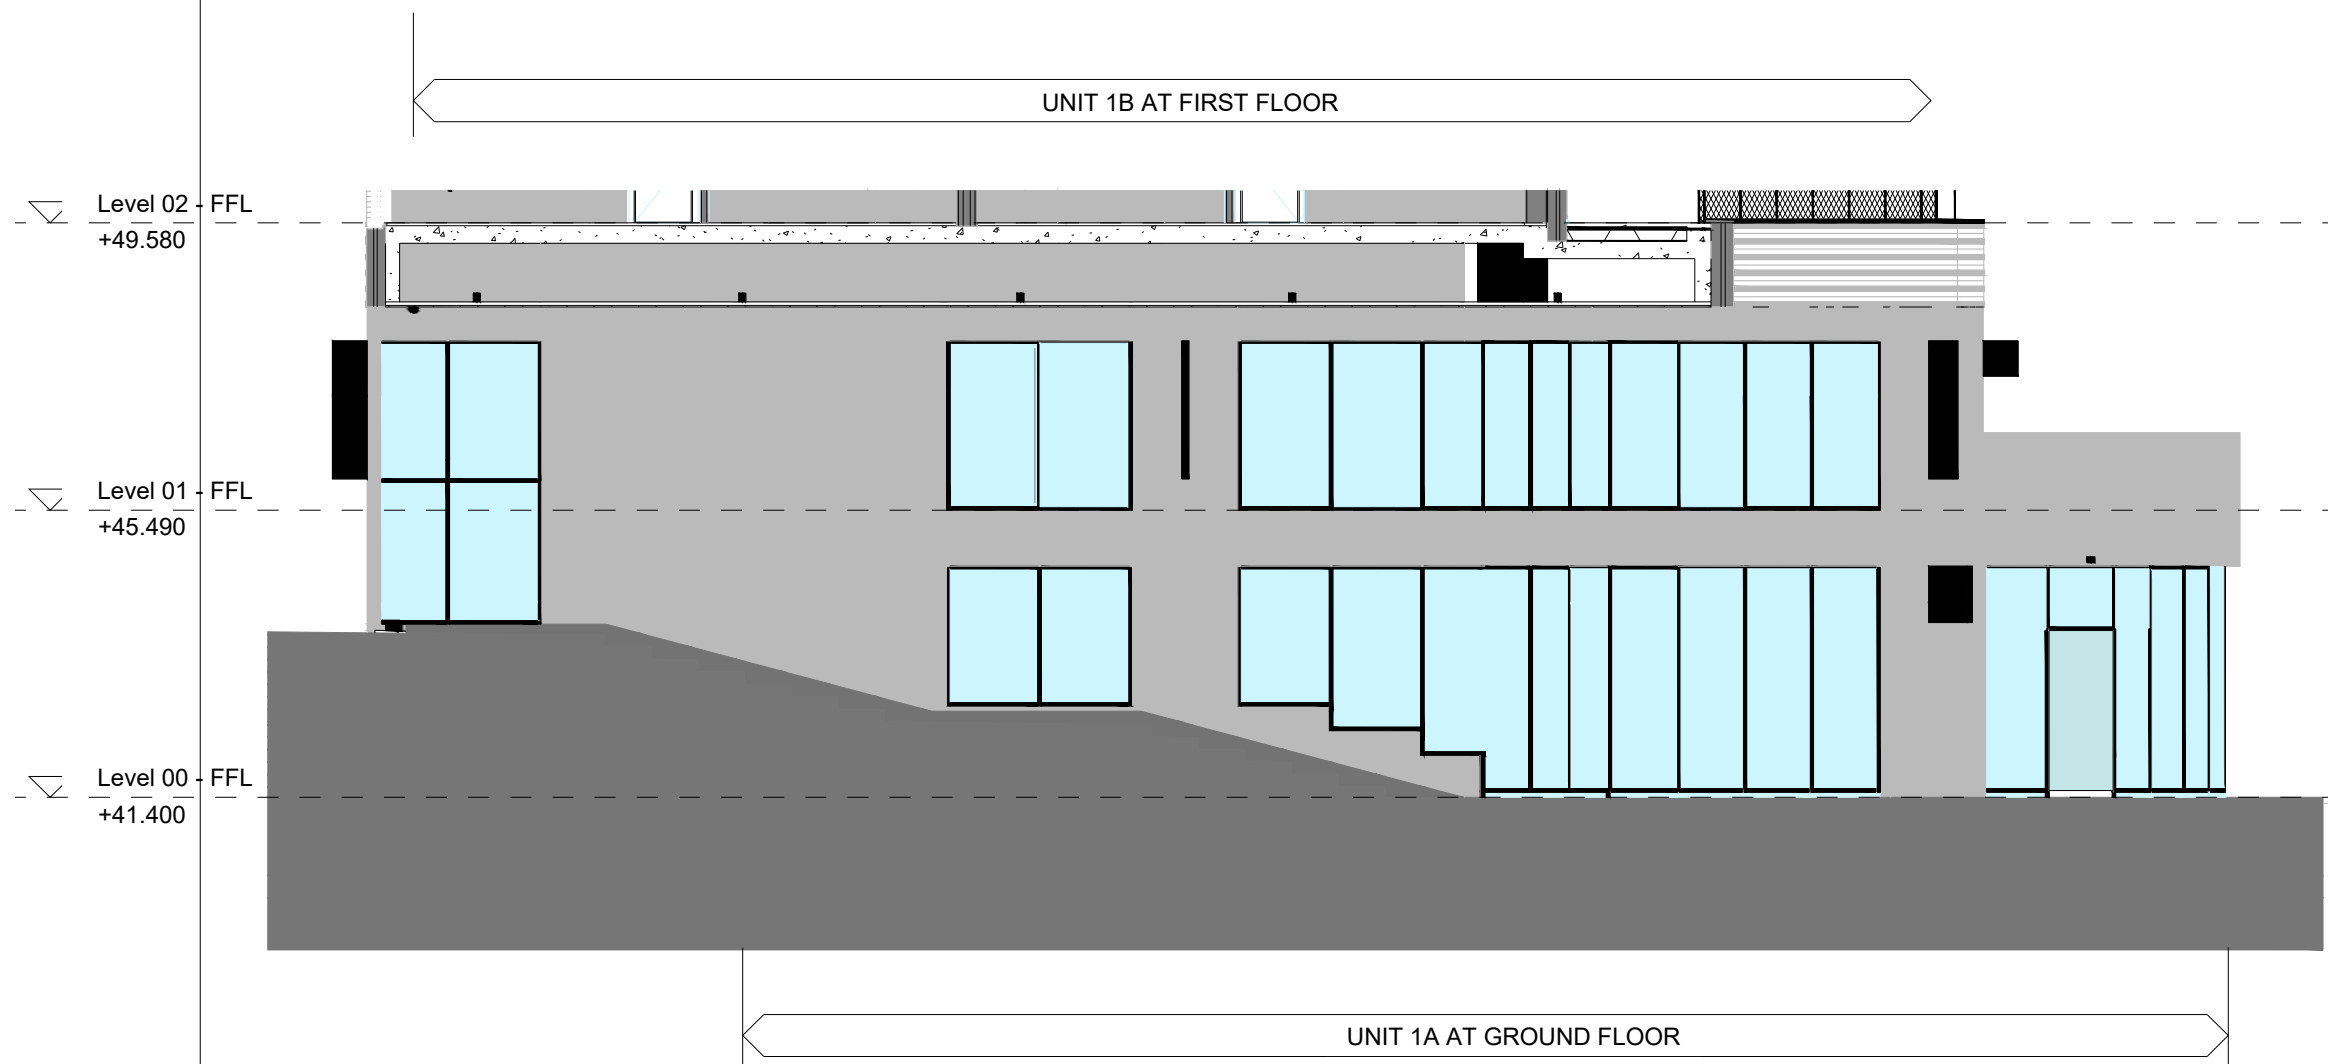

3 **Block C - West Elevation Canal Street**
1 : 100

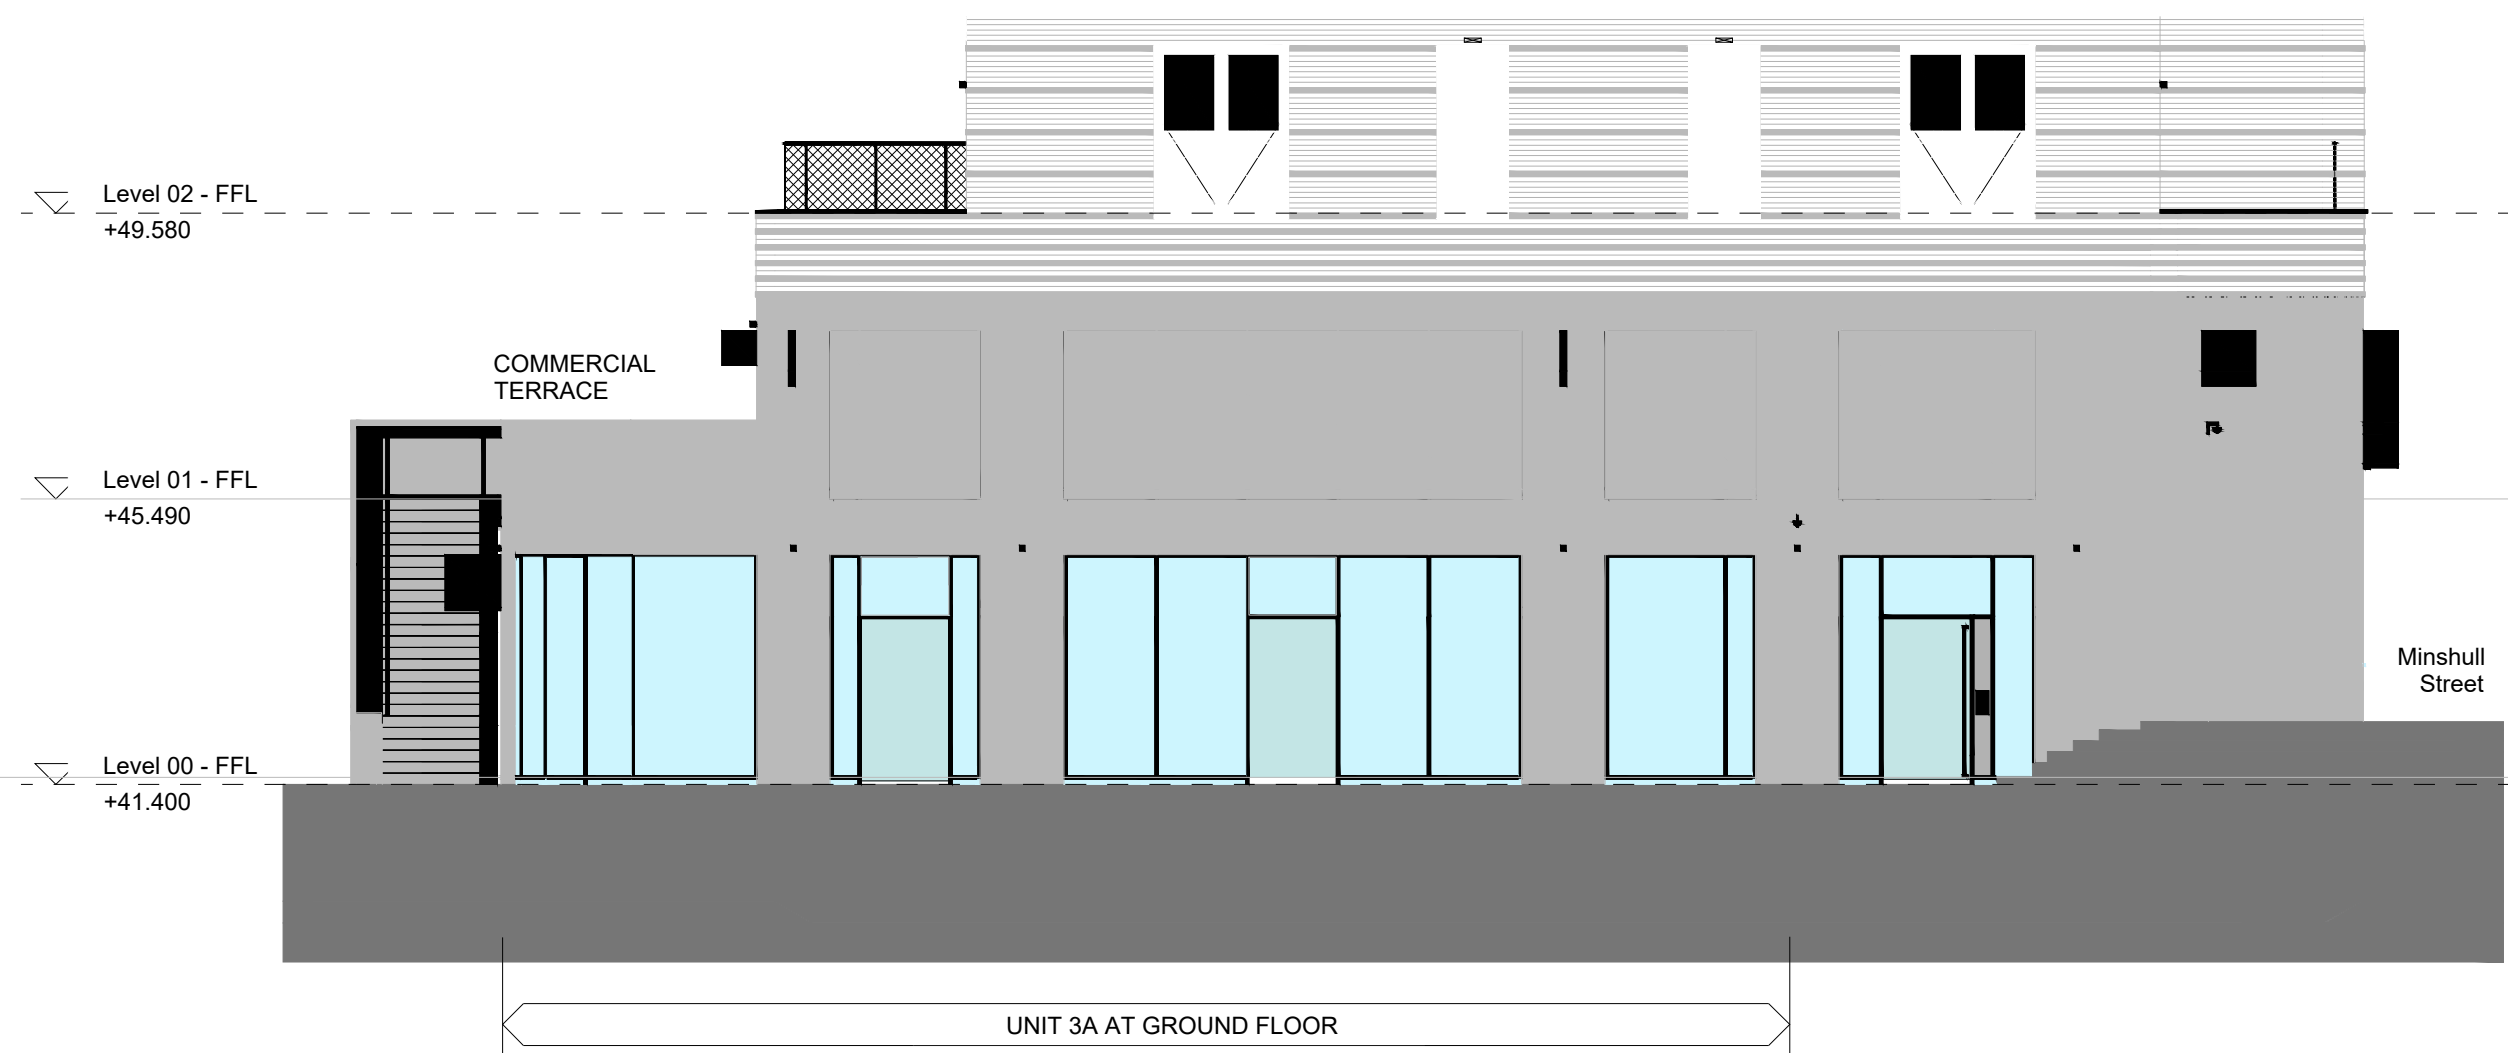


4 **Block C - East Elevation**
1 : 100

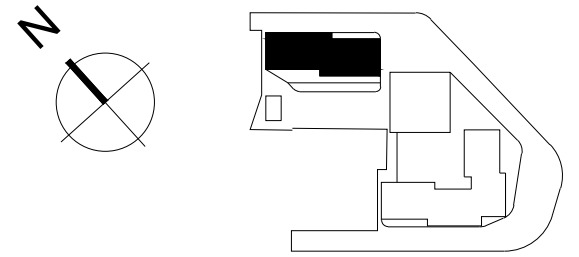

KEY PLAN

NOTES

THIS DRAWING MUST NOT BE SCALED.
ALL DIMENSIONS ARE TO BE VERIFIED AND CHECKED ON SITE. ANY DISCREPANCIES THAT ARE, OR BECOME APPARENT SHOULD BE REPORTED TO CHAPMAN TAYLOR.
AREAS INDICATED ARE APPROXIMATE GROSS INTERNAL AREA. THEY RELATE TO THE LIKELY AREAS OF THE BUILDING AT THE CURRENT STAGE OF DESIGN. ANY DECISIONS TO BE MADE ON THE BASIS OF THESE PREDICTIONS, WHETHER AS TO PROJECT VIABILITY, PRE-LETTING LEASE AGREEMENTS, OR THE LIKE, SHOULD INCLUDE DUE ALLOWANCE FOR THE INCREASES AND DECREASES INHERENT IN THE DESIGN DEVELOPMENT AND BUILDING PROCESS.
© COPYRIGHT CHAPMAN TAYLOR 2023

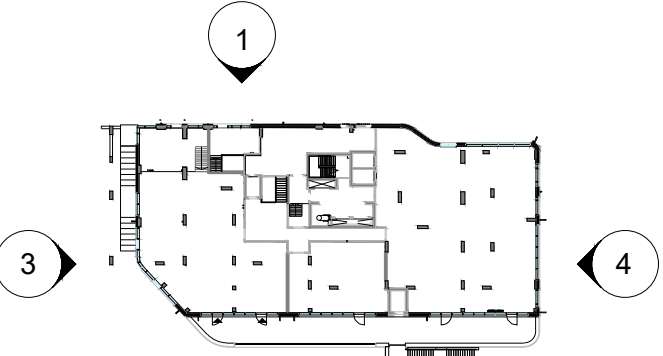

Key Plan

REV	DATE	BY	DESCRIPTION	CHK'D
CLIENT				
Mount Anvil				
140 Aldersgate				
London				
EC1A 4HY				
PROJECT				
Kampus Manchester				
Aytoun Street, Manchester				
ARCHITECT				
Chapman Taylor				
INTERNATIONAL ARCHITECTS MASTERPLANNERS DESIGNERS				
Bass Warehouse, 4 Castle Street, Castlefield, Manchester M3 4LZ				
Tel +44 (0)161 628 6500 Fax +44 (0)161 828 6505				
manchester@chapmantaylor.com				
DRAWING TITLE				
Block C, Existing Elevations				
Scale: As indicated @ A1				
INTERNAL JOB NO				
C106KTL				
ISSUE DATE				
MAR 2023				
DRAWN BY				
BB				
CHECKED BY				
AC				
PROJECT NUMBER				
C106KTL				
ORGANIZATION				
CTA				
ZONE				
C1				
LEVEL				
99				
TYPE				
DR				
ROLE				
A				
NUMBER				
BC				
REVISION				
P0				