

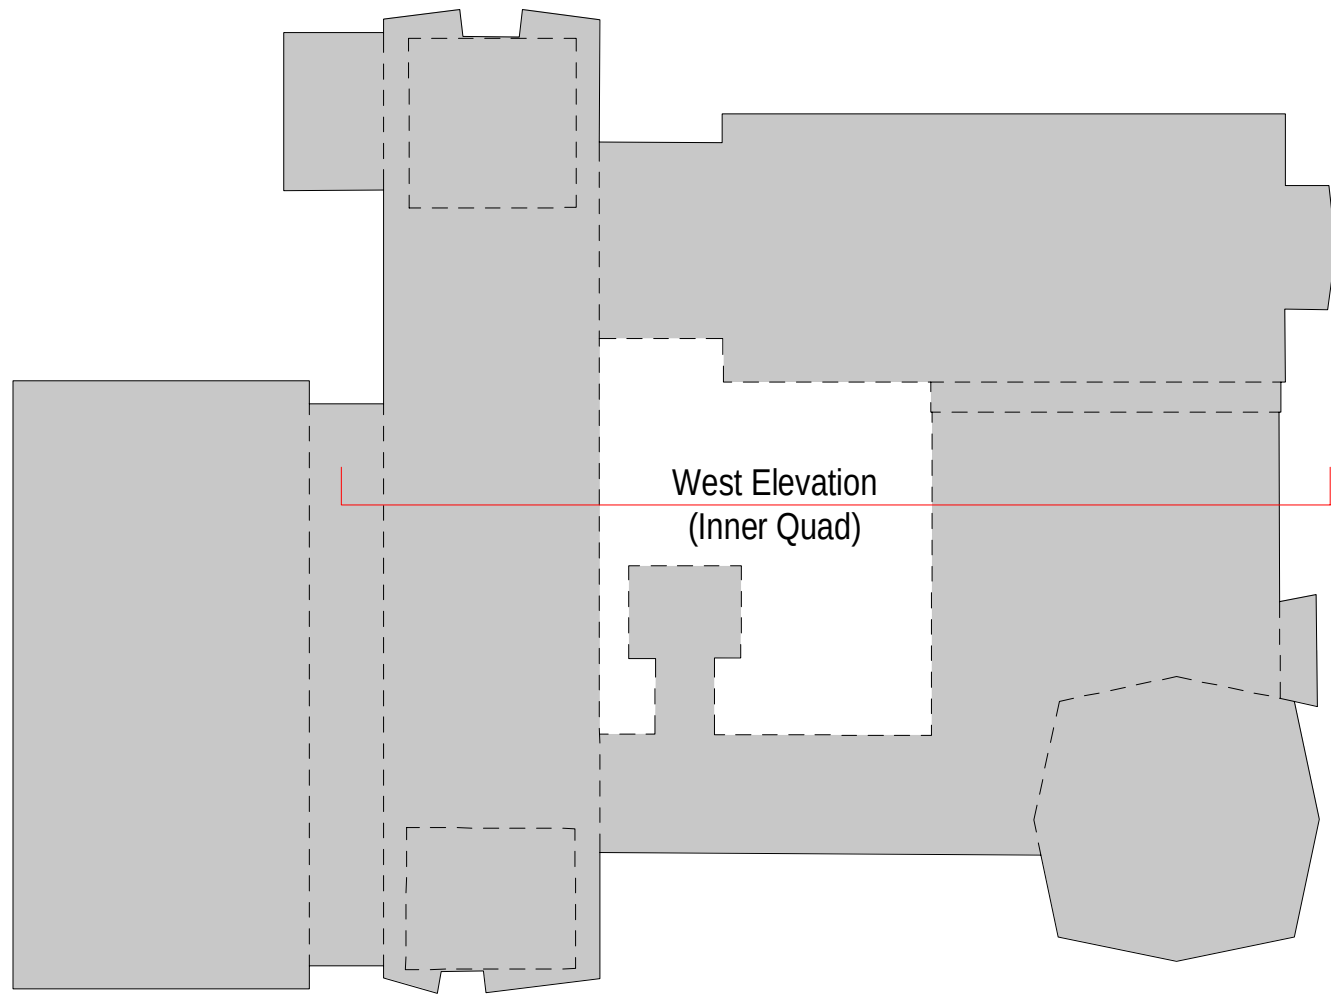


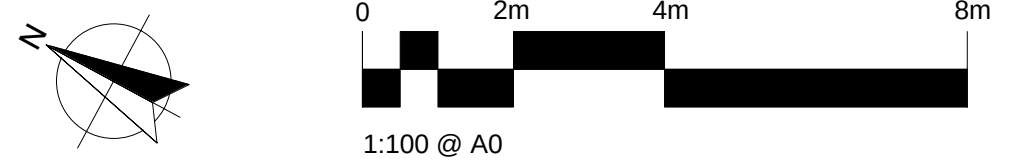

Key Plan

1 : 500 @ A0

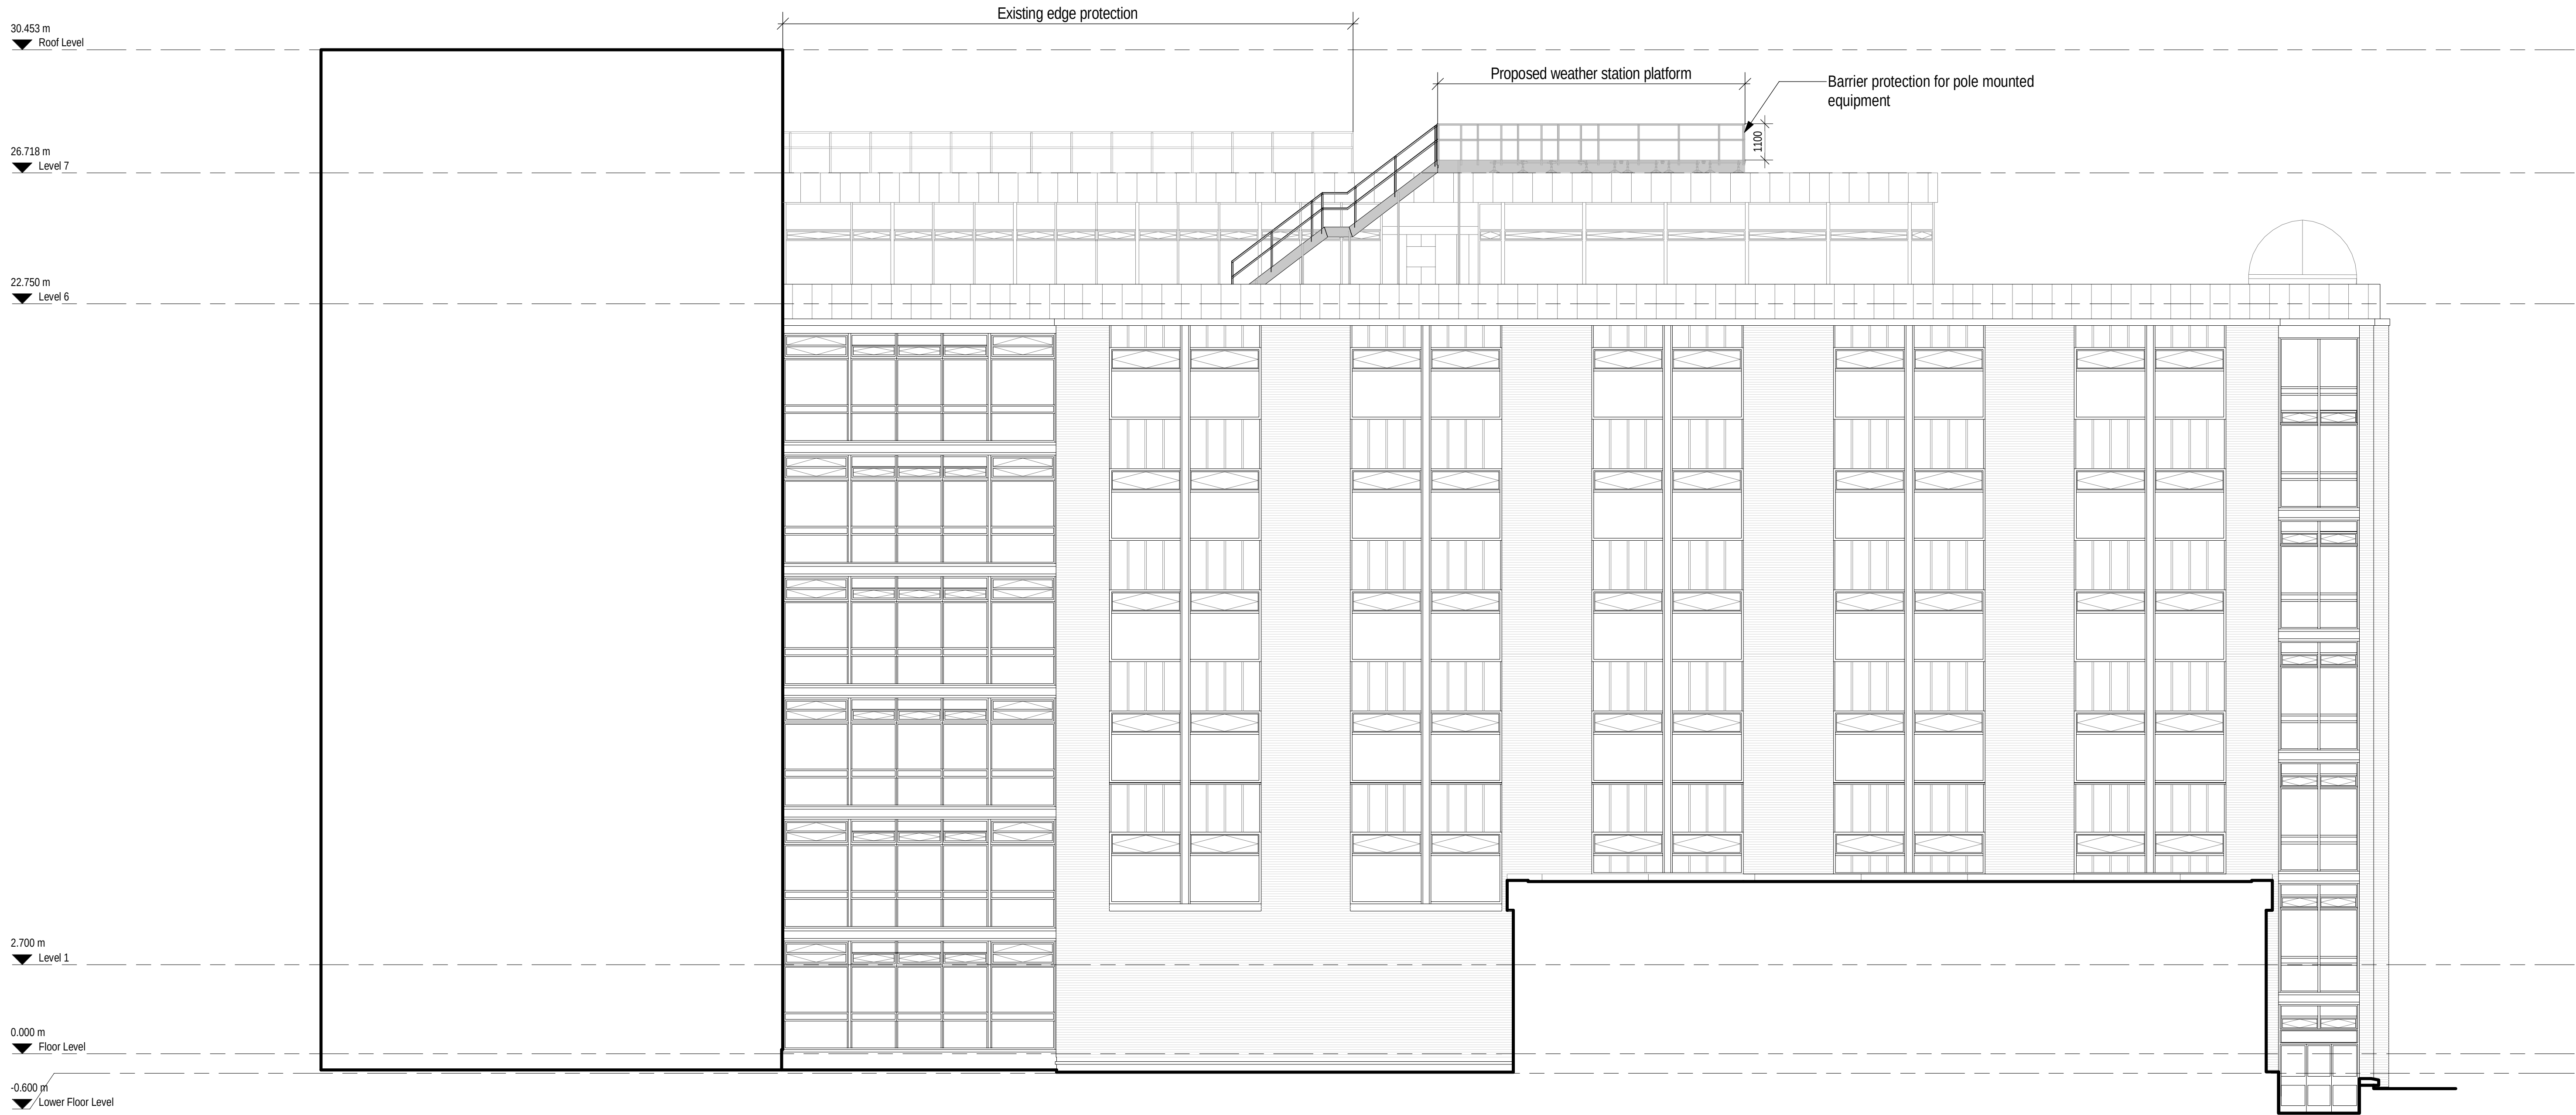

Proposed West Elevation (Inner Quad)

1 : 100 @ A0

P1	Issued for Planning	30.06.2023	SA	GW
PLANNING				
Revision	Description	Date	Drawn	Checked
Halliday Meecham Architects Limited				
111 Piccadilly Manchester M1 2HY +44 (0)161 661 5566				
4 Devonshire Street London W1W 5DT +44 (0)203 440 5175				
hma@hallidaymeecham.com www.hallidaymeecham.com				
Client: University of Manchester				
Project: Schuster Weather Station				
Phase/ Location: Schuster Building, Brunswick Street, Manchester, M13 9PL				
Drawing: Proposed West Elevation (Inner Quad)				
Scale @ A0	Scale @ A3	Date	Drawn	Checked
MIS	SA	30.06.2023	GW	5654
Job No. 5654				Drawing No. 00207
Drawing Ref. 5654-HMA-SB-ZZ-DR-A-00207				Revision P1