


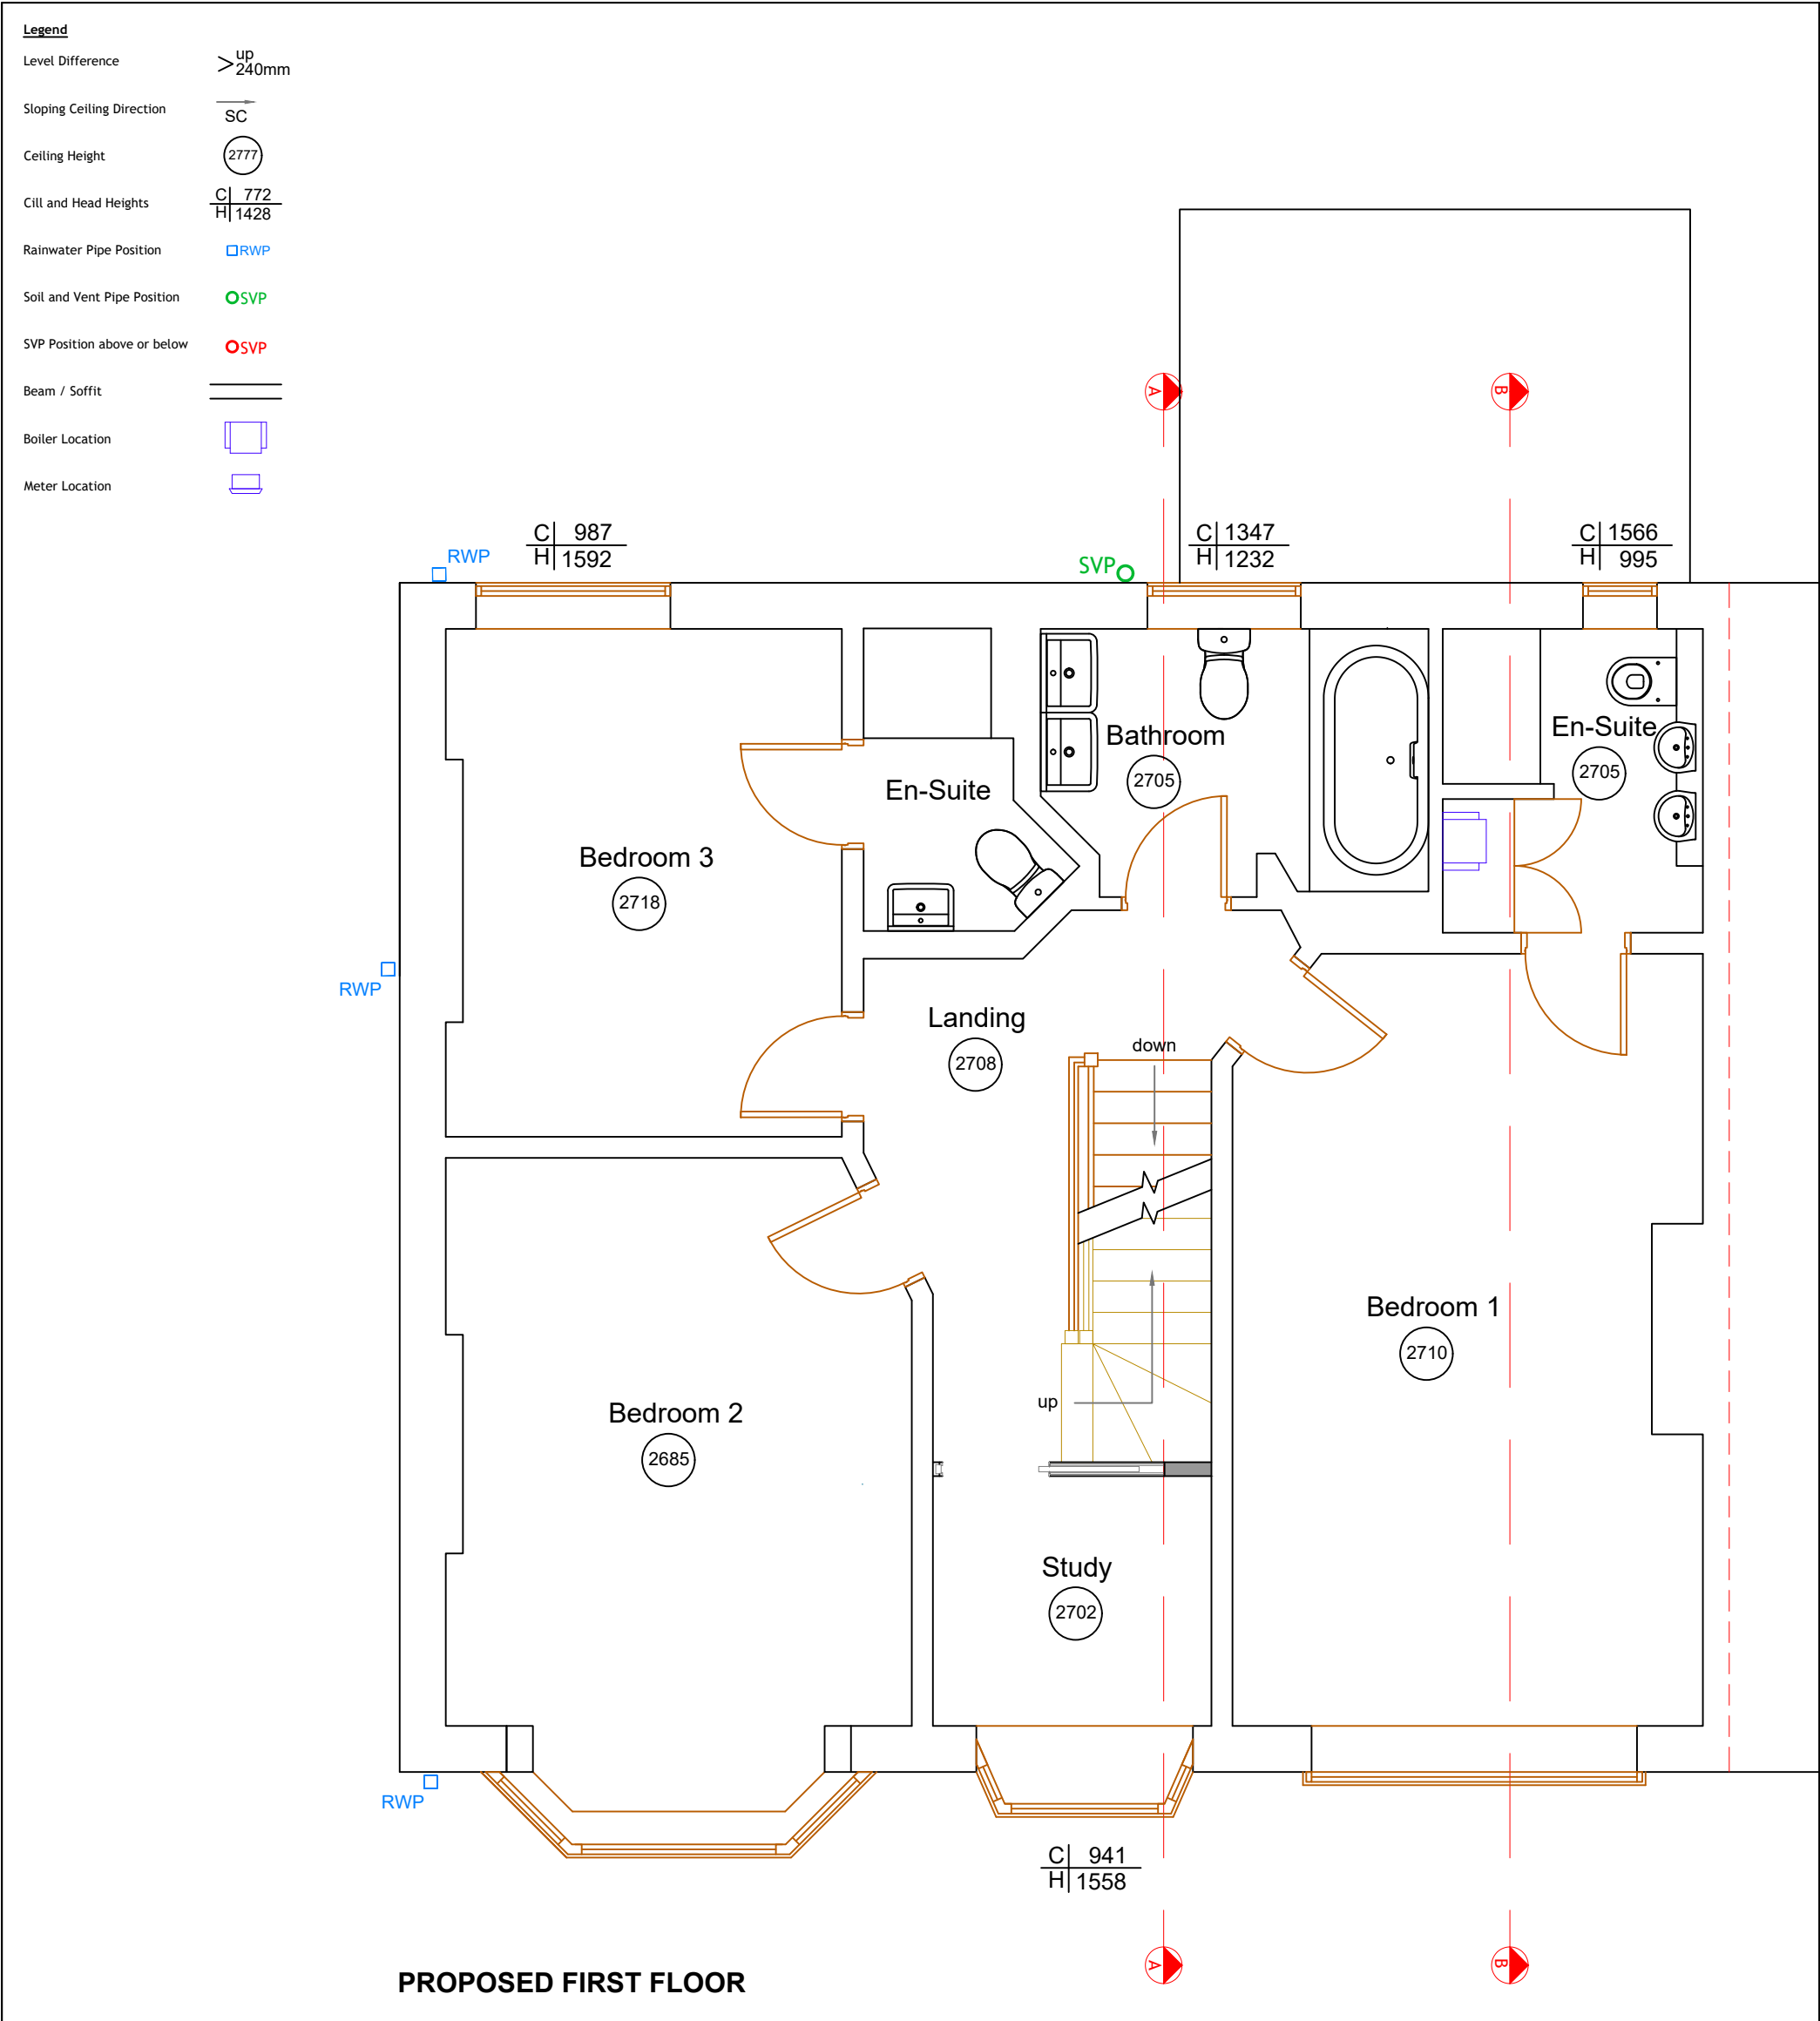

EDIFICE

Building Consultants Limited

email: nick@edificebc.co.uk

mobile: 07917125231

Architecture

Project Management

Consultancy

All levels and dimensions must be checked on site by contractor prior to commencement of works. Any variations must be reported to Edifice BC Ltd.

All information hereon in is the copyright of Edifice BC Ltd. Copying in full or in part is forbidden without the written permission from Edifice BC Ltd.

PROJECT

Proposed Development at:
22 Darley Avenue
Didsbury
Manchester

DRAWING TITLE

Proposed First Floor Plan

Planning

CLIENT Mr and Mrs Gedge	DATE Jan '23	DRAWING No	REV
	DRAWN BY NH	826-3.02	A
	SCALE 1:50@A3		