



PLANNING DRAWING

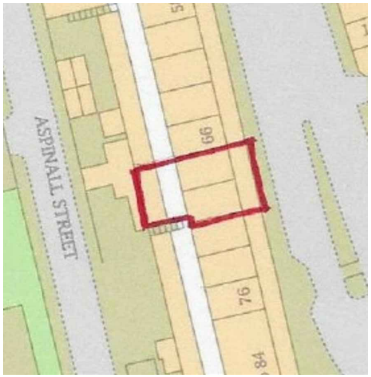


LOCATION PLAN (SCALE 1:1250)



BLOCK PLAN (SCALE 1:200)

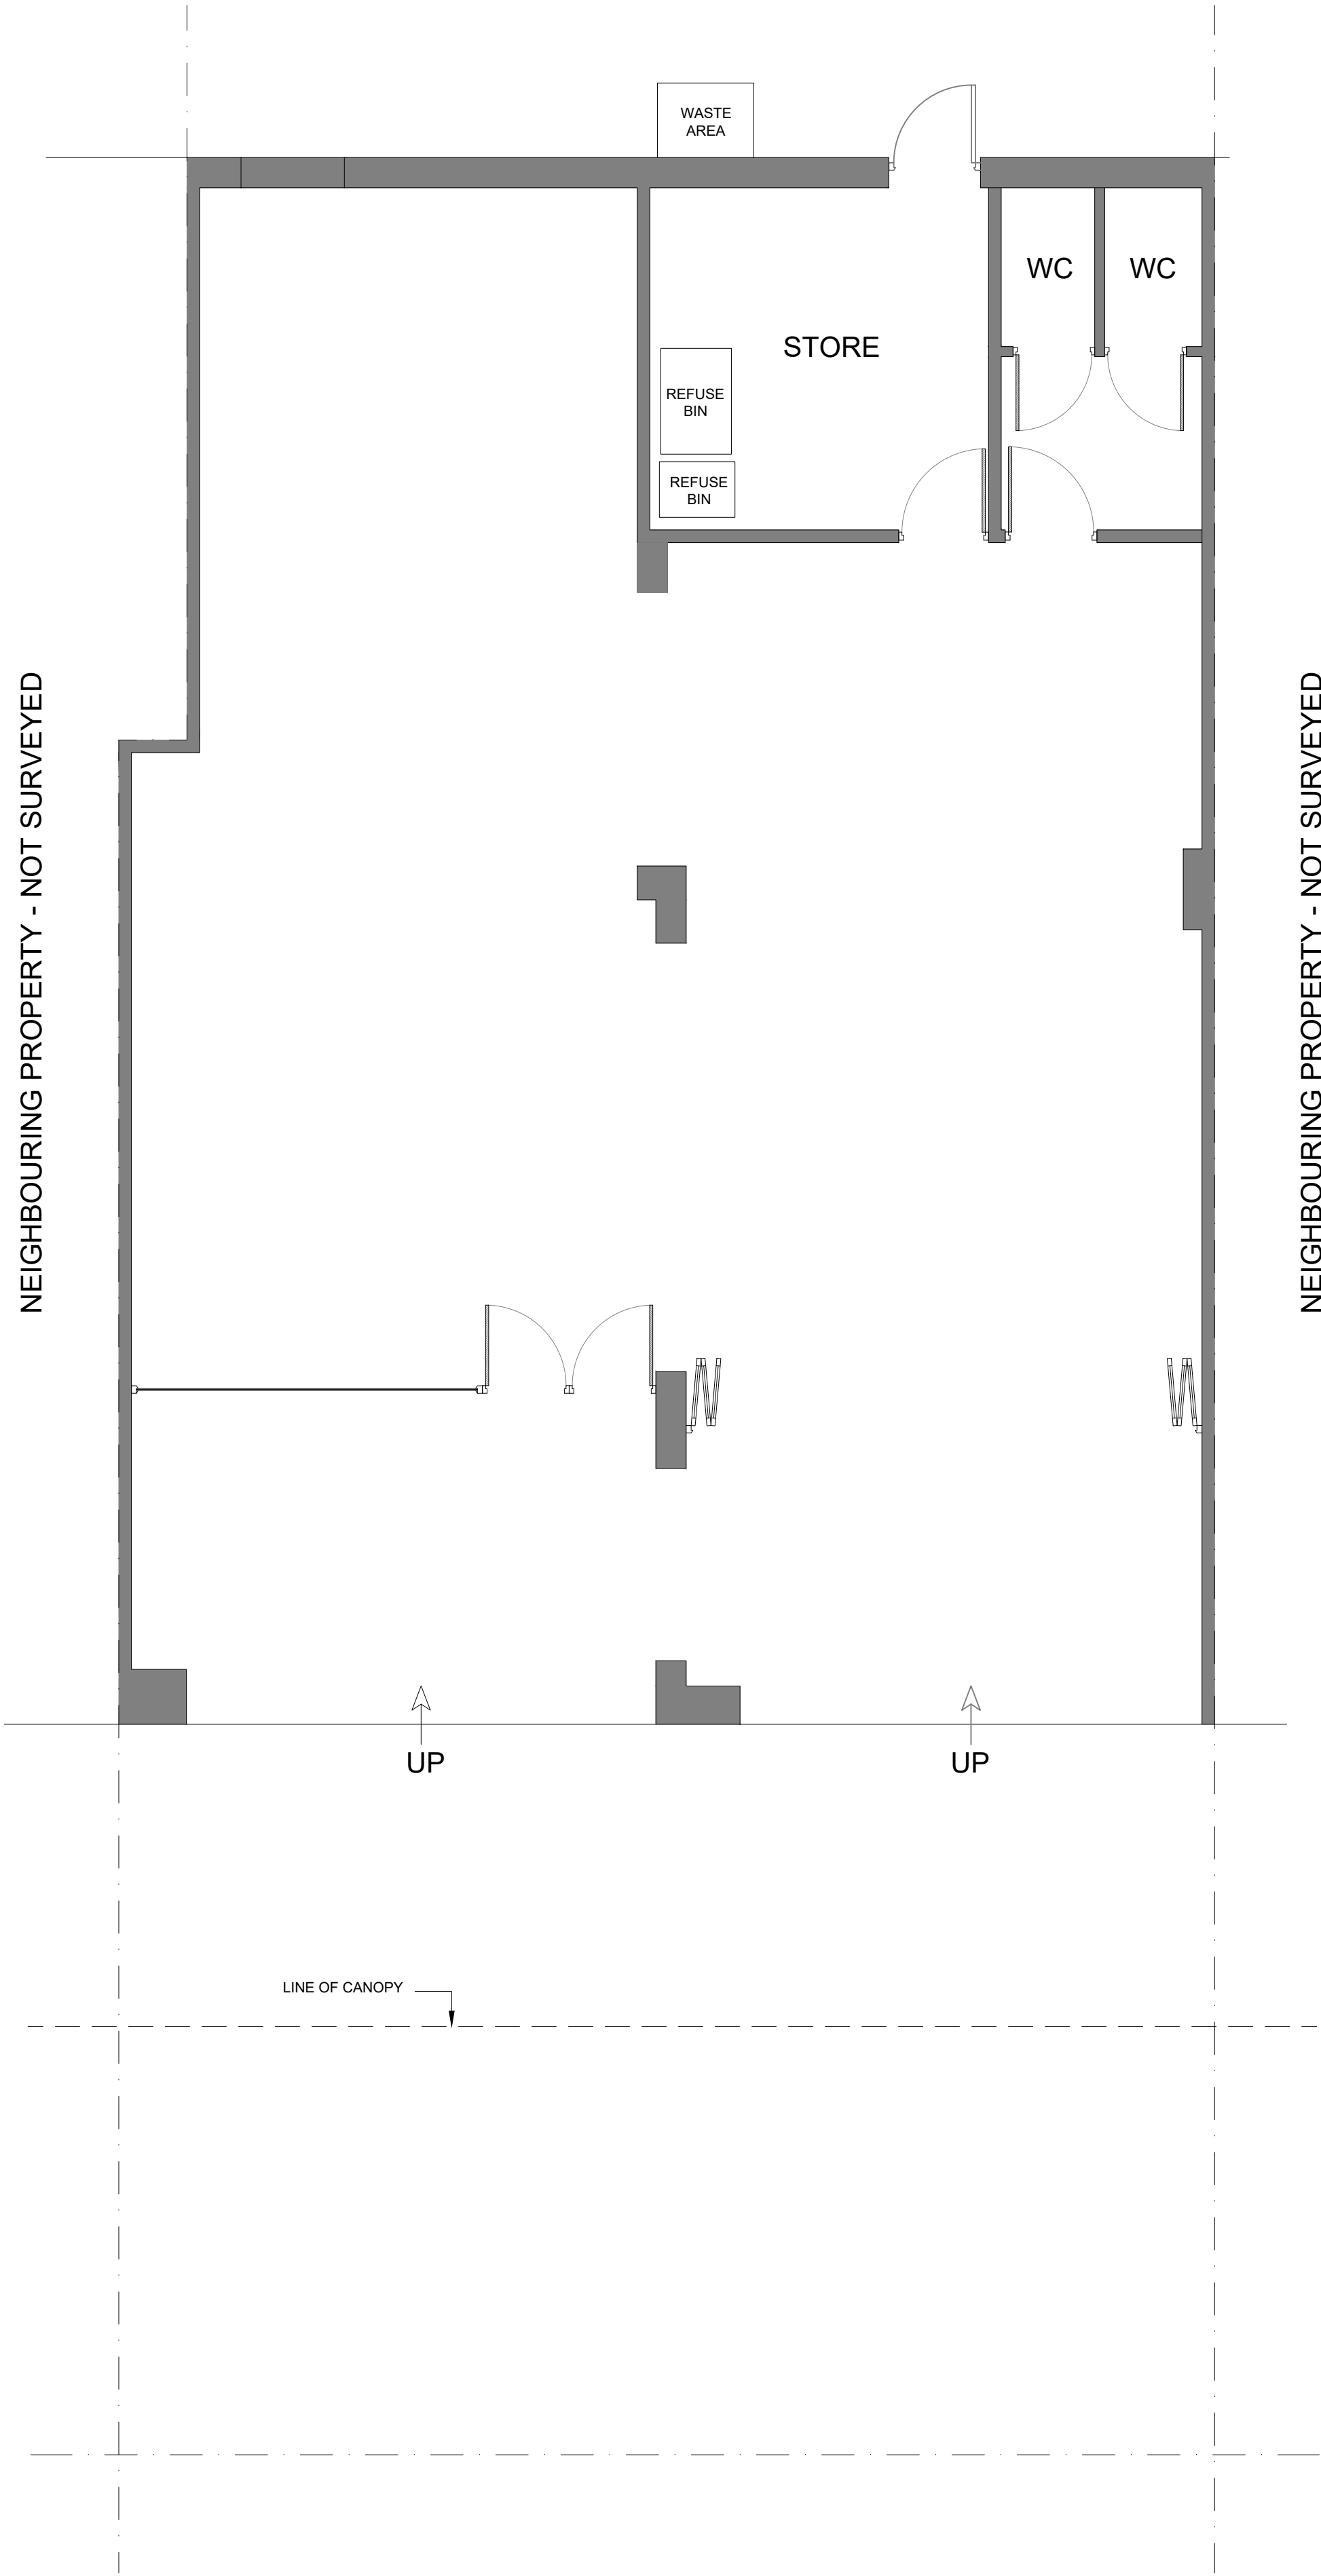

EXISTING GROUND FLOOR PLAN
(SCALE 1:50)

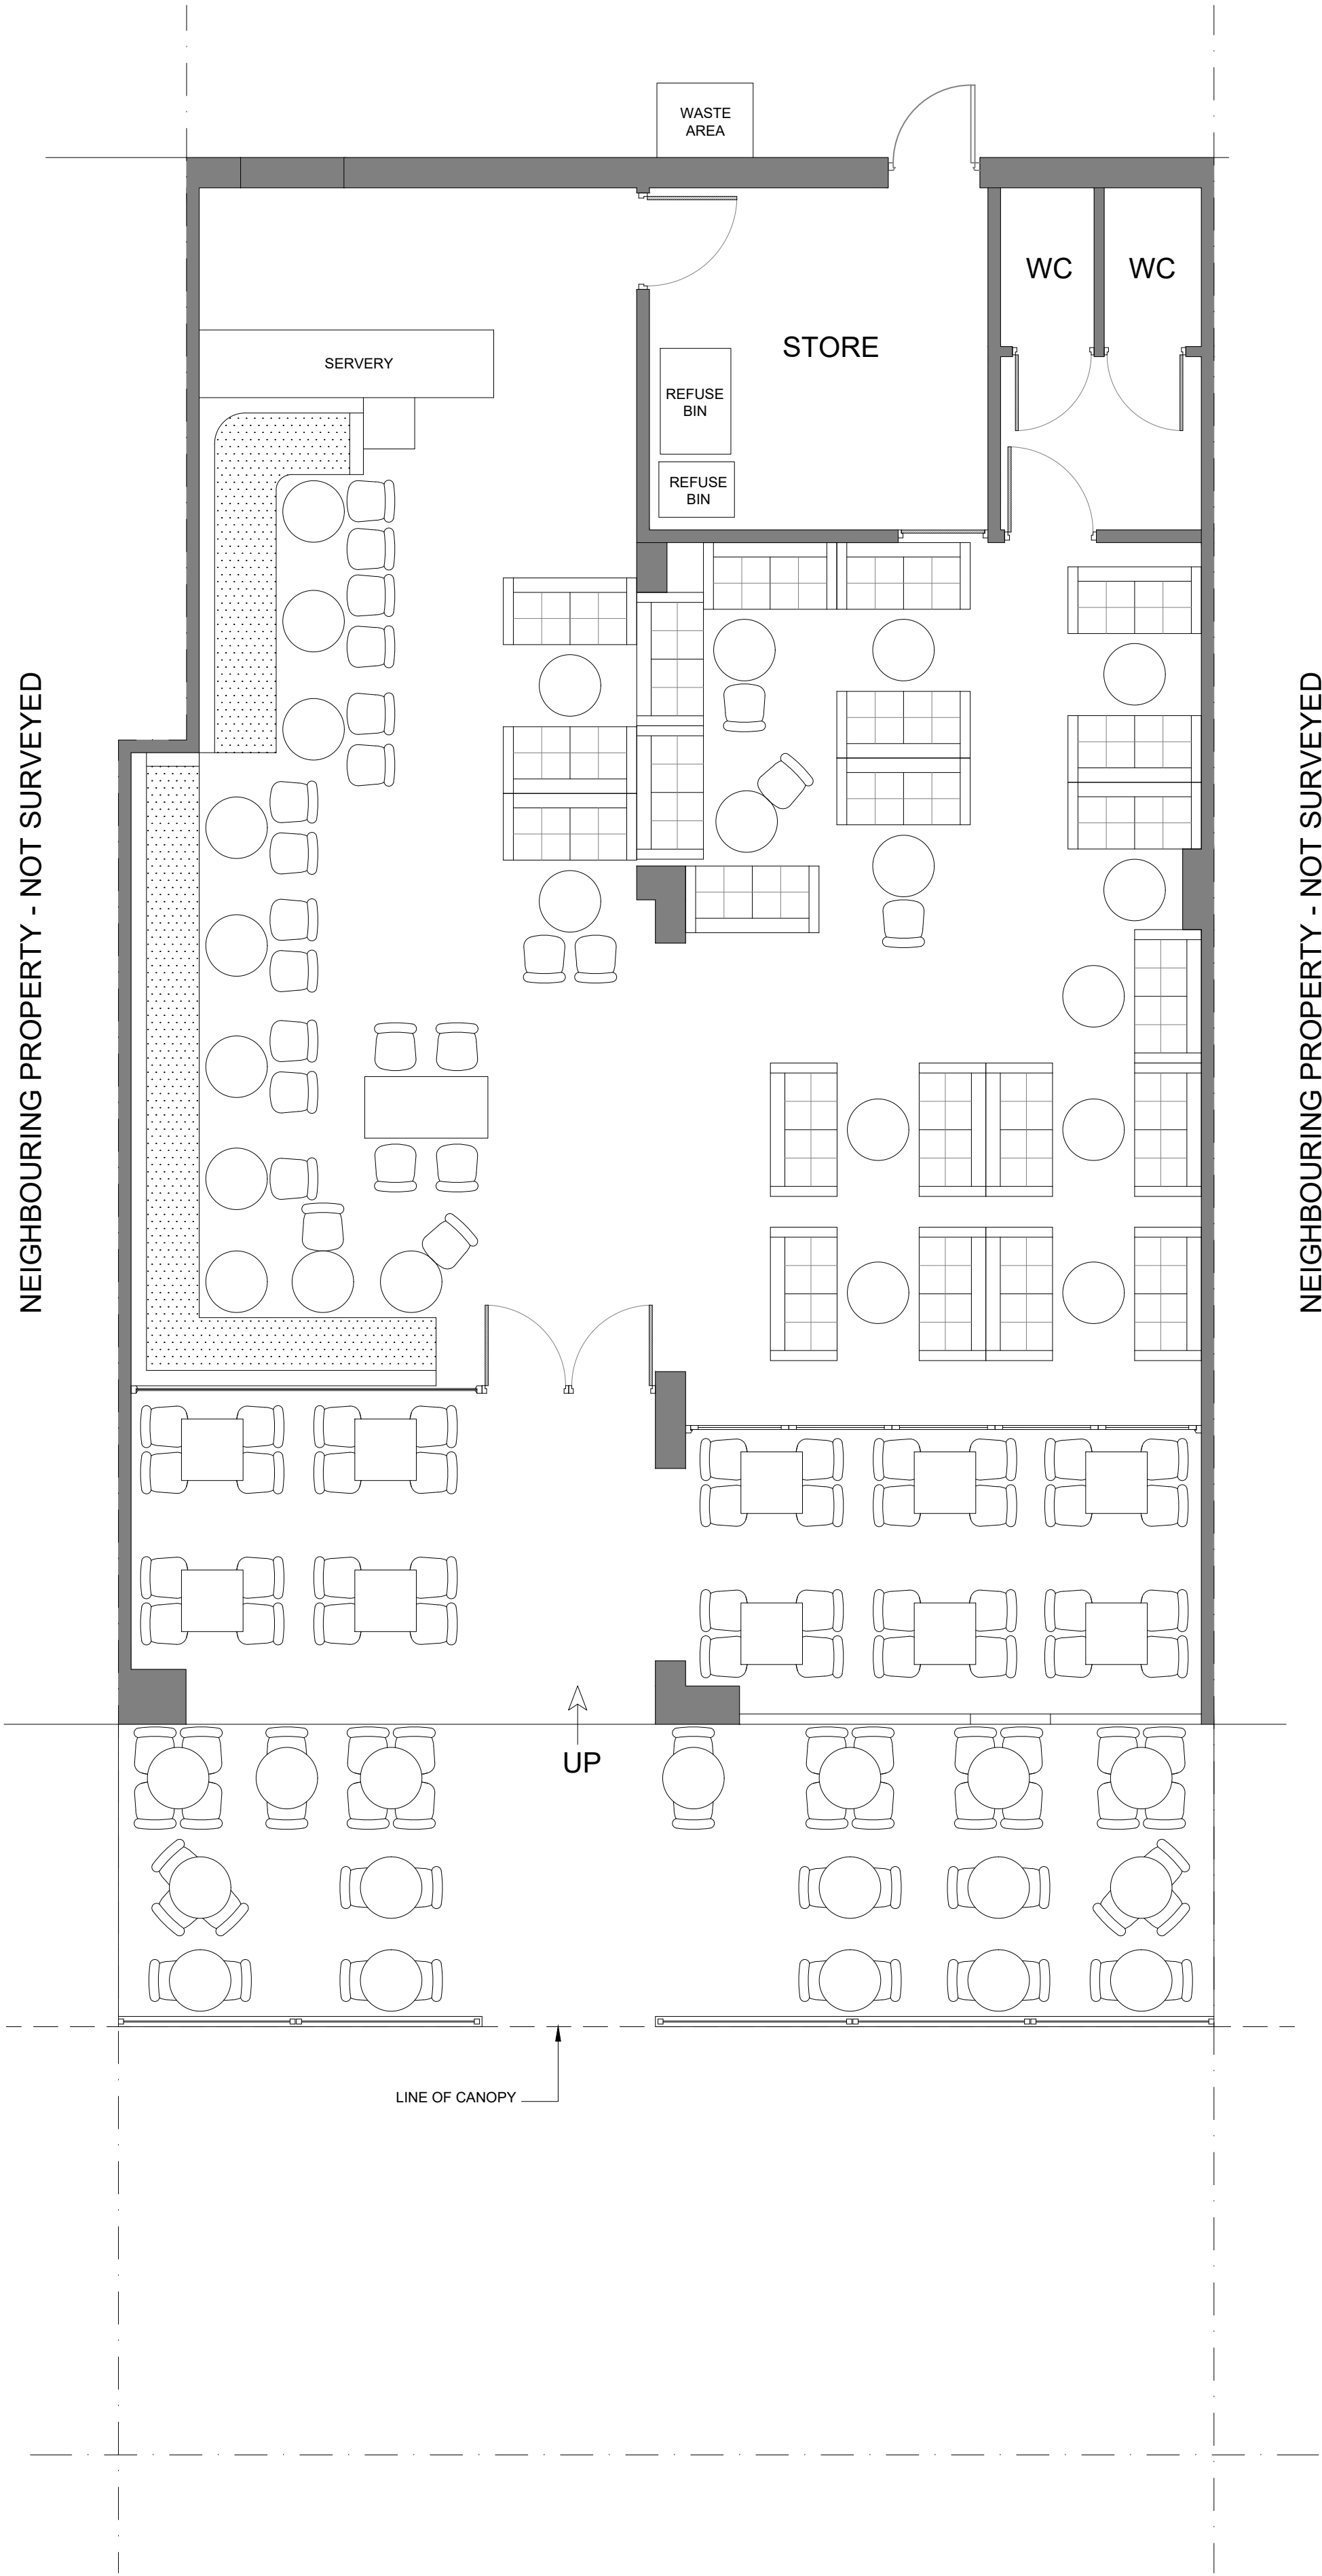

PROPOSED GROUND FLOOR PLAN
(SCALE 1:50)

CLIENT	-
ADDRESS	68-70 Wilmslow Rd, Rusholme, Manchester M14 5AL
TITLE	EXISTING & PROPOSED FLOOR PLAN
PROJECT STATUS	PLANNING DRAWING
DATE	16/01/2023
REVISION	n/a
SCALE	AS_INDICATE_@A1
SHEET No.	PL001
REFERENCE	
DRAWN BY	S. Ahmed Telephone: 07837213097