

[illegible]

Revision Number	Date	Description of Revision	Chkd	Appr
-----------------	------	-------------------------	------	------

SEED
Architects.

Experience | Design Ethos | Passion

Parsonage Chambers, 3 Parsonage, Manchester M3 2HW - 0161 832 5750

status	
Planning	

job title
Queens Road industrial

Location	
----------	--


drawing title

North and East elevations

author SOD	date 15/09/2022	
checker MD	date 15/09/2022	


scale	paper size
1 : 50	A1

Project no. 3300	Type	Seed drawing no. A-DWG -E-401	Rev.
---------------------	------	----------------------------------	------

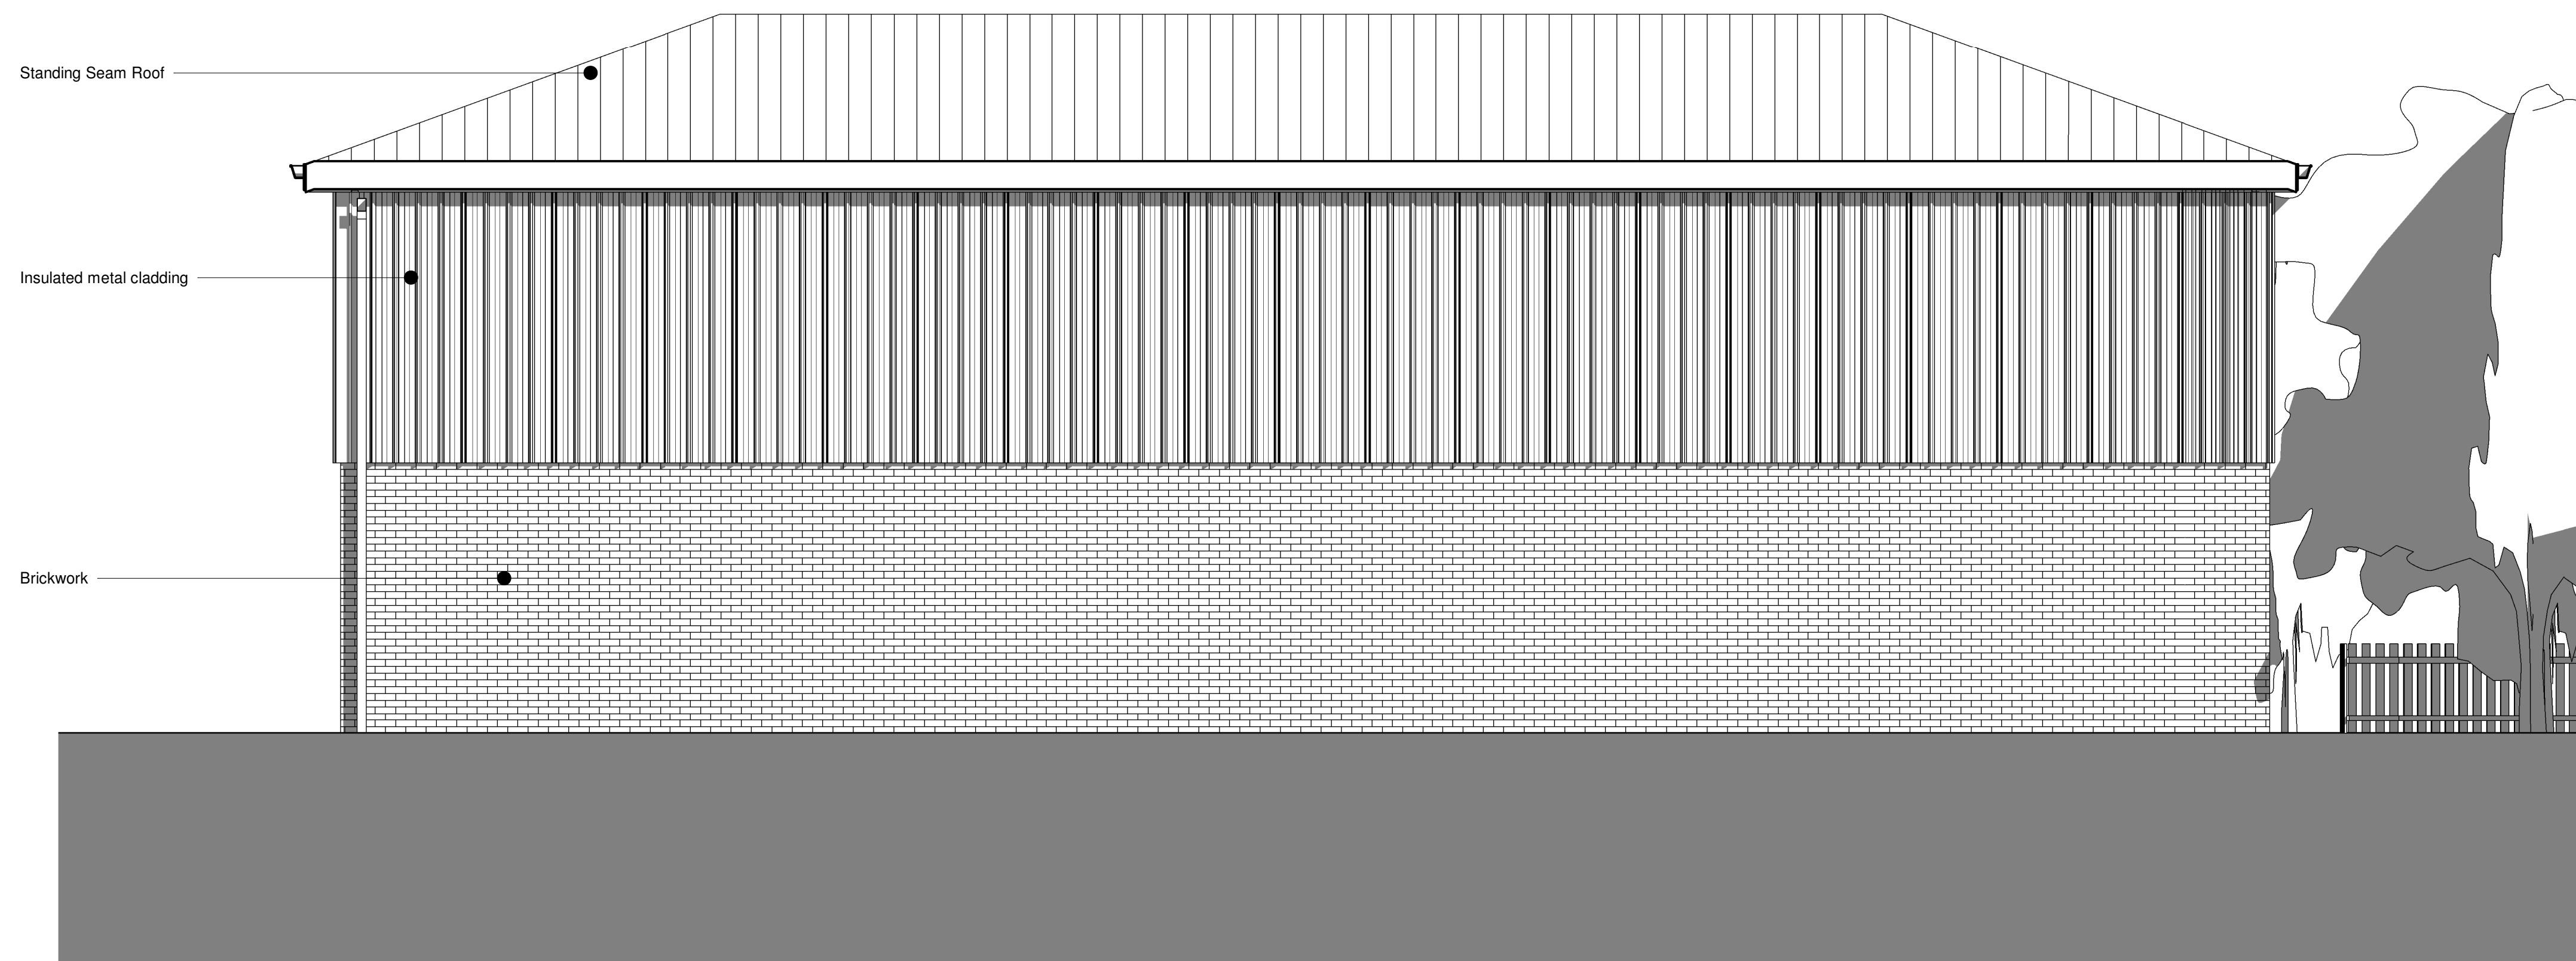

North Elevation

1 : 50

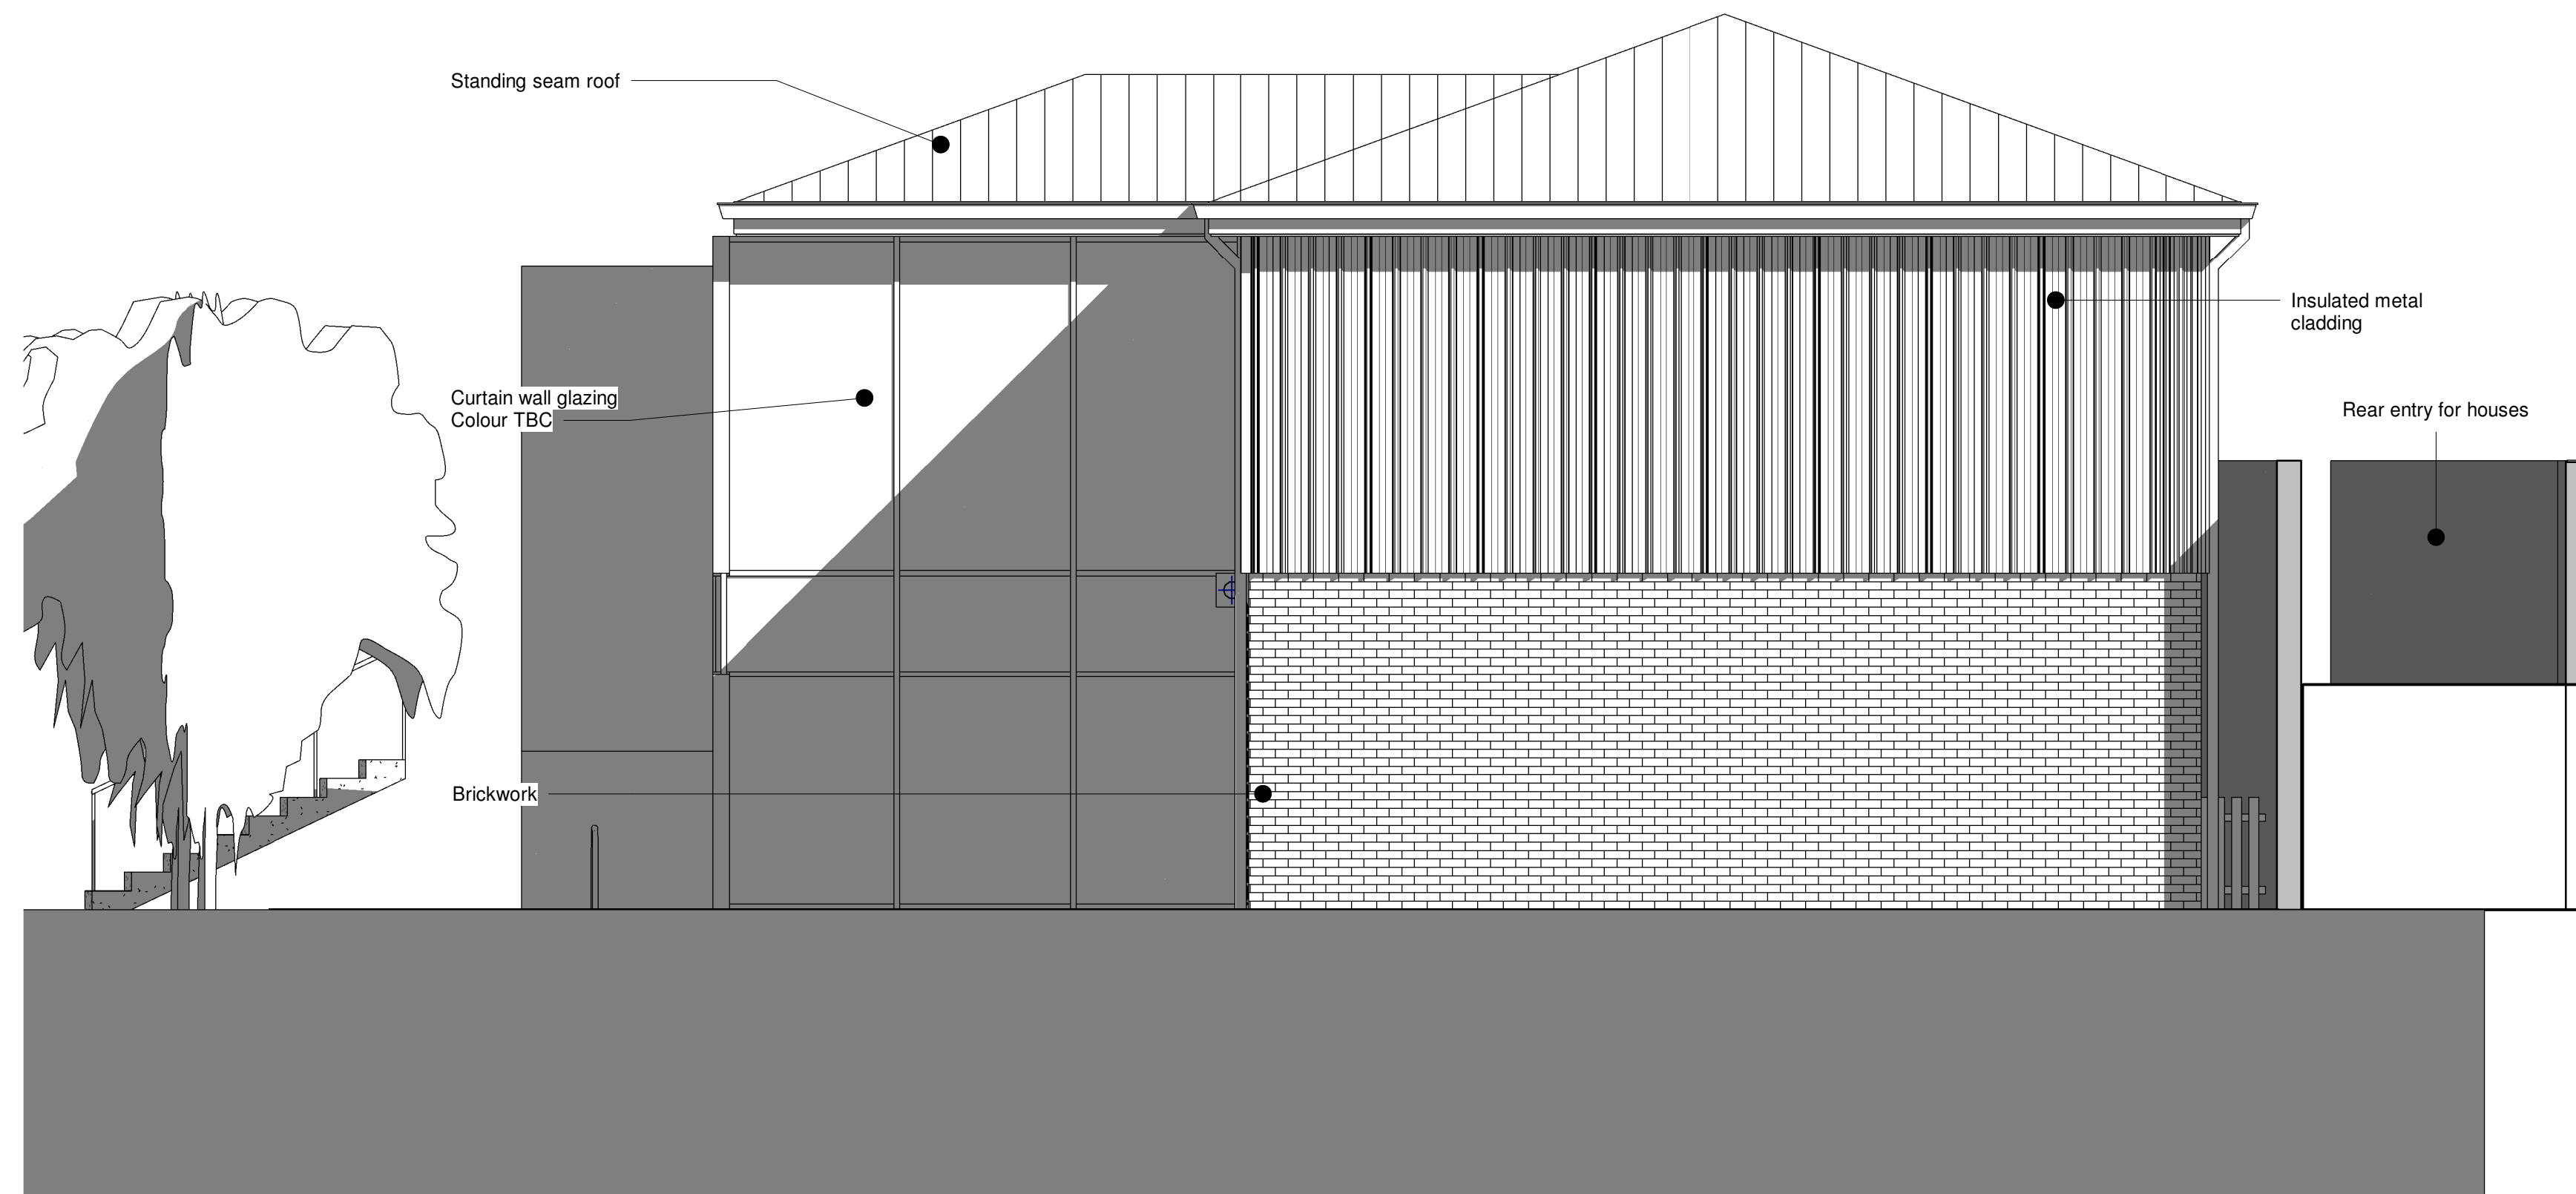

East Elevation