




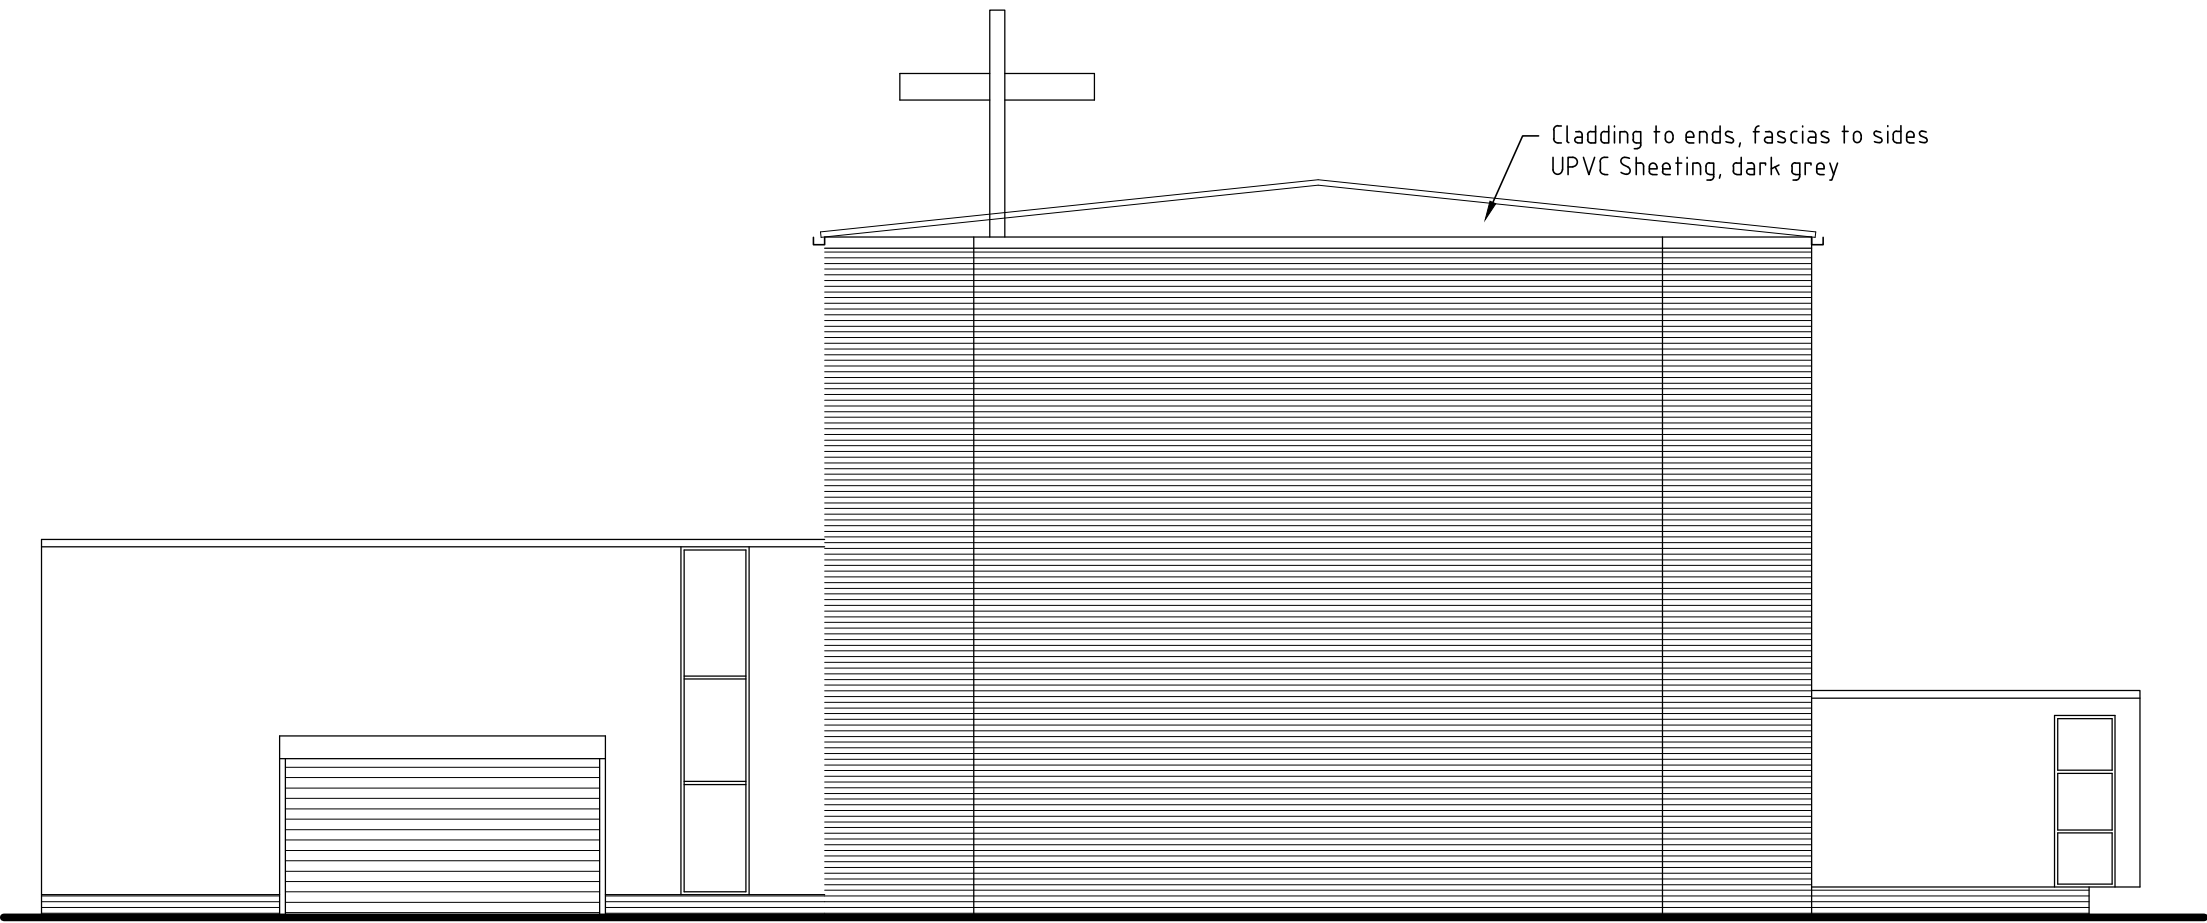


EAST (REAR) ELEVATION BUILDING ONLY

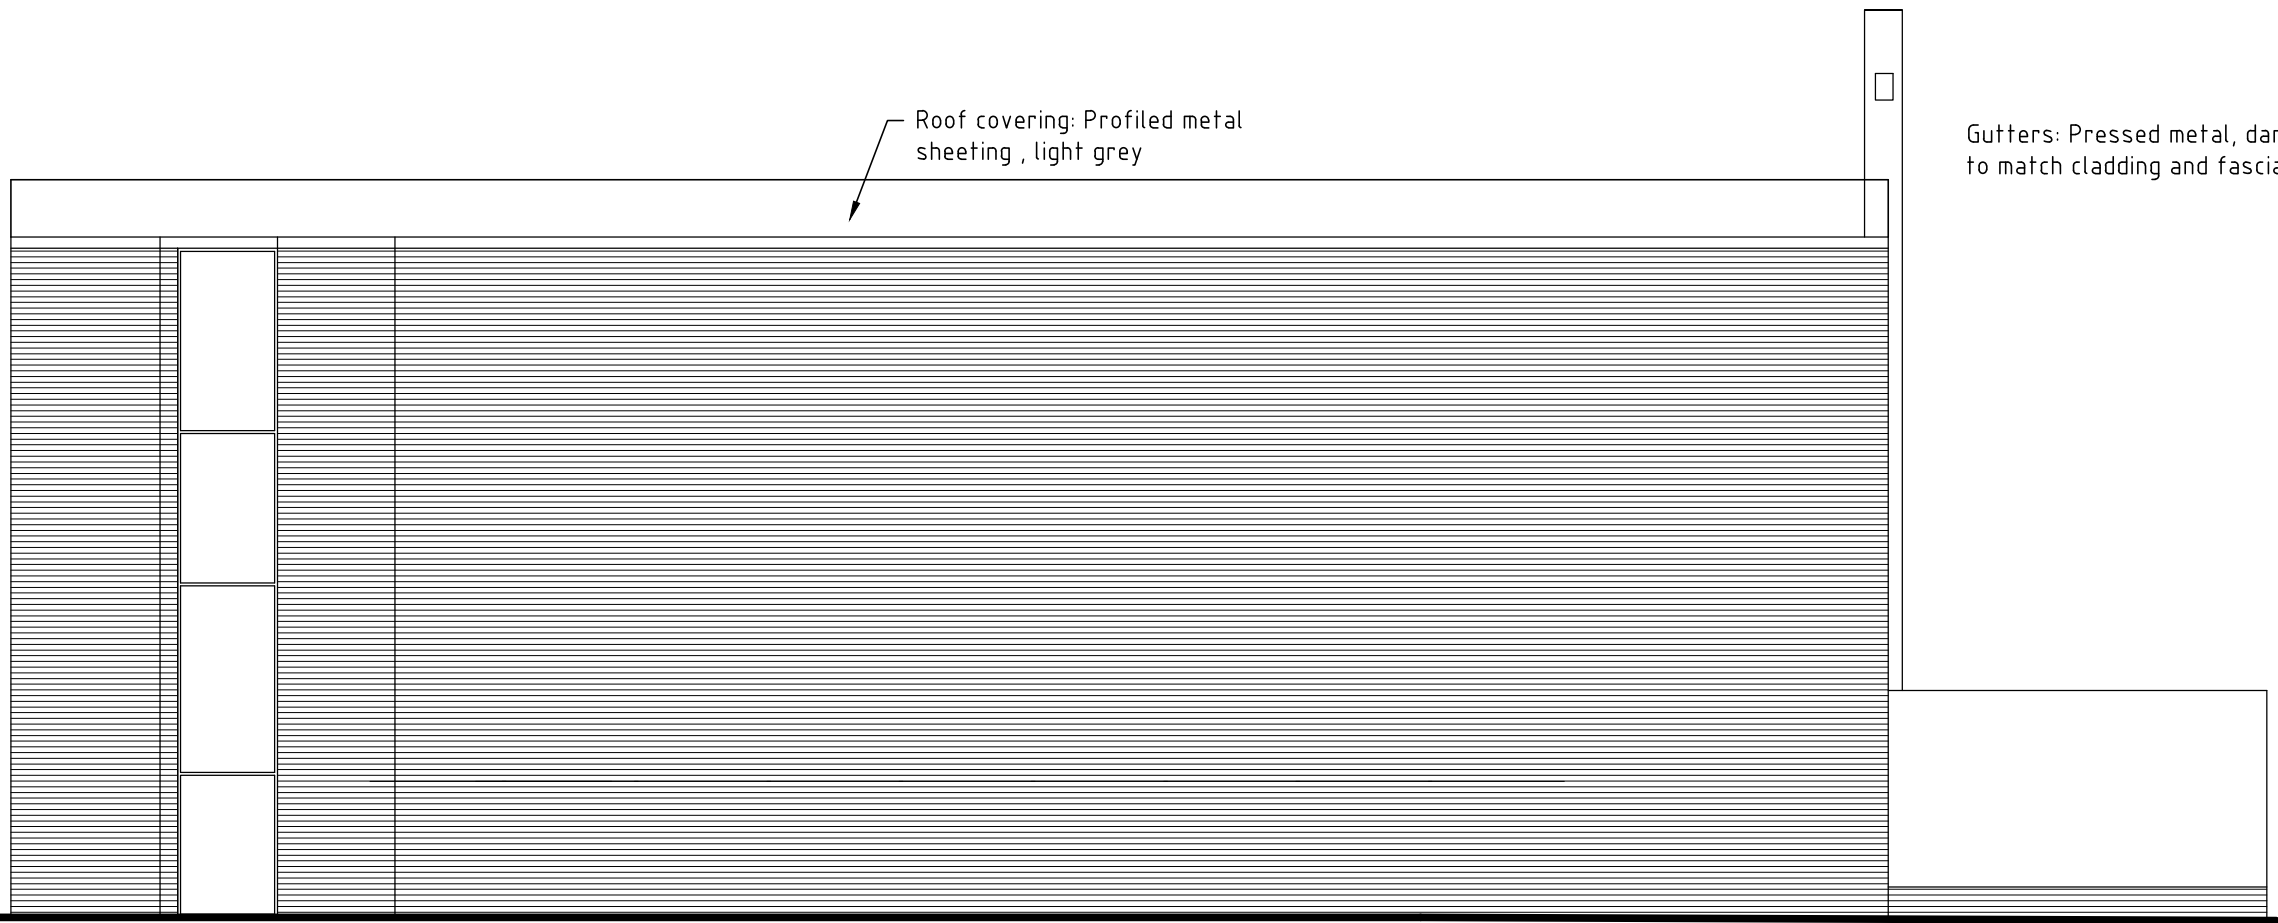


NORTH (MILKY BUTTON PARK) ELEVATION BUILDING ONLY

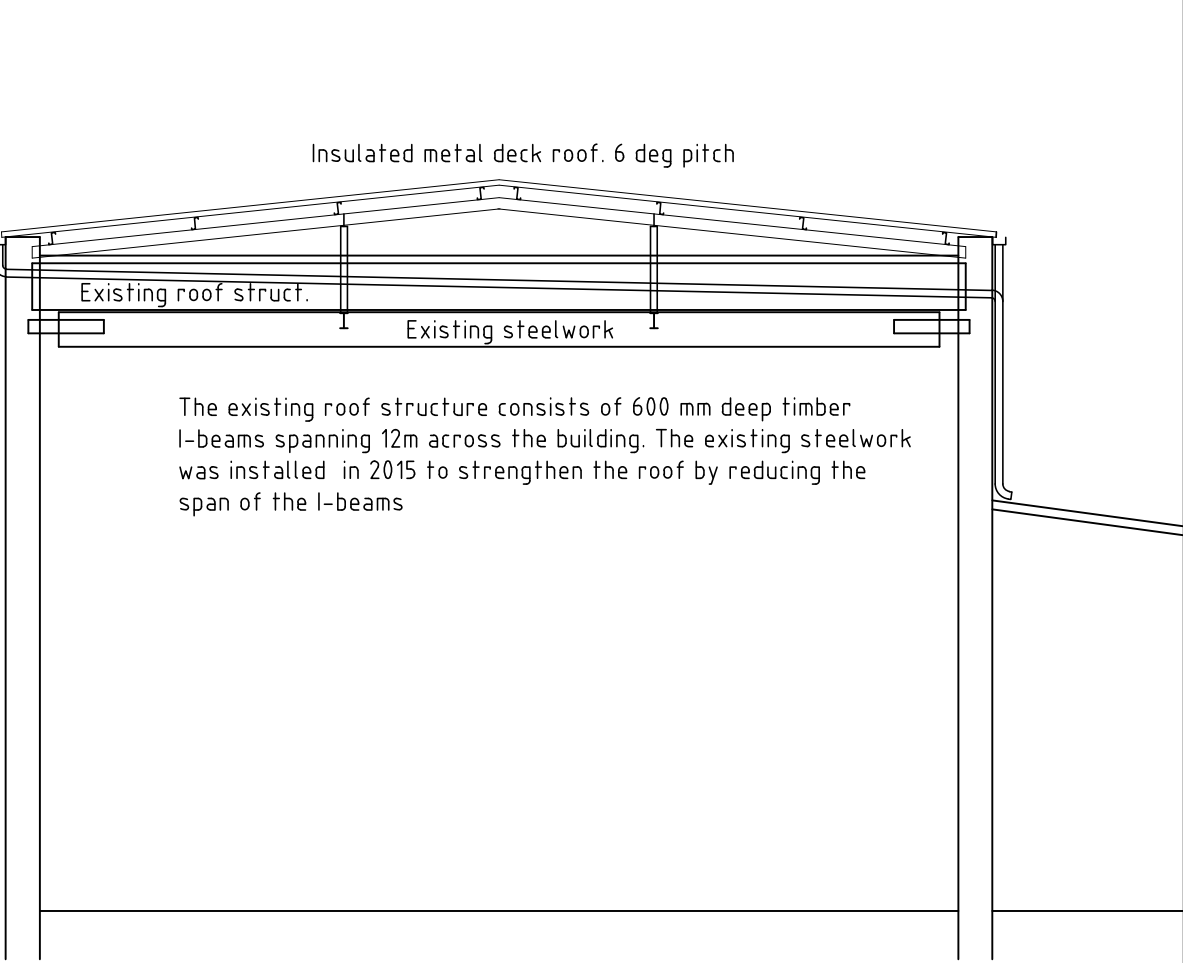


CROSS SECTION

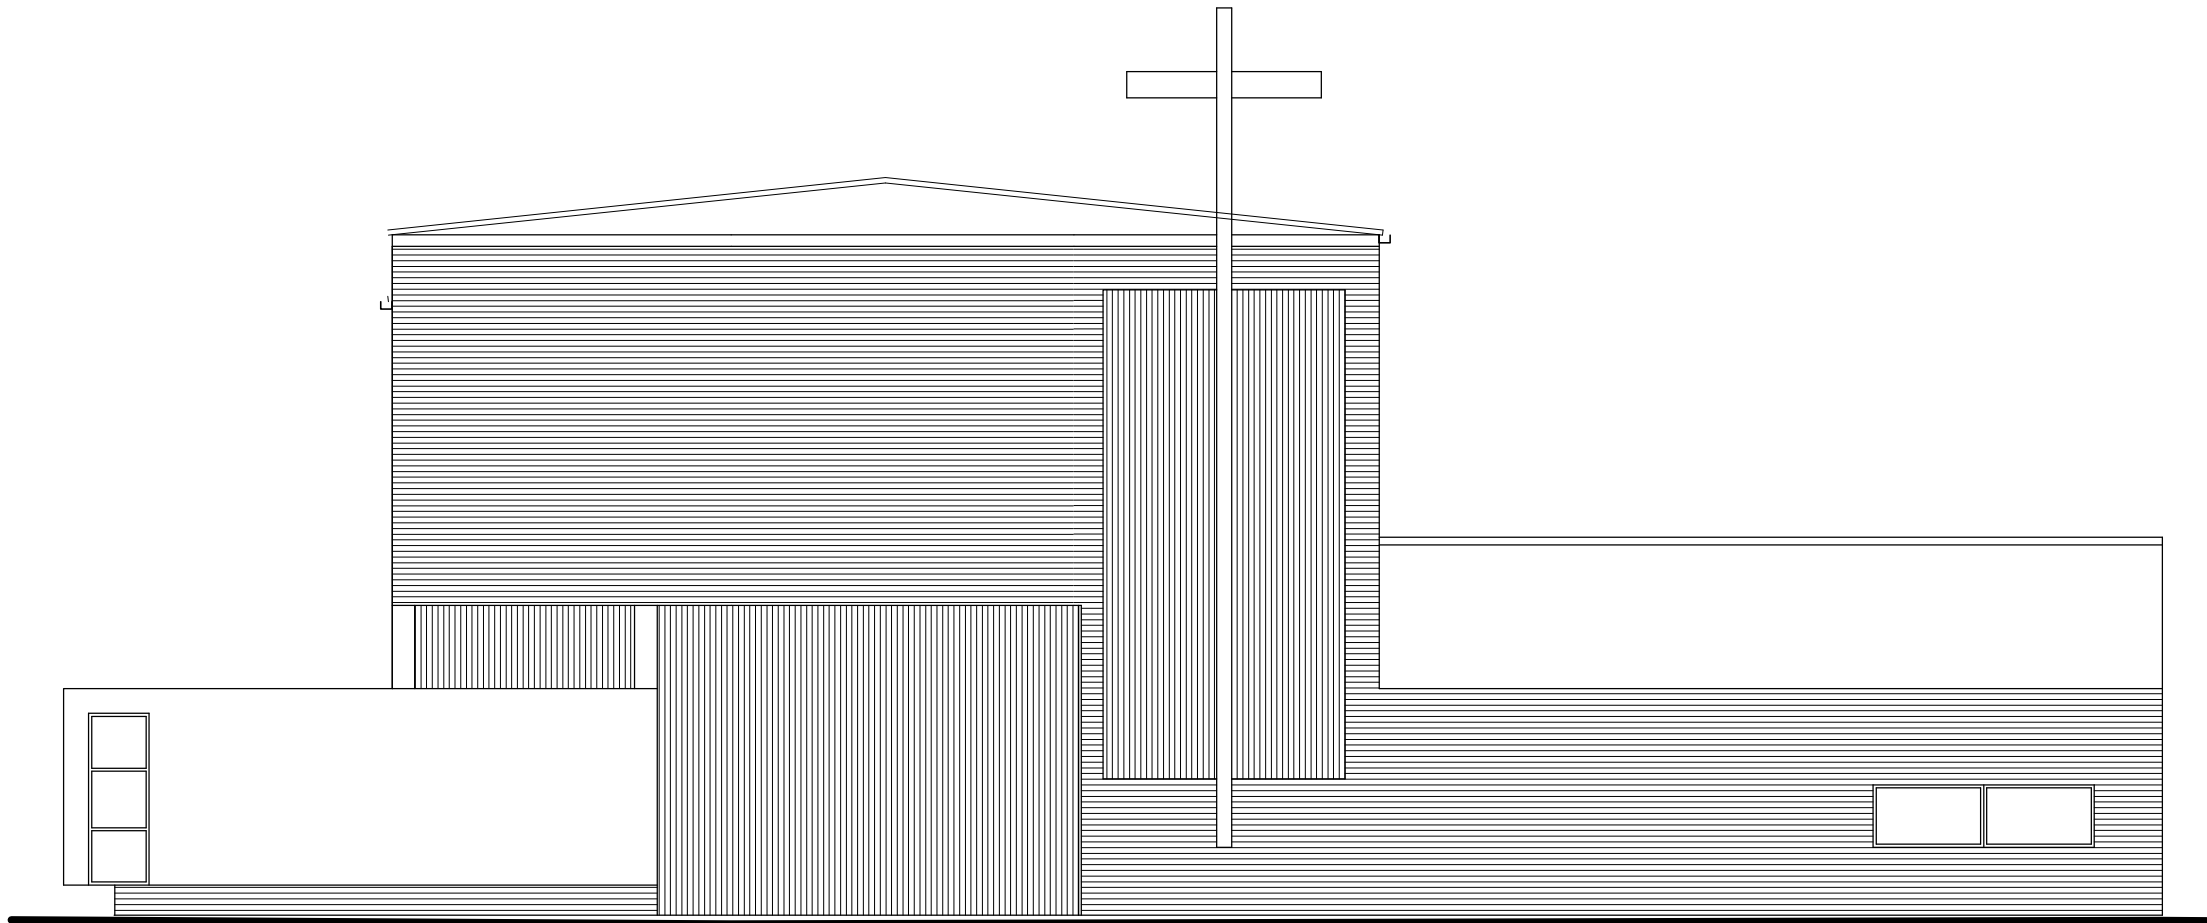


WEST (GREENBROW ROAD) ELEVATION BUILDING ONLY

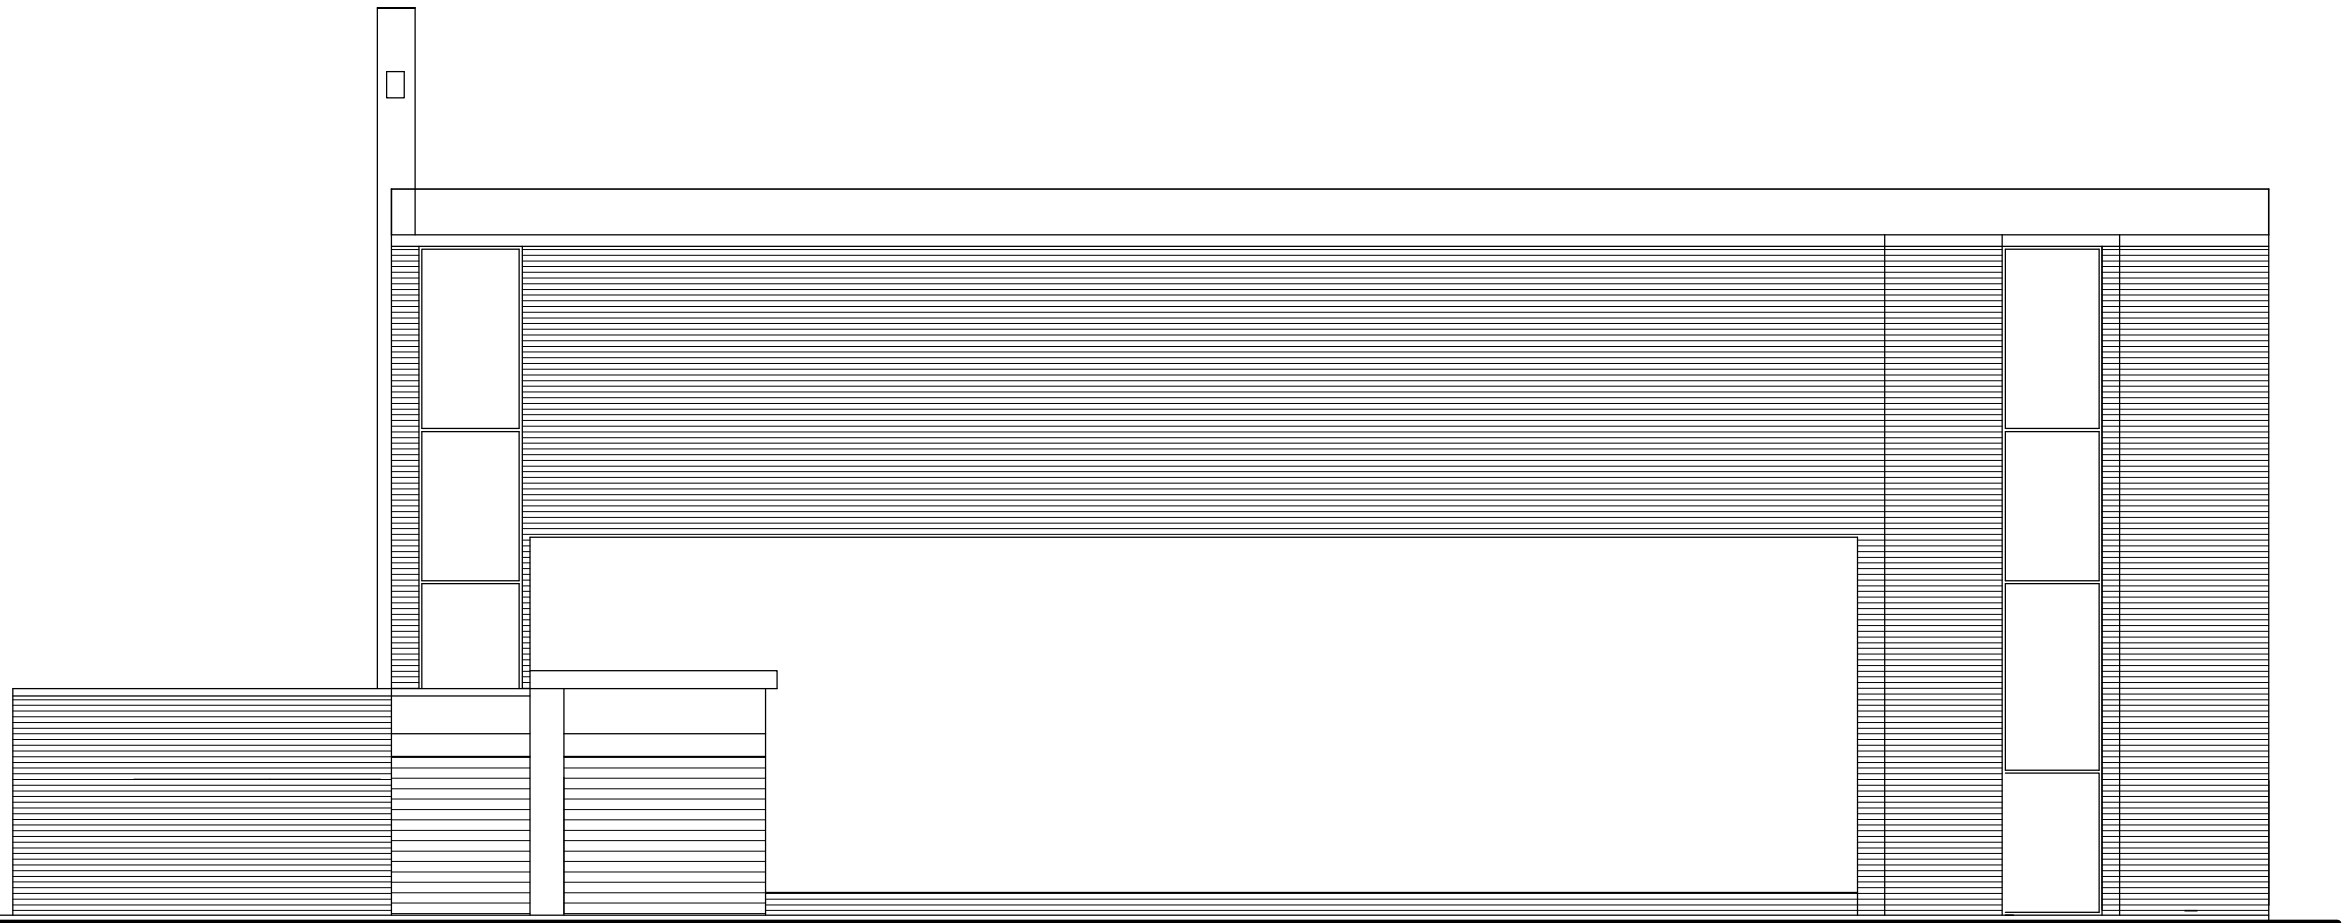

SOUTH (CHALFORD ROAD) ELEVATION BUILDING ONLY

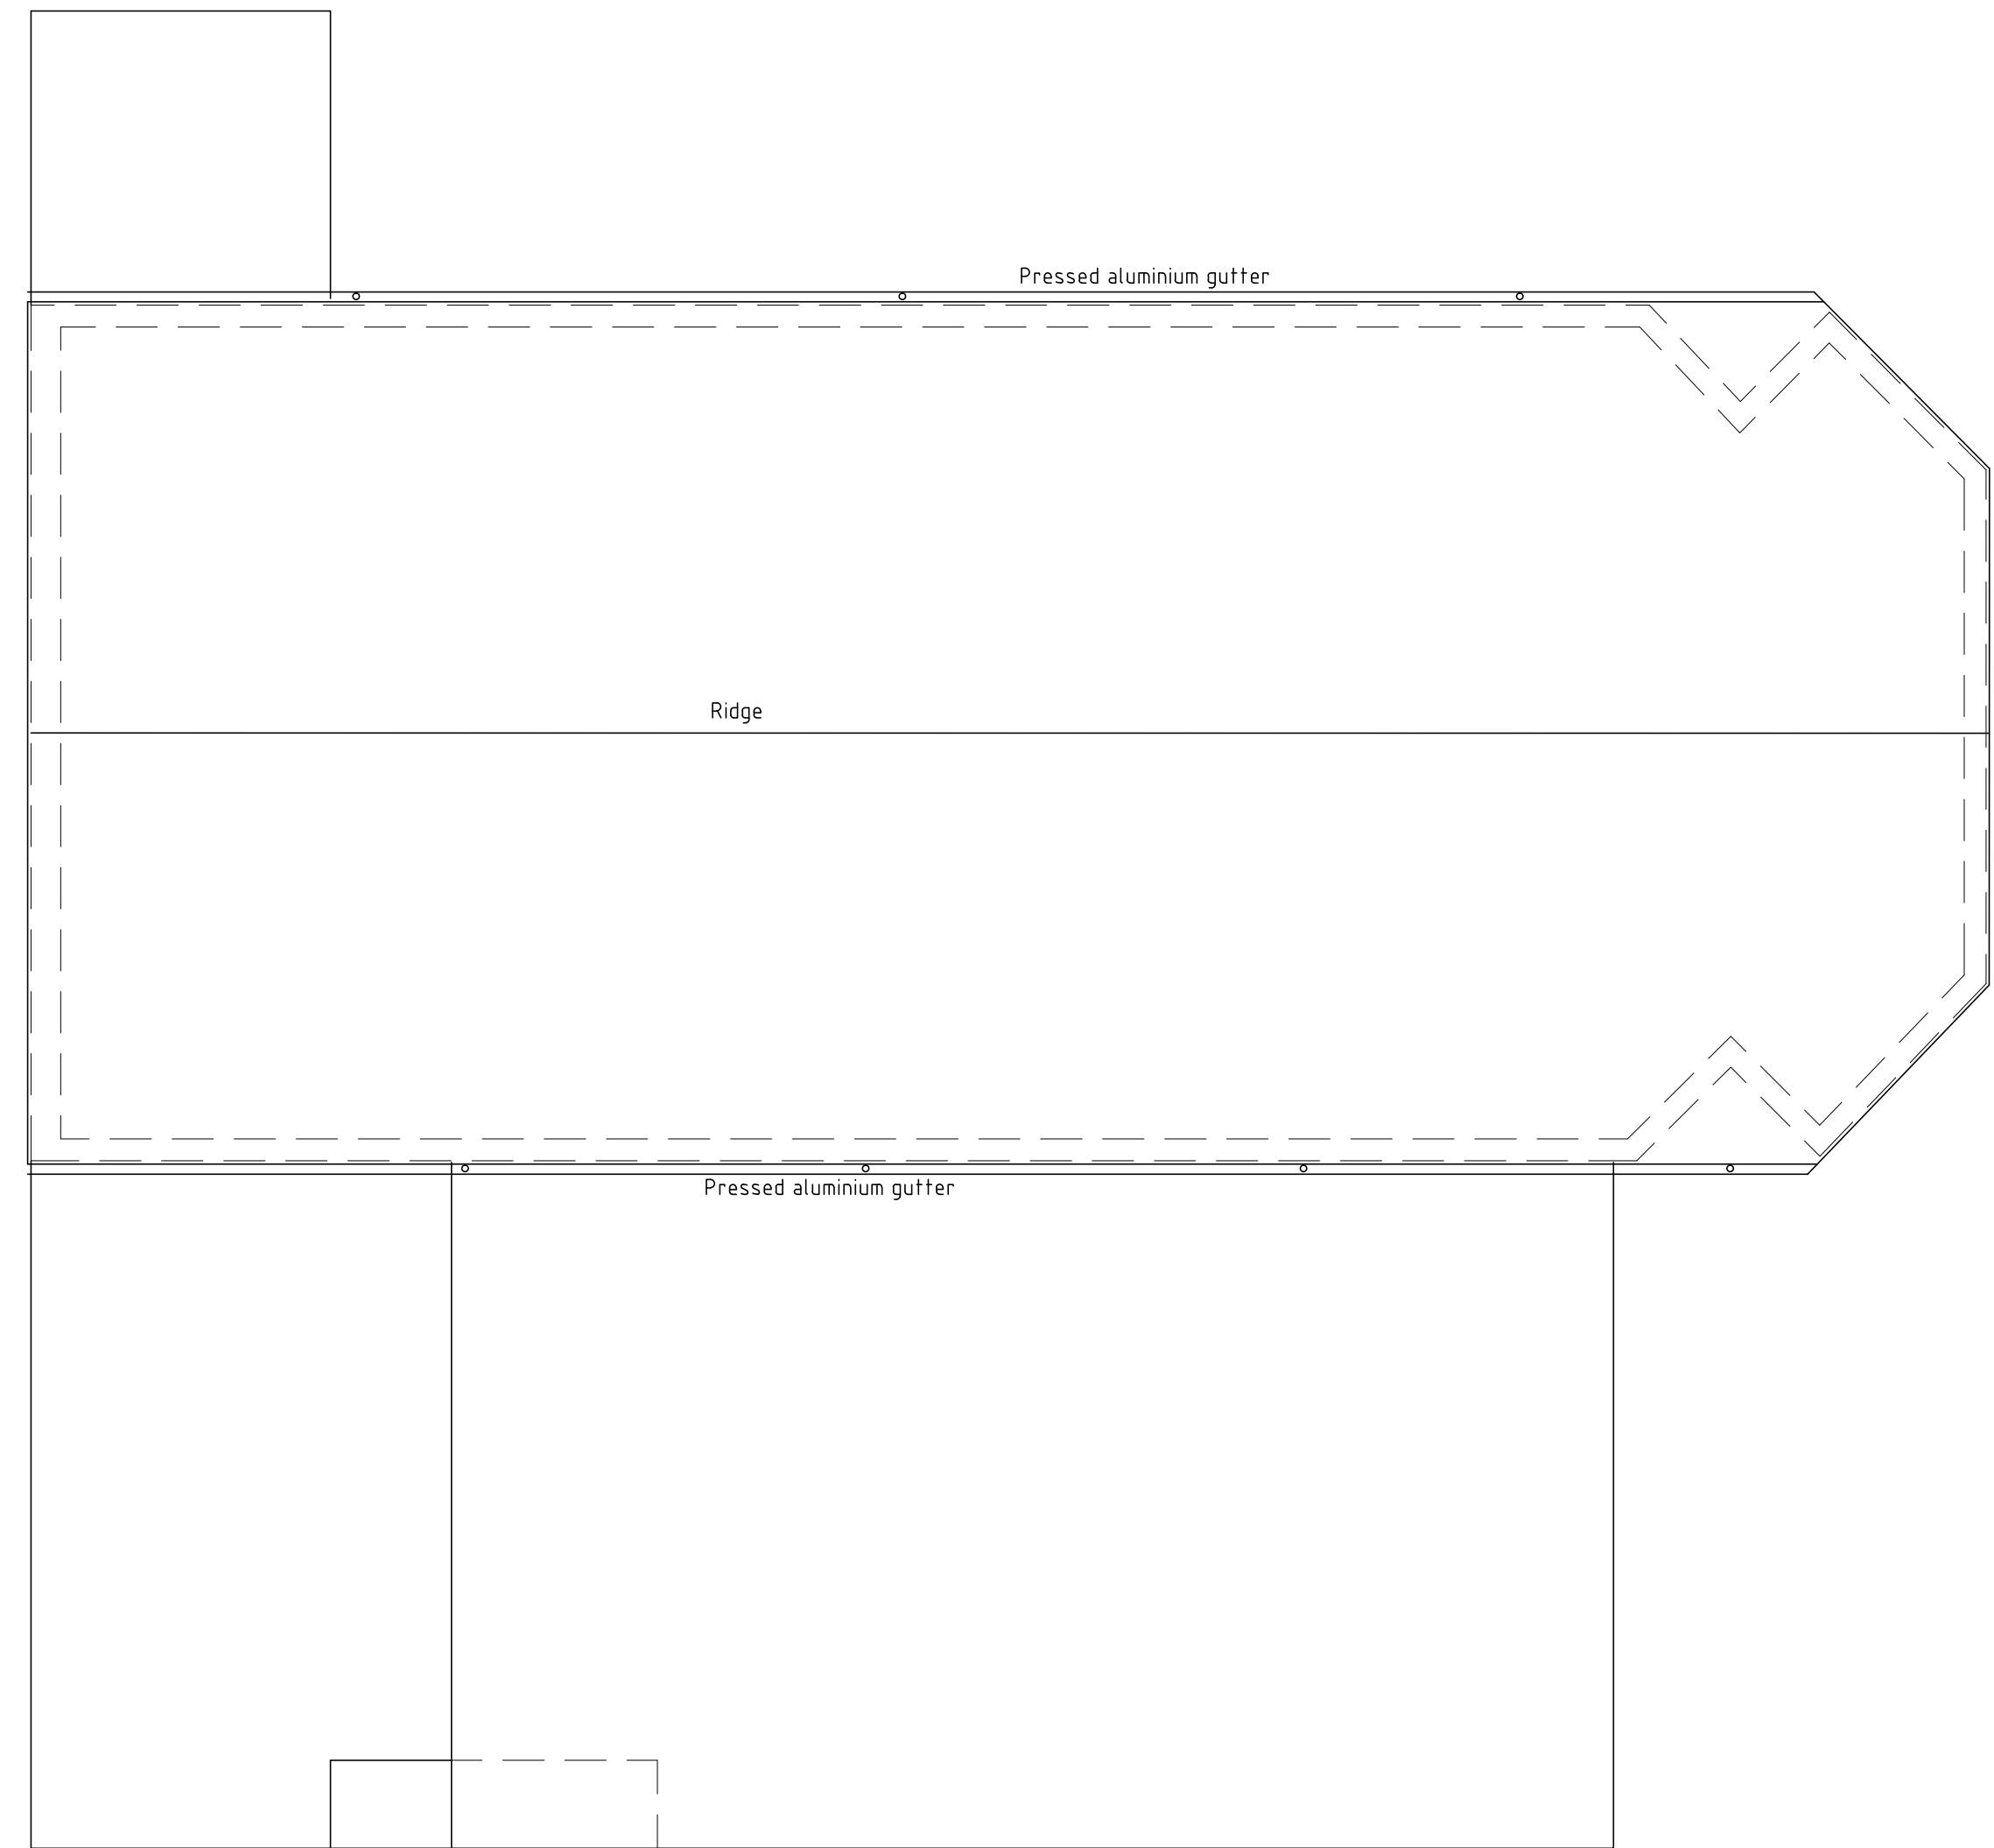

ROOF PLAN

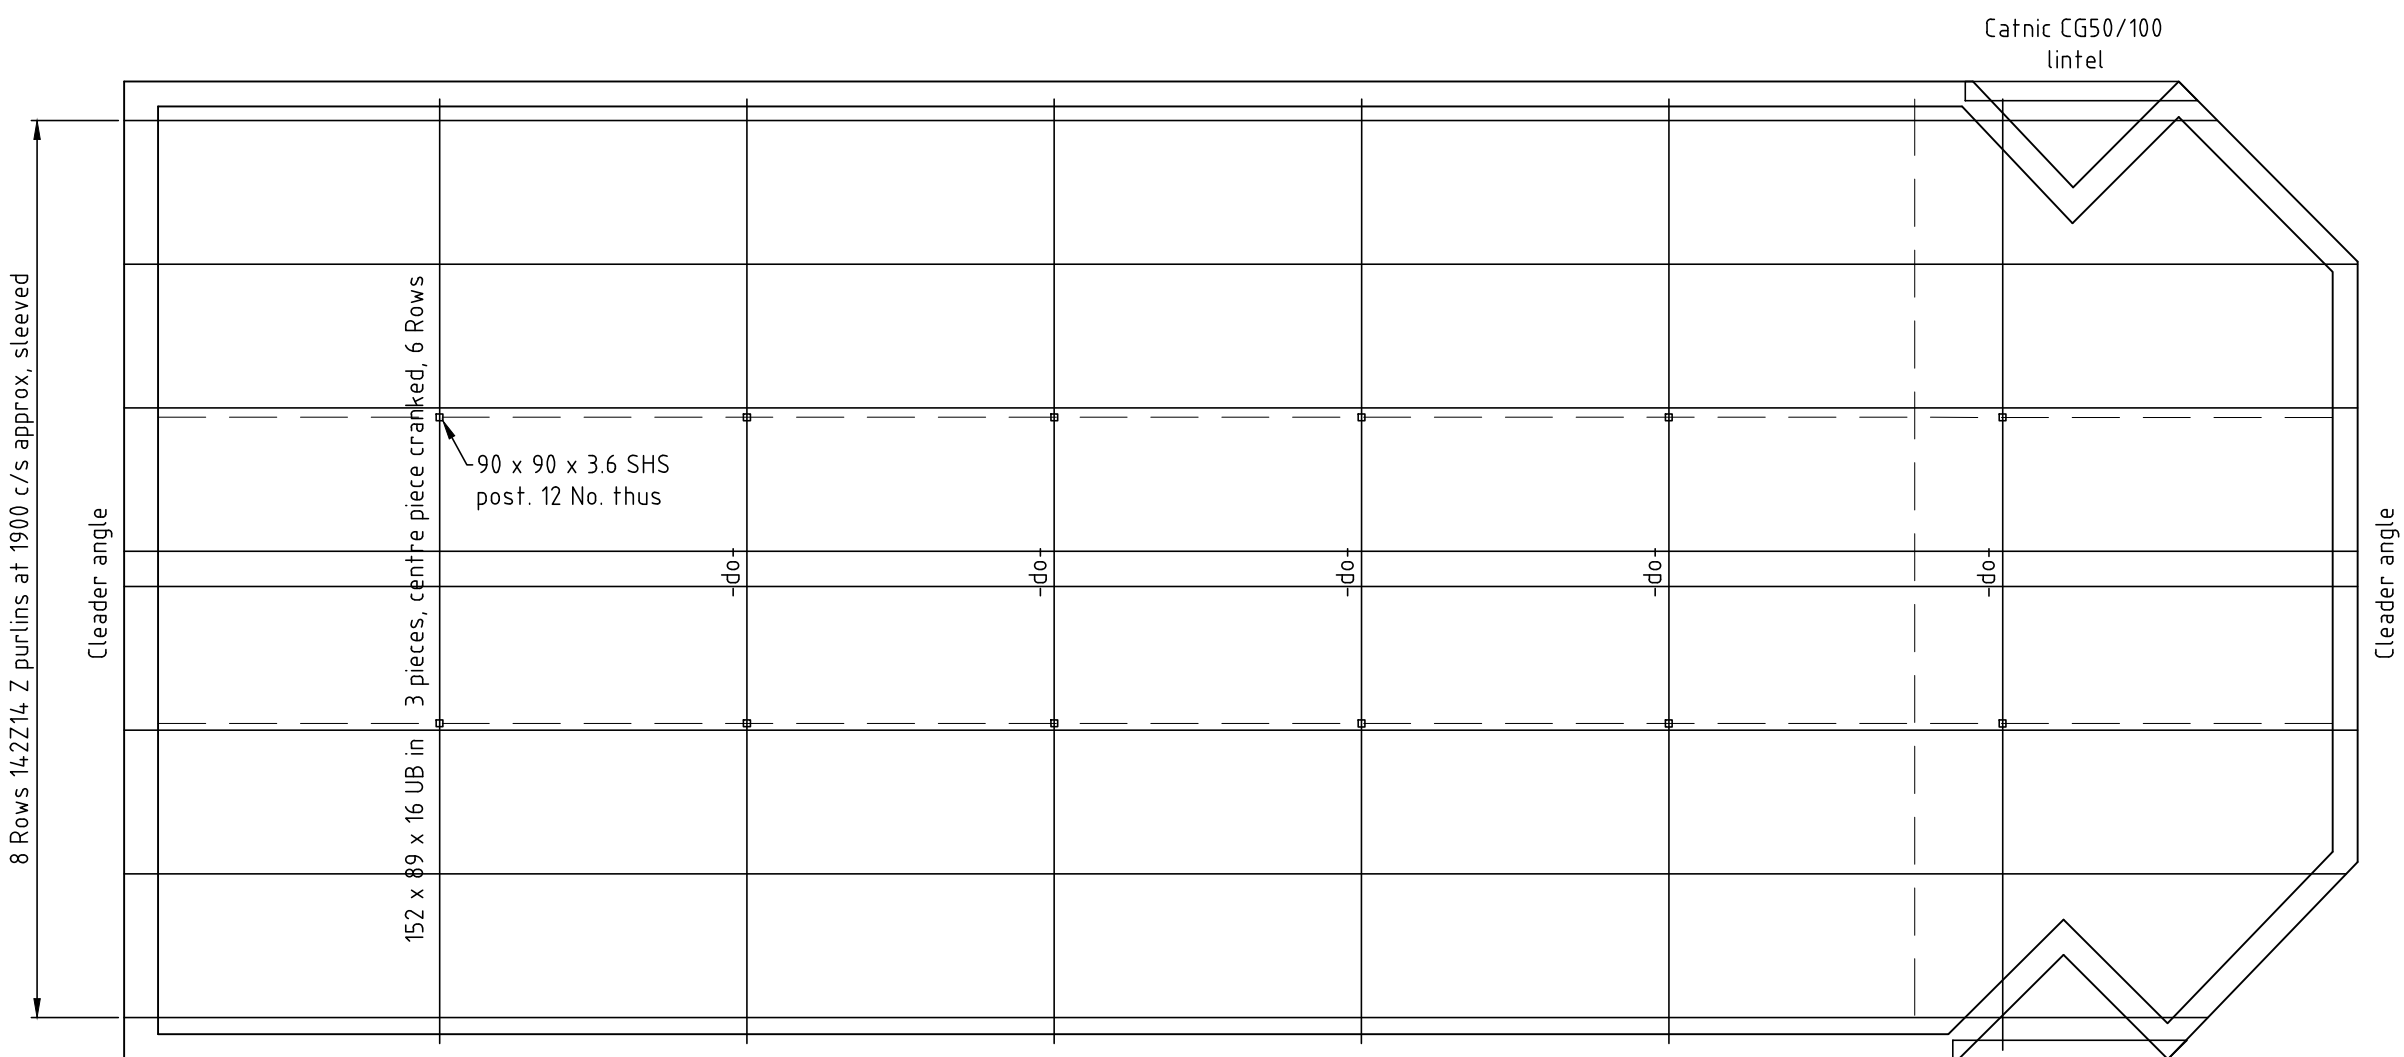

ROOF STRUCTURE

rev	date			by	chkd
status					
client					
AMC CHURCH OF RESTORATION					
project					
AMC CHURCH OF RESTORATION CHALFORD ROAD , MANCHESTER M23 2SG					
title					
PROPOSED RE-ROOFING OF MAIN HALL. PLANS AND ELEVATIONS AS PROPOSED					
scales					
1:100 at A1					
drawn	checked	approved		date	
PNH				JUNE 2023	
contract no.		drawing no.		revision	
22018		31			
Peter N Hewitt Associates Ltd Consulting Engineers 3 Wadebridge Avenue, Baguley Manchester M23 9LS Tel. 0161-905 2555. Mobile 07946 642 414 E-mail: phewitt1@btconnect.com					