




Proposed Site Plan
1: 500

1 Low level boundary wall with railing to site entrance

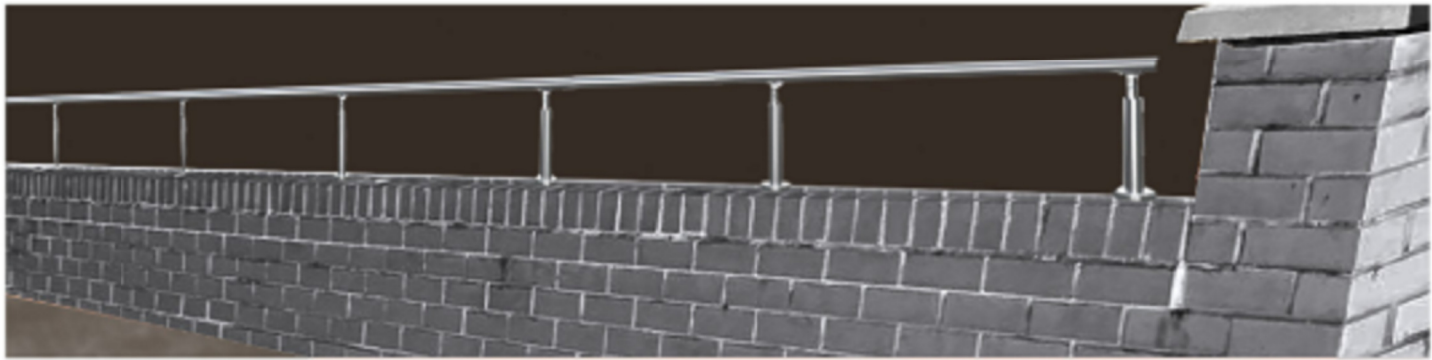

Dark Blue/Grey multi smooth facing masonry brickwork, with dark Grey mortar. Stainless steel railing surface mounted to brick coping

2 Timber Pedestrian Access Gate
Close boarded fencing - Horizontal



Colour: Natural Timber

3 Wood close boarded fencing systems
- Acoustic Fence Type A, Jackson 12K Environfence



Colour: Natural Timber

4 3.0m + 2.7m high polyester powder coated Paladin Welded Mesh Fence panels.
(200mm vertical x 50mm horizontal x 6mm vertical wire diameter)



Colour: RAL 9005 Black

5 Heavy Duty Automatically Operated Sliding Access Gate with paladin
infill panel height to match fence.



Colour: Polyester powder-coated,
as section Z31, black

General Notes

Do not scale from this drawing. Only work to written dimensions.

All site dimensions shall be verified by the Contractor on site prior to commencing any works.

This drawing is the property of Fletcher-Rae (UK) Limited (t/a Fletcher-Rae) and copyright is reserved by them. The drawing is not to be copied or disclosed by or to any unauthorised persons without the prior written consent of Fletcher-Rae (UK) Limited.

P1	Materials List Chosen to Support Planning Conditions 8	27.03.23	MTG	ME
Rev.	Description	Date	ISS	APP

Scale @ A1
Status Planning
Drawn By MTG
Checked By ME
Date 27/03/23

Client:

Kier Property

Project:
Elizabeth Street, Cheetham Hill
Manchester

Sheet Name:
Site Wide Boundary Treatment -
Materials List & Colours to Support
Planning Condition 8

Project No. Orig. Zone Level Type Role Cls Dwg No. Rev
21039-FRA-XX-XX-DR-A-40-0005 P1

fletcher|rae
Architects | Master Planners | Designers
Hill Quays, 5 Jordan Street, Manchester, M15 4PY

t +44 (0) 161 242 1140
f +44 (0) 161 242 1141
w www.fletcher-rae.com
e info@fletcher-rae.com