

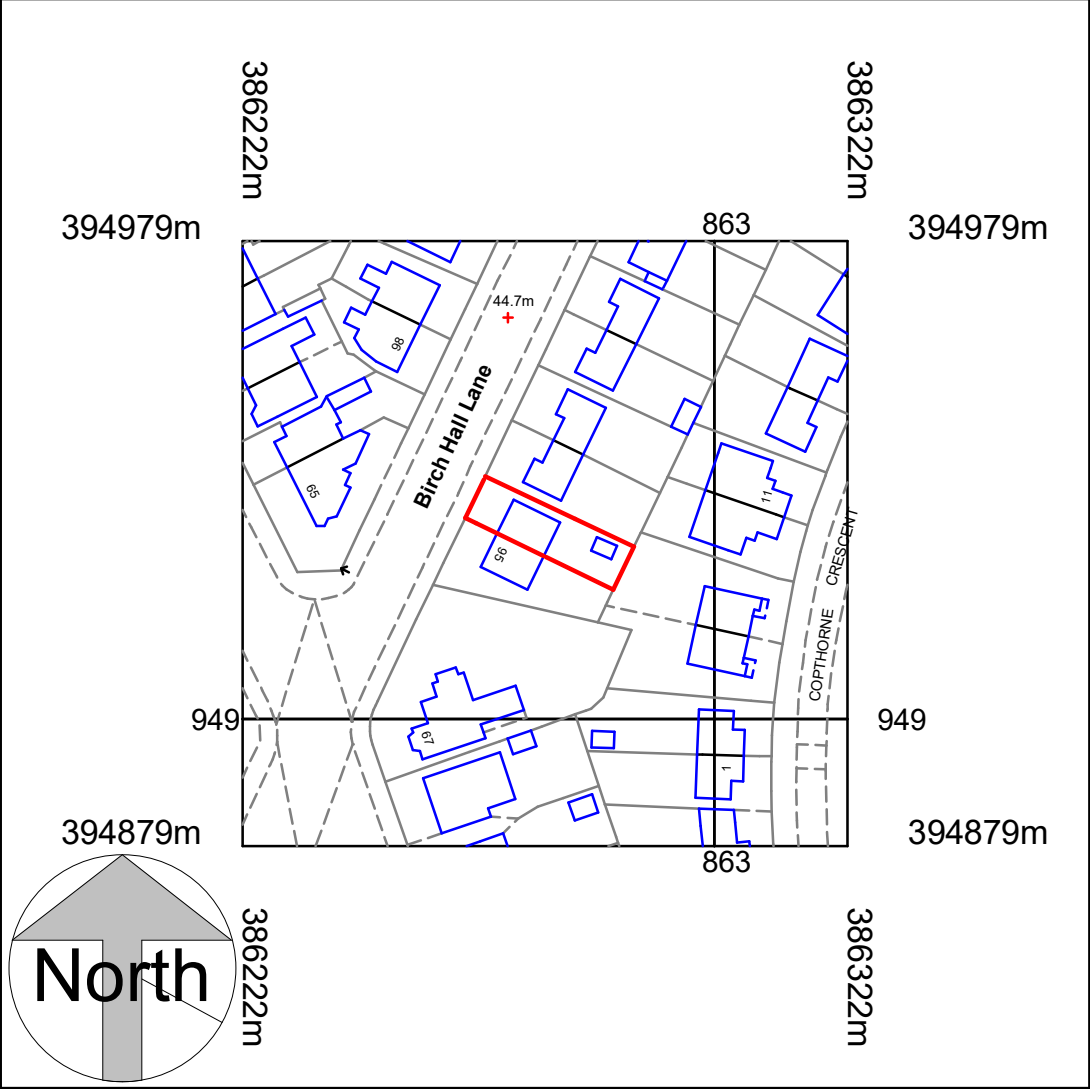


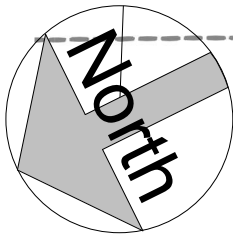

Location Plan
1 : 1250

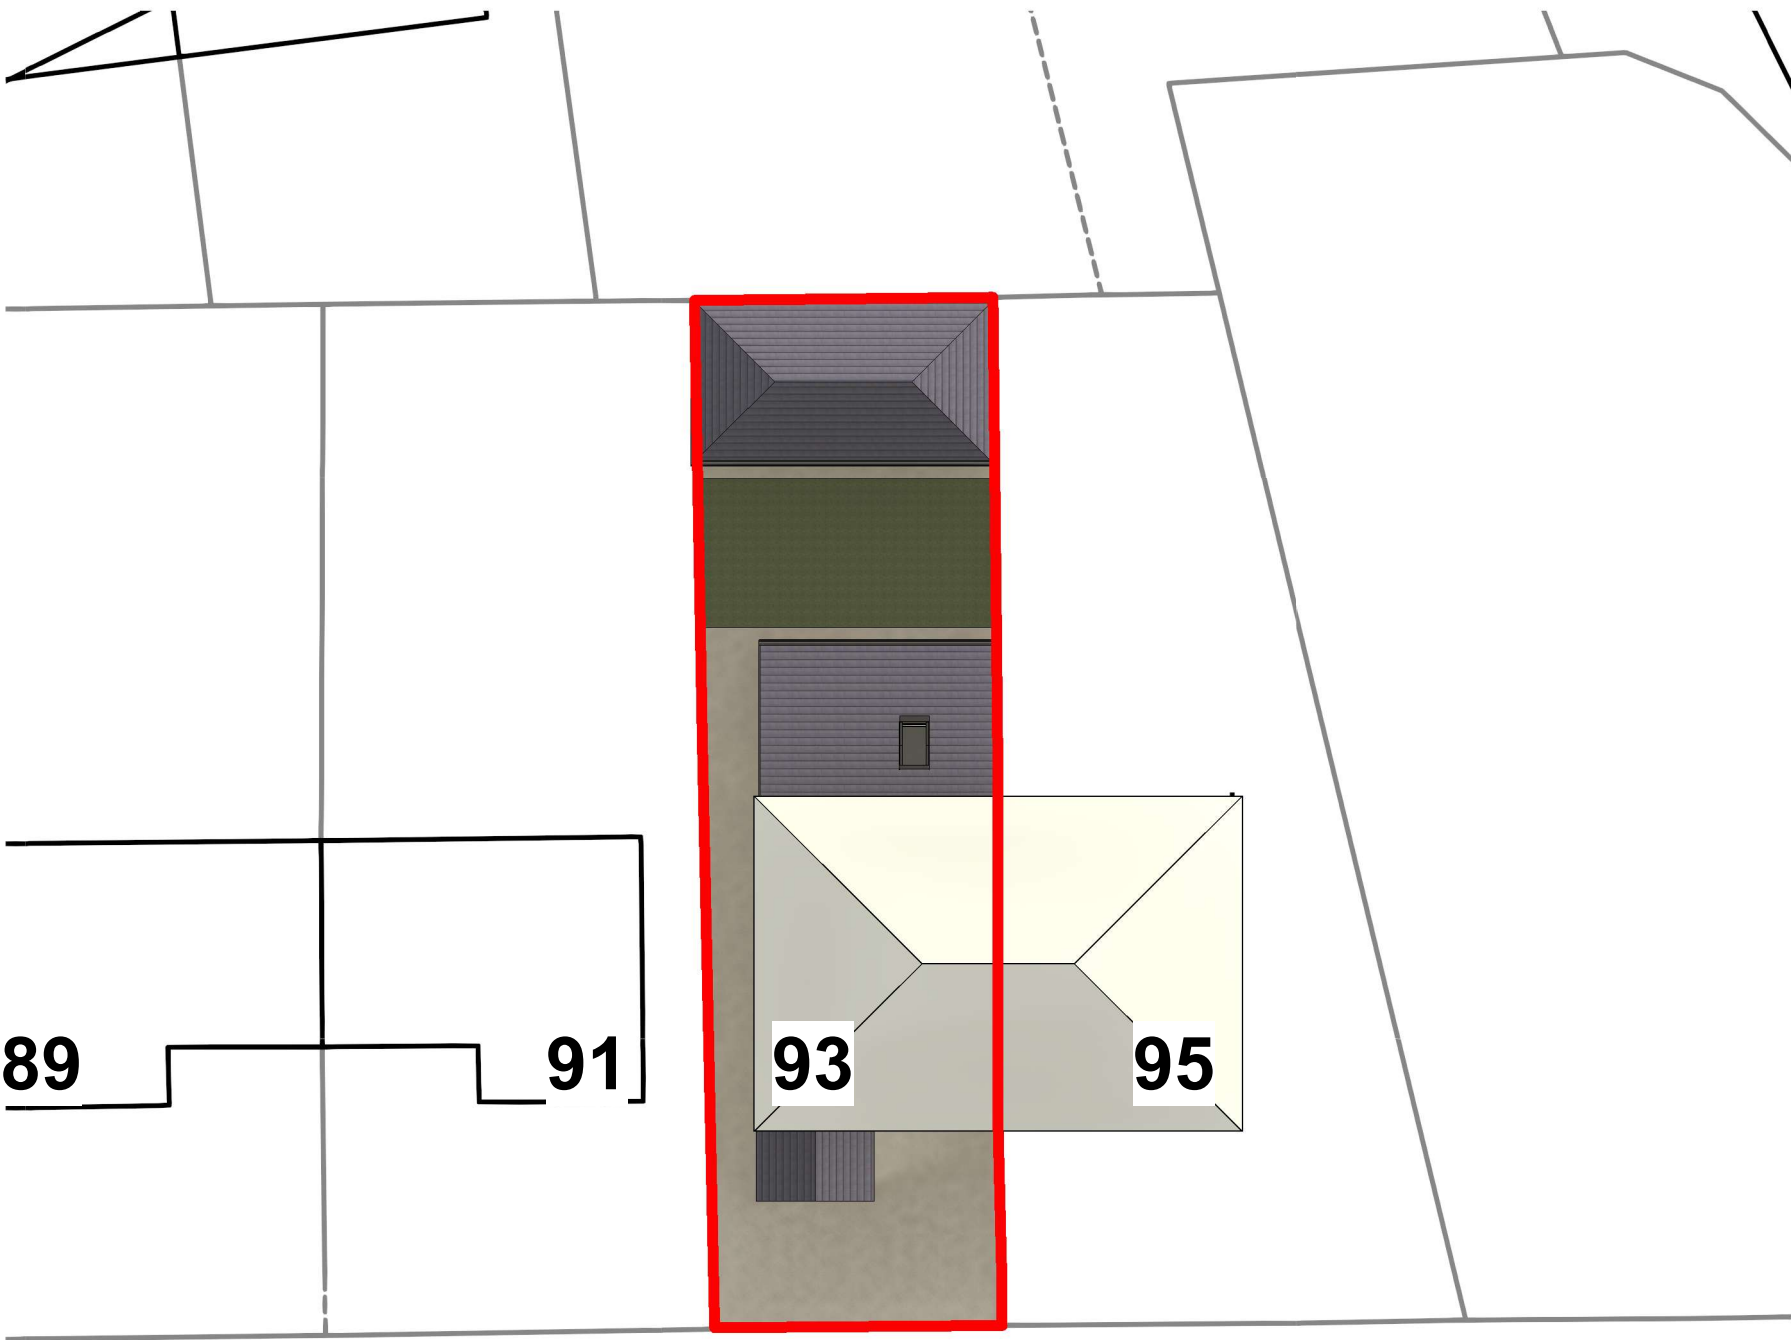

Site Plan
1 : 200

Birch Hall Lane

COPYRIGHT © ALL RIGHTS RESERVED BY VIKAS ALYAS LTD. DO NOT SCALE FROM DRAWING. DRAWING INDICATES DESIGN INTENT ONLY. REPORT ANY DISCREPANCIES TO CLIENT / VA LTD. NOT TO BE USED FOR CONSTRUCTION UNLESS STATED SO. TO BE READ IN CONJUNCTION WITH OTHER DRAWINGS OR SPECIFICATION WHERE PROVIDED.

ARCHITEK
BUILDING DESIGN CONSULTANCY

0161 511 8479
vikas@architek.uk
916 Stockport Road, Levenshulme, Manchester, M19 3AB

No.	Description	Date
P1	Issue to Planning	29.03.2023

PROJECT Front porch extension. Single storey rear extension. Demolish existing outbuilding and erection of single storey outbuilding		ADDRESS 1209_93 Birch Hall Lane, Manchester M13 0XY		CLIENT Anowar Hussain		
				Date 16.02.2023	Project number 1209	Scale (@ A3) As indicated
Manchester City Council	PURPOSE OF ISSUE Planning	SHEET Location and Site Plan	Drawn by VA	DRAWING NUMBER A101		REV P1
			Checked by VA			