




01 PETER STREET - EXISTING SOUTH ELEVATION
1:50

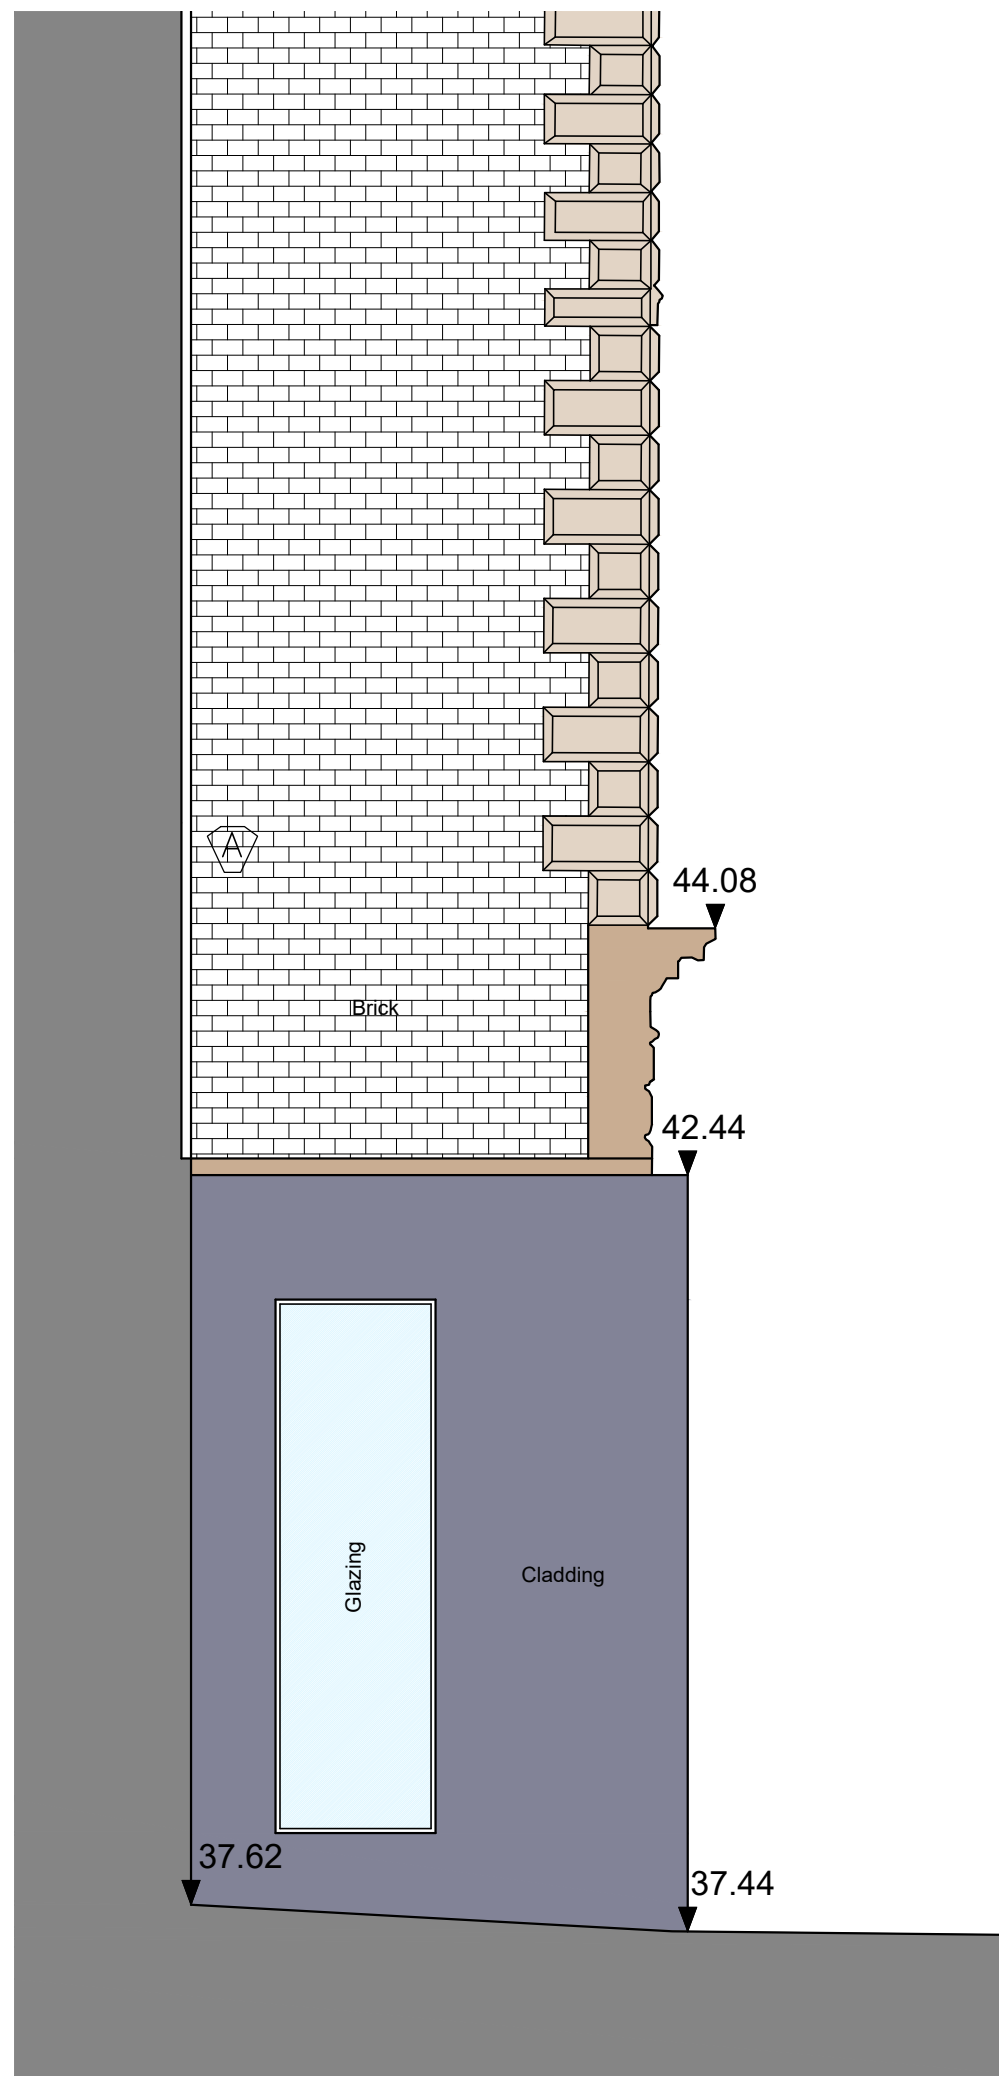

01 PETER STREET - EXISTING WEST ELEVATION
1:50

1:50@A1
0 0.5 1 1.5 2 2.5m

rev.	date	details	by
A	11.04.23	Issued for Planning	GP
B	01.05.23	Entrance updated to reflect existing	GP

MLA MICHAEL LAIRD ARCHITECTS
5 Forres Street, Edinburgh EH3 6DE
T 0131 226 6991 F 0131 226 2771
mail@michaellaird.co.uk

**Freetrade Exchange Refurbishment
Clearbell
27 Peter Street, Manchester, M2 5GB**

drawing title
Existing Building Signage
South Elevation - Peter Street

scale	date	drawn	format
1:50	March 23	GP	a1

status
Planning

drawing number	revision
CFM.AR(PL)116	B