


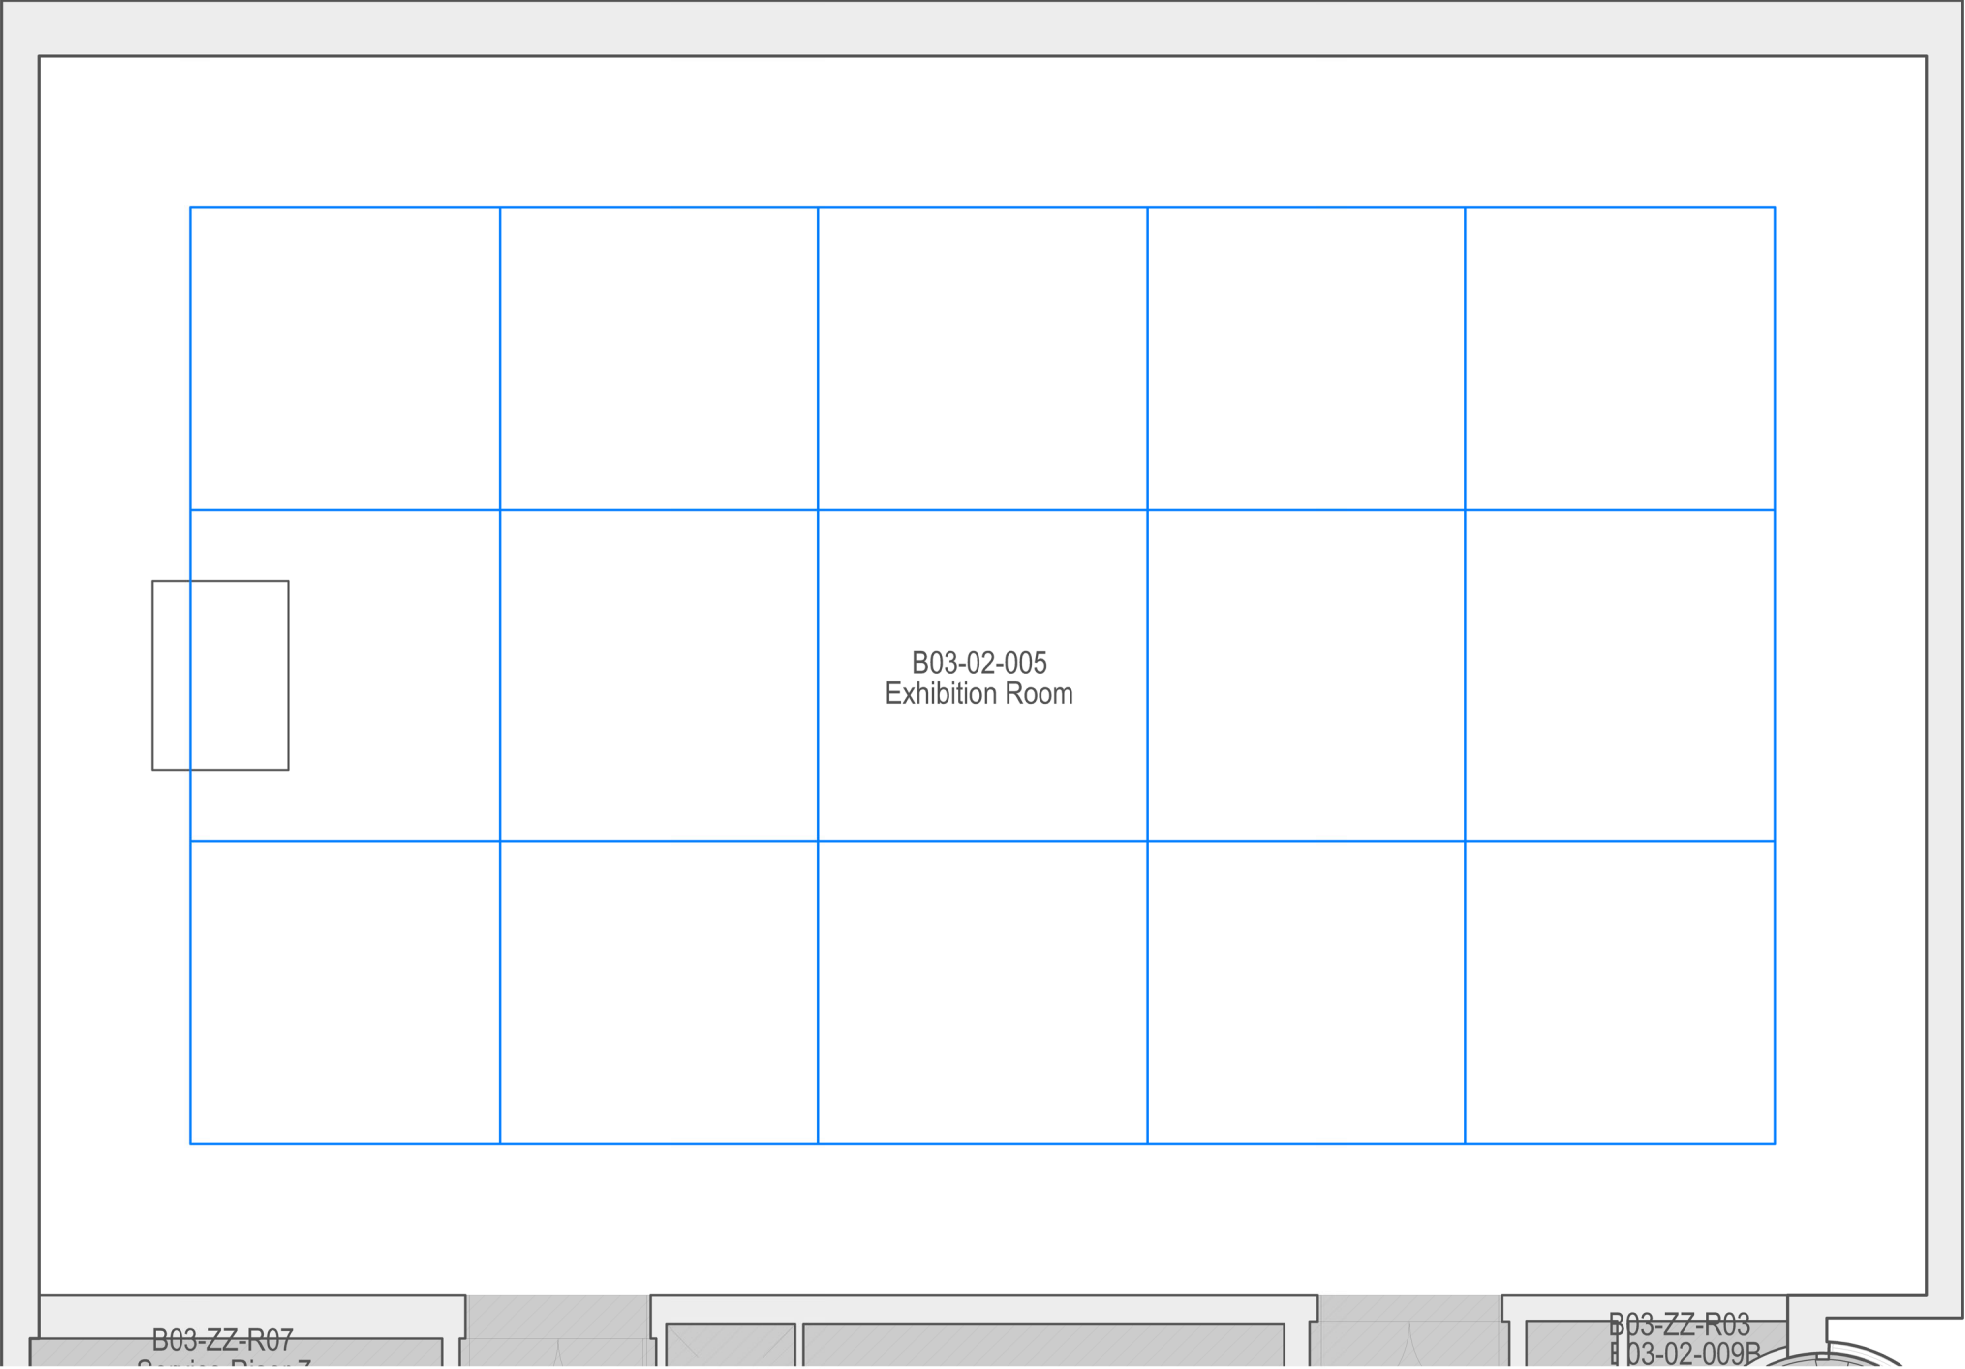

Indicative track layout (1:100)

Basis of Design (and assumptions)

- Space only used as exhibition space.
- Control - existing control method to be retained (assumes exhibition usage only)
 - Spotlights: luminaires are to be individually dimmable from onboard potentiometer
 - Uplight: On/off control via existing control method. Dimmable via new localise controller located within space or riser cupboard.
- Lighting equipment;
 - Full replacement of track with 'H' profile suspended system (Stucchi 'H' or similar)
 - Track suspended 1200mm
 - Latest generation of Stoane lighting track spots (ZTA). Optics and colour temperature selection are in abeyance. Qty1 spot per 1.5m of track to be assumed.
 - New up-lighting solution from suspended 'H' profile track. Batwing optic.
- Re-manufacture of existing Stoane Lighting fixtures to be considered. Full inventory of existing spots required to assess suitability.
- Stage 2 Design level-of-detail (LoD): Luminaire quantities and layouts are indicative and provided to assist the QS with costing. Further design coordination between the Architect, MAG and lighting designer will be required at the next stage of design.

Note: emergency lighting is excluded from this scope.

PROJECT TITLE
Manchester Art Gallery - L2 Exhibition Space

BDP JOB NUMBER
P3002984

DATE
16/12/22

SKETCH TITLE
Concept Lighting Layout

Sketch No.
BDP-XX-XX-LI-100001

DRAWN BY
Nick Meddows

BDP.