


THIS DRAWING IS SUBJECT TO A FULL SITE SURVEY

[illegible]

DATE: 03/10/22	SCALE: 1:500 @ A3	DATE: 09-09-20
REVISIONS:	DETAIL:	
DRAWING NO.: 09151001		
DRAWING NAME: SITE PLAN		
CLIENT:	SPORTCITY 4, MANAGEMENT LTD	
SITE ADDRESS:	FRAME AND CUBE M11 DOB MANCHESTER, M11 4DB	
CONTACT DETAILS:		

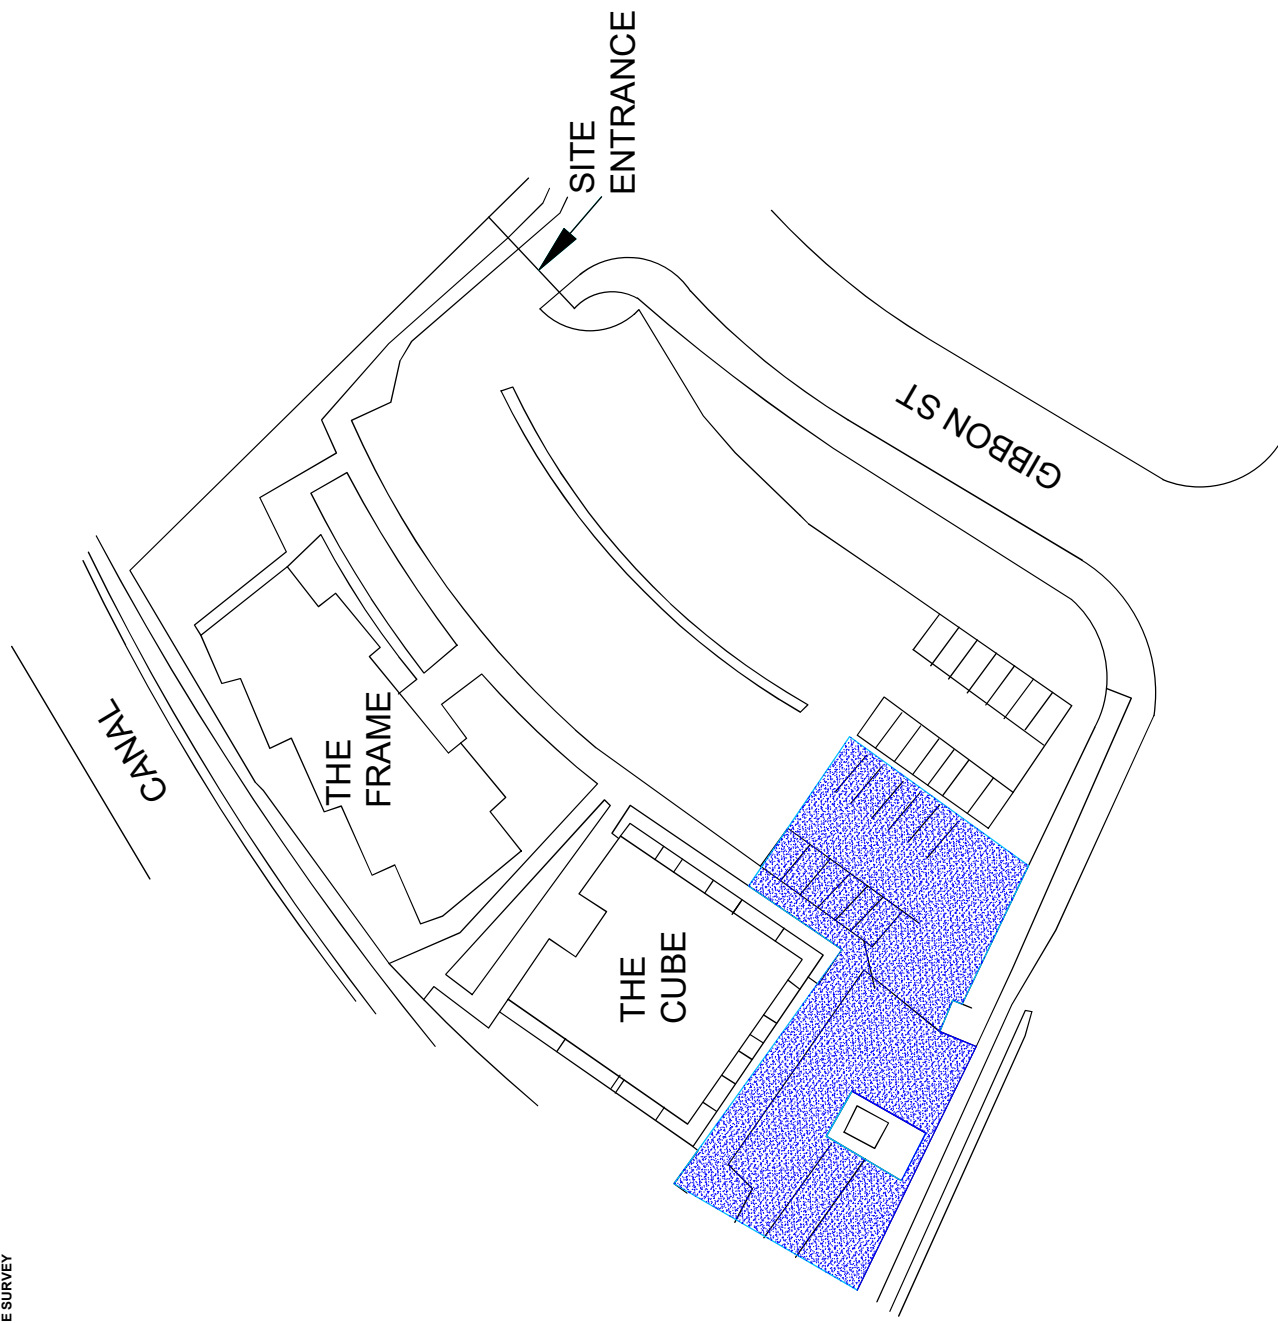

Scanlans
Property Consultants