

GENERAL NOTES

1. The contractor must check the site and the approved drawings before commencing the works and must take any working measurements as necessary and any discrepancy must be reported to the client.
2. Work shall comply with any current relevant BS/codes of practices and confirm to the Building Regulations including the latest amendment. The contractor is responsible for setting out the works.

PROJECT ADDRESS

26 Acorn Close
Burnage
M19 2HS

PROJECT

Part single storey and first floor
side extension

REVISION

DATE

KEY

RWP Rain water pipe
SVP Soil Vent Pipe
Proposed Extension

Drawing No.
PP149(3)22A

Scale
1:100 @ A1

Date
24.05.23


Drawn by
at

AT A. Design


Address:
12 Hastings Gardens
Stockport
SK5 8BF

T. 07830039347


E. ata_design@hotmail.com

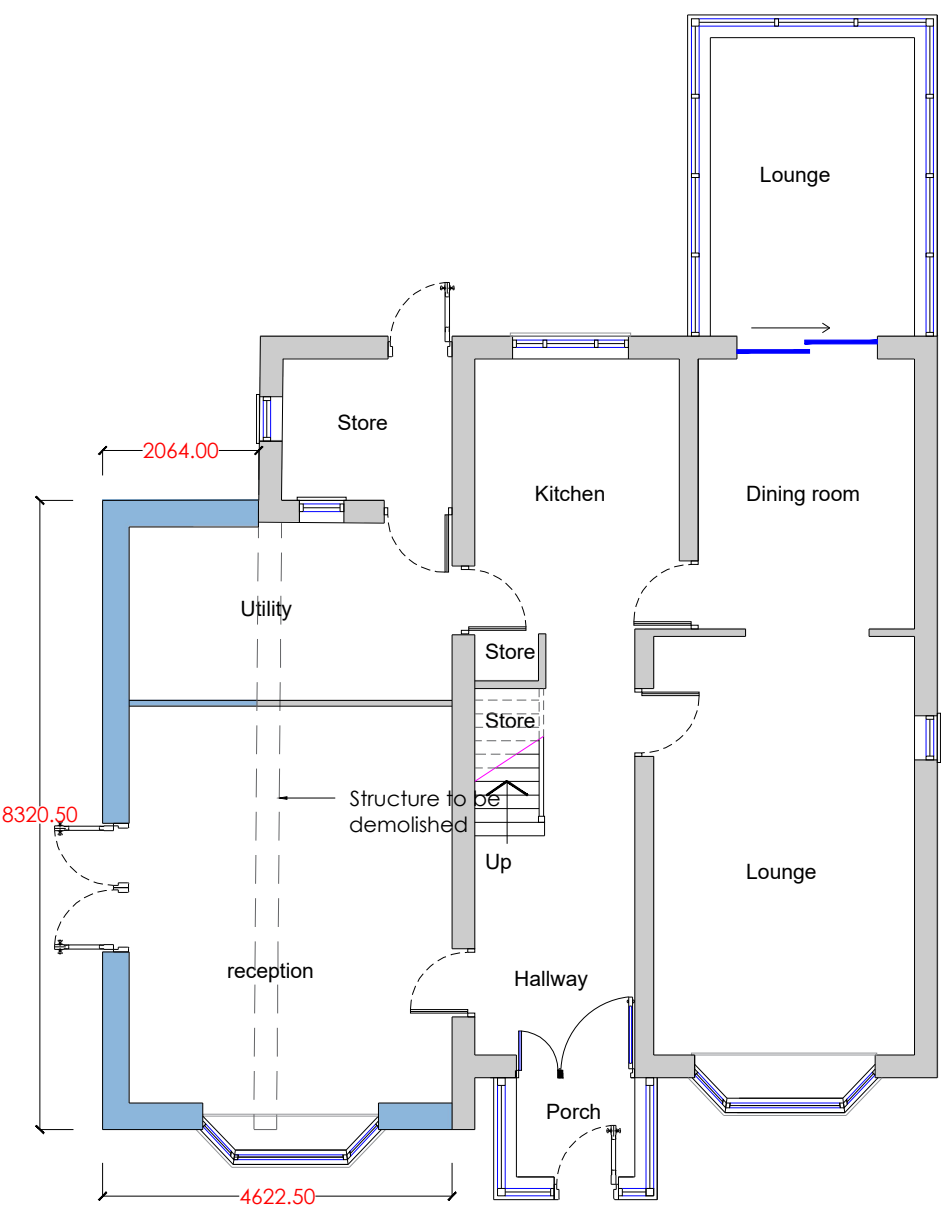


Proposed Ground Floor Plan
Scale 1:100

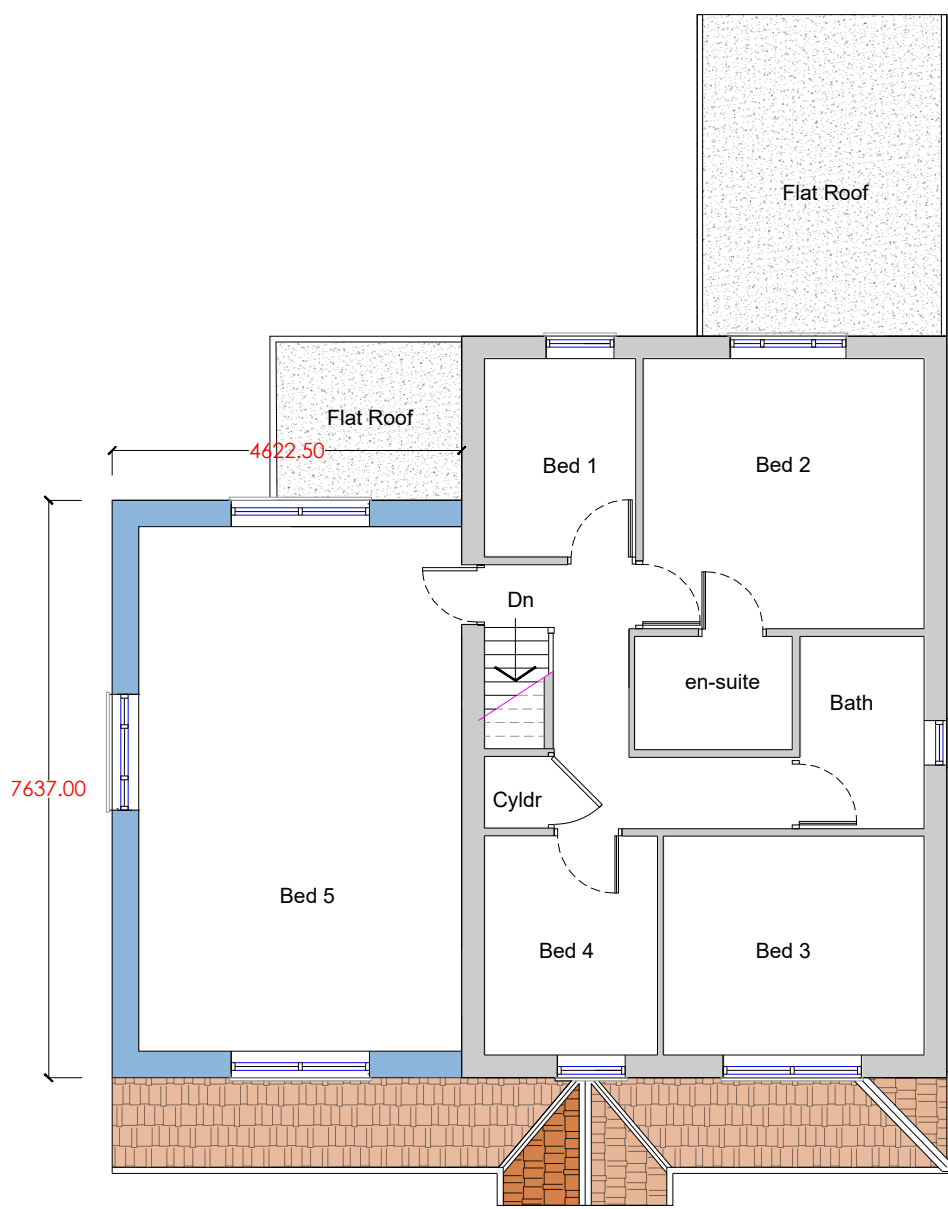


Proposed First Floor Plan
Scale 1:100

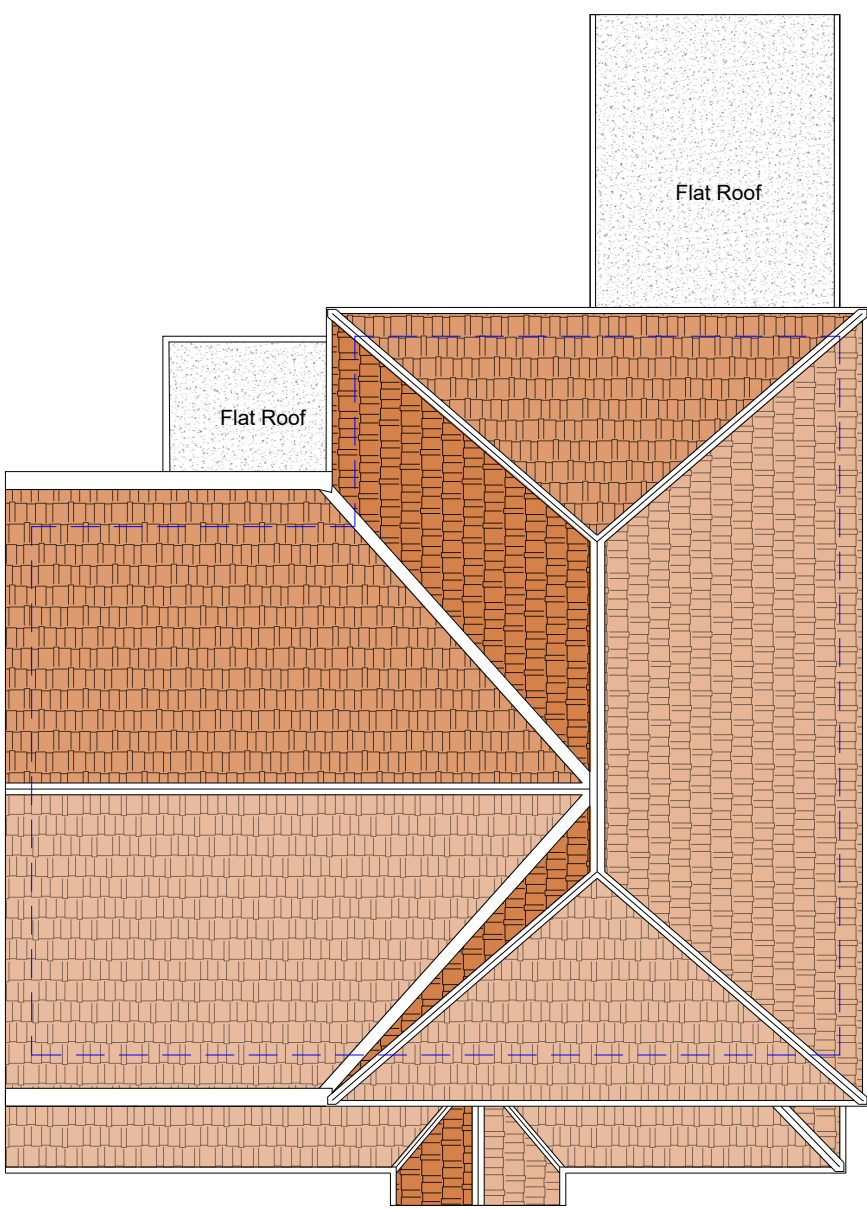


Proposed Roof Plan
Scale 1:100

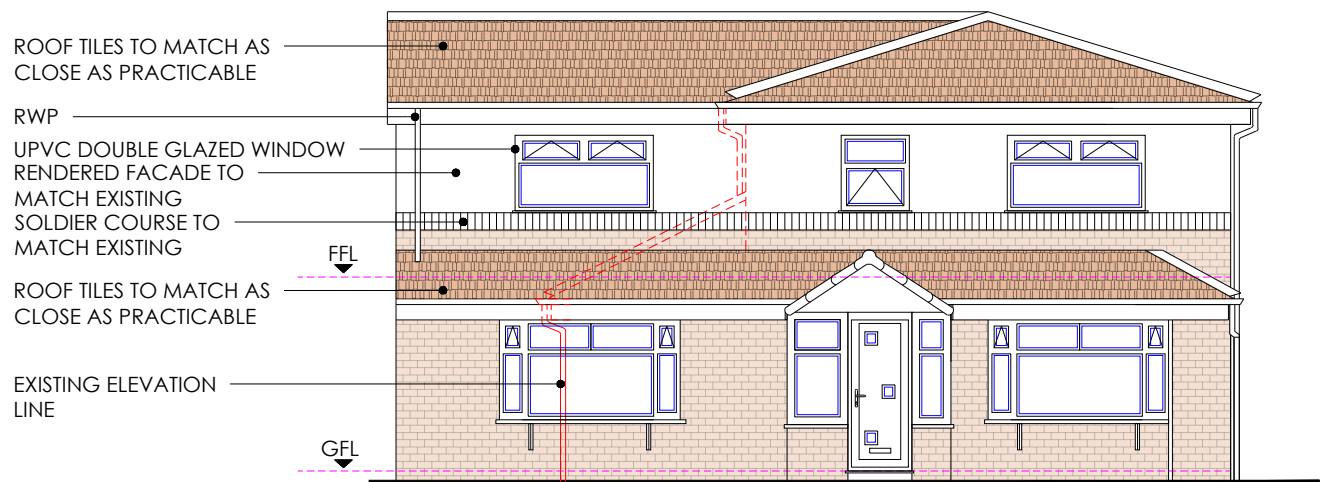

Proposed Front Elevation
Scale 1:100

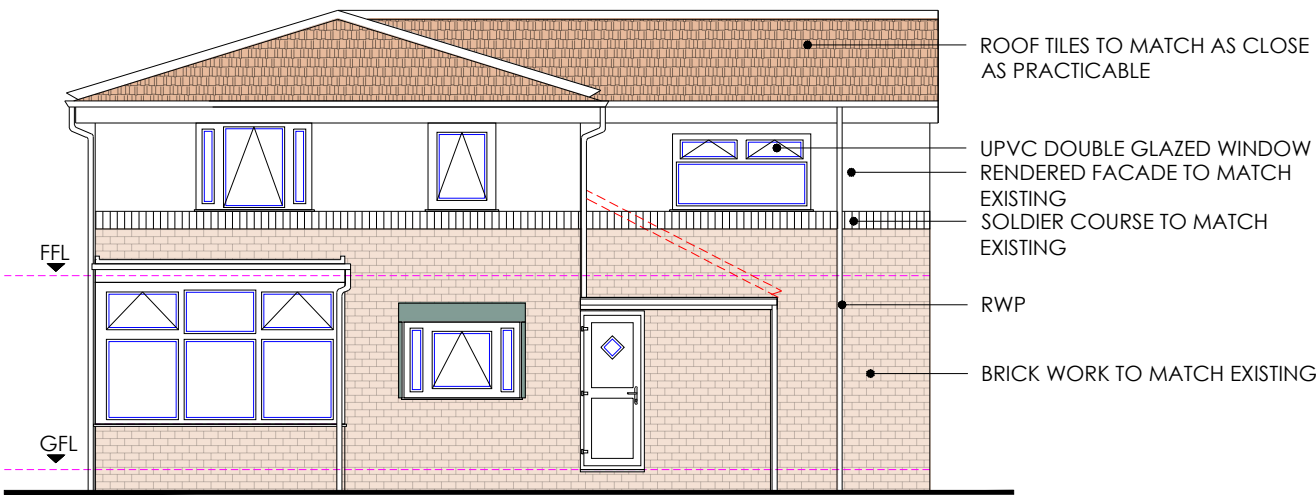

Proposed Rear Elevation
Scale 1:100

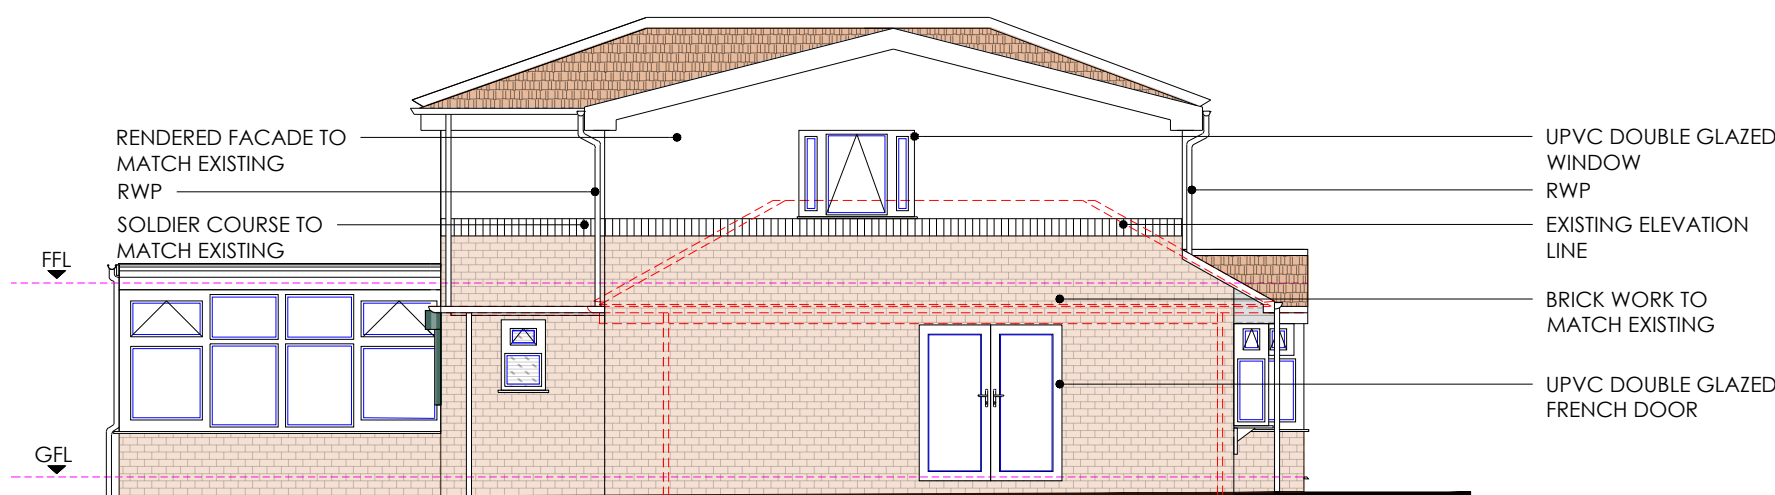

Proposed Side Elevation
Scale 1:100

10 m

4 m

2 m

1 m

0 m

SCALE BAR 1:50

10 m

6 m

4 m

1 m

0 m

SCALE BAR 1:100