



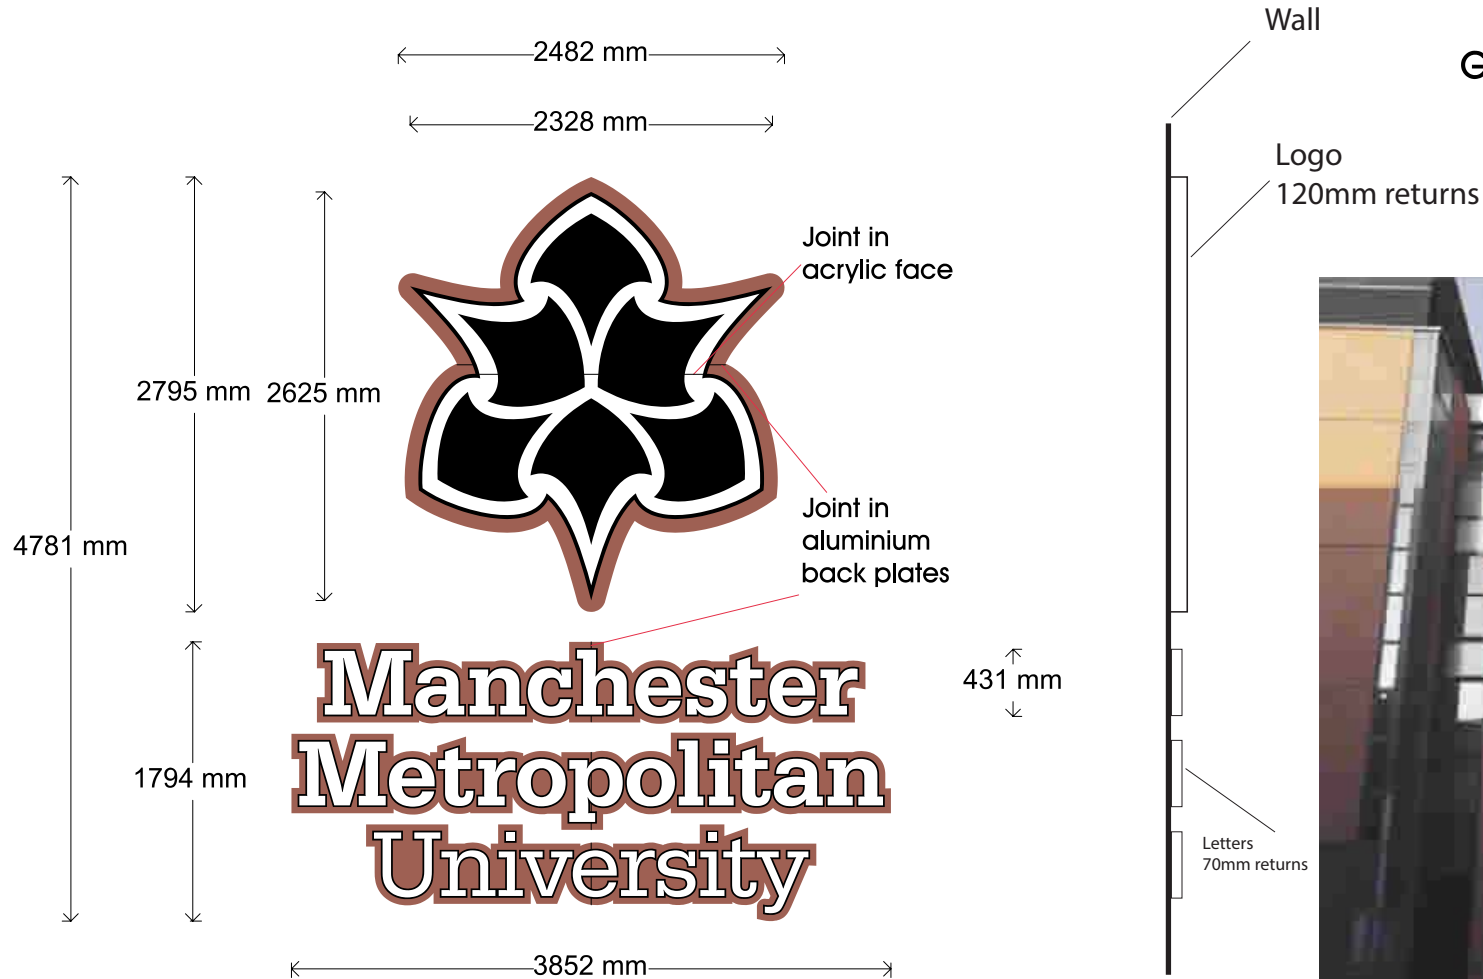

GEOFFREY MANTON - South Elevation

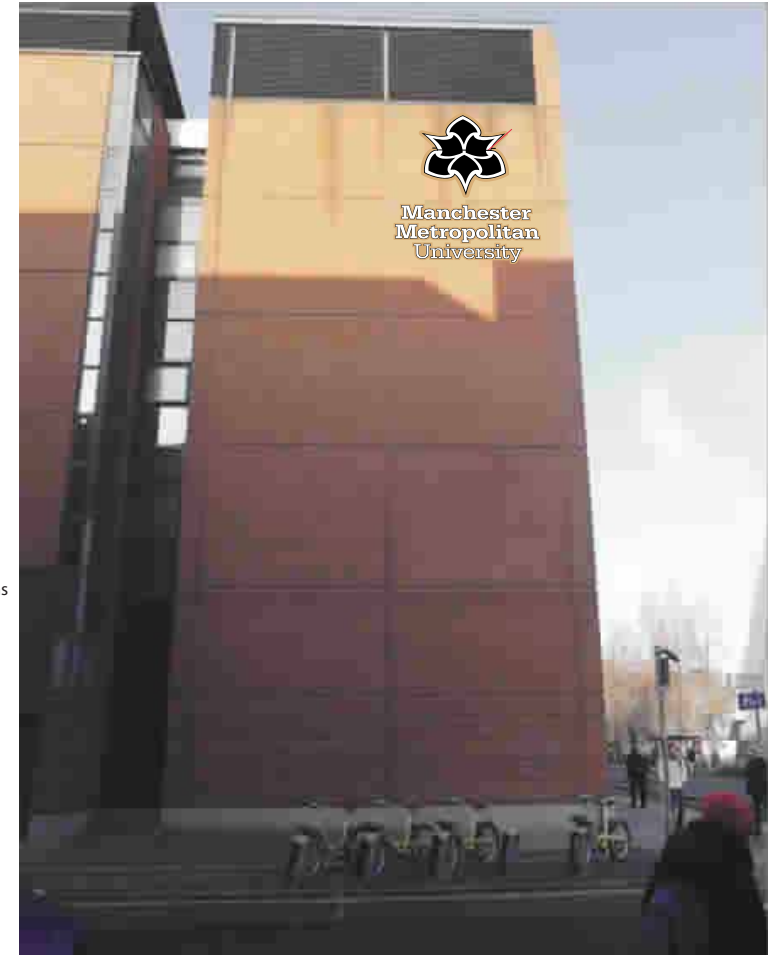

Indicative photographic visual

Scale: 1:50 @ A4

FACE ILLUMINATED

Built up 316 marine grade stainless steel removable rim and return letters and 'spades' icon painted black with opal acrylic faces illuminated via internal LEDs.
Icon to have 120mm returns and 25mm rims. Letters to have 70mm returns and 12mm rims.
3mm aluminium spades to icon painted black fixed to face of acrylic via M5 studs and VHB tape
3mm aluminium back plates painted to match brickwork.
Nut spacers to rear of back plates to leave room for cables.

NOTE:

Indicative sizes taken from elevation drawings, subject to site survey.

Client:
Manchester Met University

Date:
21/02/23

Customer Order No:
Helen Hatcher


Revision No:
V03

Designer:
Kat Cavanagh

COPYRIGHT RESERVED
THIS DRAWING IS NOT TO BE COPIED IN WHOLE OR IN PART WITHOUT PRIOR PERMISSION IN WRITING BEING OBTAINED FROM THE DIRECTOR OF ALLSIGNS INTERNATIONAL. NO INFORMATION CONTAINED IN THIS DRAWING IS TO BE DIVULGED TO UNAUTHORISED PERSONS.



Certificate Number 2147

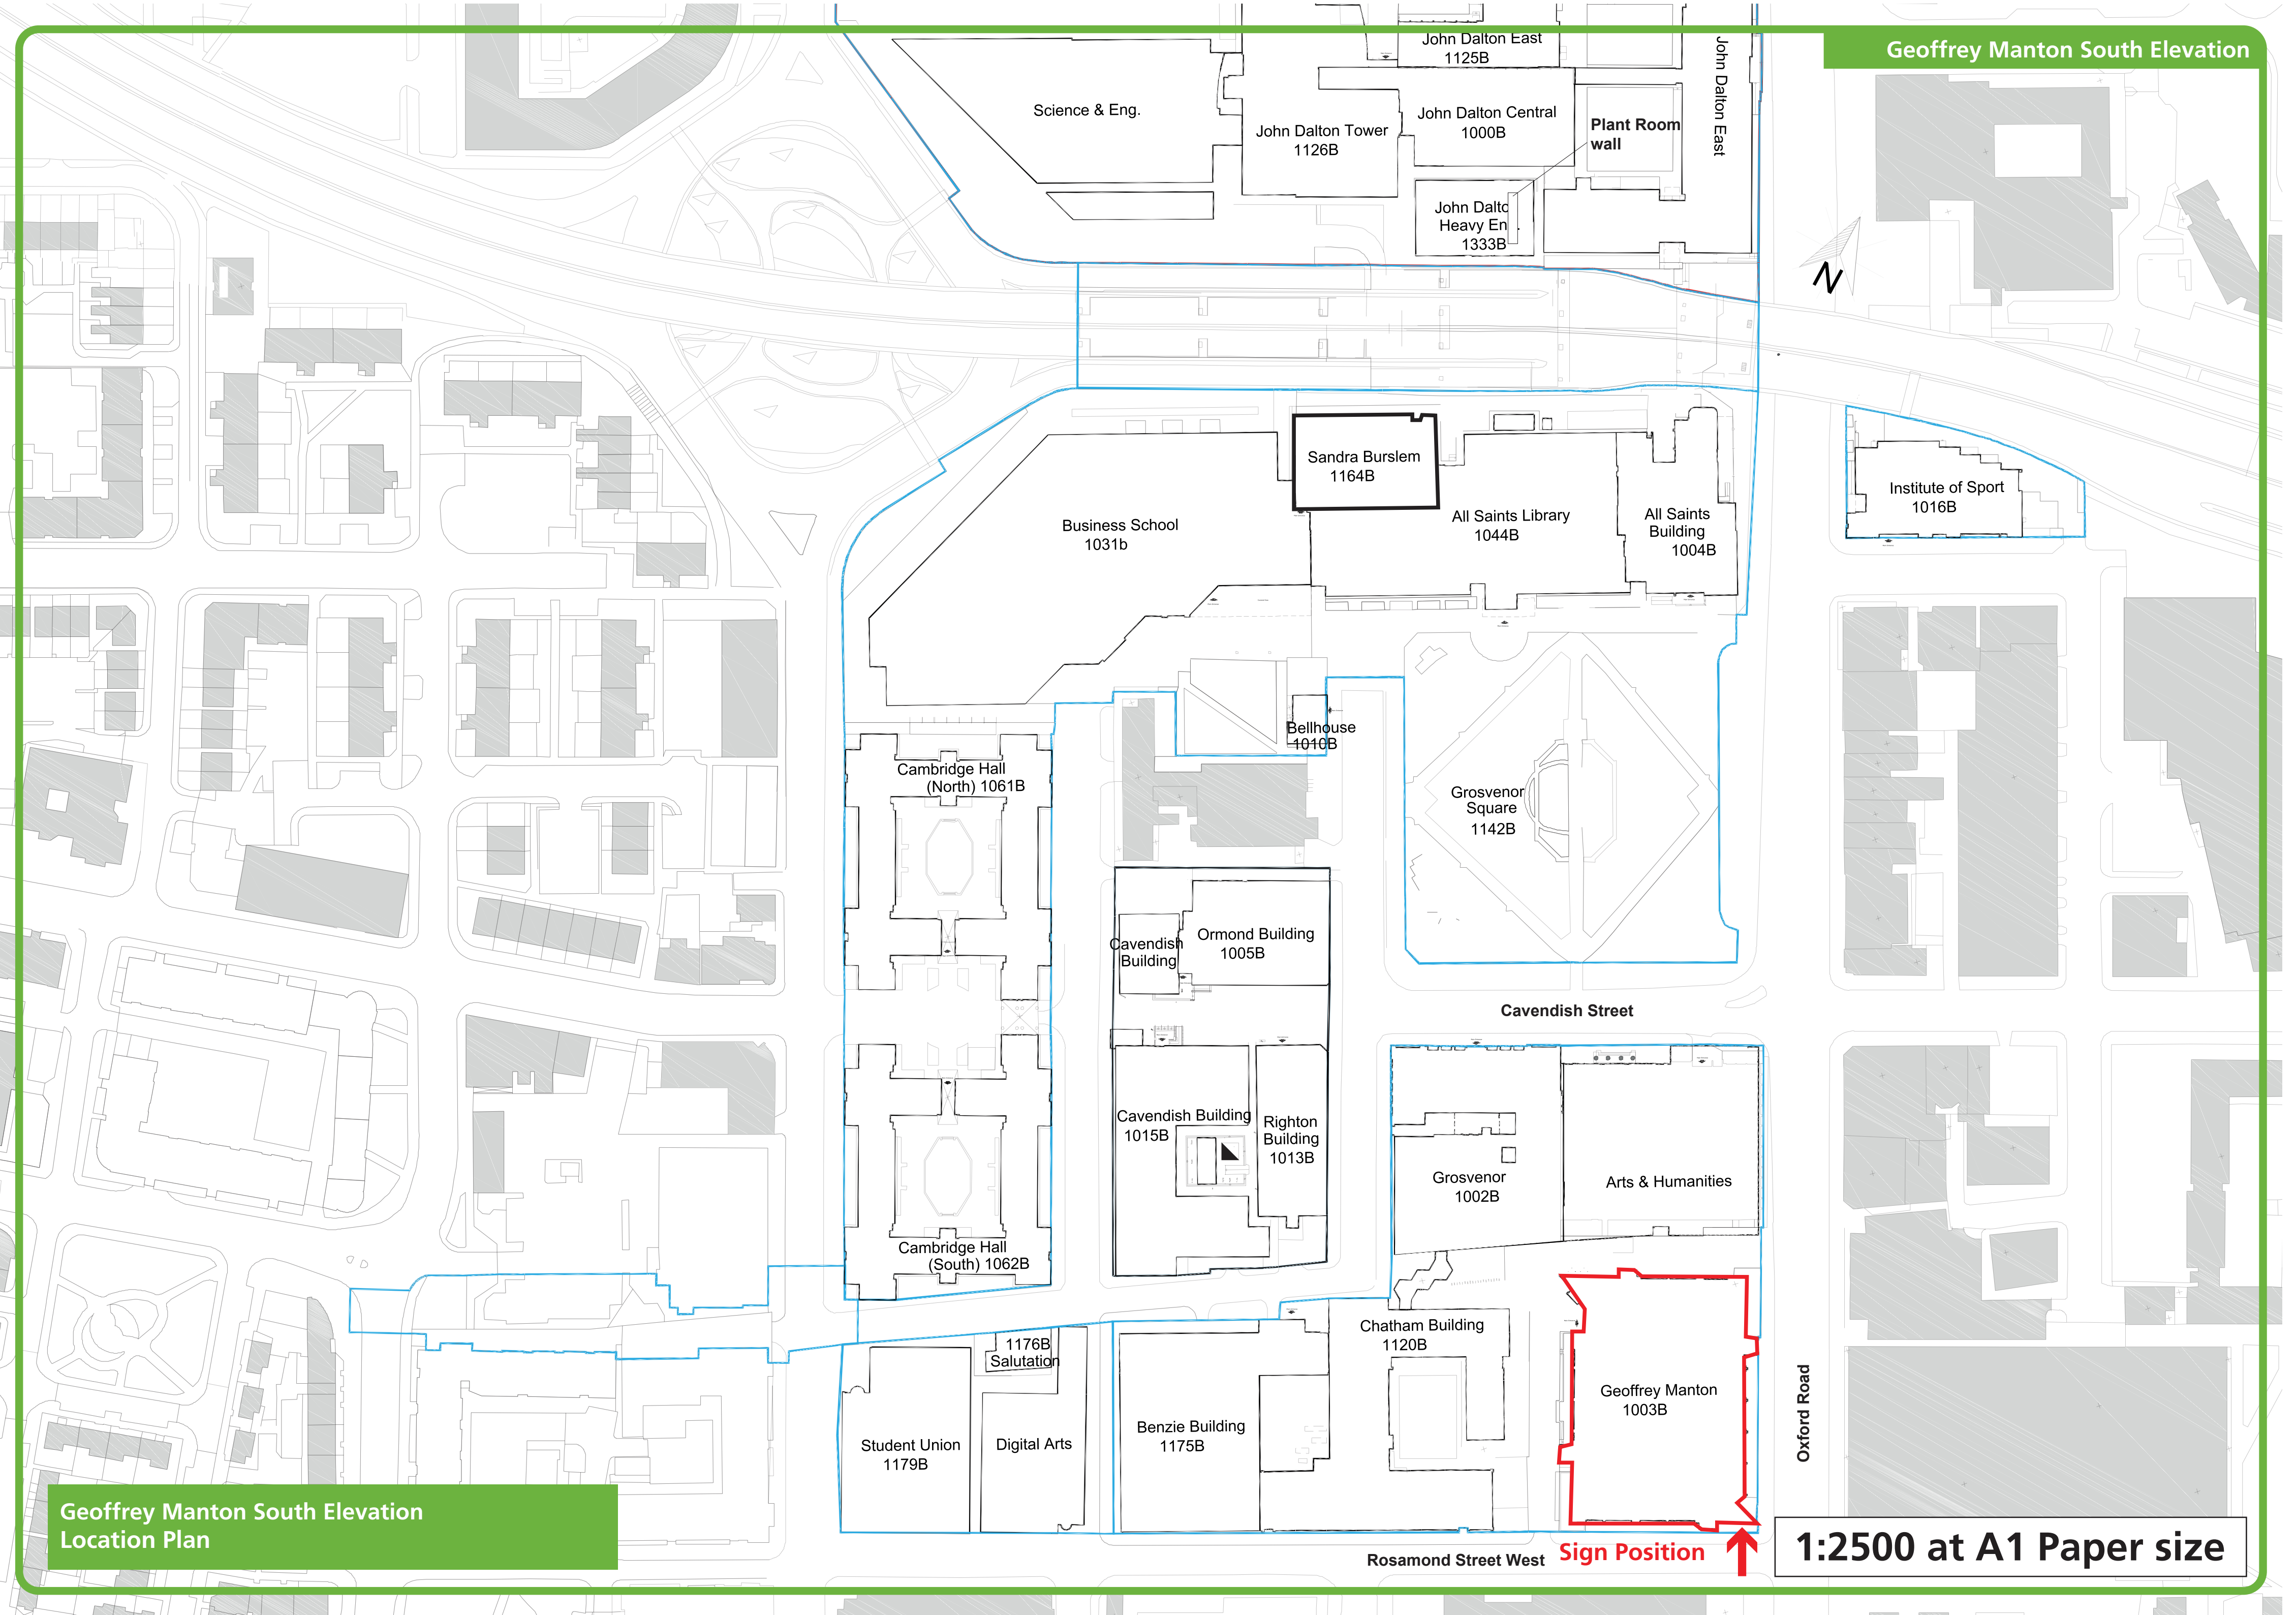



① South Elevation
1 : 150 @A1

GEOFFREY MANTON - East Elevation

524 mm

13395 mm

Manchester Metropolitan University

NON-ILLUMINATED

Built up stainless steel letters with 50mm returns
back trays to suit letters only painted white

NOTE:
Indicative sizes taken from elevation drawings, subject to site survey.



Indicative photographic visual

Scale: nts @ A4

Client:
Manchester Met University

Date:
21/02/23

Customer Order No:
Helen Hatcher


Revision No:
V03


Designer:
Kat Cavanagh

COPYRIGHT RESERVED
THIS DRAWING IS NOT TO BE COPIED IN WHOLE OR IN PART WITHOUT PRIOR PERMISSION IN
WRITING BEING OBTAINED FROM THE DIRECTOR OF ALLSIGNS INTERNATIONAL. NO
INFORMATION CONTAINED IN THIS DRAWING IS TO BE DIVULGED TO UNAUTHORISED PERSONS.



Certificate Number 2147

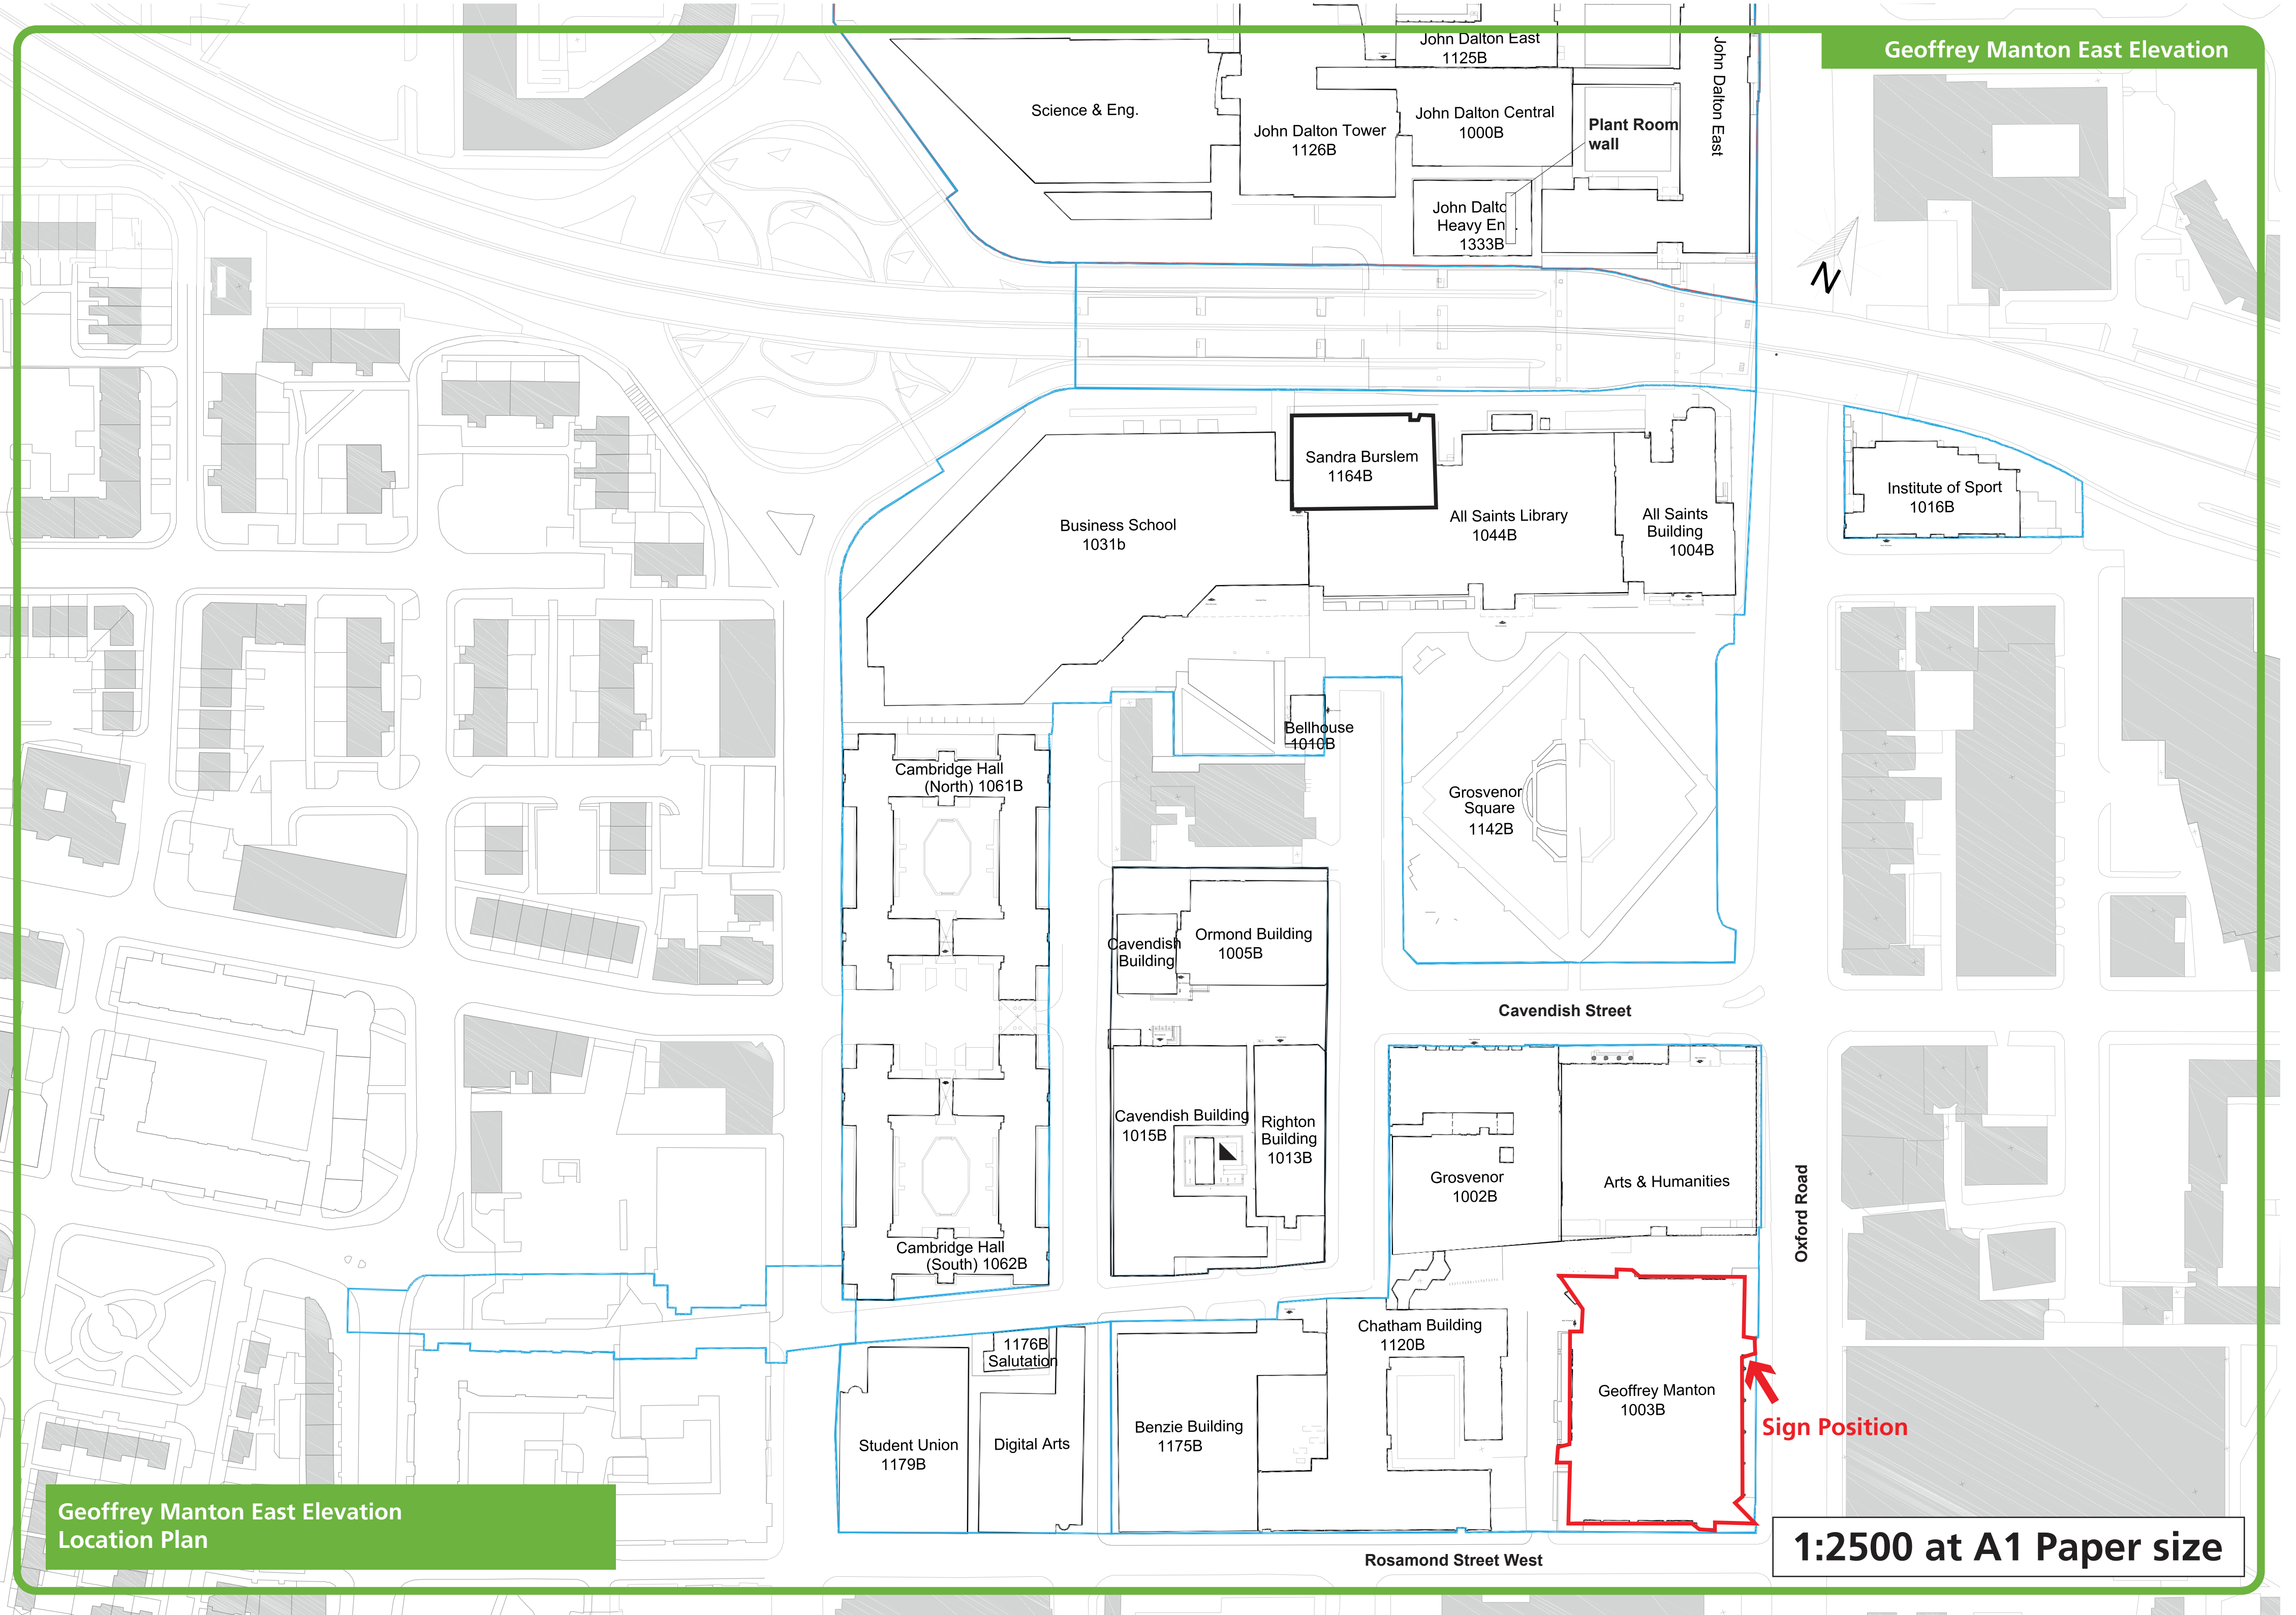

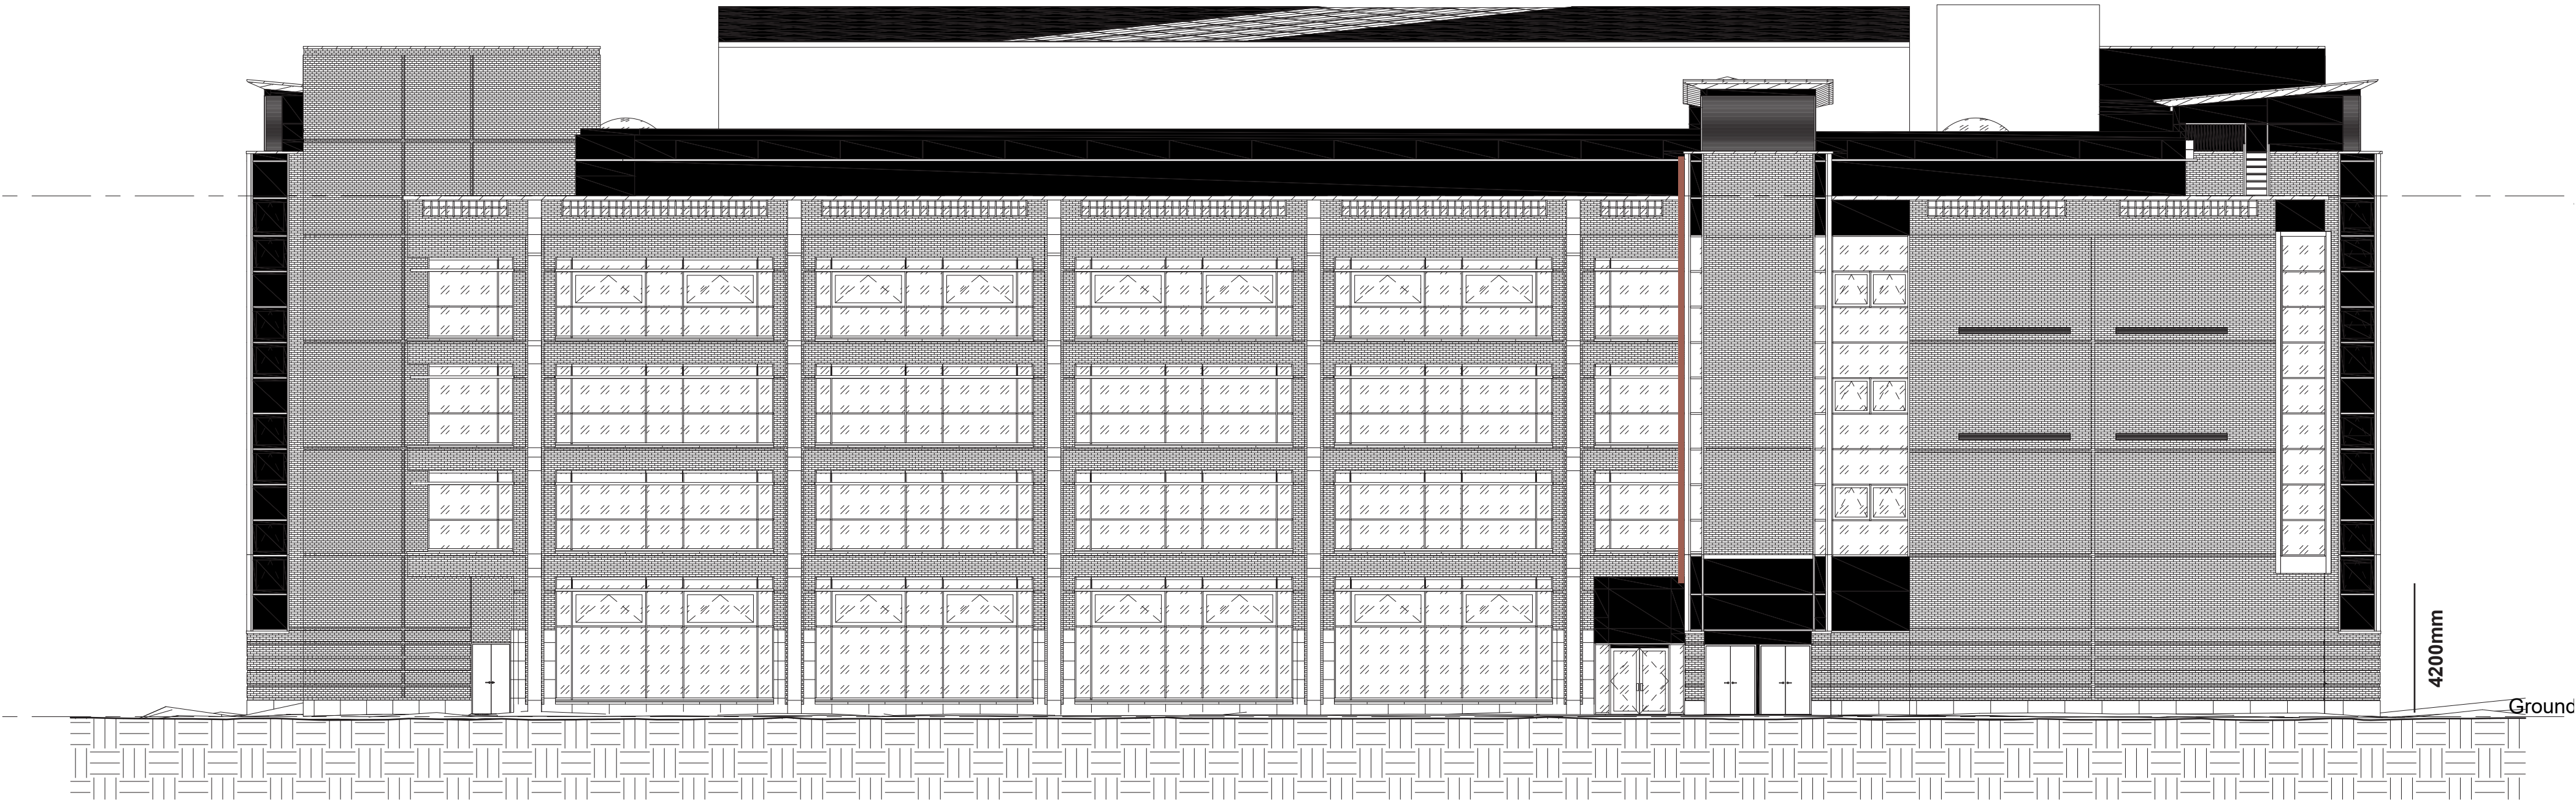

① East Elevation
1 : 150 @A1

Shown in Brown to dictate postion
individual letters powdercoated white