




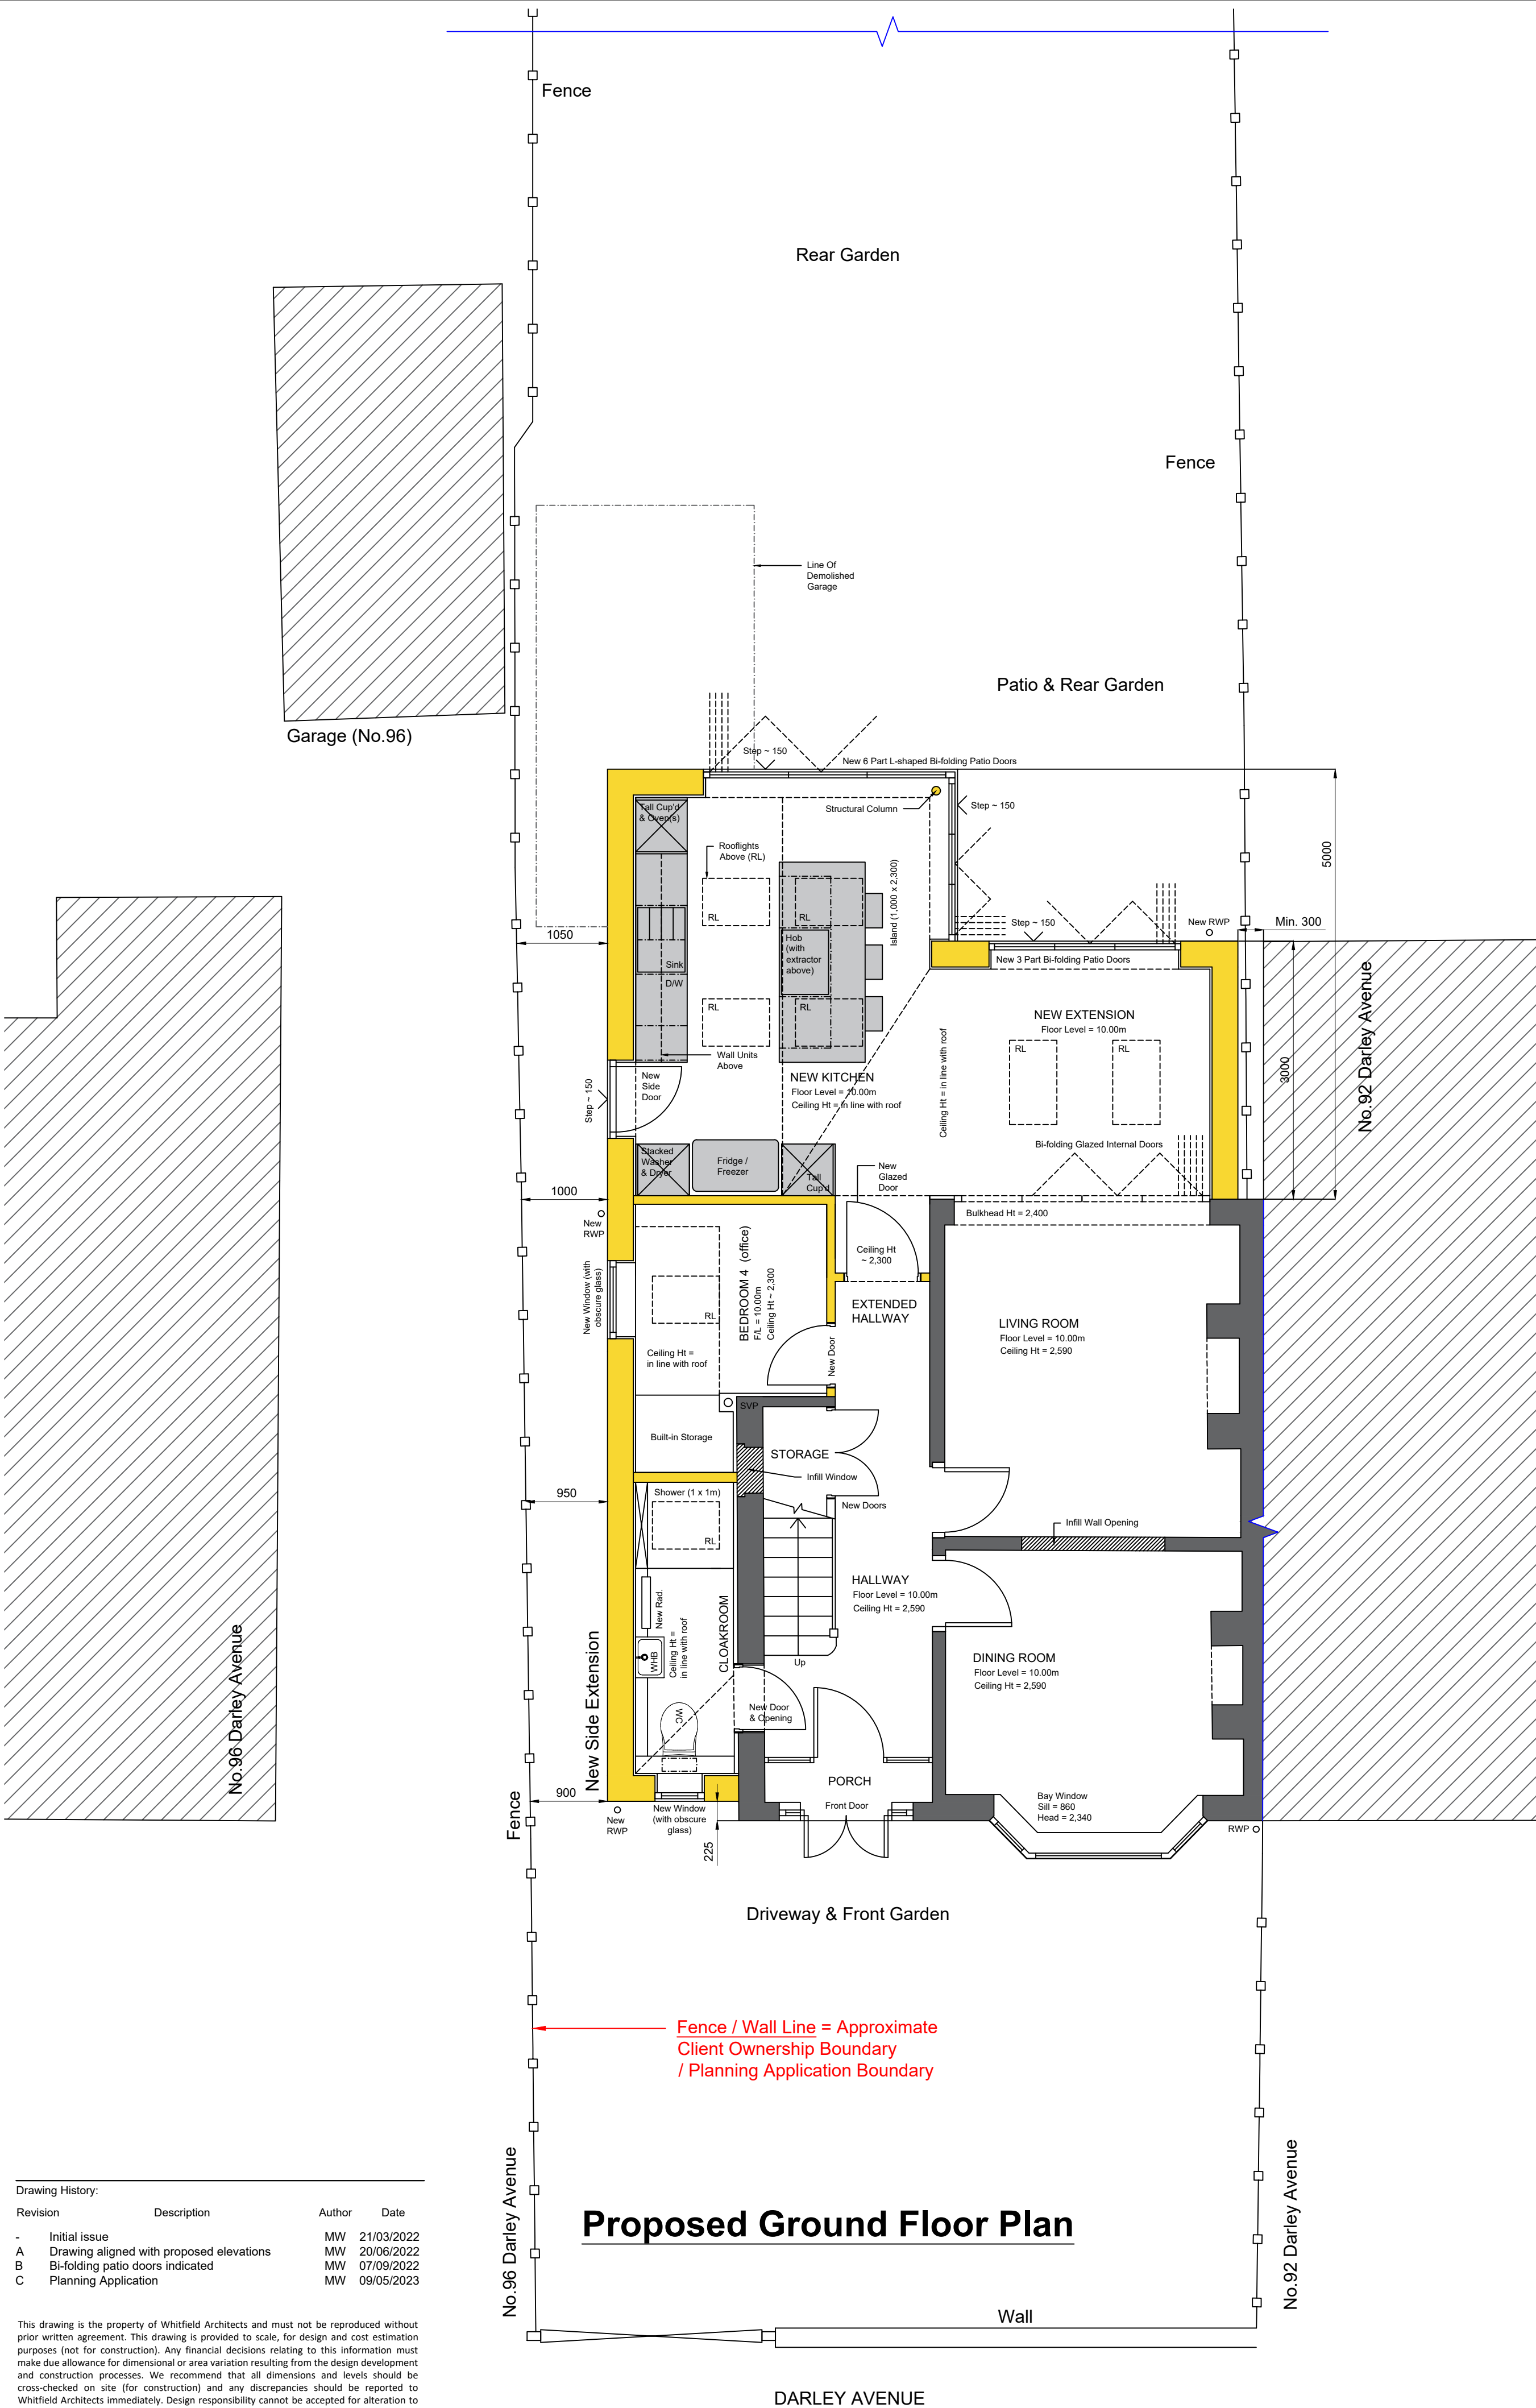

Proposed First Floor Plan

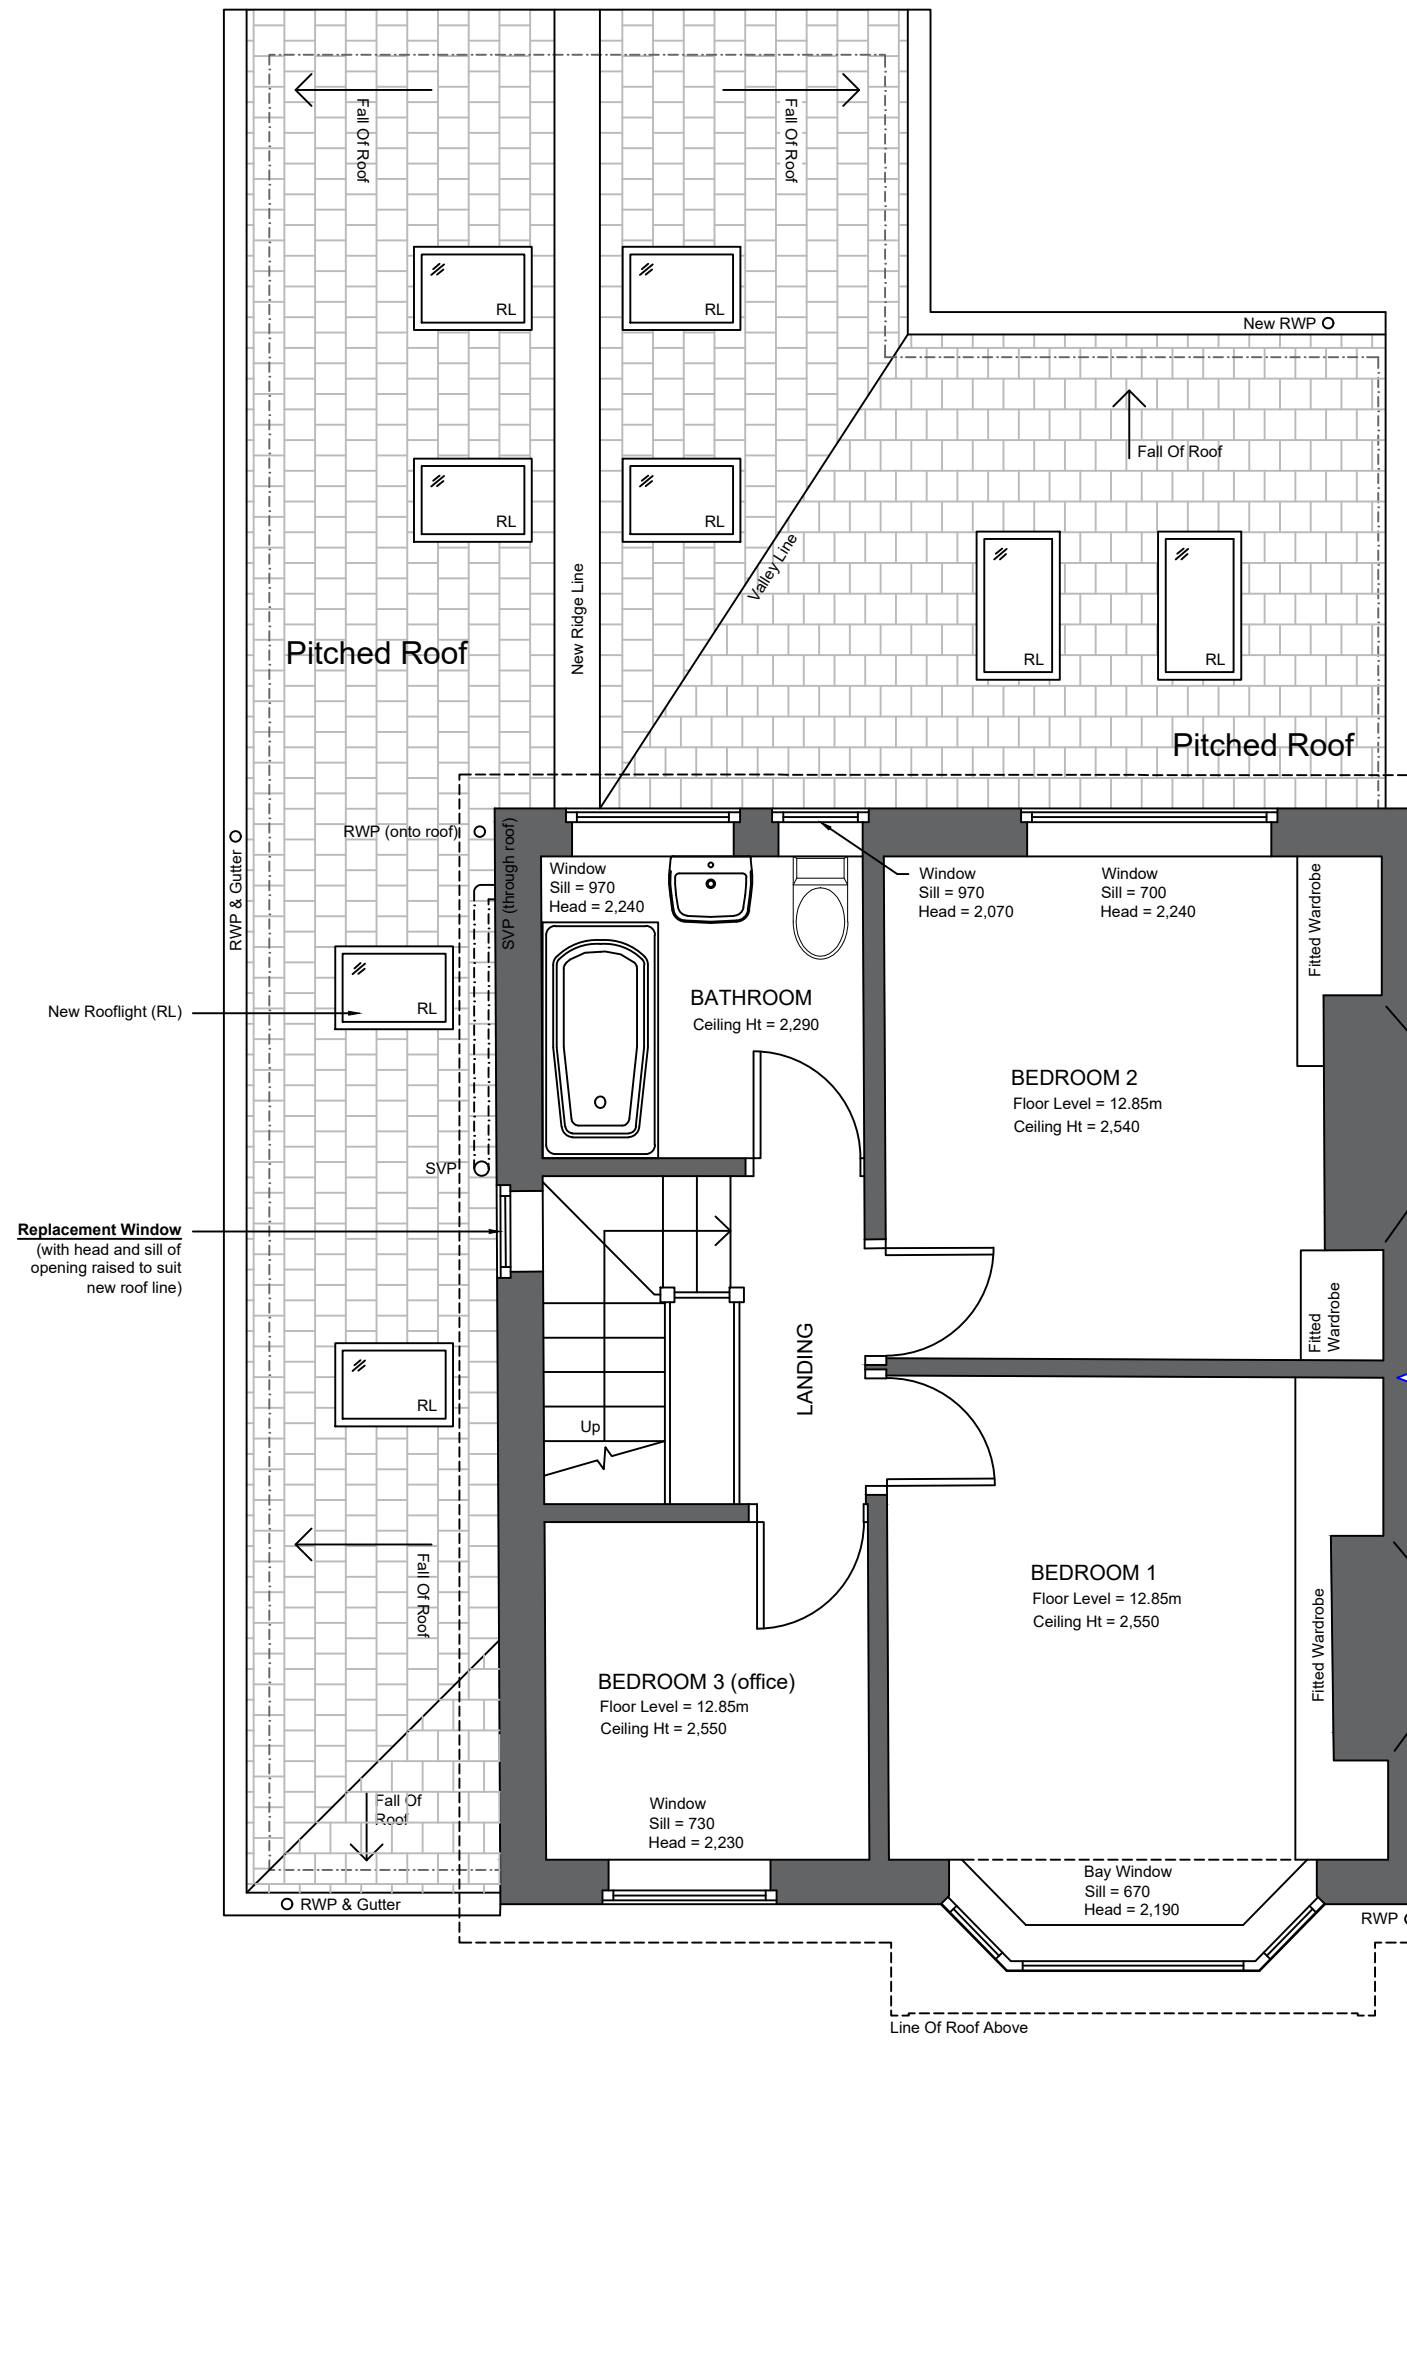


Proposed Roof Plan

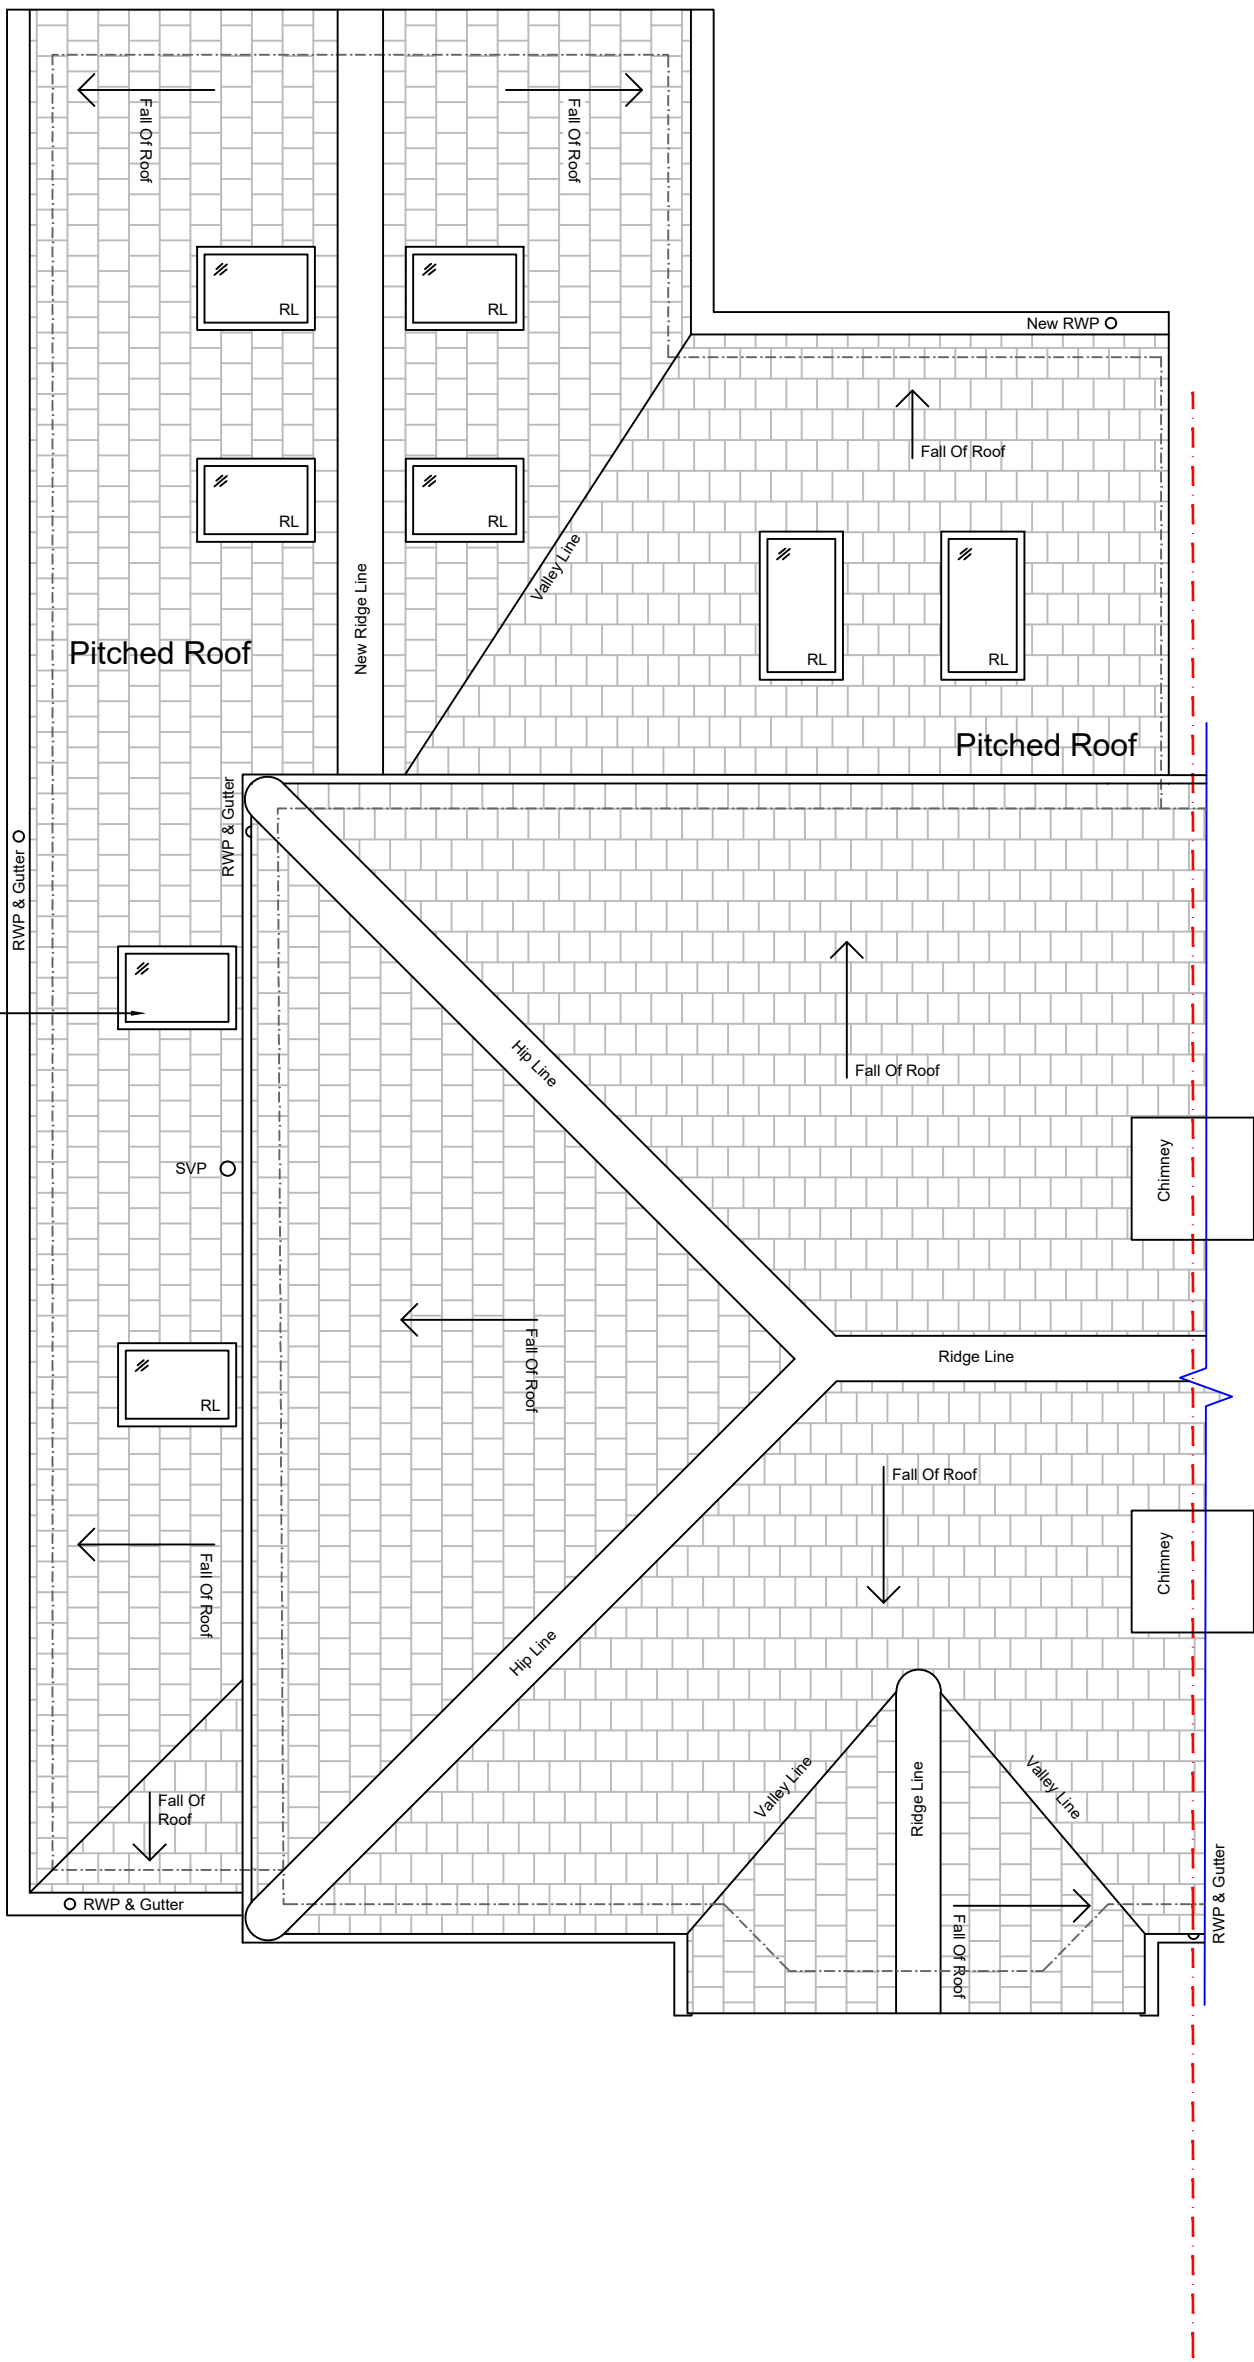

Revision	Description	Author	Date
-	Initial issue	MW	21/03/2022
A	Drawing aligned with proposed elevations	MW	20/06/2022
B	Bi-folding patio doors indicated	MW	07/09/2022
C	Planning Application	MW	09/05/2023

This drawing is the property of Whitfield Architects and must not be reproduced without prior written agreement. This drawing is provided to scale, for design and cost estimation purposes (not for construction). Any financial decisions relating to this information must make due allowance for dimensional or area variation resulting from the design development and construction processes. We recommend that all dimensions and levels should be cross-checked on site (for construction) and any discrepancies should be reported to Whitfield Architects immediately. Design responsibility cannot be accepted for alteration to (or deviation from) this drawing without the prior acknowledgement of Whitfield Architects. Please email hello@whitfieldarchitects.com with any questions.

..... Approximate Client Ownership / Planning Application Boundary

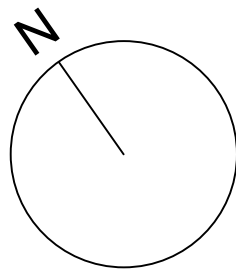

THIS DRAWING IS FOR PLANNING APPLICATION PURPOSES ONLY

Project Title
94 Darley Avenue, Manchester

Drawing Title
Proposed Floor Plans

Project No: E019 Date: 21/03/2022
Drawn: Mark Whitfield Scale @ A1: 1:50

Client Name
N. Edwards & S. Hyde
Drawing Number
P(02)01

Revision
C

