



Floor Space Property Management Ltd (8896821) 56 School Lane, Didsbury, Manchester, M20 6RT Tel: 0161 434 7433 Email: info@floorspaceltd.co.uk	This drawing is to be read in conjunction with all related drawings. All dimensions must be checked and verified on site before commencing any work or producing shop drawings. The originator should be notified immediately of any discrepancy,	REVISIONS:				DRAWING NUMBER: GC/PLANS/EXT(1)	PROJECT TITLE: GROSVENOR COURT	SCALE AND SHEET SIZE: VARIOUS @ A1
		VERSION	DESCRIPTION	BY	DATE			
DRAWING TITLE: SITE LOCATION PLAN SITE BLOCK PLAN GROUND FLOOR SITE PLAN						PROJECT ADDRESS: GROSVENOR COURT, 4 ALEXANDRA ROAD SOUTH, WHALLEY RANGE, MANCHESTER, M16 8GZ		

GROUND FLOOR & SITE PLAN - 1:100 @ A1

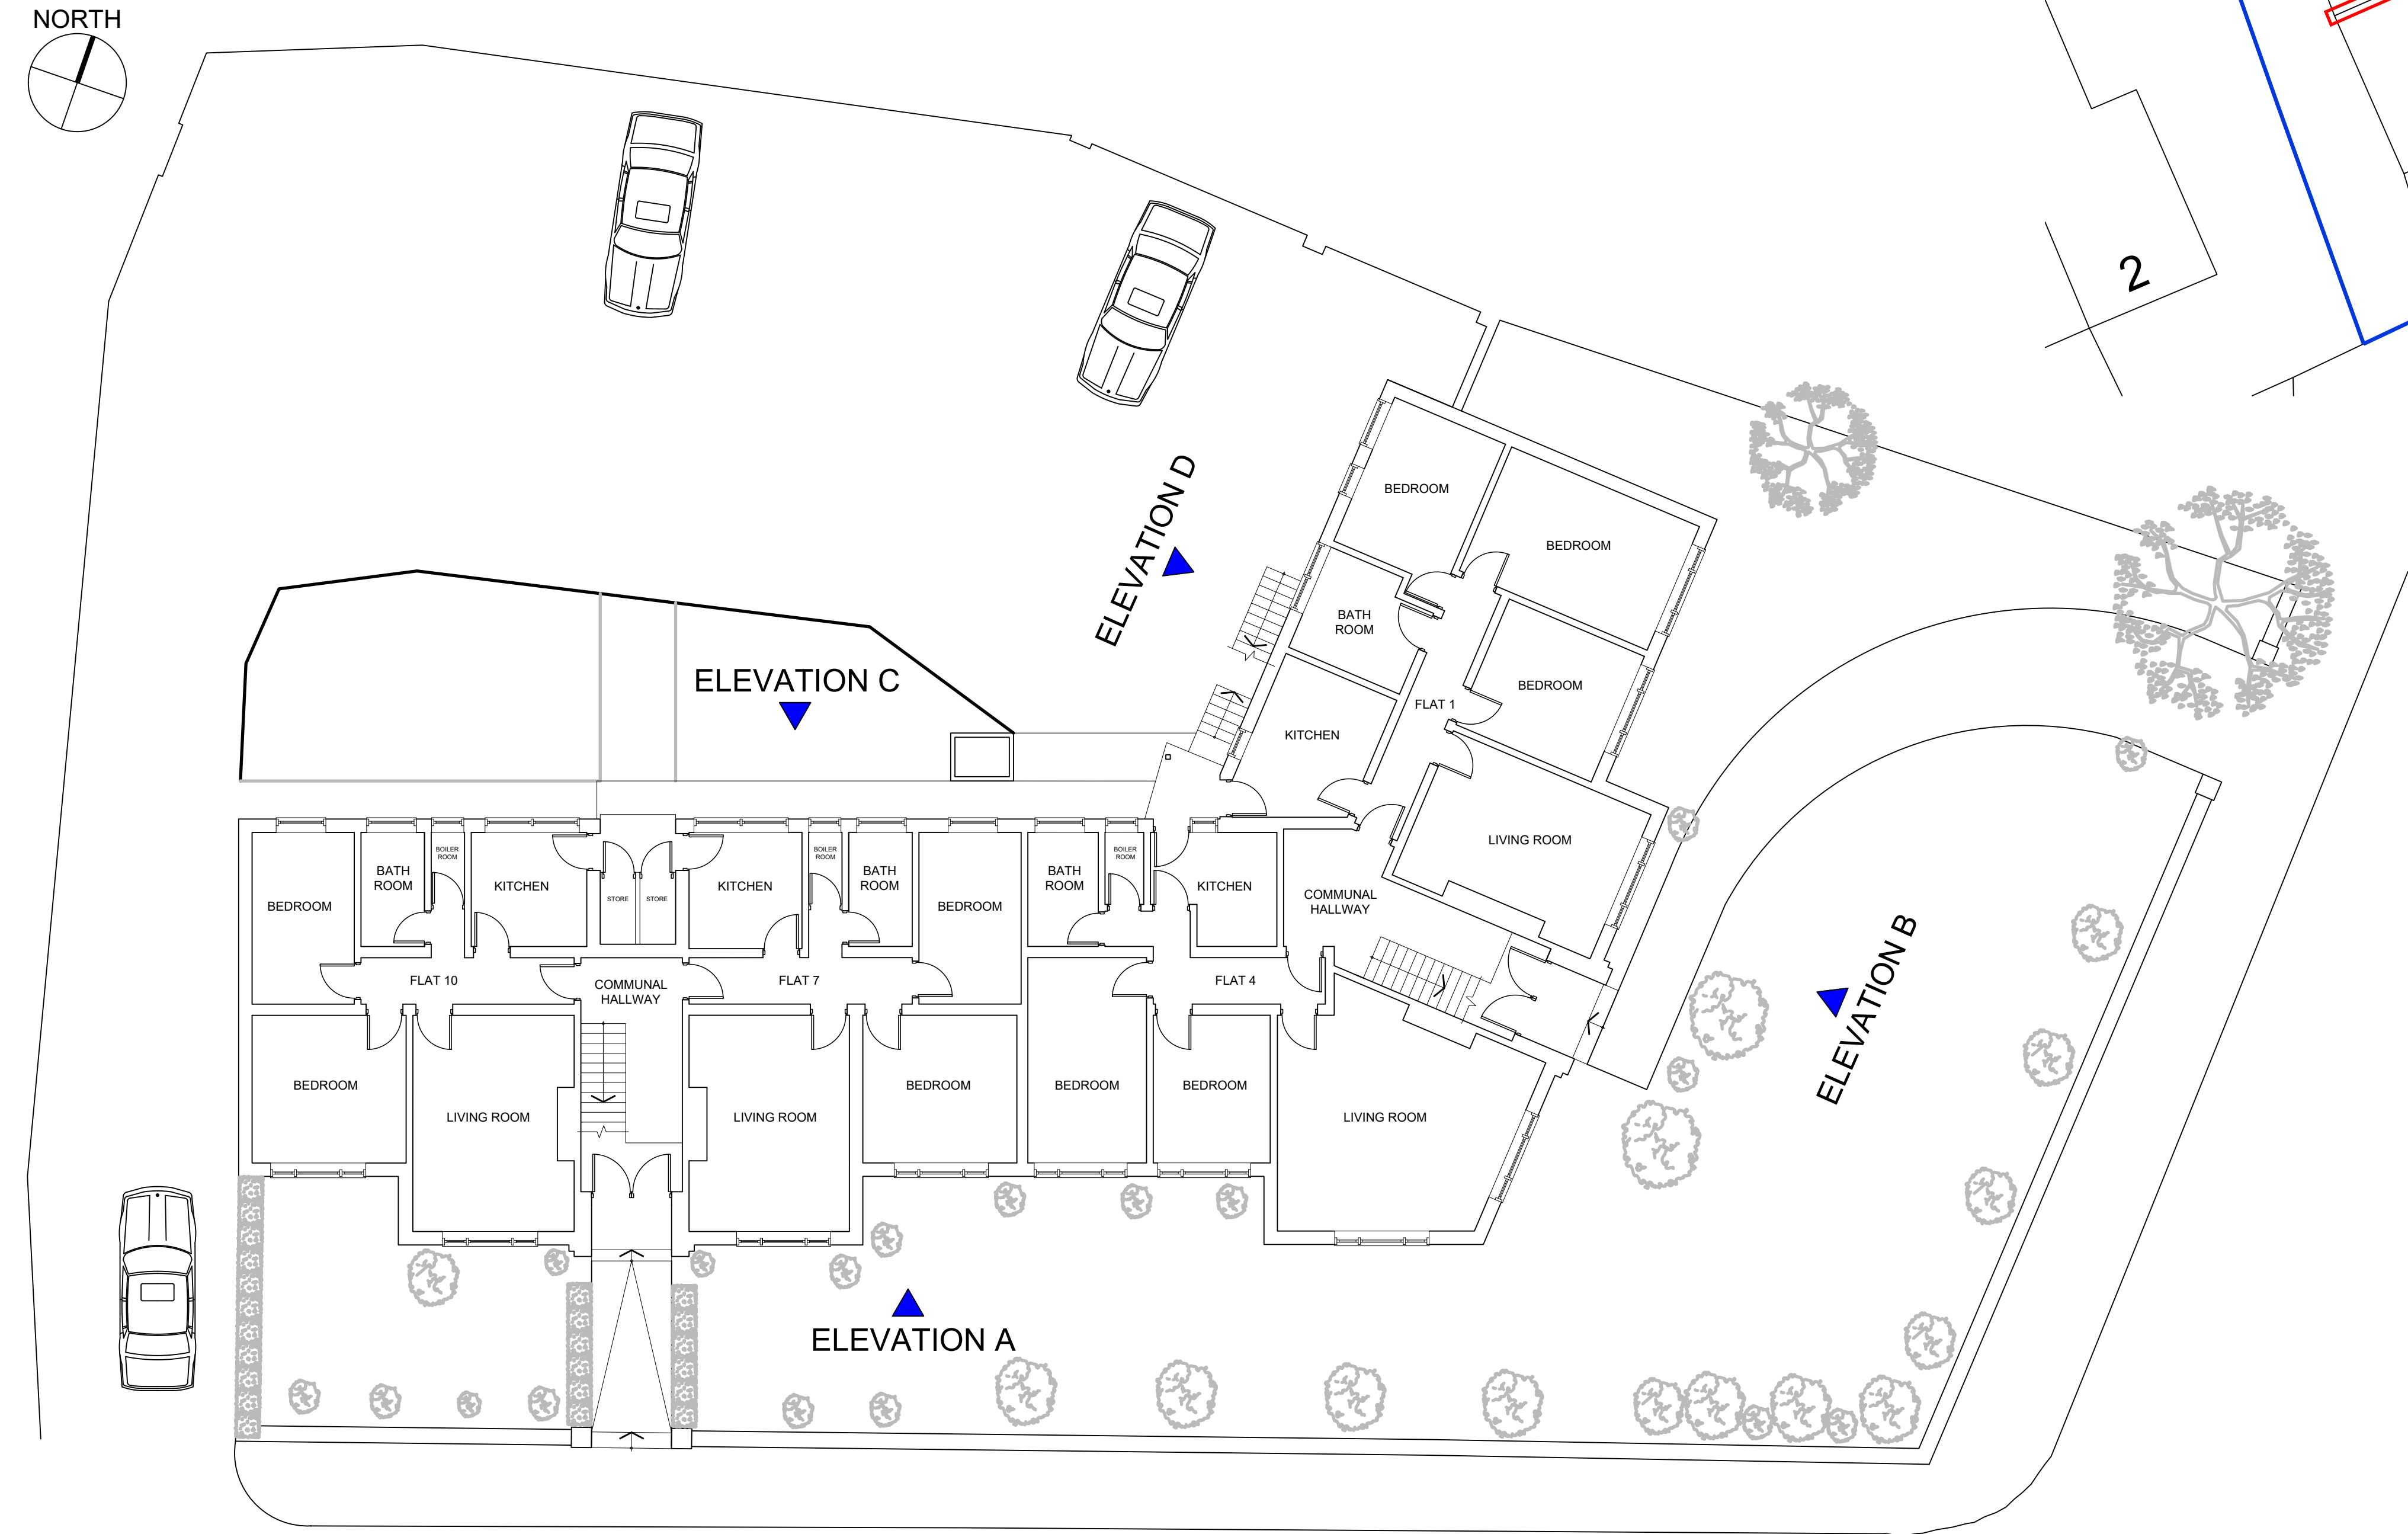

SITE BLOCK PLAN - 1:200 @ A1

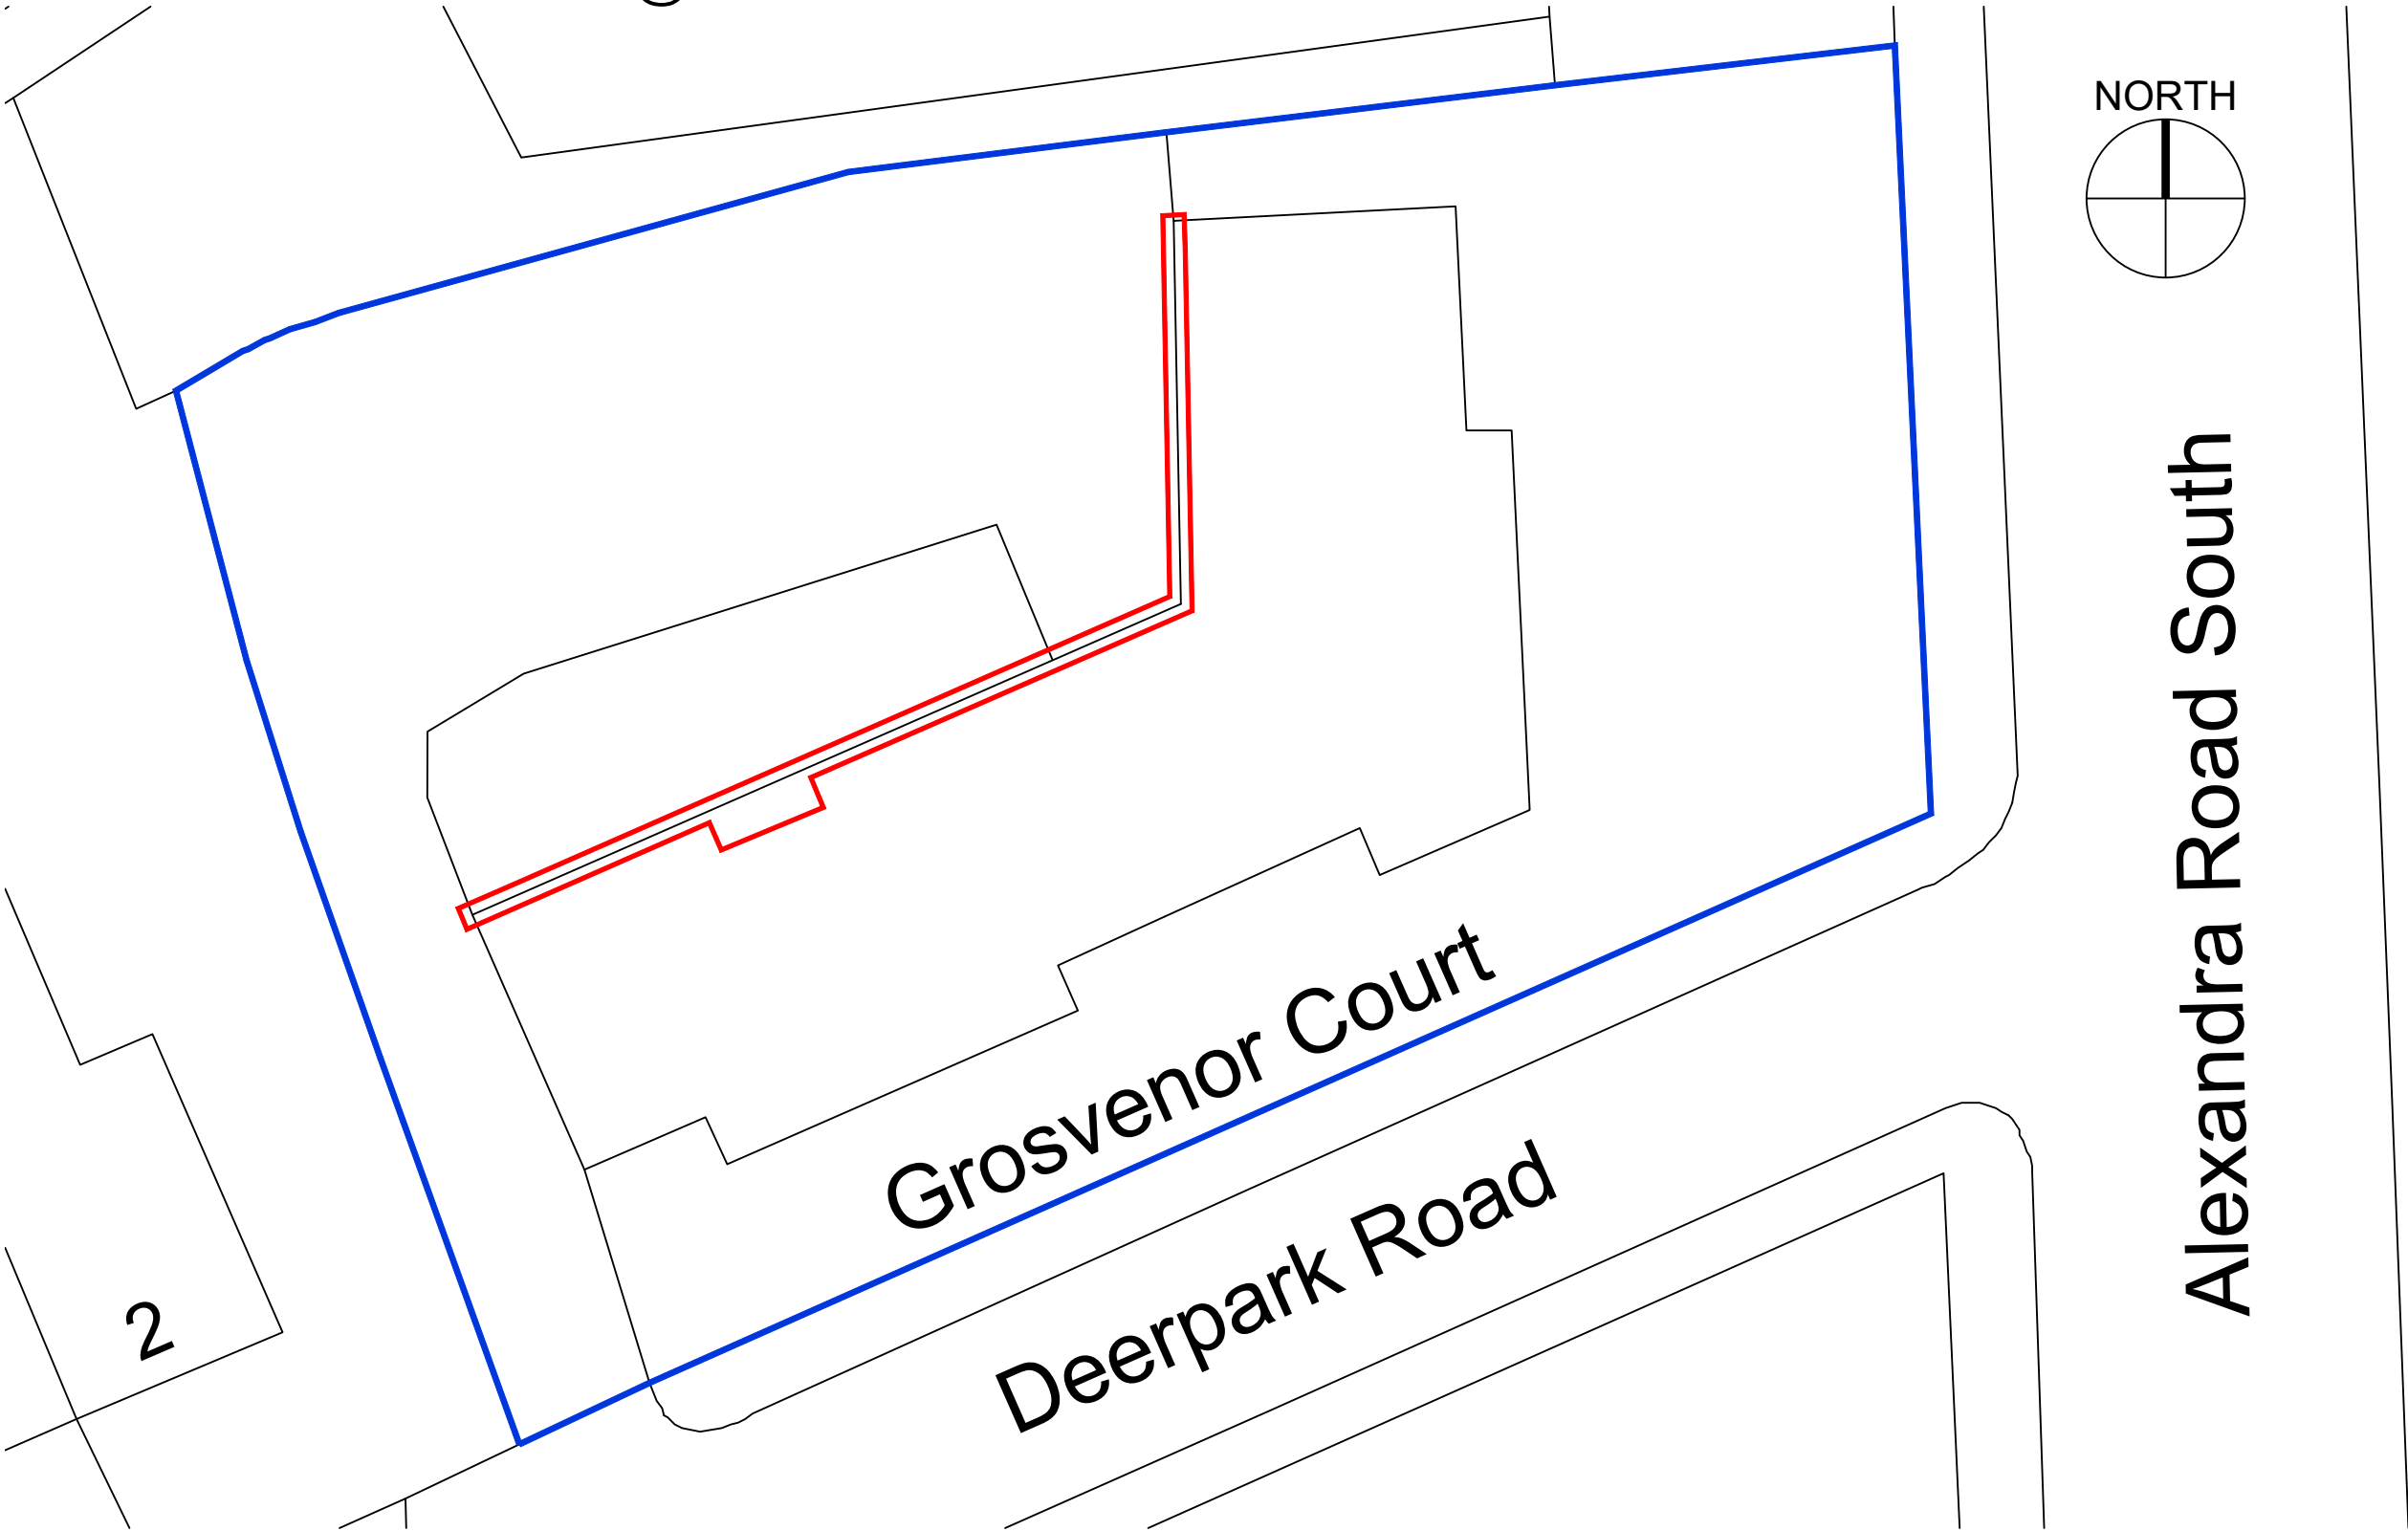

SITE LOCATION PLAN - 1:1250 @ A1

