


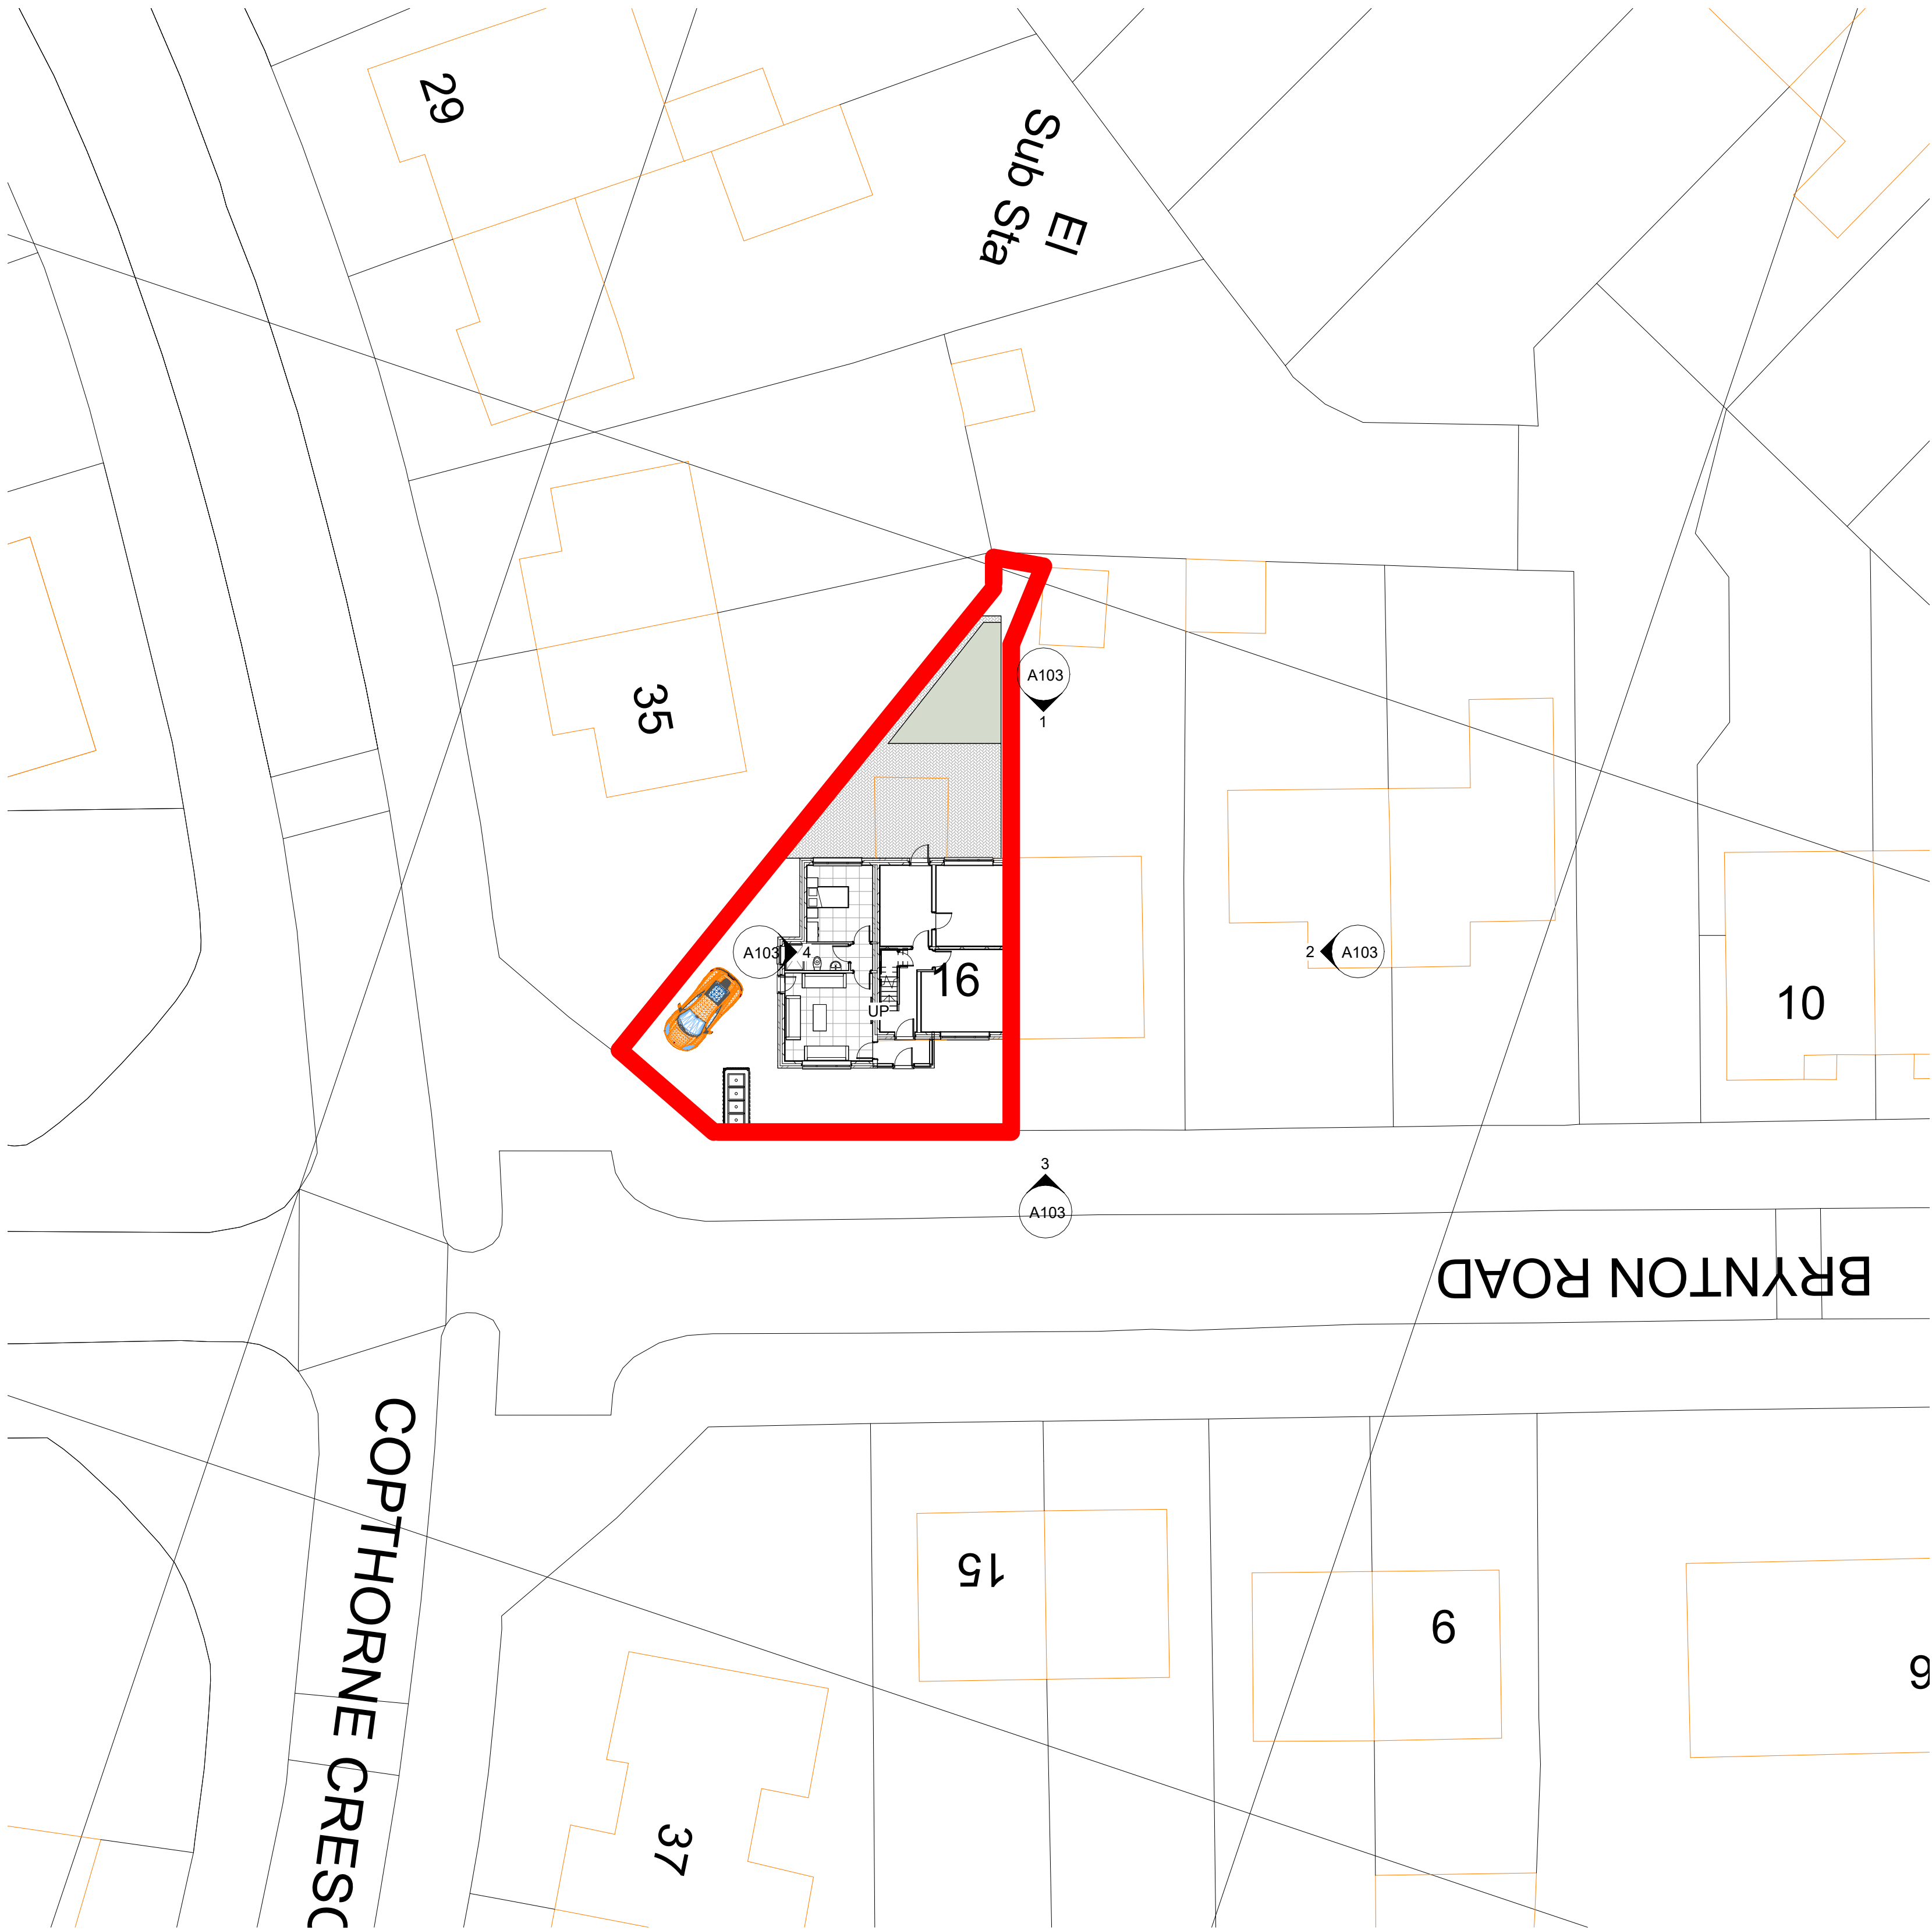

1 LOCATION PLAN
1 : 1250

2 SITE PLAN
1 : 200

RED LINE INDICATING SITE BOUNDARY
16 BRYNTON ROAD, MANCHESTER
ROD, M13 0RB

Rev	Description	Date	Dr by	App by
original by	date created	07/08/21	by	approved by
NK			NK	



0161 818 4727

www.NKARCHITECTURAL.co.uk

19 HEXAGON CLOSE, MANCHESTER, M13 0RN

client name			
MR A RAJA			
project			
16 BRYNTON ROAD, MANCHESTER ROD, M13 0RB, SIDE DOUBLE STOREY EXTENSION			
drawing			
SITE AND LOCATION PLAN			
computer file		plot date	
C:\Users\nk\OneDrive\Documents\NK\16 BRYNTON ROAD\16 BRYNTON ROAD.dwg			
project number		scale	
2021.0042.2247		As Indicated @A1	
drawing number		rev	
A105		issue status	

This drawing is to be read in conjunction with all related drawings. All dimensions must be checked and verified on site before commencing any work or producing shop drawings. The originator should be notified immediately of any discrepancy. This drawing is copyright and remains the property of NK Architectural.