


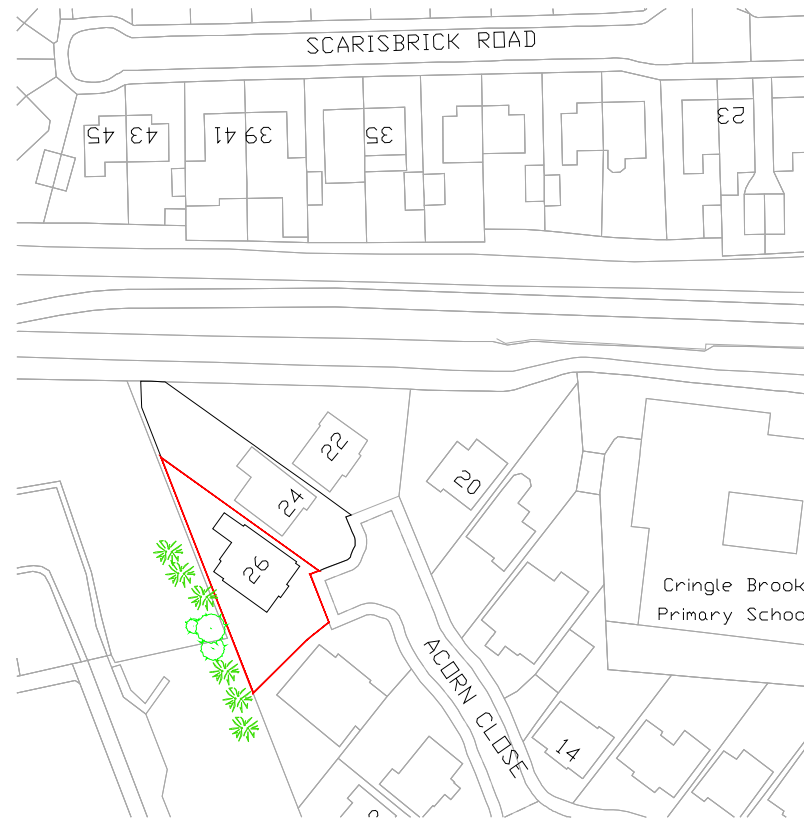


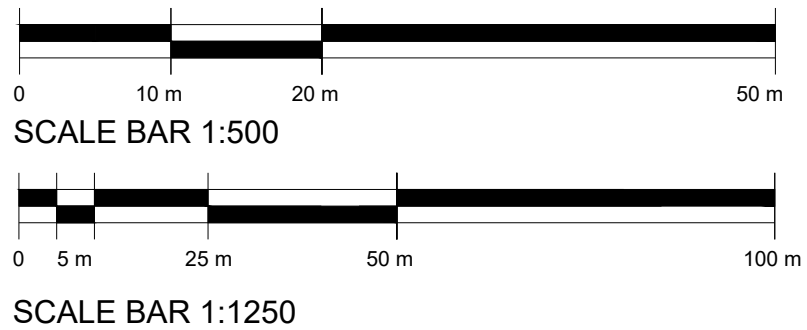

Location Plan
Scale 1:1250@A3

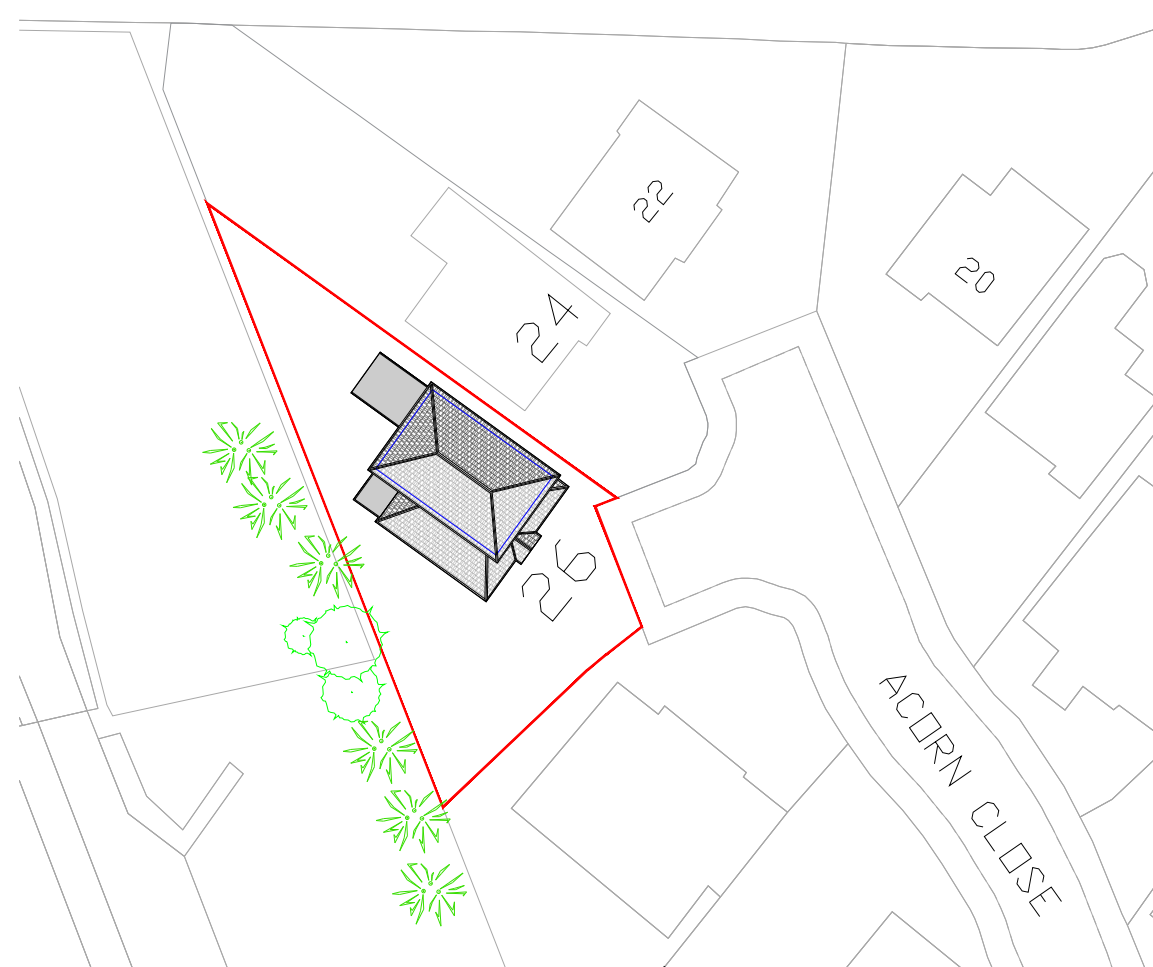

Existing Site Plan
Scale 1:500@A3

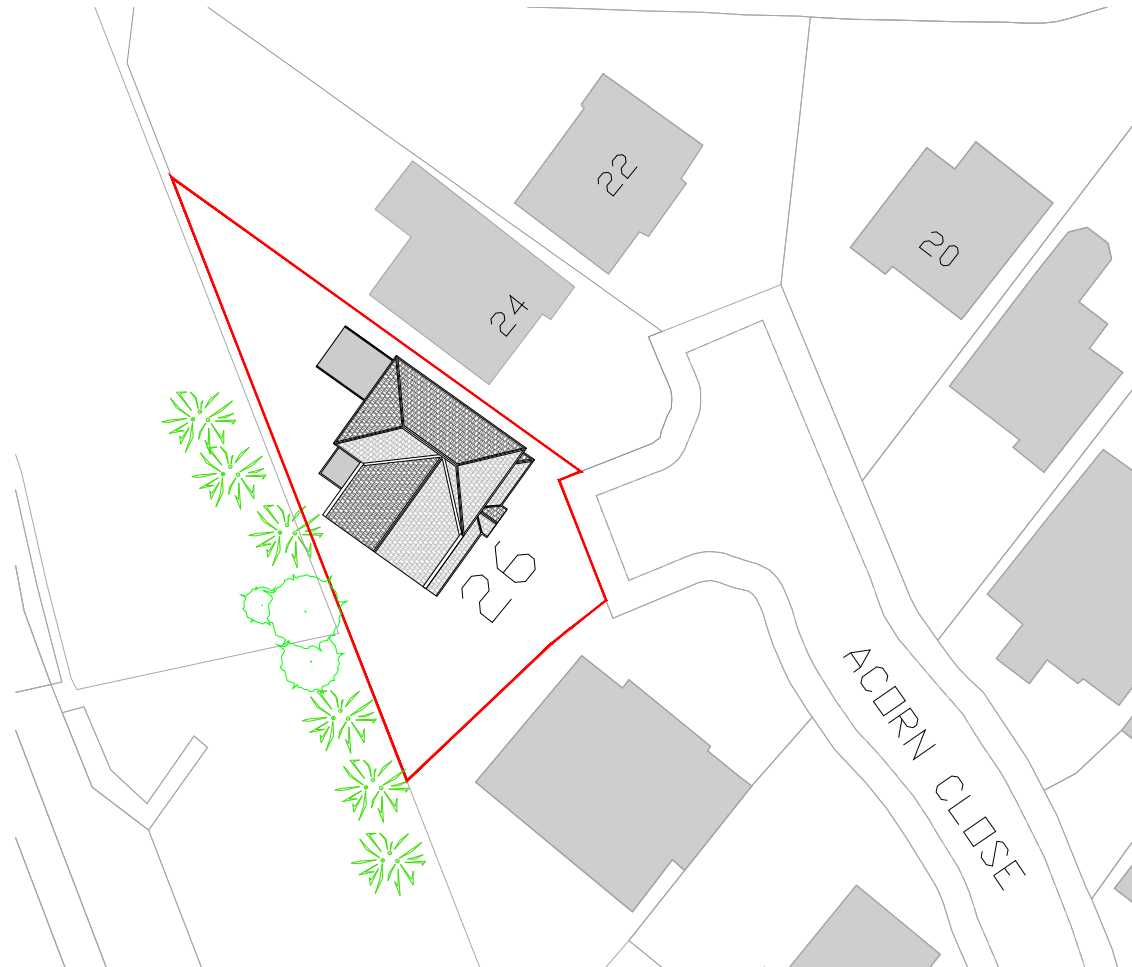

Proposed Site Plan
Scale 1:500@A3

GENERAL NOTES

1. The contractor must check the site and the approved drawings before commencing the works and must take any working measurements as necessary and any discrepancy must be reported to the client.
2. Work shall comply with any current relevant BS/codes of practices and confirm to the Building Regulations including the latest amendment. The contractor is responsible for setting out the works.

PROJECT ADDRESS

26 Acorn Close
Burnage
M19 2HS

PROJECT

Part single storey and first floor
side extension

KEY



Drawing No.	Scale
PP149(1)22A	1:1250 @ A3
	1:500 @A3

Drawn by	Date
at	24.05.23

AT A. Design

Address:
12 Hastings Gardens
Stockport
SK5 8BF

T. 07830039347

E. ata_design@hotmail.com