



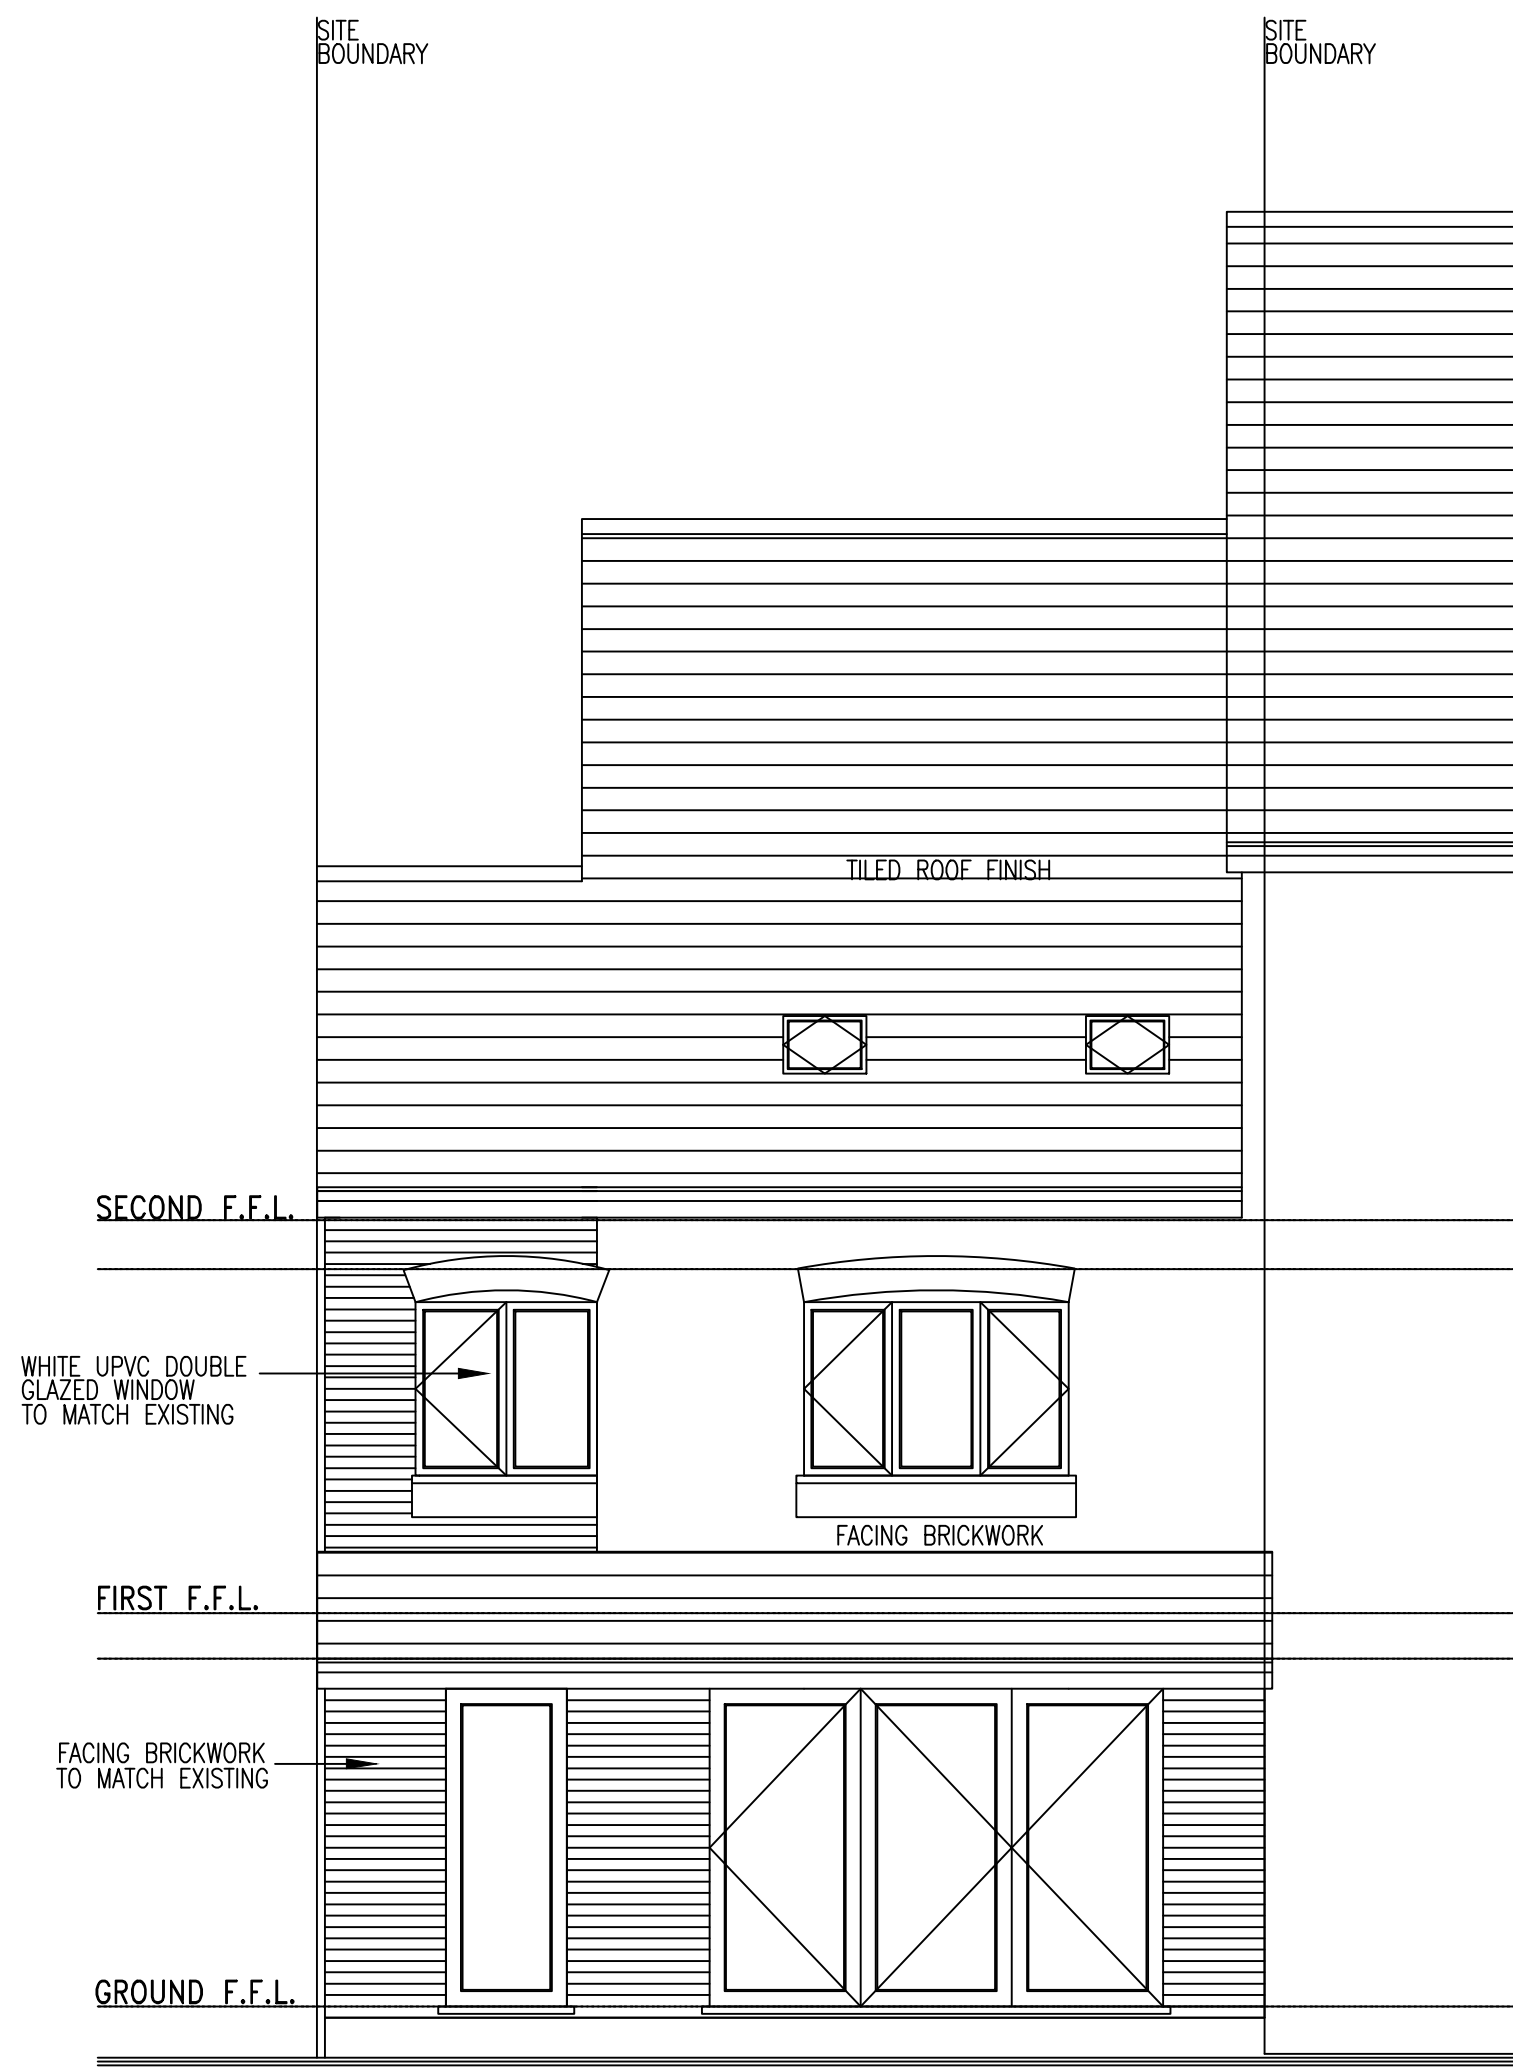

Proposed Rear Elevation



Proposed Side Elevation

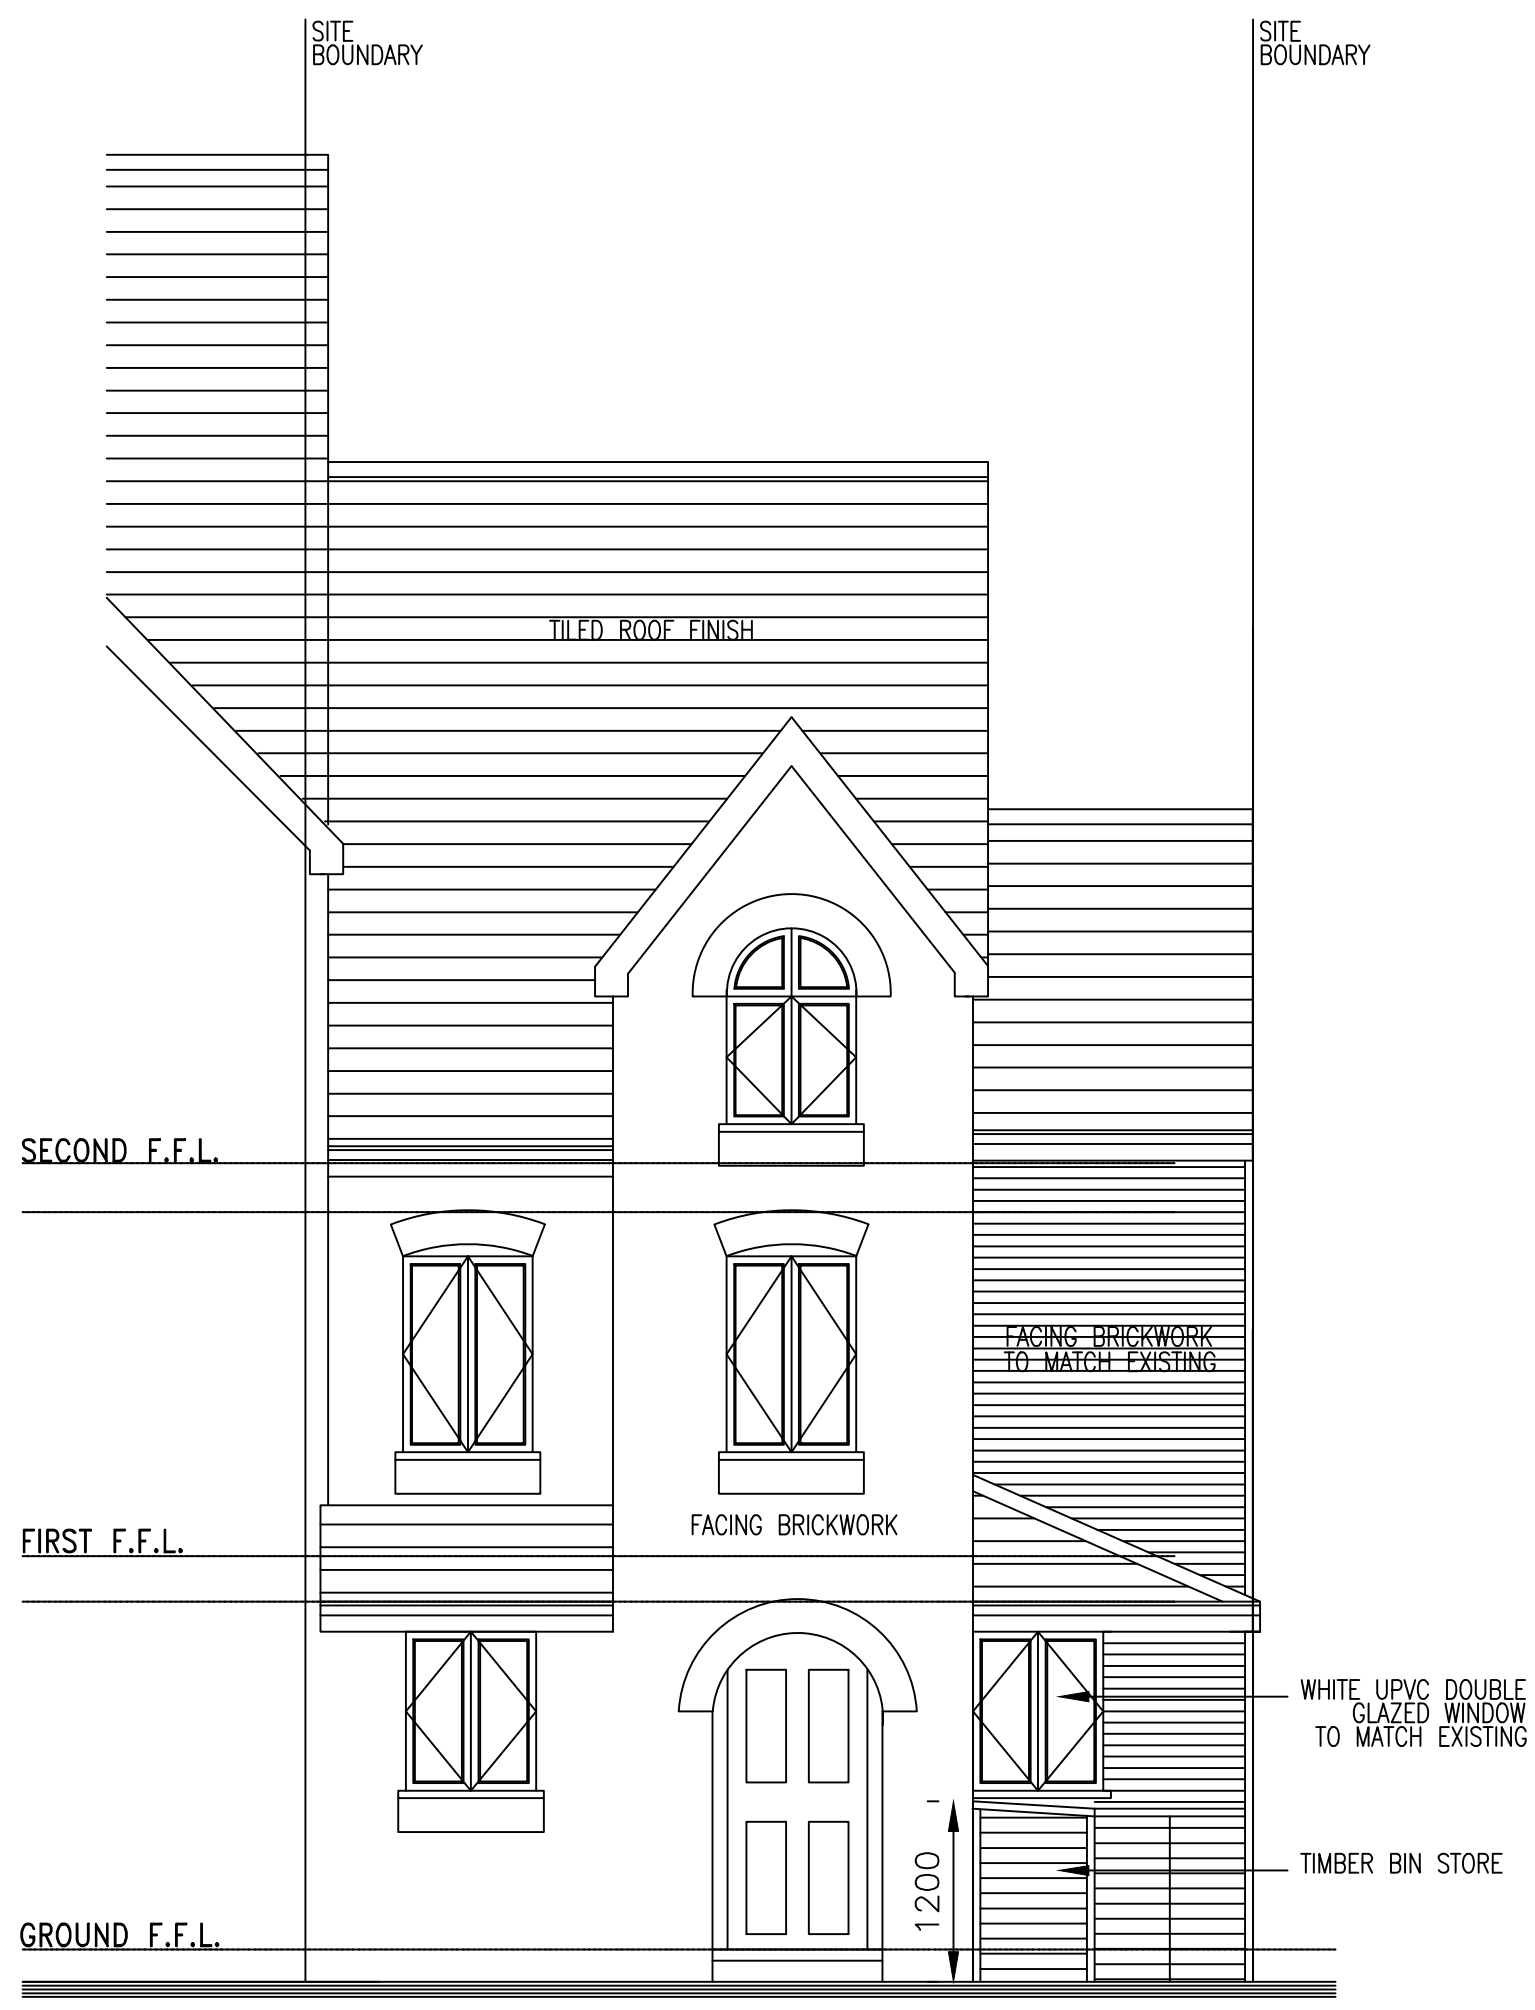

Proposed Front Elevation



AJ ARCHITECTURAL LTD

Rev.	Description	By	Date
A	Amendment to show timber bin store	J.TD	17/04

Project		Drawing Title	
Mrs C Howarth, 101 New Barns Ave, Manchester, M21 7DB		Proposed Layouts	
Drawing No.		Rev.	
Howarth/03		A	
Drawn by	Scale	Date	
J.TD.	1:50@A1	Jan '23	

1. Figure dimensions to be followed in preference to scale.

2. All dimensions to be checked on site prior to the commencement of any work. Any discrepancies to be reported immediately & resolved prior to work commencing.

3. This drawing is the copyright of AJ Architectural LTD and may not be copied or used without prior consent.