
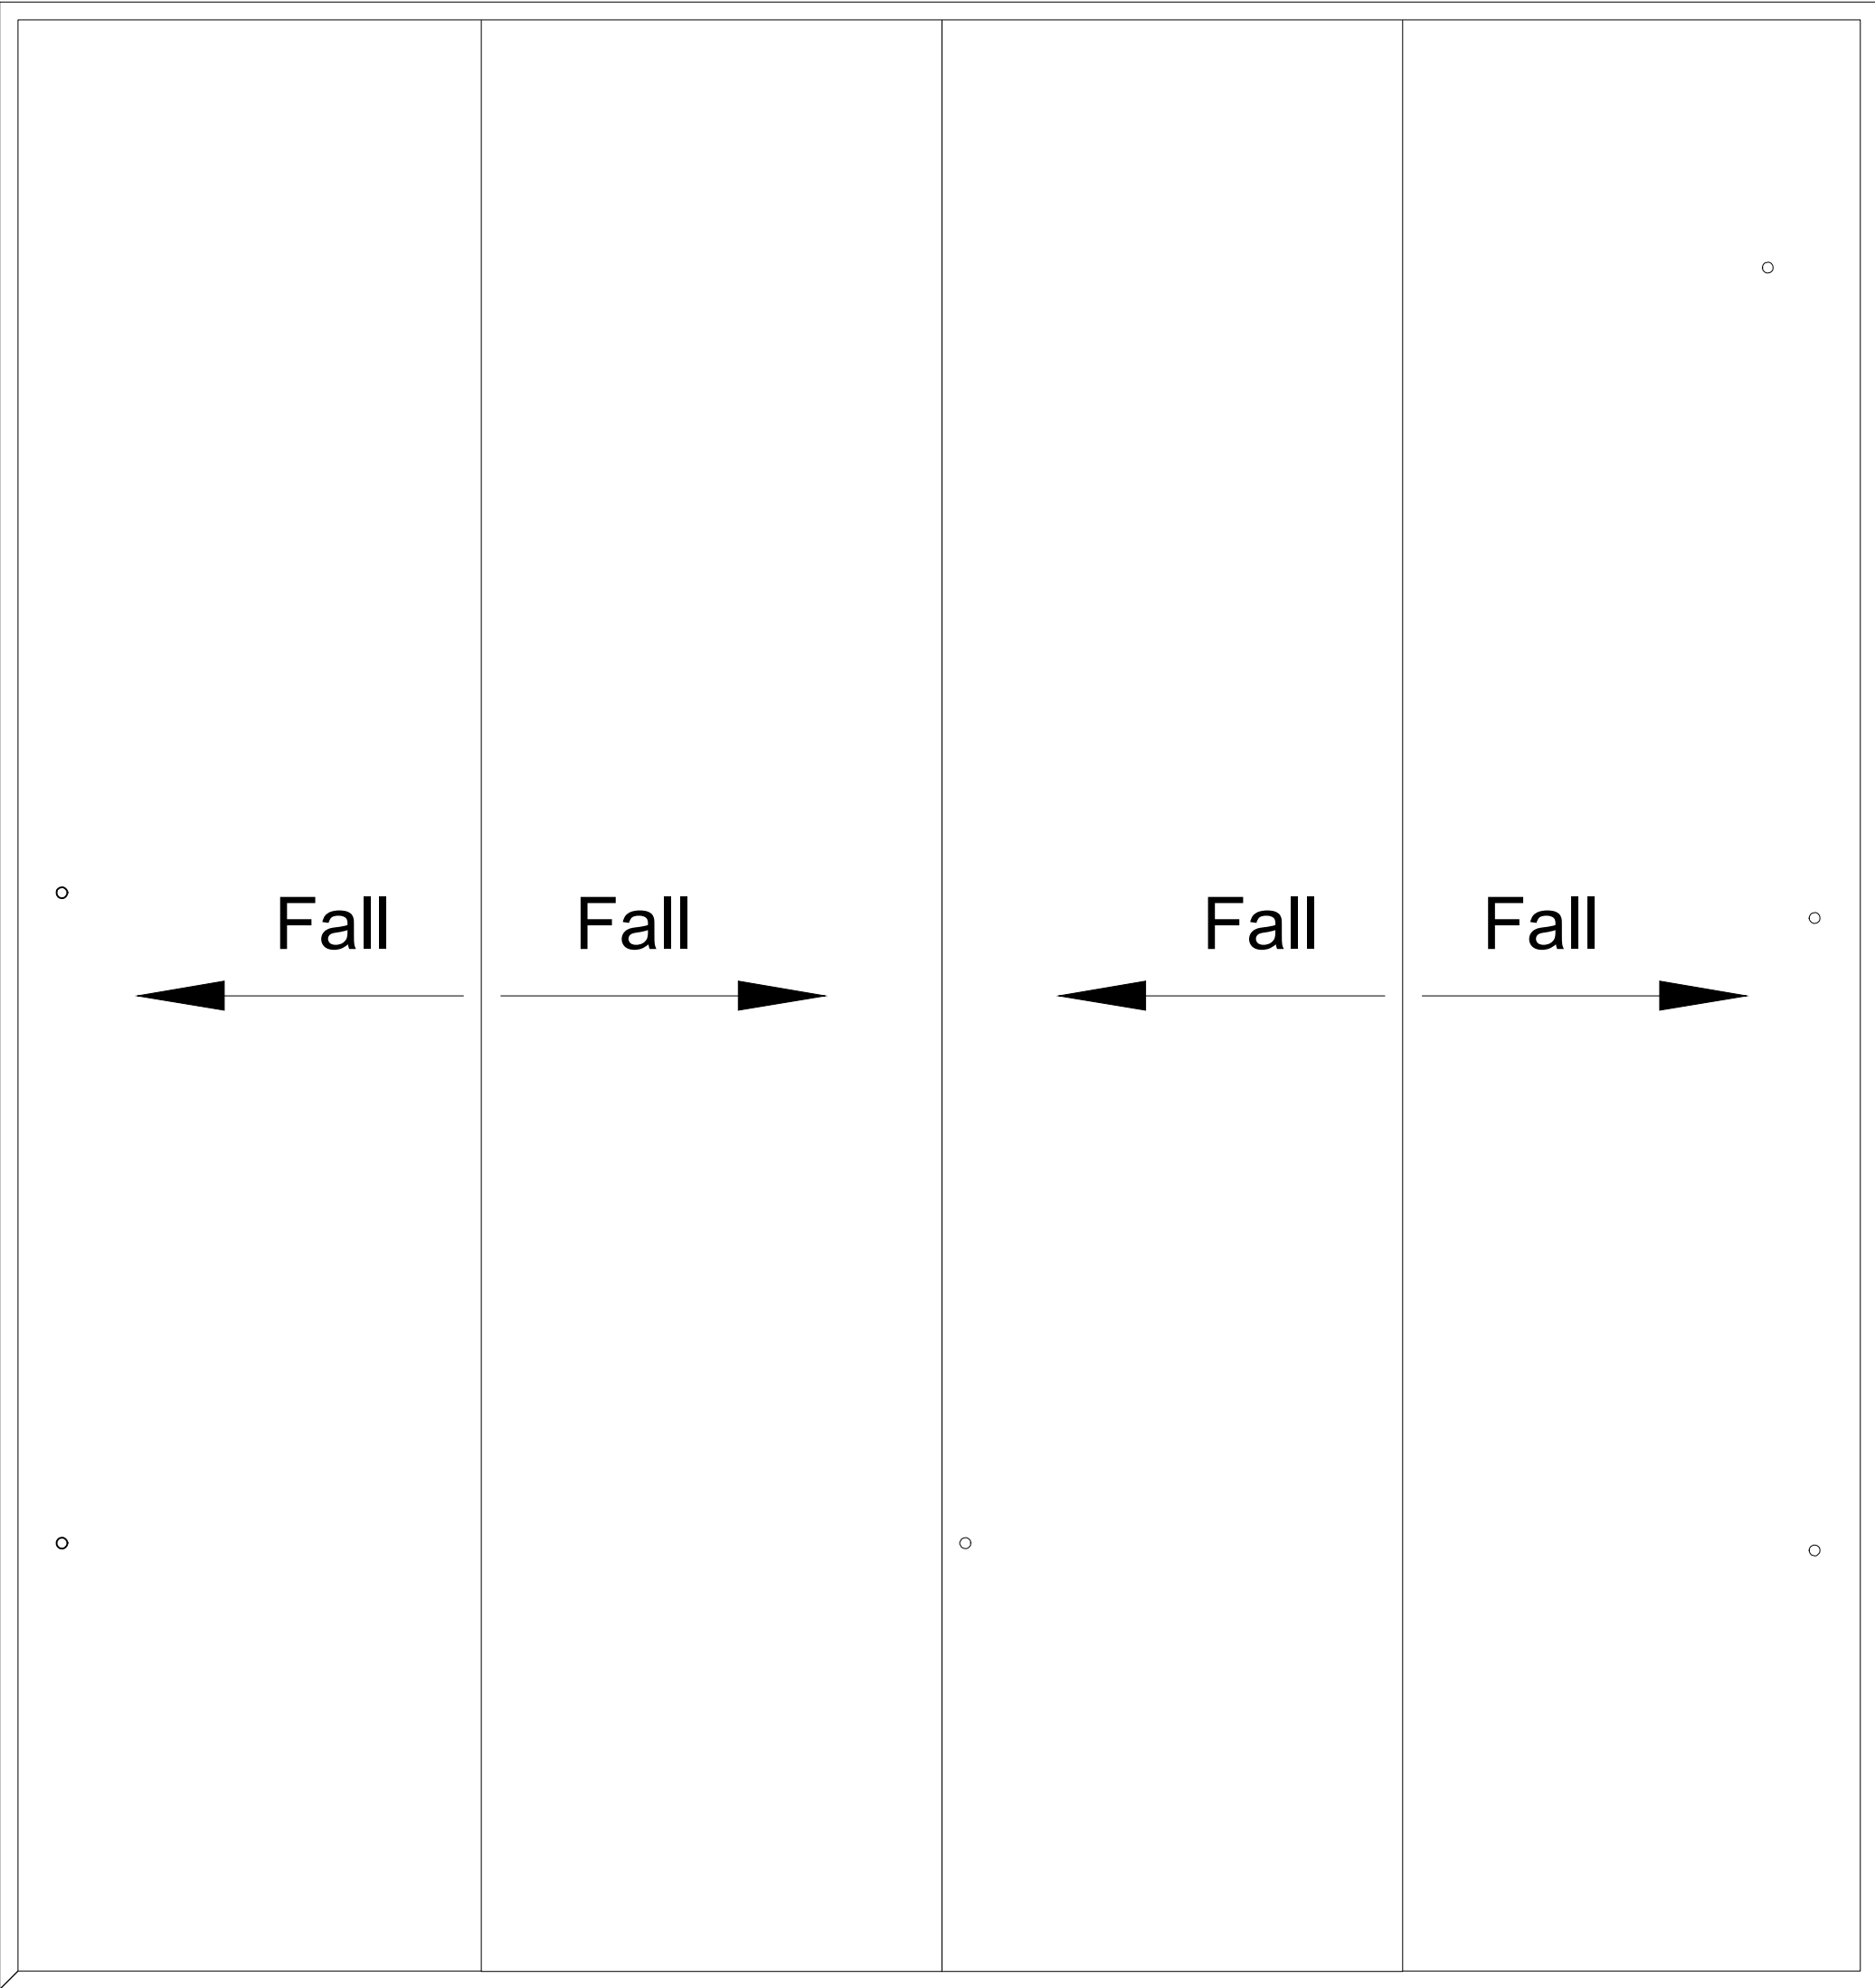


Do not scale this drawing for construction purposes
In all cases figured dimensions are to be followed
All dimensions to be checked on site before work commences
© This drawing is the copyright of Solarsense UK Ltd and may not be reproduced in part or in whole without prior written permission

Notes:

Existing Roof Materials:


Light grey coloured trapezoidal profile roofing at 12° pitch.

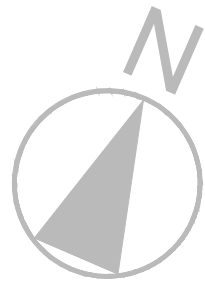

PLANNING

Revision	Description	Date	Drawn

Existing Roof Plan

 



Solarsense UK Ltd
Unit 1A Tweed Road Ind Est, Clevedon, BS21 6RR
☎ 01275 461800 ✉ info@solarsense-uk.com

Client: **Eurofoods Manchester M40 3AG**

Project: **Eurofoods Manchester M40 3AG
Roof mounted Solar PV System**

Drawing: **Existing Roofs Plan**

Scale: **1:200 @ A1**

Drawn by: **MV**

Date: **June 2023**

Checked by:

Drawing Number: **CBP / 02**

Revision: **A**