



SITE LOCATION

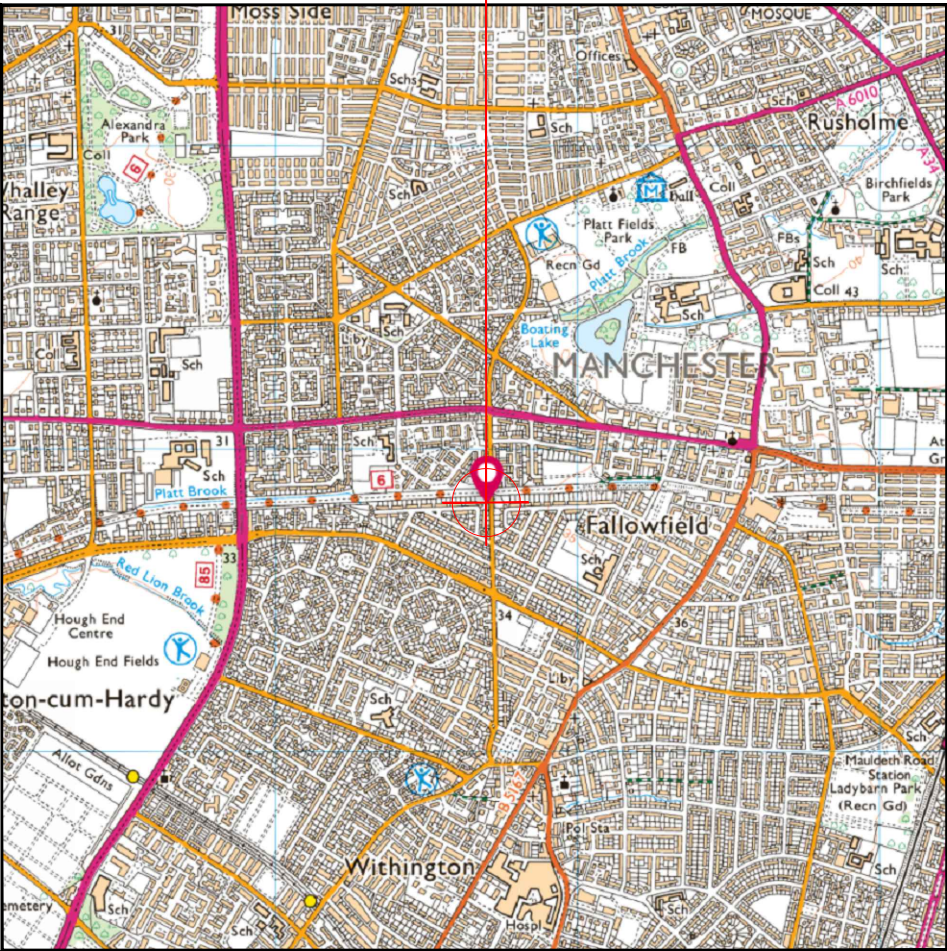


Reproduced by permission of Ordnance Survey on behalf of the Controller of Her Majesty's Stationary Office
All rights reserved. © Crown Copyright licence no. 100036358

SITE AREA PLAN

 


SITE PHOTOGRAPH

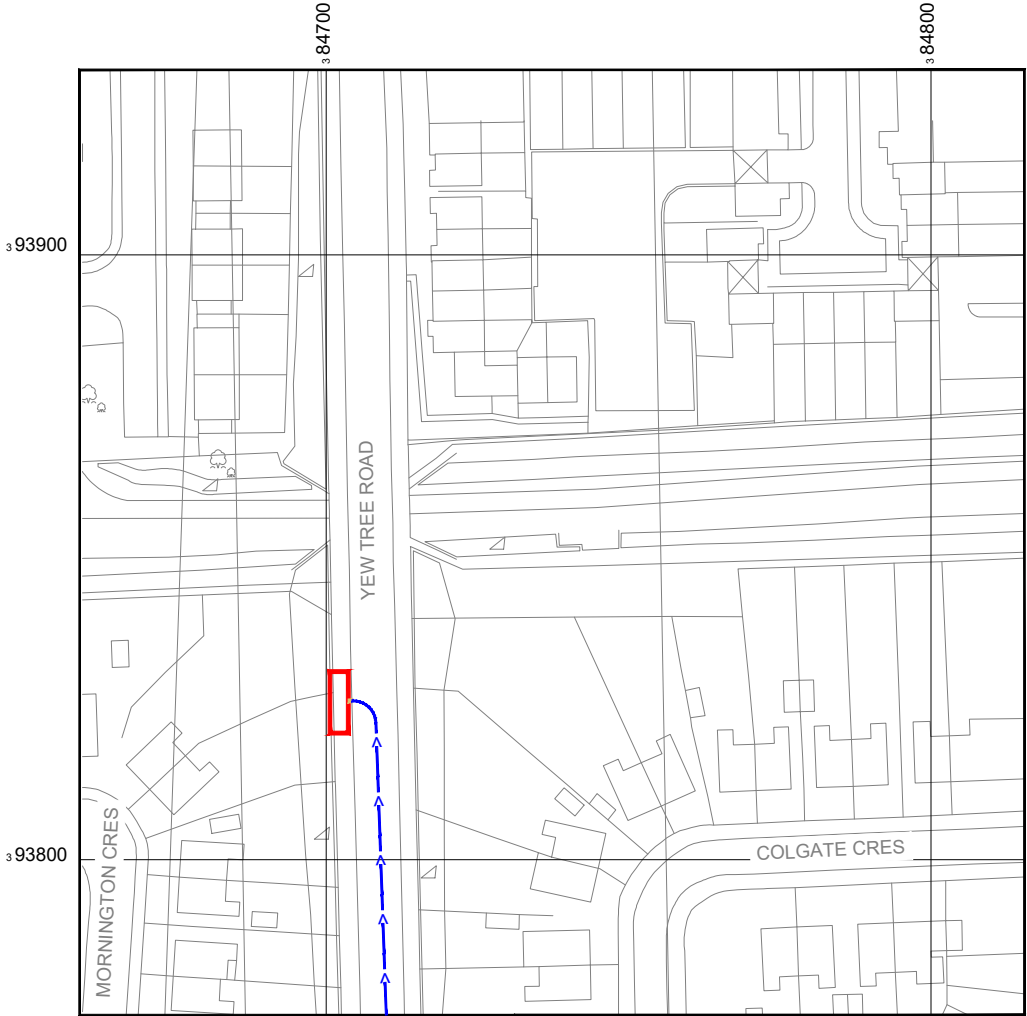

Reproduced by permission of Ordnance Survey on behalf of the Controller of Her Majesty's Stationary Office
All rights reserved. © Crown Copyright licence no. 100036358

EXISTING NGR E: 384715 N: 393845
PROPOSED NGR E: 384703 N: 393826

SITE LOCATION PLAN

 

GOOGLE MAPS QR CODE


GOOGLE MAPS - <https://goo.gl/maps/N6PF7Zf8kjEa8L6y8>

GOOGLE STREETVIEW - <https://goo.gl/maps/MwDoDowmEVsfhx7F7>

NOTES:

1. ALL DIMENSIONS IN MM UNLESS OTHERWISE NOTED.
DIRECTIONS TO SITE:
HEAD NORTHWEST ON M60, AT JUNCTION 5, EXIT ONTO PRINCESS RD/A5103 TOWARD MANCHESTER(C)/DIDSBURY, TURN RIGHT ONTO MAULDETH RD W, TURN LEFT ONTO YEW TREE RD, DESTINATION WILL BE ON THE LEFT.

Site Provider's
Property Boundary:

 

Access Route To Site:



Access Route:



Master:	MBNL / EE / H3G:	Project:	Purpose of Issue:	Issue:
M002	H3G	UNILATERAL	Detailed Design	A1
Date:	10/08/2022	Revision / Upgrade Description:		
Drawn:	K. Soper	Detailed Design		
Checked:	T. Clifford			
Approved:	M. Venner			
Master:	MBNL / EE / H3G:	Project:	Purpose of Issue:	Issue:
M001	H3G	UNILATERAL	Planning	A
Date:	17/06/2022	Revision / Upgrade Description:		
Drawn:	K. Soper	First Issue		
Checked:	T. Clifford			
Approved:	M. Venner			

ACQ




Hutchison 3G UK Limited
Star House, 20 Grenfell Road
Maidenhead, SL6 1EH
Tel: 01628 765 000
Fax: 01628 765 001


H3G Base Station Information line:
0845 6043000
Available 8am-8pm Monday to Friday



Site Name:	YEW TREE ROAD NO2 (P99709)		
Site ID:	781366		
Address:	YEW TREE ROAD NO2 (P99709) YEW TREE ROAD MANCHESTER GREATER MANCHESTER M14 7FT		
Title:	002 SITE LOCATION PLAN		
Project:	H3G UNILATERAL		
Purpose of Issue:	DETAILED DESIGN		
EE Cell ID:	76150	MBNL Cell ID:	MAN089
3UK Cell ID:	M0408		
Master Drawing No:	781366_MAN089_76150_M0408_M001		
Issue:	A		

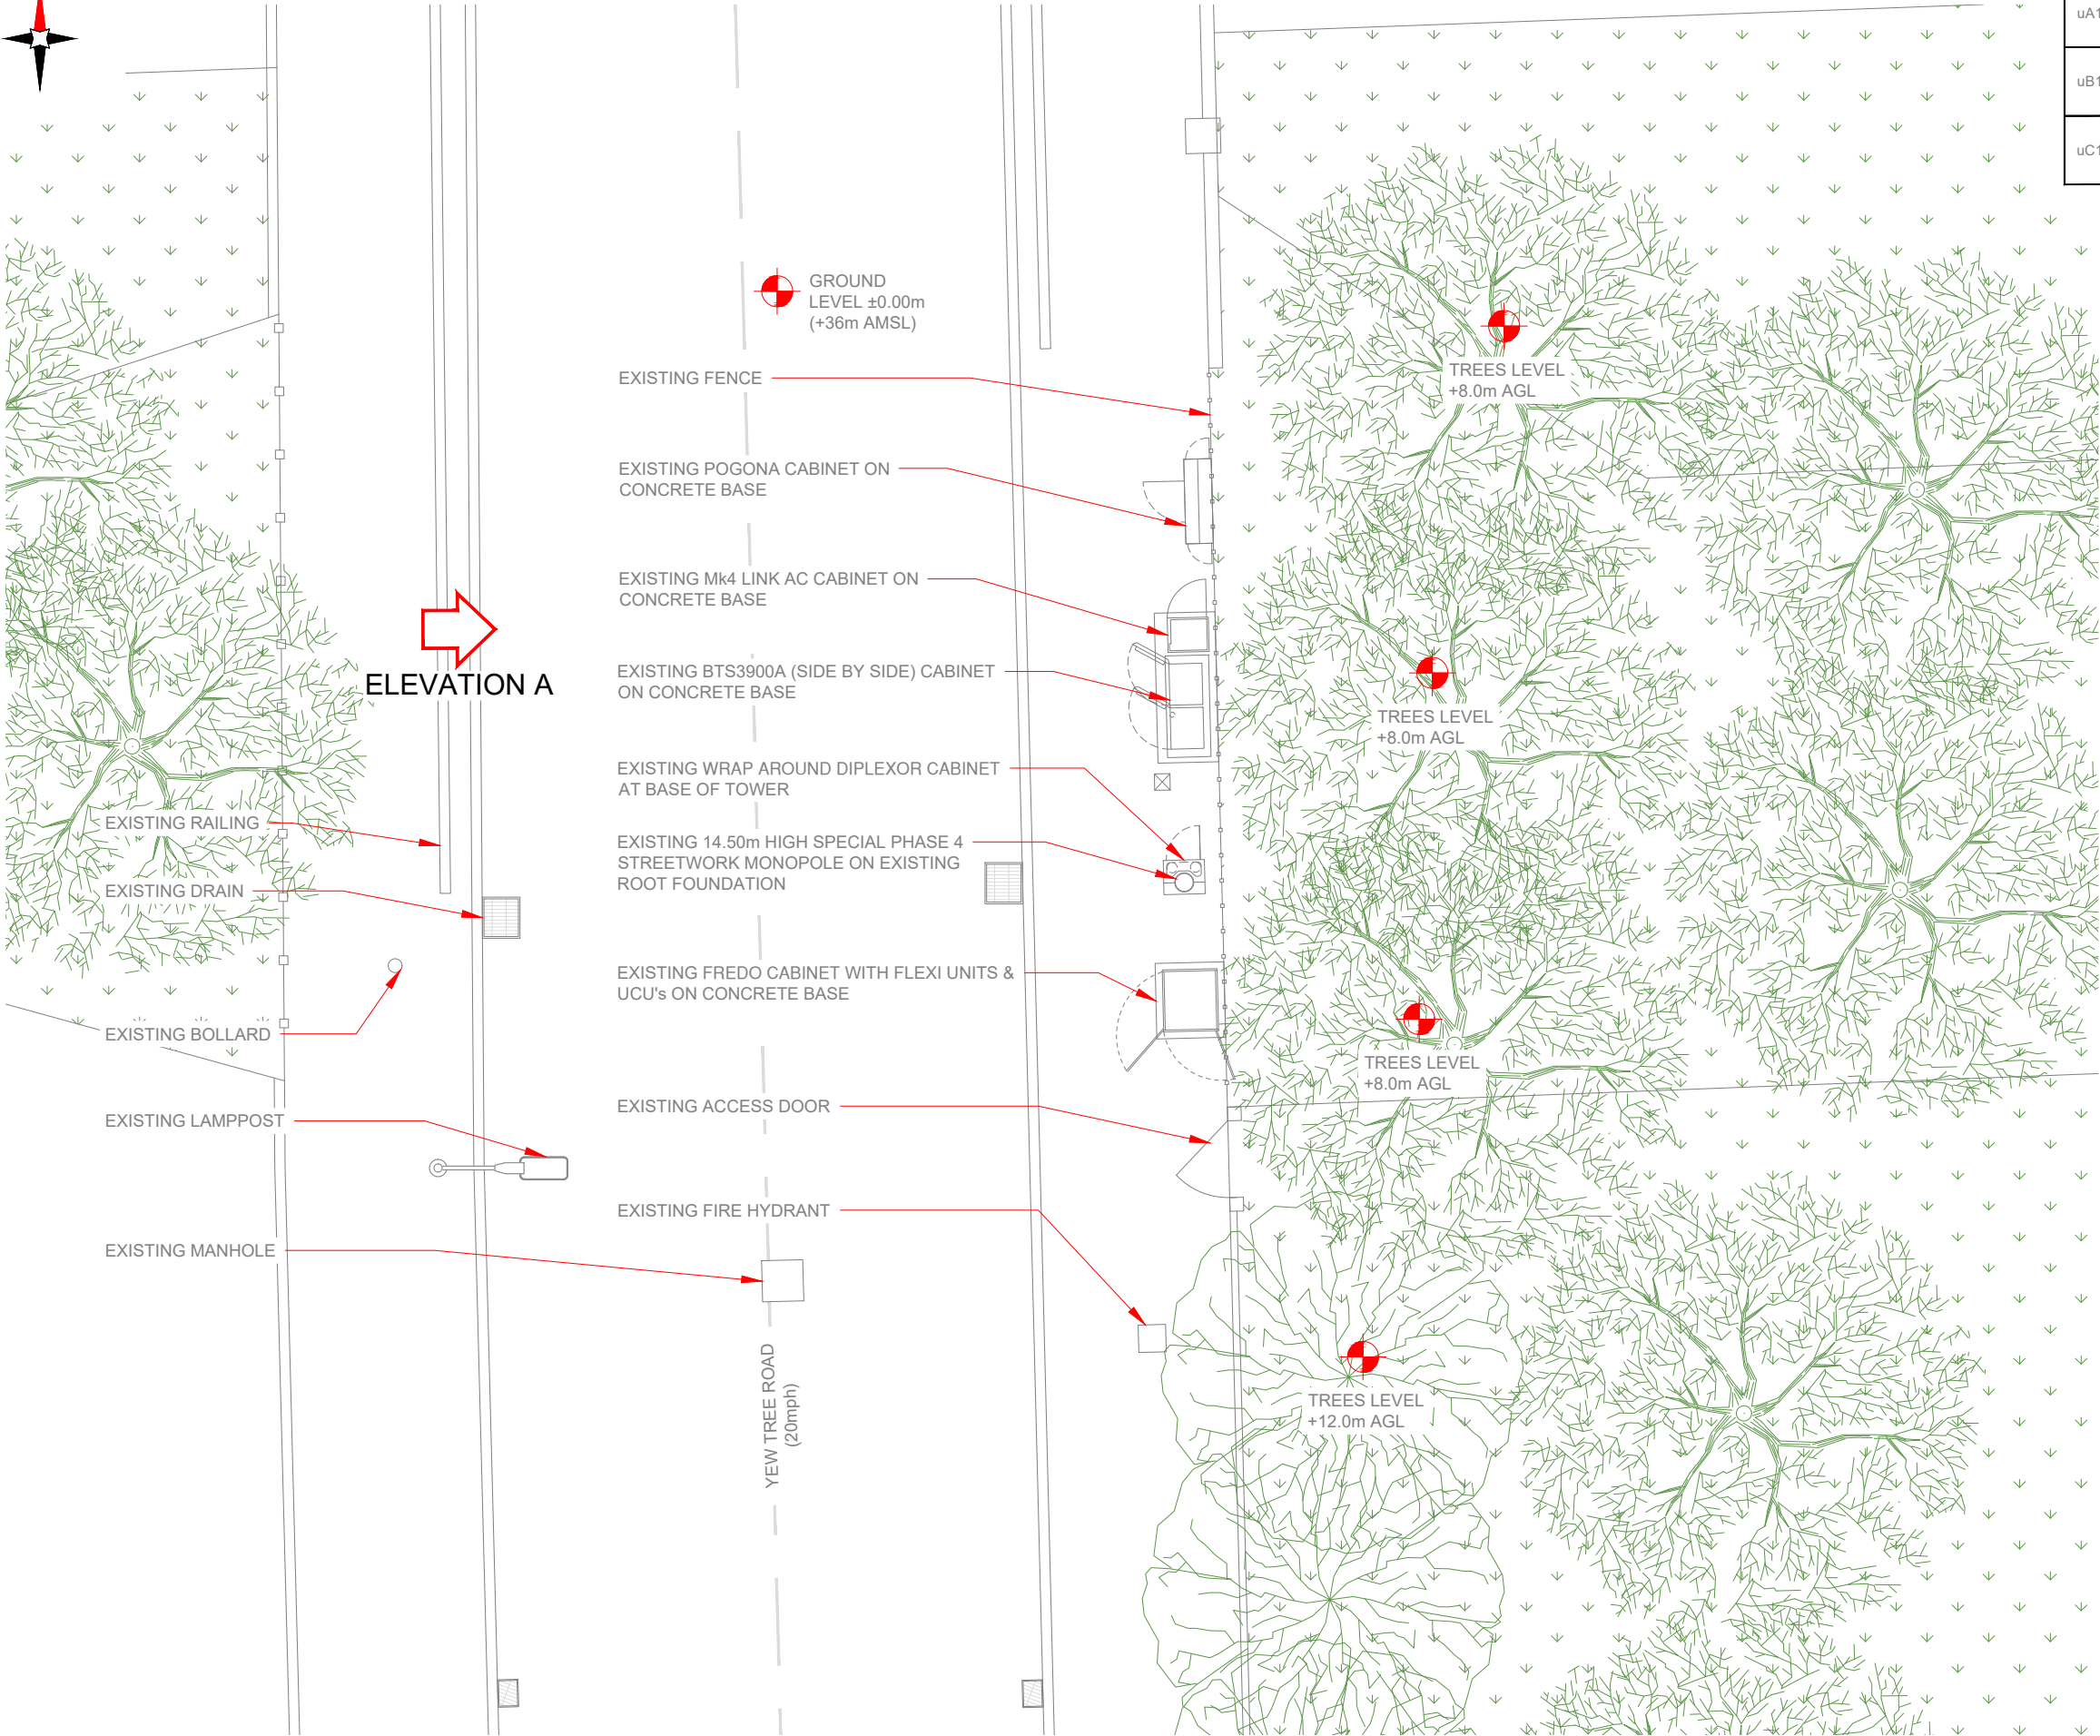

EXISTING SITE PLAN

 

3G Antenna ID	Existing 3G Bearing
uA1	330°
uB1	90°
uC1	210°

- NOTES:
- ALL DIMENSIONS IN MM UNLESS OTHERWISE NOTED.

Master:	MBNL / EE / H3G:	Project:	Purpose of Issue:	Issue:
M002	H3G	UNILATERAL	Detailed Design	A1
Date:	10/08/2022	Revision / Upgrade Description:		
Drawn:	K. Soper	Detailed Design		
Checked:	T. Clifford			
Approved:	M. Venner			
Master:	MBNL / EE / H3G:	Project:	Purpose of Issue:	Issue:
M001	H3G	UNILATERAL	Planning	A
Date:	17/06/2022	Revision / Upgrade Description:		
Drawn:	K. Soper	First Issue		
Checked:	T. Clifford			
Approved:	M. Venner	ACQ		



Hutchison 3G UK Limited
Star House, 20 Grenfell Road
Maidenhead, SL6 1EH
Tel: 01628 765 000
Fax: 01628 765 001

H3G Base Station Information line:
0845 6043000
Available 8am-8pm Monday to Friday



UNIT E3 PITTS CLEAVE INDUSTRIAL ESTATE, TAVISTOCK, DEVON, PL19 0PW
sales@beaconcomms.co.uk Tel: +44 (0)1822 610610

Site Name:	YEW TREE ROAD NO2 (P99709)		
Site ID:	781366		
Address:	YEW TREE ROAD NO2 (P99709) YEW TREE ROAD MANCHESTER GREATER MANCHESTER M14 7FT		
Title:	100 EXISTING SITE PLAN		
Project:	H3G UNILATERAL		
Purpose of Issue:	DETAILED DESIGN		
EE Cell ID:	MBNL Cell ID:	3UK Cell ID:	
76150	MAN089	M0408	
Master Drawing No:			Issue:
781366_MAN089_76150_M0408_M001			A

100mm

50mm

10mm

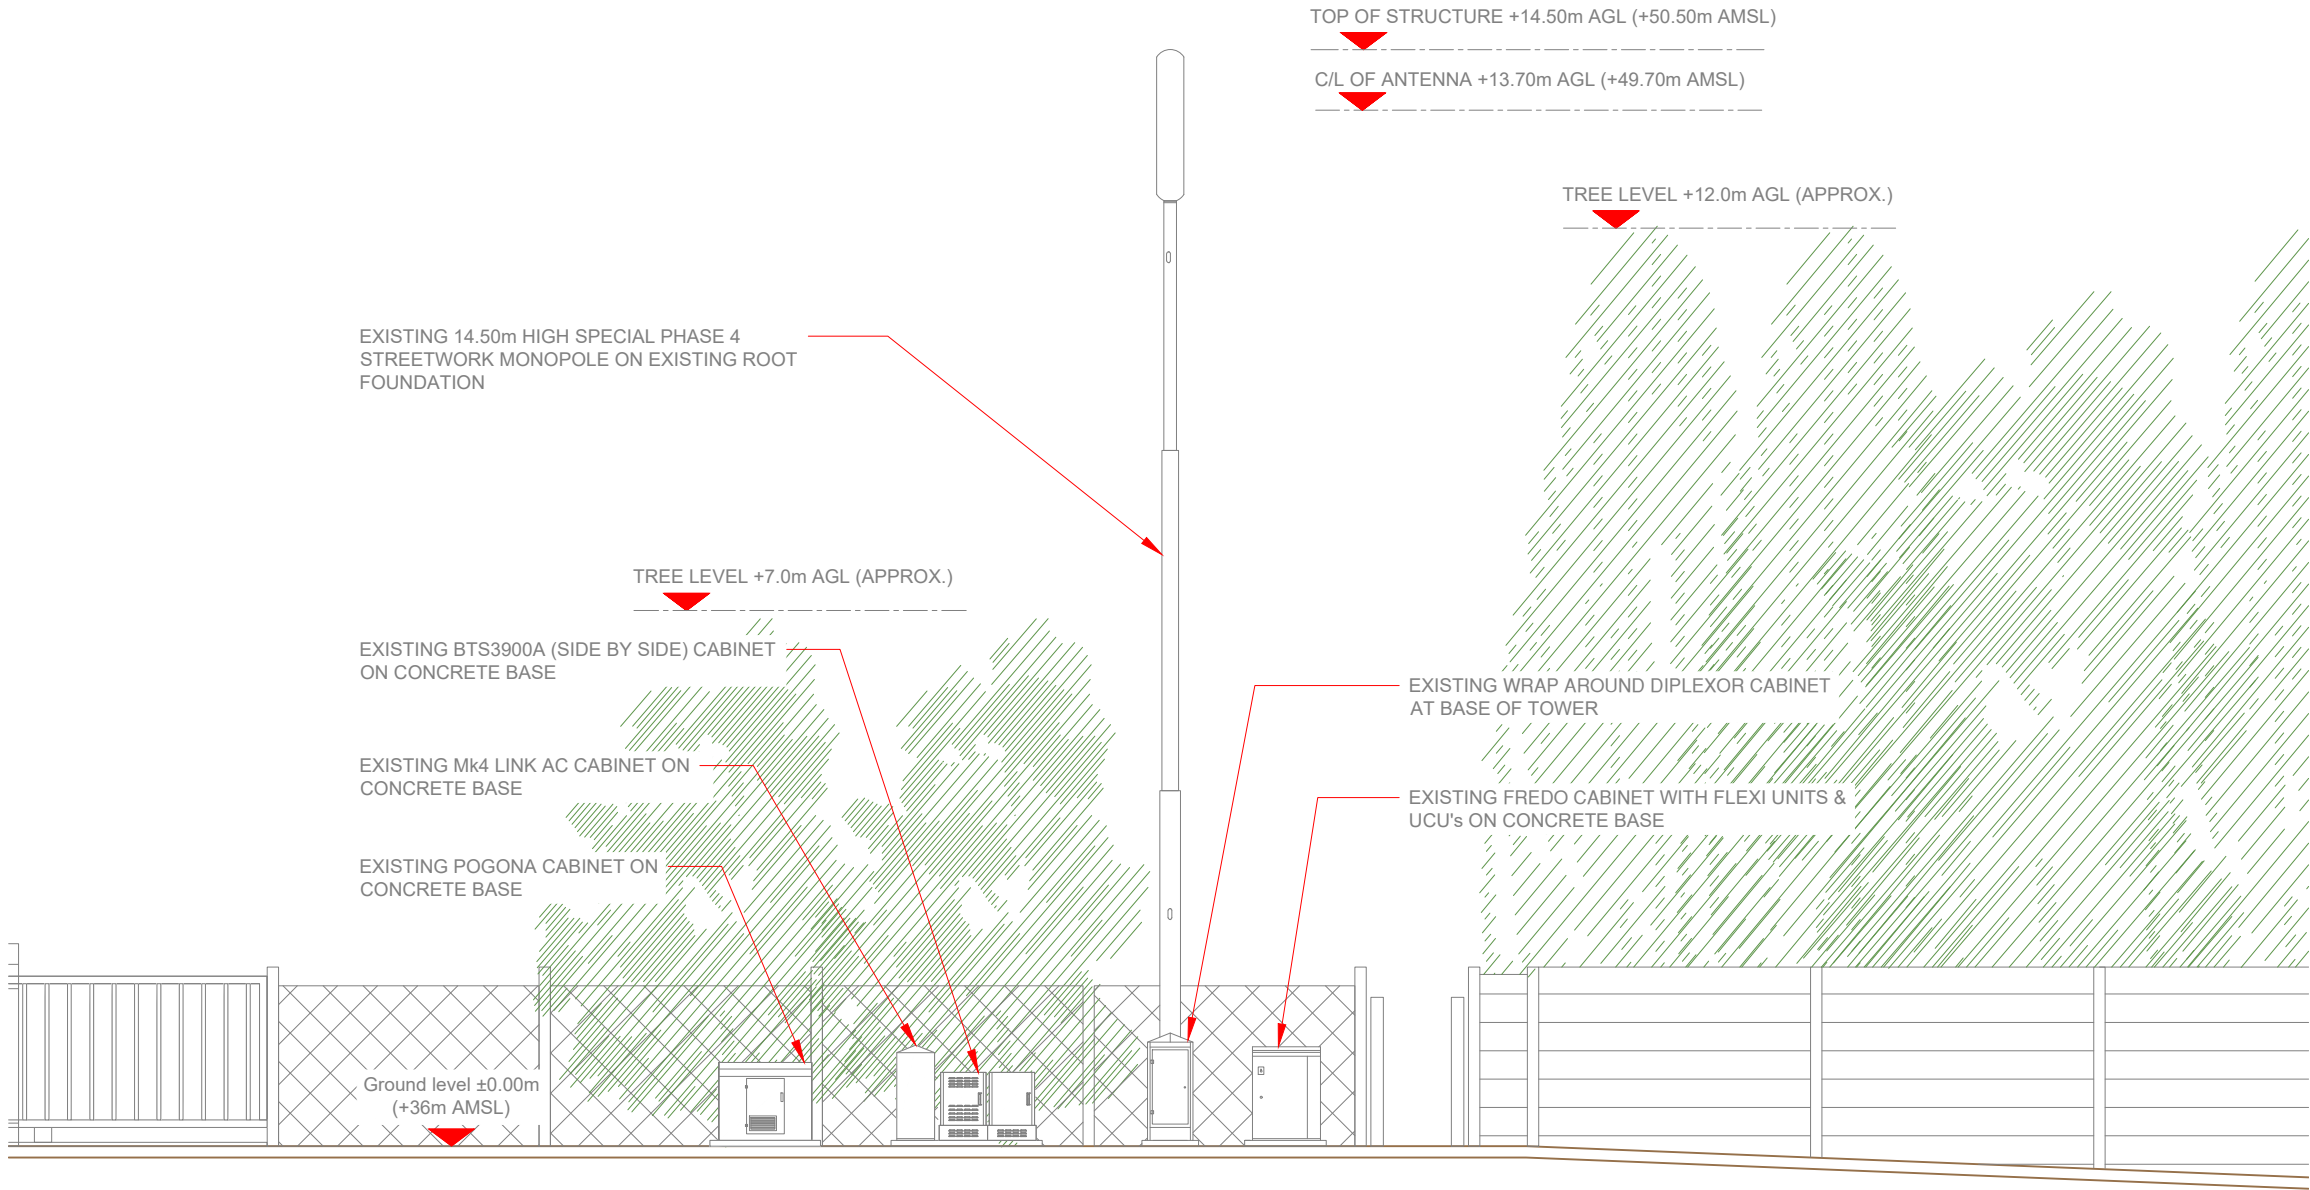

3G Antenna ID	Existing 3G Bearing
uA1	330°
uB1	90°
uC1	210°

NOTES:

1. ALL DIMENSIONS IN MM UNLESS OTHERWISE NOTED.

Master:	MBNL / EE / H3G:	Project:	Purpose of Issue:	Issue:
M002	H3G	UNILATERAL	Detailed Design	A1
Date:	10/08/2022	Revision / Upgrade Description:		
Drawn:	K. Soper	Detailed Design		
Checked:	T. Clifford			
Approved:	M. Venner			
Master:	MBNL / EE / H3G:	Project:	Purpose of Issue:	Issue:
M001	H3G	UNILATERAL	Planning	A
Date:	17/06/2022	Revision / Upgrade Description:		
Drawn:	K. Soper	First Issue		
Checked:	T. Clifford			
Approved:	M. Venner	ACQ		



Hutchison 3G UK Limited
Star House, 20 Grenfell Road
Maidenhead, SL6 1EH
Tel: 01628 765 000
Fax: 01628 765 001

H3G Base Station Information line:
0845 6043000
Available 8am-8pm Monday to Friday

 **BEACONCOMMS**

UNIT E3 PITTS CLEAVE INDUSTRIAL ESTATE, TAVISTOCK, DEVON, PL19 0PW
sales@beaconcomms.co.uk Tel: +44 (0)1822 610610

Site Name:
YEW TREE ROAD NO2 (P99709)

Site ID:
781366

Address:
YEW TREE ROAD NO2 (P99709)
YEW TREE ROAD
MANCHESTER
GREATER MANCHESTER
M14 7FT


Title:
150 EXISTING ELEVATION A

Project:
H3G UNILATERAL

Purpose of Issue:
DETAILED DESIGN

EE Cell ID:	MBNL Cell ID:	3UK Cell ID:
76150	MAN089	M0408

Master Drawing No:	Issue:
781366_MAN089_76150_M0408_M001	A

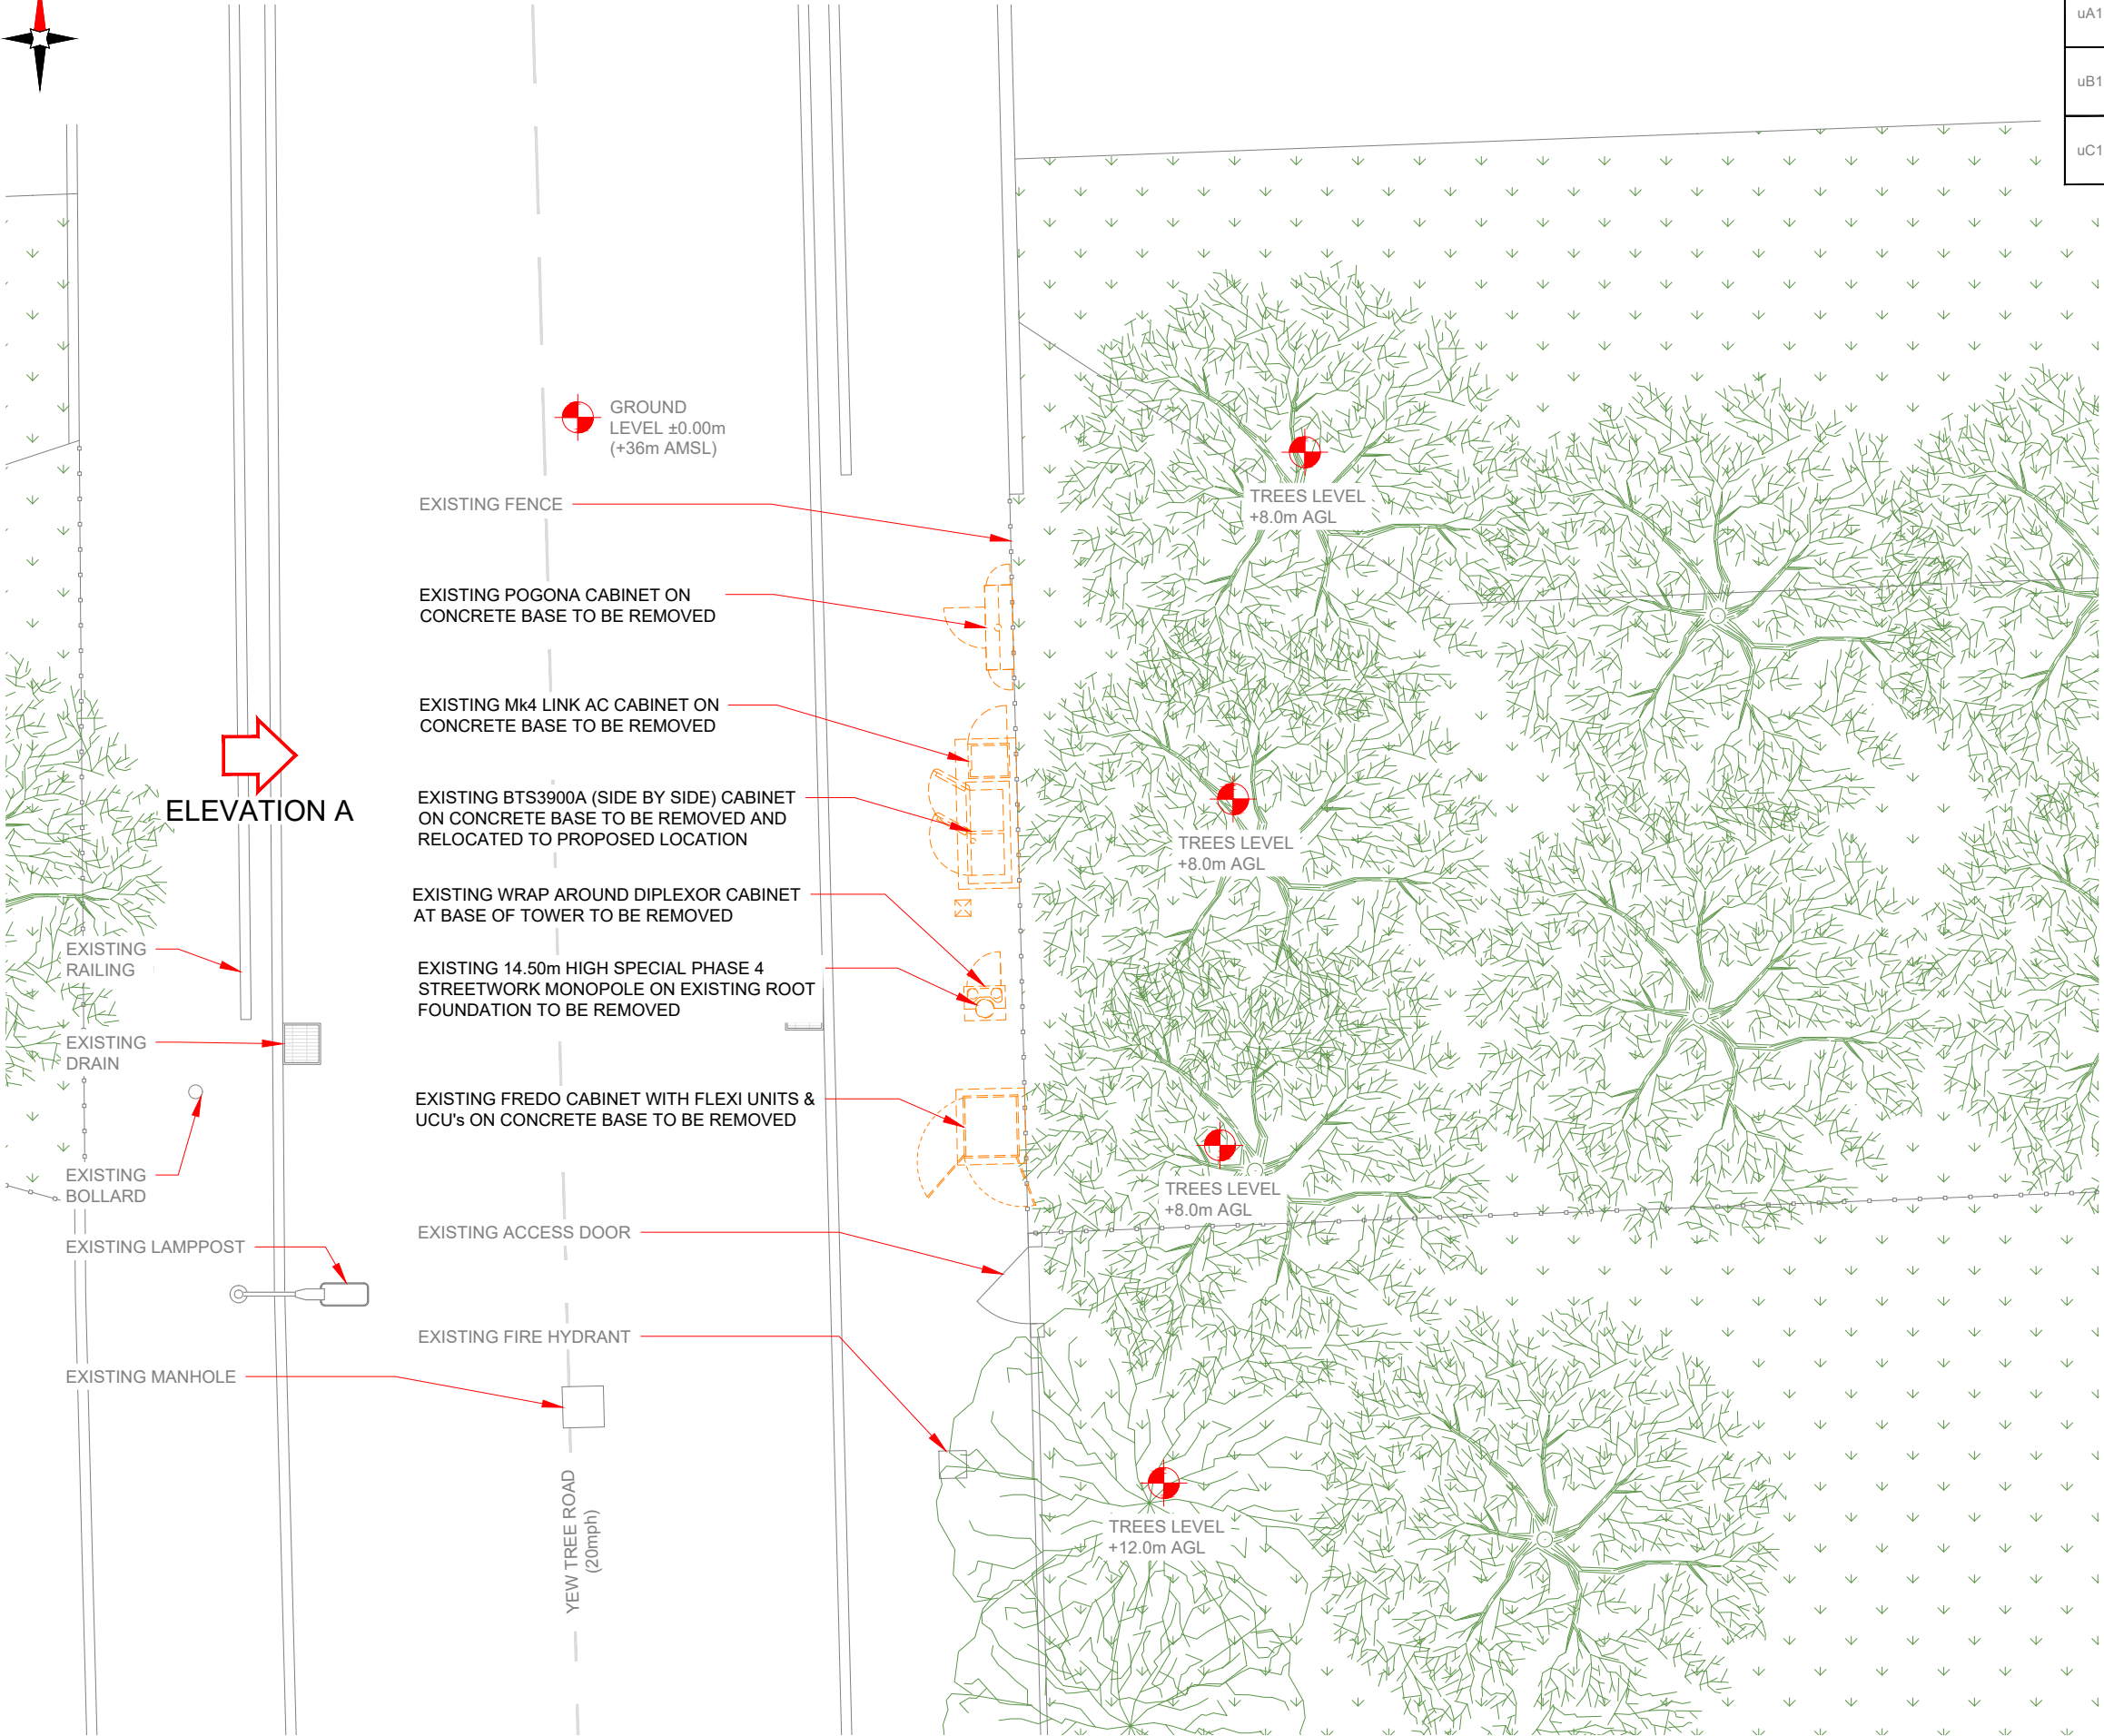

ELEVATION A

PROPOSED MAX CONFIGURATION SITE PLAN

3G Antenna ID	Existing 3G Bearing
uA1	330°
uB1	90°
uC1	210°

NOTES:
1. ALL DIMENSIONS IN MM UNLESS OTHERWISE NOTED.

Master: M002	MBNL / EE / H3G: H3G	Project: UNILATERAL	Purpose of Issue: Detailed Design	Issue: A1
Date: 10/08/2022	Drawn: K. Soper	Revision / Upgrade Description: Detailed Design		
Checked: T. Clifford	Approved: M. Venner			
Master: M001	MBNL / EE / H3G: H3G	Project: UNILATERAL	Purpose of Issue: Planning	Issue: A
Date: 17/06/2022	Drawn: K. Soper	Revision / Upgrade Description: First Issue		
Checked: T. Clifford	Approved: M. Venner	ACQ		



Hutchison 3G UK Limited
Star House, 20 Grenfell Road
Maidenhead, SL6 1EH
Tel: 01628 765 000
Fax: 01628 765 001

H3G Base Station Information line:
0845 6043000
Available 8am-8pm Monday to Friday



UNIT E3 PITTS CLEAVE INDUSTRIAL ESTATE, TAVISTOCK, DEVON, PL19 0PW
sales@beaconcomms.co.uk Tel: +44 (0)1822 610610


Site Name:				YEW TREE ROAD NO2 (P99709)			
Site ID:				781366			
Address:				YEW TREE ROAD NO2 (P99709) YEW TREE ROAD MANCHESTER GREATER MANCHESTER M14 7FT			
Title:				215 PROPOSED MAX CONFIGURATION SITE PLAN - SHEET 1			
Project:				H3G UNILATERAL			
Purpose of Issue:				DETAILED DESIGN			
EE Cell ID:		MBNL Cell ID:		3UK Cell ID:			
76150		MAN089		M0408			
Master Drawing No:						Issue:	
781366_MAN089_76150_M0408_M001						A	




Antenna Aperture ID	Proposed 4G/5G Bearing	Operator: Shared/ EE/H3G
A1	330°	H3G
A2	330°	EE/H3G
B1	90°	H3G
B2	90°	EE/H3G
C1	210°	H3G
C2	210°	EE/H3G

NOTES:

1. ALL DIMENSIONS IN MM UNLESS OTHERWISE NOTED.

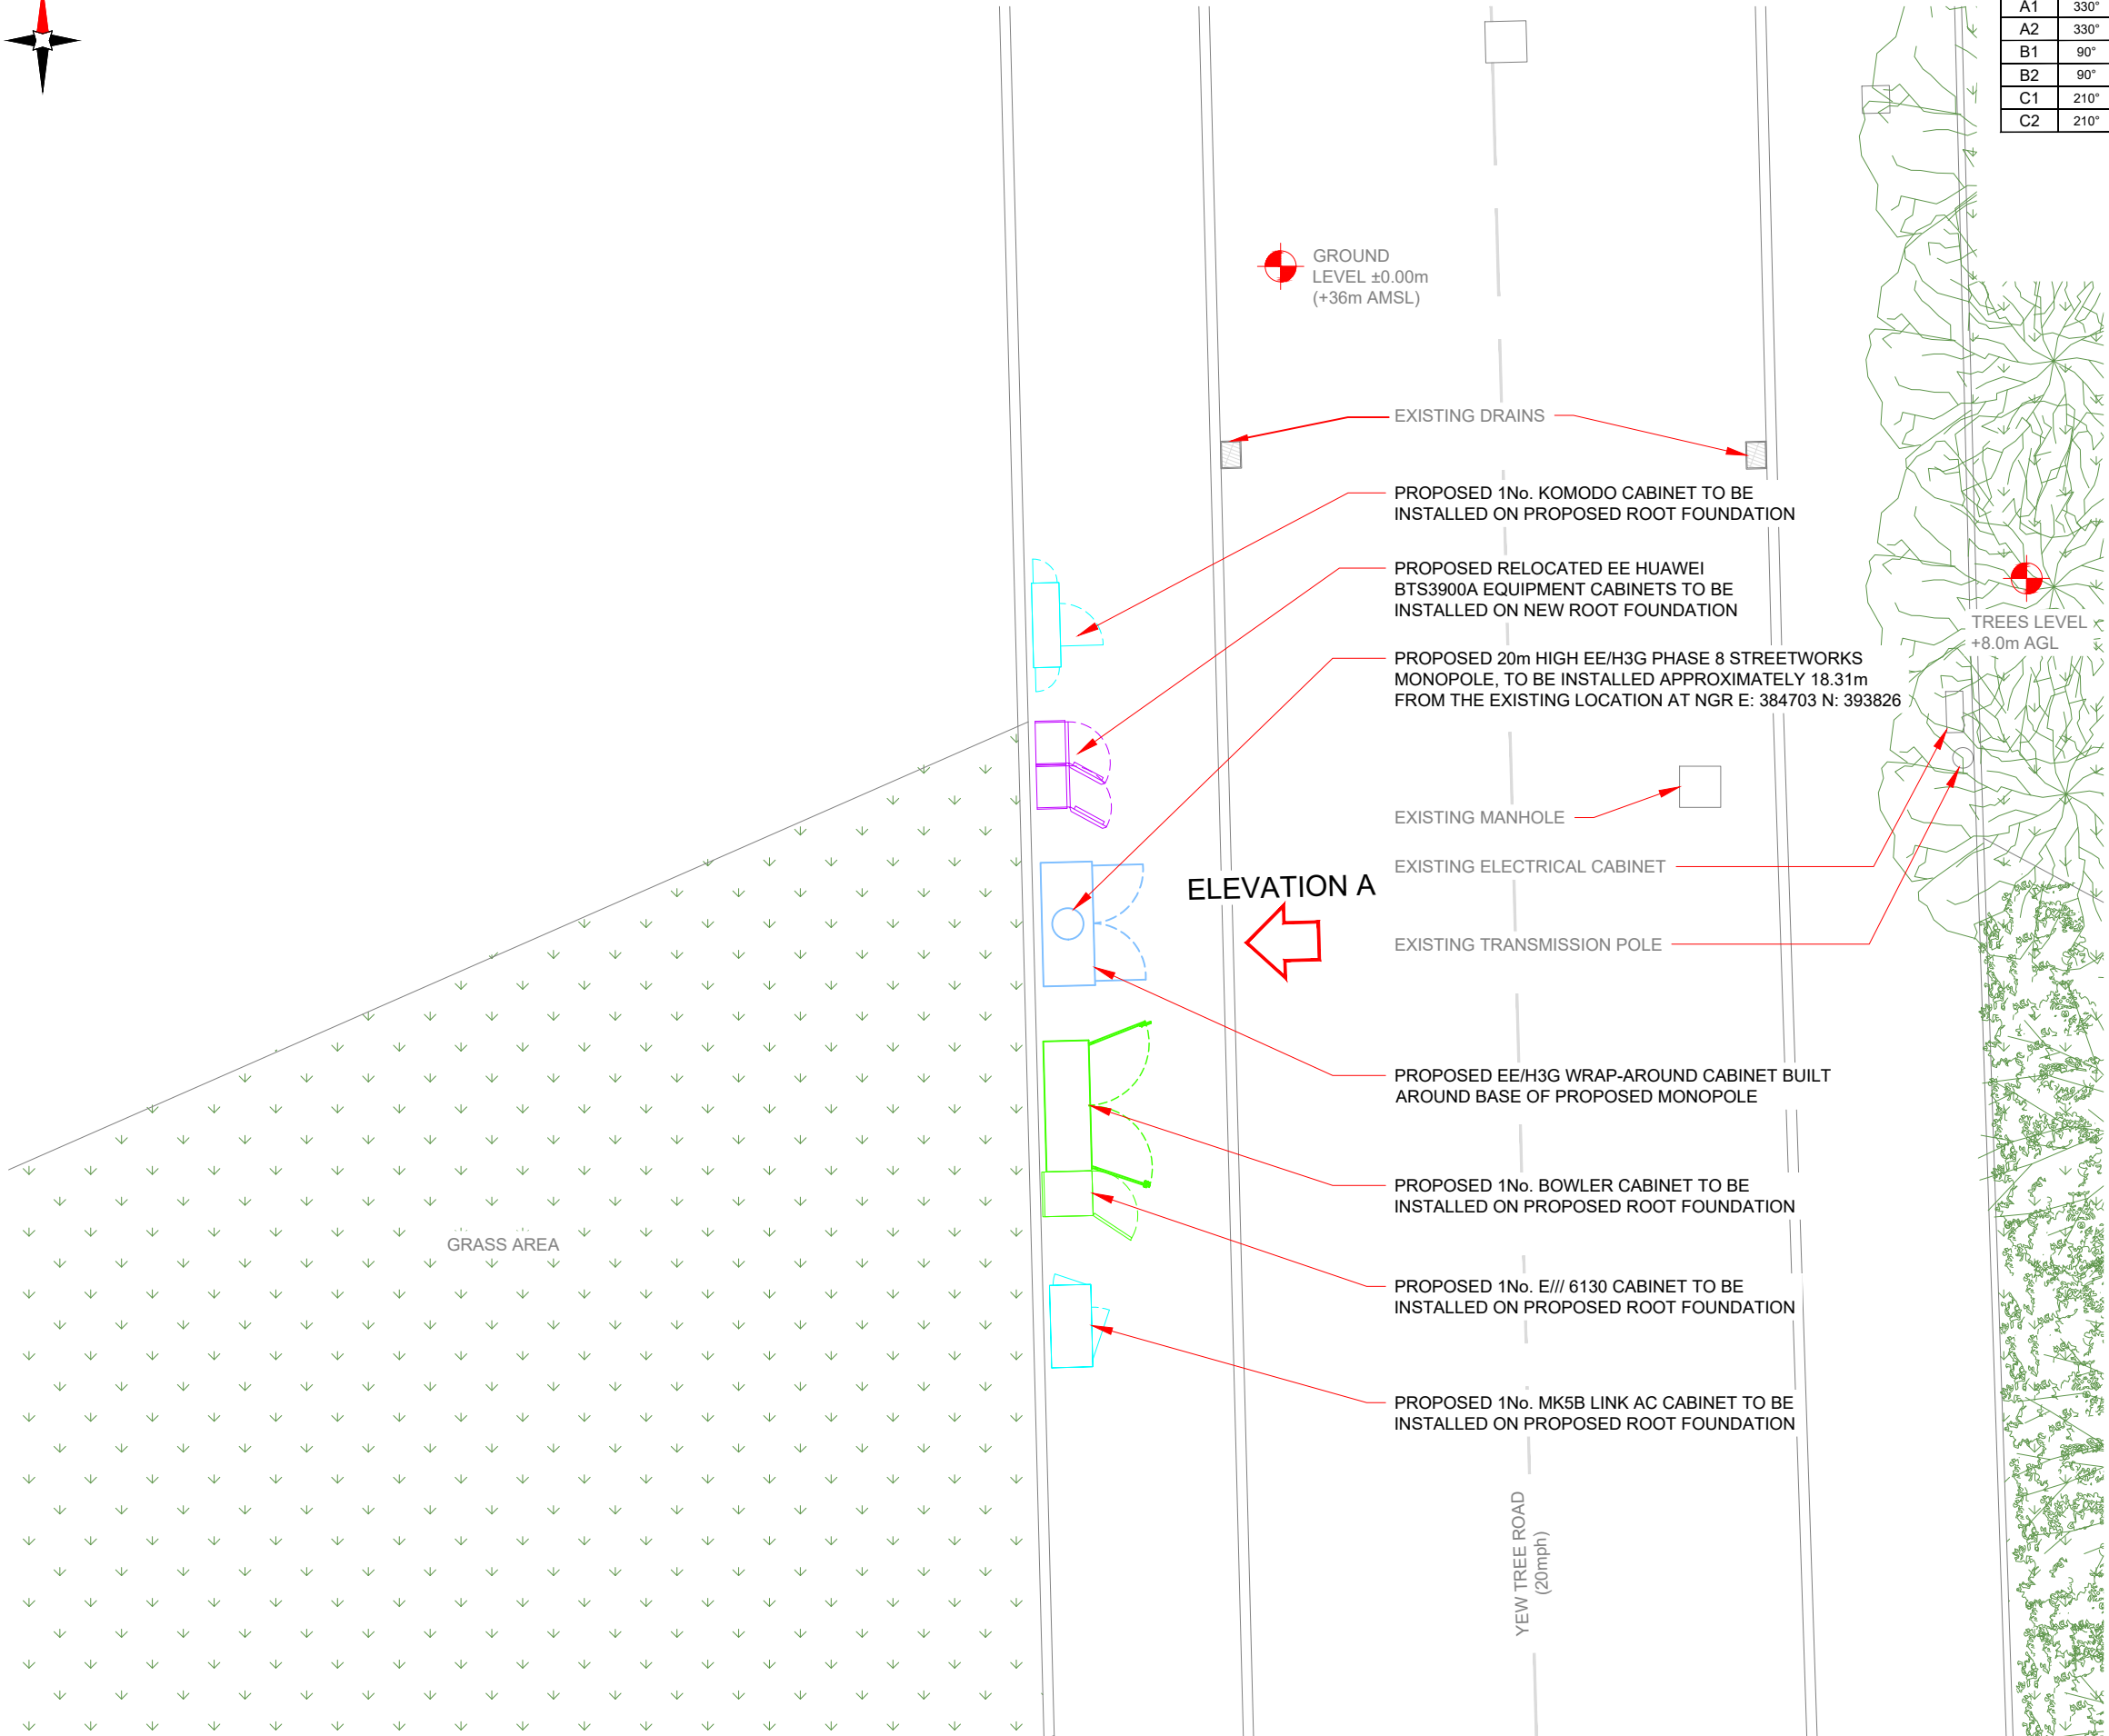

PROPOSED MAX CONFIGURATION SITE PLAN

 

Master:	MBNL / EE / H3G:	Project:	Purpose of Issue:	Issue:
M002	H3G	UNILATERAL	Detailed Design	A1
Date:	10/08/2022	Revision / Upgrade Description:		
Drawn:	K. Soper	Detailed Design		
Checked:	T. Clifford			
Approved:	M. Venner			
Master:	MBNL / EE / H3G:	Project:	Purpose of Issue:	Issue:
M001	H3G	UNILATERAL	Planning	A
Date:	17/06/2022	Revision / Upgrade Description:		
Drawn:	K. Soper	First Issue		
Checked:	T. Clifford			
Approved:	M. Venner	ACQ		




Hutchison 3G UK Limited
Star House, 20 Grenfell Road
Maidenhead, SL6 1EH
Tel: 01628 765 000
Fax: 01628 765 001

H3G Base Station Information line:
0845 6043000
Available 8am-8pm Monday to Friday


**BEACONCOMMS**

UNIT E3 PITTS CLEAVE INDUSTRIAL ESTATE, TAVISTOCK, DEVON, PL19 0PW
sales@beaconcomms.co.uk Tel: +44 (0)1822 610610

Site Name:		
YEW TREE ROAD NO2 (P99709)		
Site ID:		
781366		
Address:		
YEW TREE ROAD NO2 (P99709) YEW TREE ROAD MANCHESTER GREATER MANCHESTER M14 7FT		
Title:		
215 PROPOSED MAX CONFIGURATION SITE PLAN - SHEET 2		
Project:		
H3G UNILATERAL		
Purpose of Issue:		
DETAILED DESIGN		
EE Cell ID:	MBNL Cell ID:	3UK Cell ID:
76150	MAN089	M0408
Master Drawing No:		Issue:
781366_MAN089_76150_M0408_M001		A

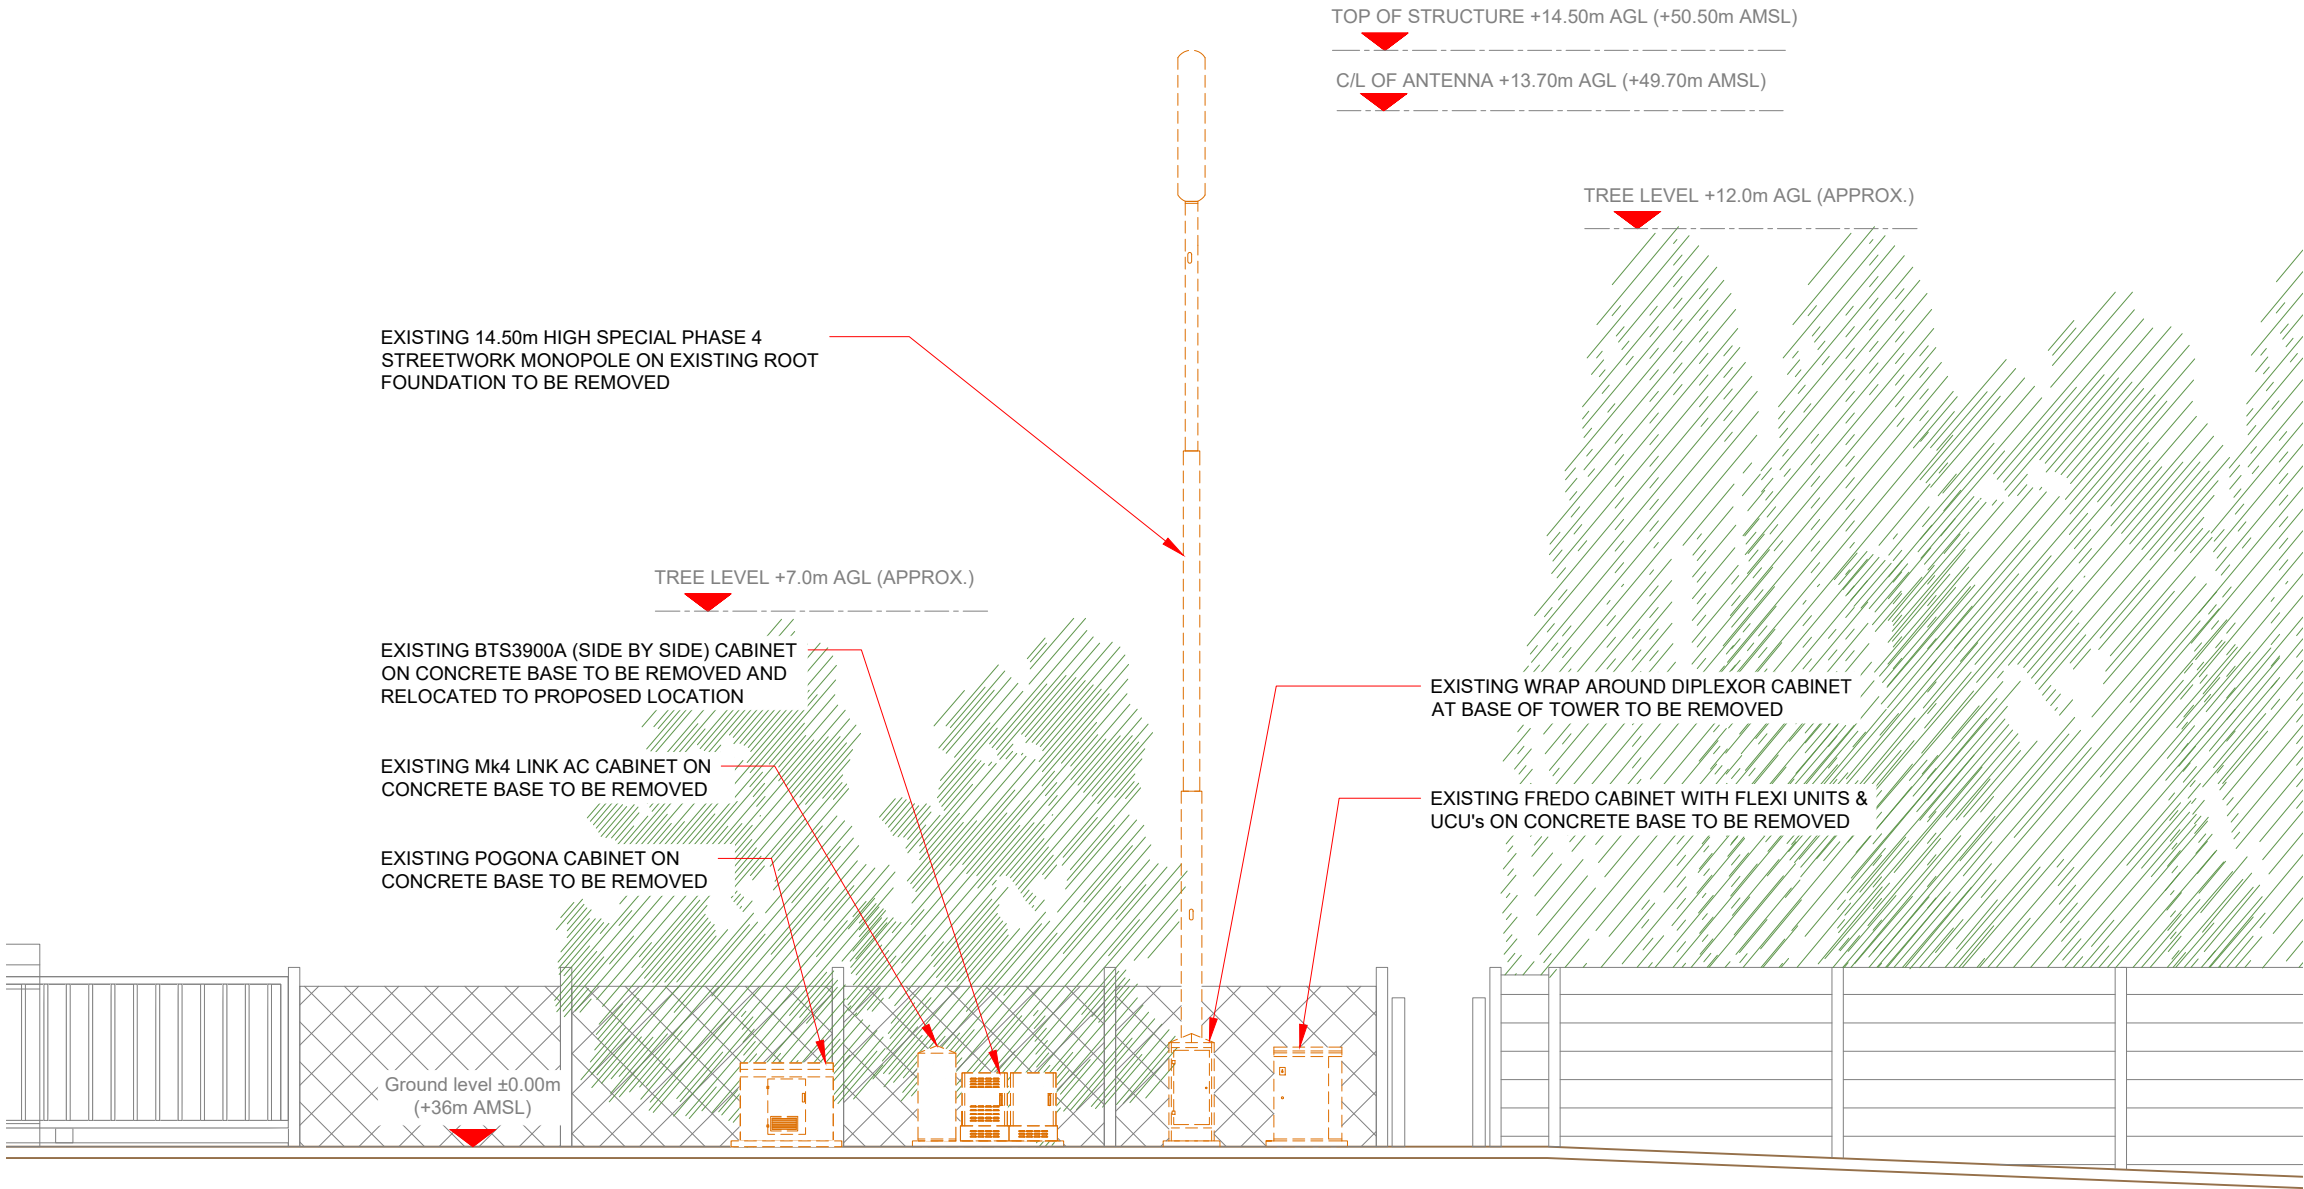

PROPOSED MAX CONFIGURATION ELEVATION

 

3G Antenna ID	Existing 3G Bearing
uA1	330°
uB1	90°
uC1	210°

NOTES:

1. ALL DIMENSIONS IN MM UNLESS OTHERWISE NOTED.

Master: M002	MBNL / EE / H3G: H3G	Project: UNILATERAL	Purpose of Issue: Detailed Design	Issue: A1
Date: 10/08/2022	Drawn: K. Soper	Revision / Upgrade Description: Detailed Design		
Checked: T. Clifford	Approved: M. Venner			
Master: M001	MBNL / EE / H3G: H3G	Project: UNILATERAL	Purpose of Issue: Planning	Issue: A
Date: 17/06/2022	Drawn: K. Soper	Revision / Upgrade Description: First Issue		
Checked: T. Clifford	Approved: M. Venner	ACQ		



Hutchison 3G UK Limited
Star House, 20 Grenfell Road
Maidenhead, SL6 1EH
Tel: 01628 765 000
Fax: 01628 765 001

H3G Base Station Information line:
0845 6043000
Available 8am-8pm Monday to Friday



UNIT E3 PITTS CLEAVE INDUSTRIAL ESTATE, TAVISTOCK, DEVON, PL19 0PW
sales@beaconcomms.co.uk

Tel: +44 (0)1822 610610

Site Name: YEW TREE ROAD NO2 (P99709)

Site ID: 781366

Address: YEW TREE ROAD NO2 (P99709)
YEW TREE ROAD
MANCHESTER
GREATER MANCHESTER
M14 7FT


Title: 265 PROPOSED MAX CONFIGURATION
ELEVATION - SHEET 1

Project: H3G UNILATERAL

Purpose of Issue: DETAILED DESIGN

EE Cell ID: 76150	MBNL Cell ID: MAN089	3UK Cell ID: M0408
Master Drawing No: 781366_MAN089_76150_M0408_M001		
Issue: A		

100mm
50mm
10mm

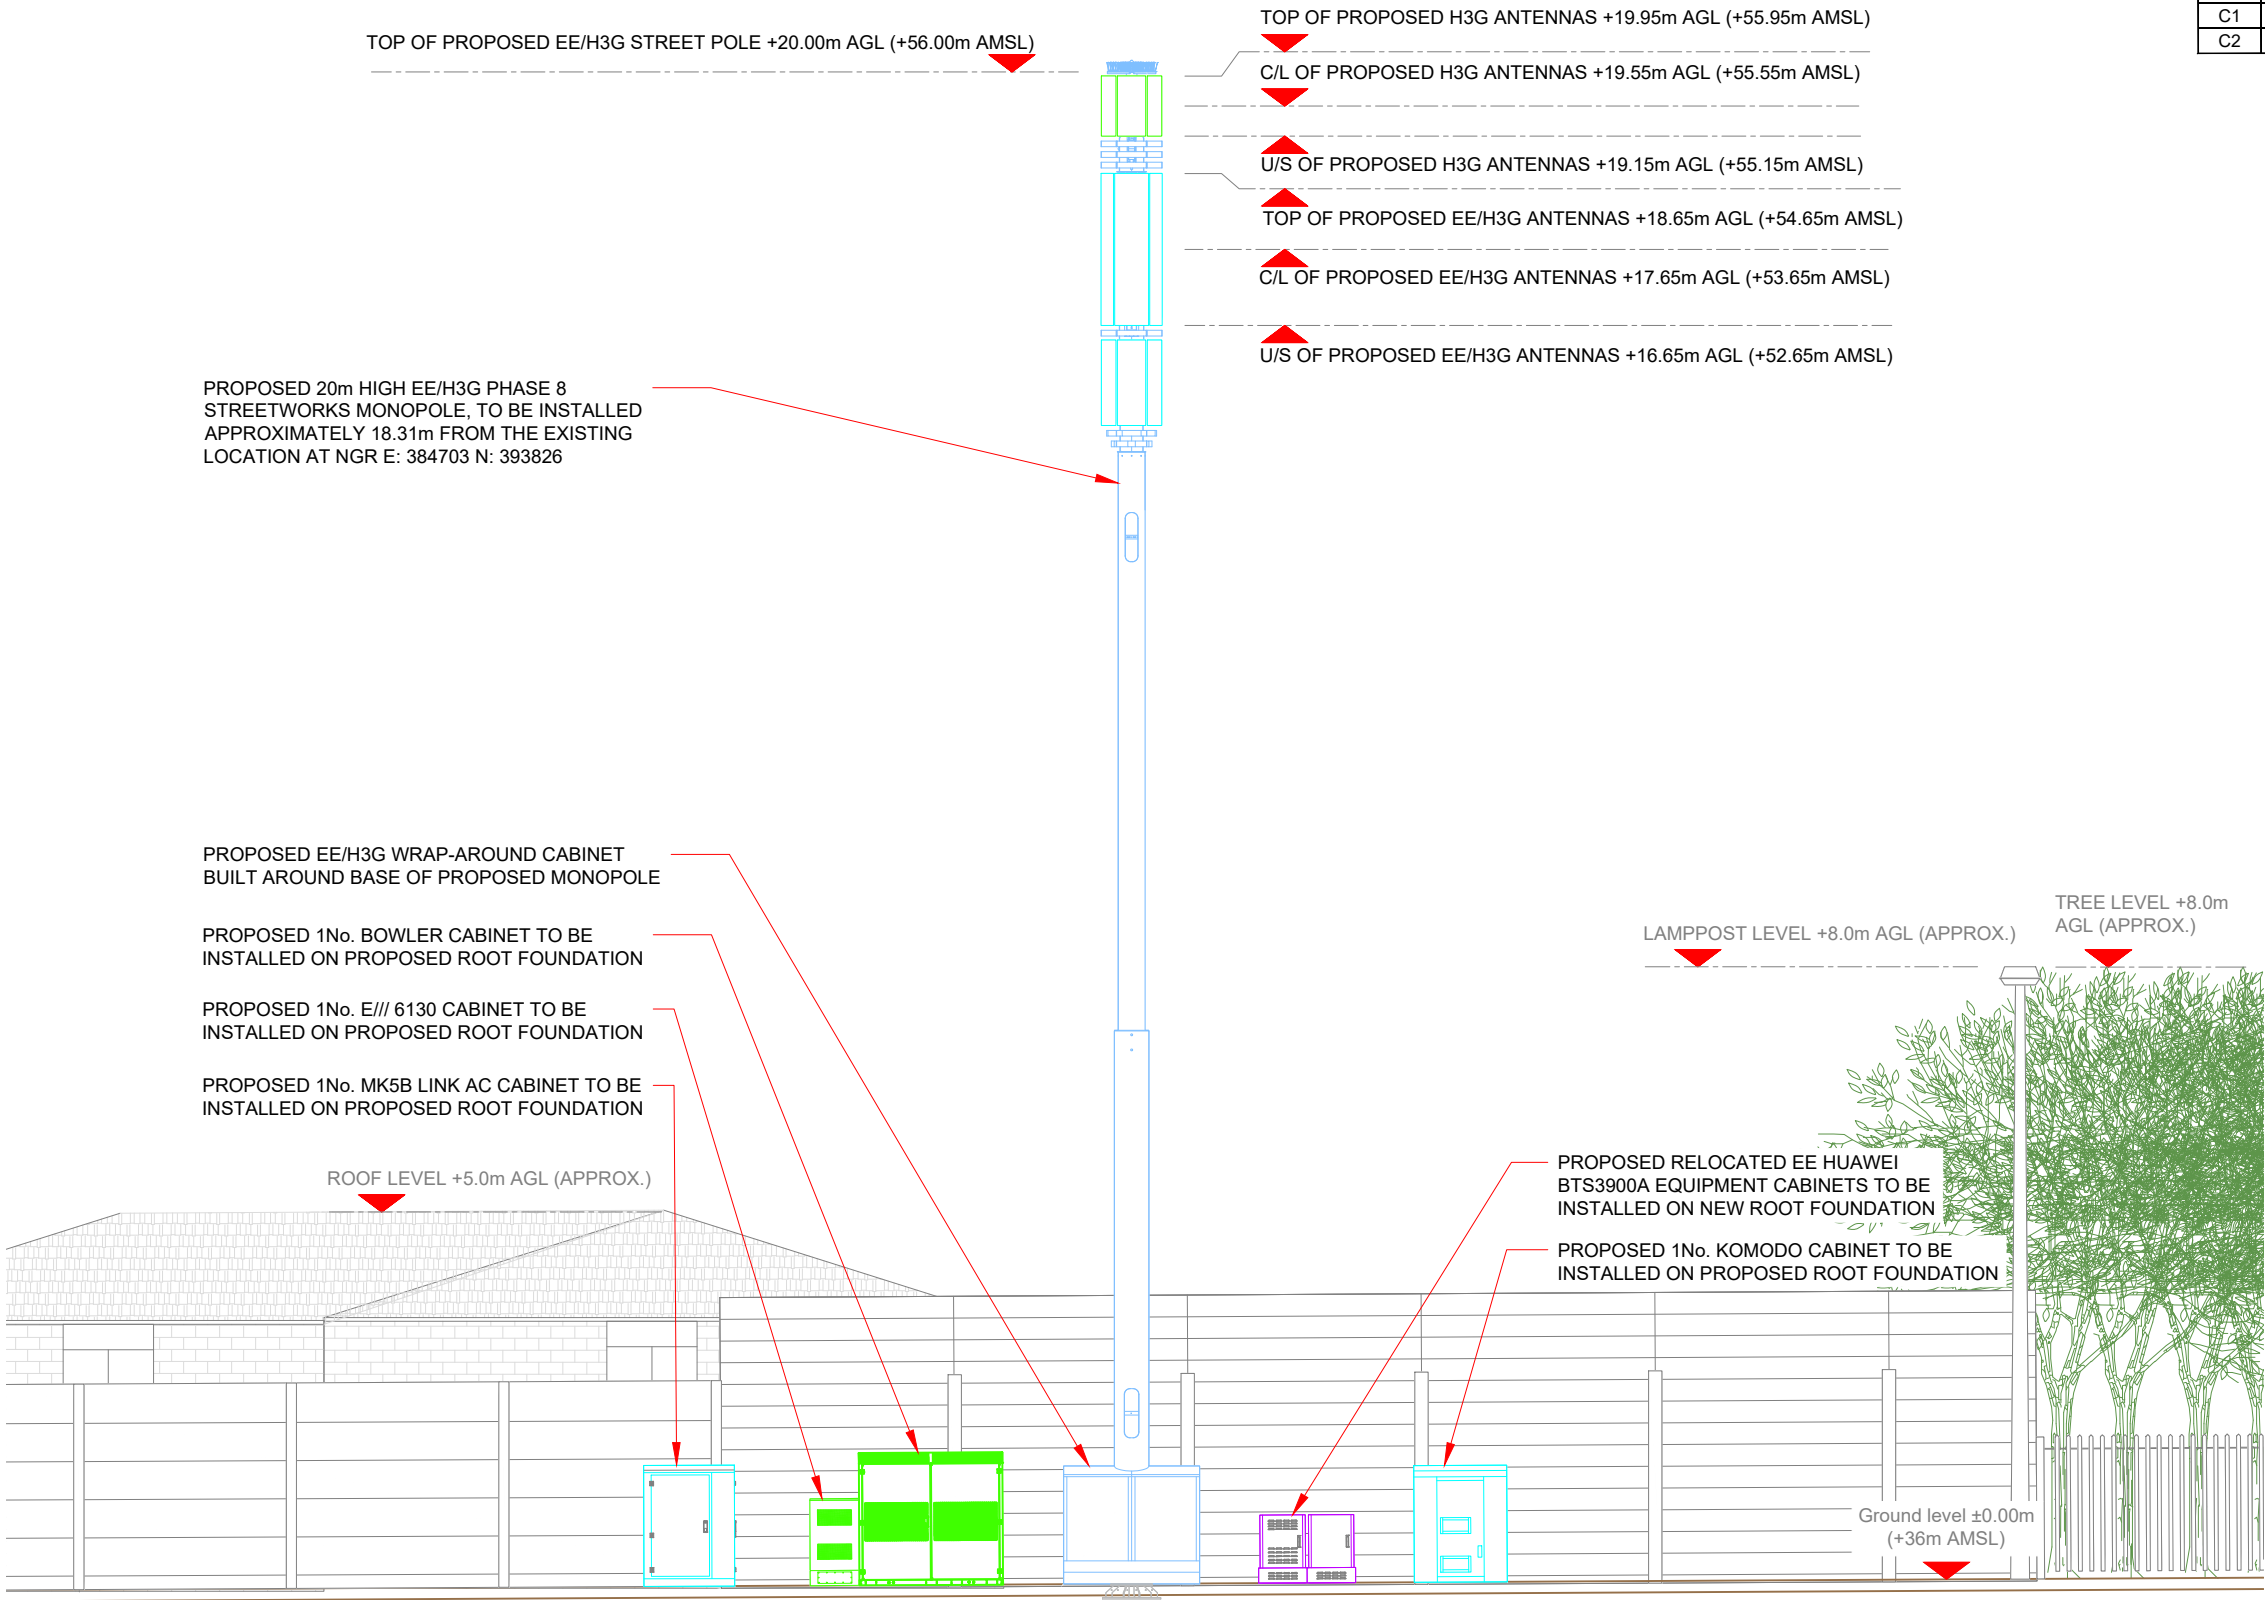

Antenna Aperture ID	Proposed 4G/5G Bearing	Operator: Shared/ EE/H3G
A1	330°	H3G
A2	330°	EE/H3G
B1	90°	H3G
B2	90°	EE/H3G
C1	210°	H3G
C2	210°	EE/H3G

NOTES:

1. ALL DIMENSIONS IN MM UNLESS OTHERWISE NOTED.

Master:	MBNL / EE / H3G:	Project:	Purpose of Issue:	Issue:
M002	H3G	UNILATERAL	Detailed Design	A1
Date:	10/08/2022	Revision / Upgrade Description:		
Drawn:	K. Soper	Detailed Design		
Checked:	T. Clifford			
Approved:	M. Venner			
Master:	MBNL / EE / H3G:	Project:	Purpose of Issue:	Issue:
M001	H3G	UNILATERAL	Planning	A
Date:	17/06/2022	Revision / Upgrade Description:		
Drawn:	K. Soper	First Issue		
Checked:	T. Clifford			
Approved:	M. Venner			



Hutchison 3G UK Limited
Star House, 20 Grenfell Road
Maidenhead, SL6 1EH
Tel: 01628 765 000
Fax: 01628 765 001

H3G Base Station Information line:
0845 6043000
Available 8am-8pm Monday to Friday



UNIT E3 PITTS CLEAVE INDUSTRIAL ESTATE, TAVISTOCK, DEVON, PL19 0PW
sales@beaconcomms.co.uk Tel: +44 (0)1822 610610

Site Name:
YEW TREE ROAD NO2 (P99709)

Site ID:
781366

Address:
YEW TREE ROAD NO2 (P99709)
YEW TREE ROAD
MANCHESTER
GREATER MANCHESTER
M14 7FT

Title: 266 PROPOSED MAX CONFIGURATION
ELEVATION - SHEET 2

Project:
H3G UNILATERAL

Purpose of Issue:
DETAILED DESIGN

EE Cell ID: 76150	MBNL Cell ID: MAN089	3UK Cell ID: M0408
----------------------	-------------------------	-----------------------

Master Drawing No: 781366_MAN089_76150_M0408_M001	Issue: A
--	-------------