



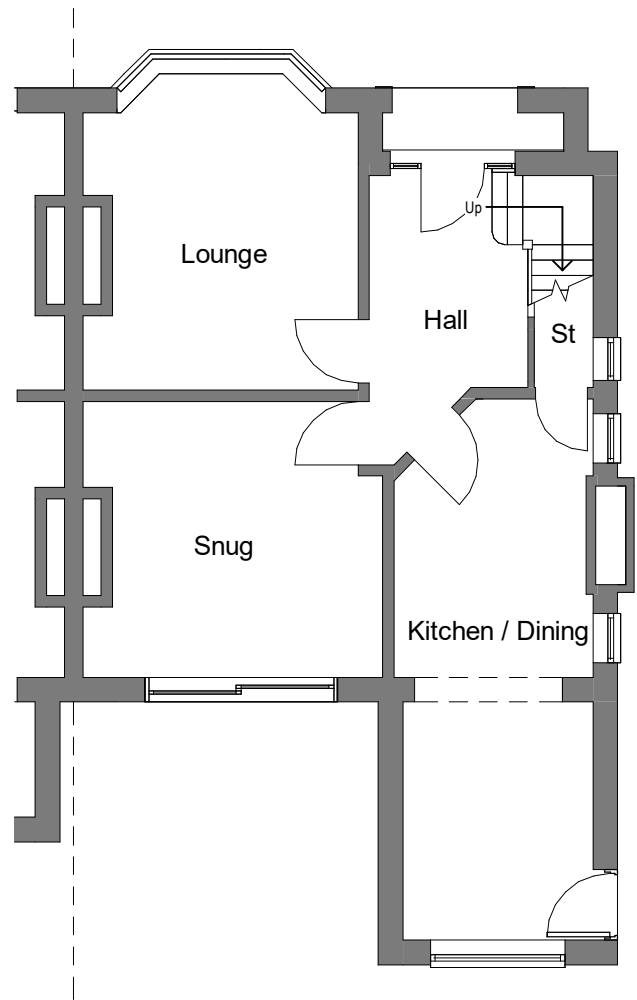

Existing Ground

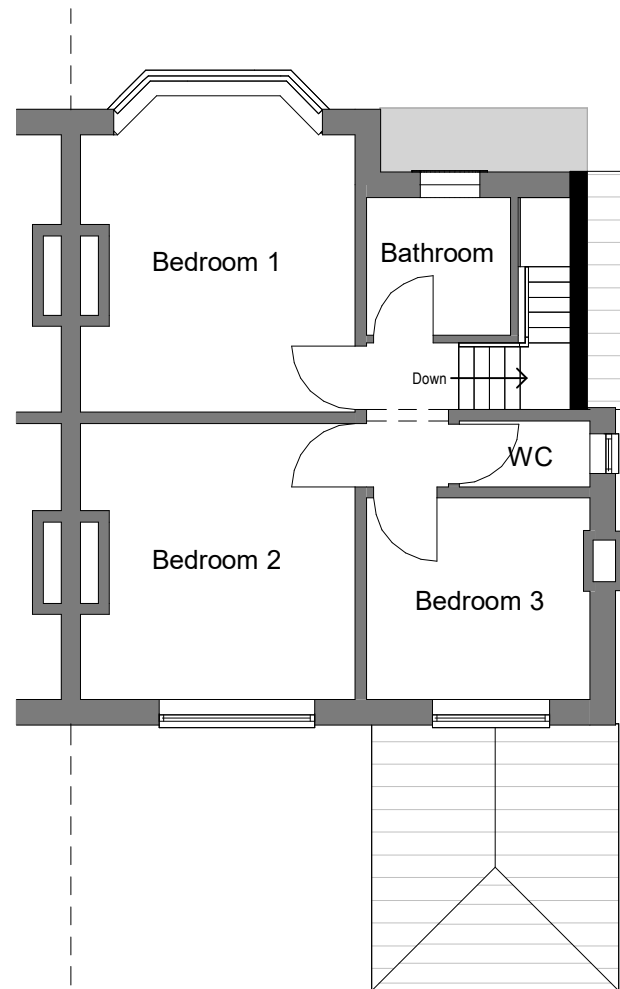

Existing First



make your dream home a reality. www.house-architects.co.uk
 t: 0151 541 7267
 m: 07498512836
 e: catherine@house-architects.co.uk

Notes:

© House Architects Ltd. 2020. All rights reserved. This drawing must not be reproduced without permission. Do not scale from this drawing. All dimensions are in millimeters unless otherwise stated. Any discrepancies should be reported to the Architect. NB.
 Contractor much check and confirm all dimensions on site prior to manufacture. Design consultation drawings are not suitable for Planning or Building Regulations applications. Client and Contractor to ensure that structural design has been approved by a Building Inspector and works in general to be approved by a Building Inspector.

Stage: Planning		Client: Jeanette White					
Title: Existing Plans		Project: 13 Wingate Drive, M20 2RT					
0 10 20 30 		Scale: 1 : 100	Date: 17/02/2023	Drawn: ETC	Job no: H121	No: EX-01	Rev:




Existing Rear



Existing Side 1



Existing Front

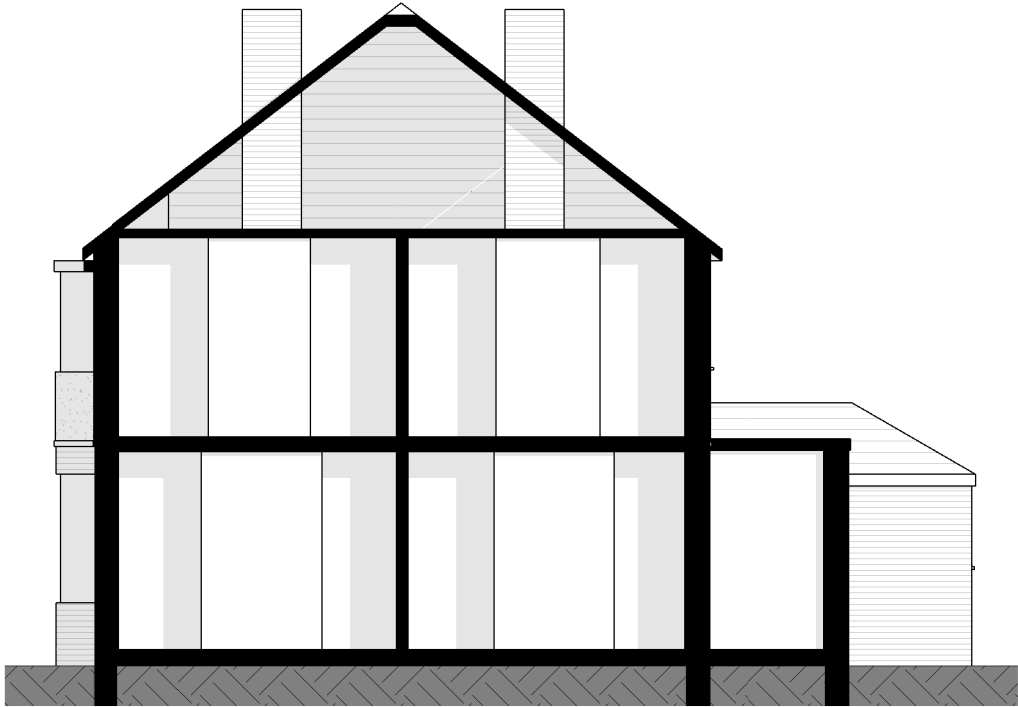

Existing Side 2




make your dream home a reality.

www.house-architects.co.uk
t: 0151 541 7267
m: 07498512836
e: catherine@house-architects.co.uk


Notes:

© House Architects Ltd. 2020. All rights reserved. This drawing must not be reproduced without permission. Do not scale from this drawing. All dimensions are in millimeters unless otherwise stated. Any discrepancies should be reported to the Architect. NB. Contractor must check and confirm all dimensions on site prior to manufacture. Design consultation drawings are not suitable for Planning or Building Regulations applications. Client and Contractor to ensure that structural design has been approved by a Building Inspector and works in general to be approved by a Building Inspector.

Stage: Planning		Client: Jeanette White				
Title: Existing Elevations		Project: 13 Wingate Drive, M20 2RT				
0	10	20	30	Scale: 1 : 100	Date: 17/02/2023	Drawn: ETC
					Job no: H121	No: EX-02
						Rev:

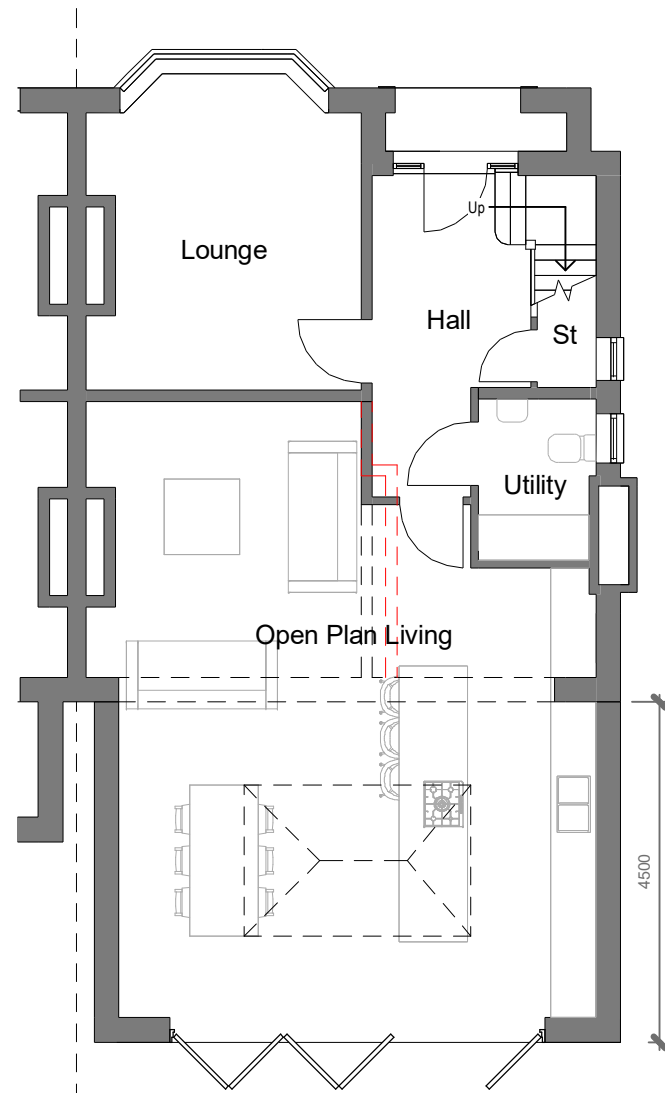

Proposed Ground

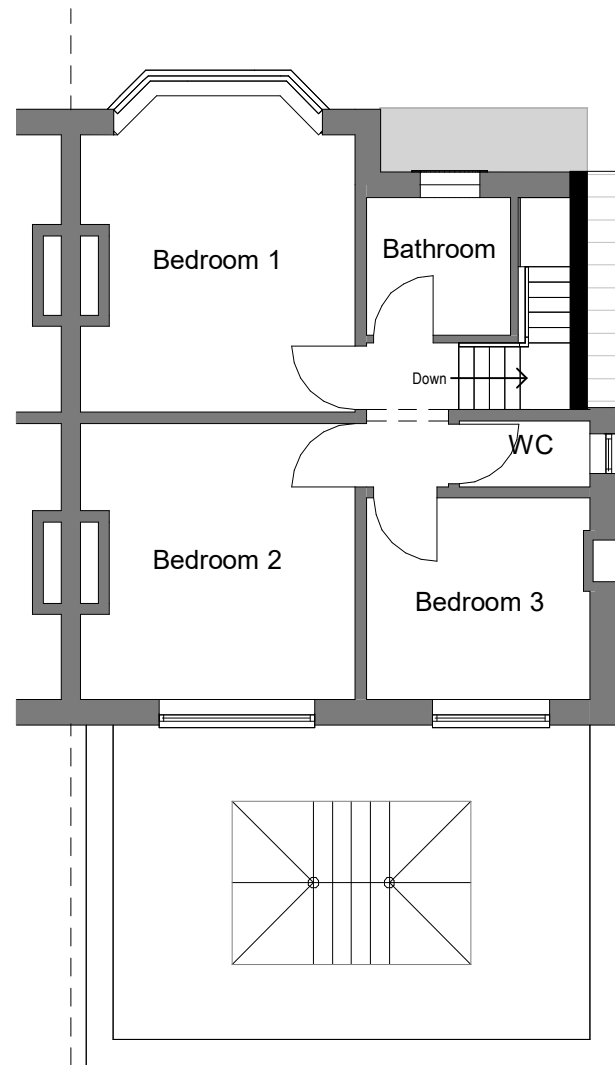

Proposed First




house. make your dream home a reality.

www.house-architects.co.uk
t: 0151 541 7267
m: 07498512836
e: catherine@house-architects.co.uk

Notes:

© House Architects Ltd. 2020. All rights reserved. This drawing must not be reproduced without permission. Do not scale from this drawing. All dimensions are in millimeters unless otherwise stated. Any discrepancies should be reported to the Architect. NB. Contractor must check and confirm all dimensions on site prior to manufacture. Design consultation drawings are not suitable for Planning or Building Regulations applications. Client and Contractor to ensure that structural design has been approved by a Building Inspector and works in general to be approved by a Building Inspector.

Stage: Planning		Client: Jeanette White					
Title: Proposed Plans		Project: 13 Wingate Drive, M20 2RT					
0 10 20 30		Scale: 1 : 100	Date: 17/02/2023	Drawn: ETC	Job no: H121	No: PL-01	Rev:

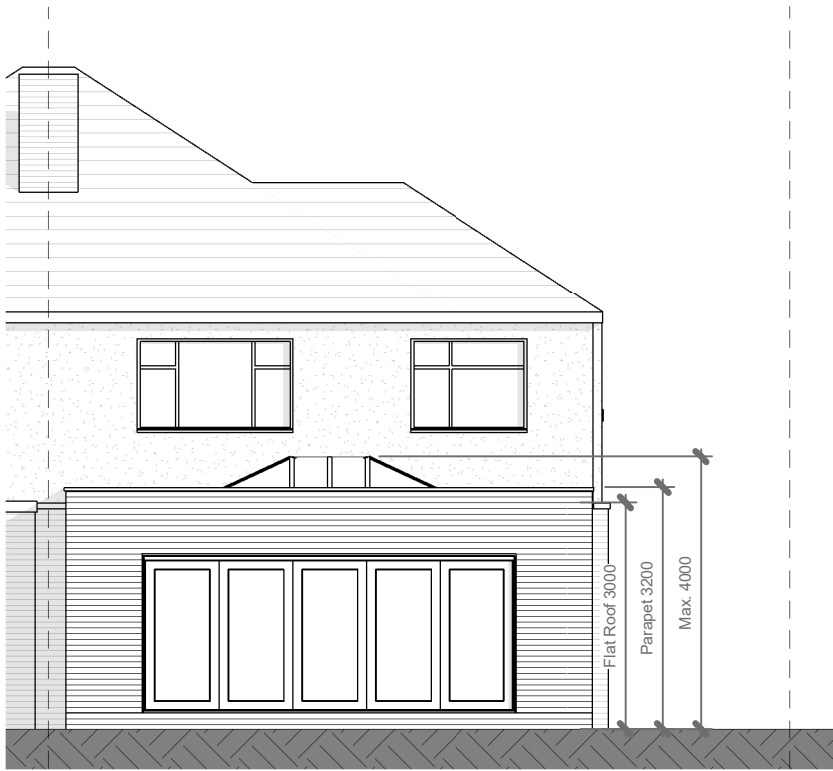


Proposed Rear



Proposed Side 1



Proposed Front

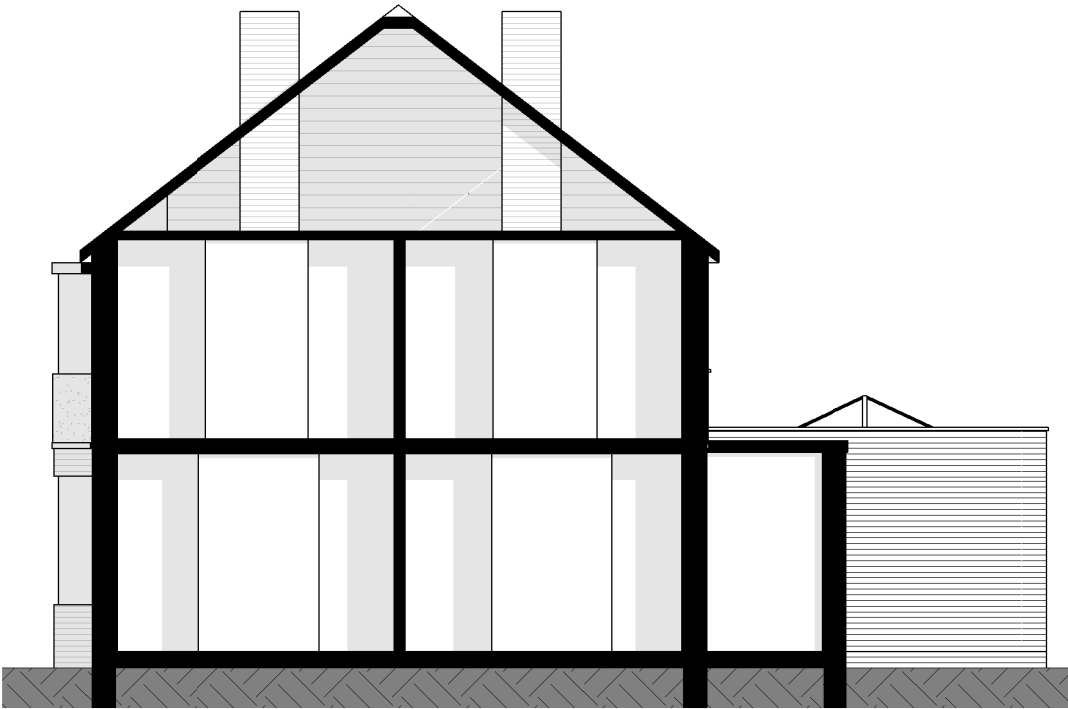

Proposed Side 2





www.house-architects.co.uk
t: 0151 541 7267
m: 07498512836
e: catherine@house-architects.co.uk

Notes:

© House Architects Ltd. 2020. All rights reserved. This drawing must not be reproduced without permission. Do not scale from this drawing. All dimensions are in millimeters unless otherwise stated. Any discrepancies should be reported to the Architect. NB. Contractor much check and confirm all dimensions on site prior to manufacture. Design consultation drawings are not suitable for Planning or Building Regulations applications. Client and Contractor to ensure that structural design has been approved by a Building Inspector and works in general to be approved by a Building Inspector.

Stage: Planning		Client: Jeanette White					
Title: Proposed Elevations		Project: 13 Wingate Drive, M20 2RT					
0 10 20 30		Scale: 1 : 100	Date: 17/02/2023	Drawn: ETC	Job no: H121	No: PL-02	Rev:

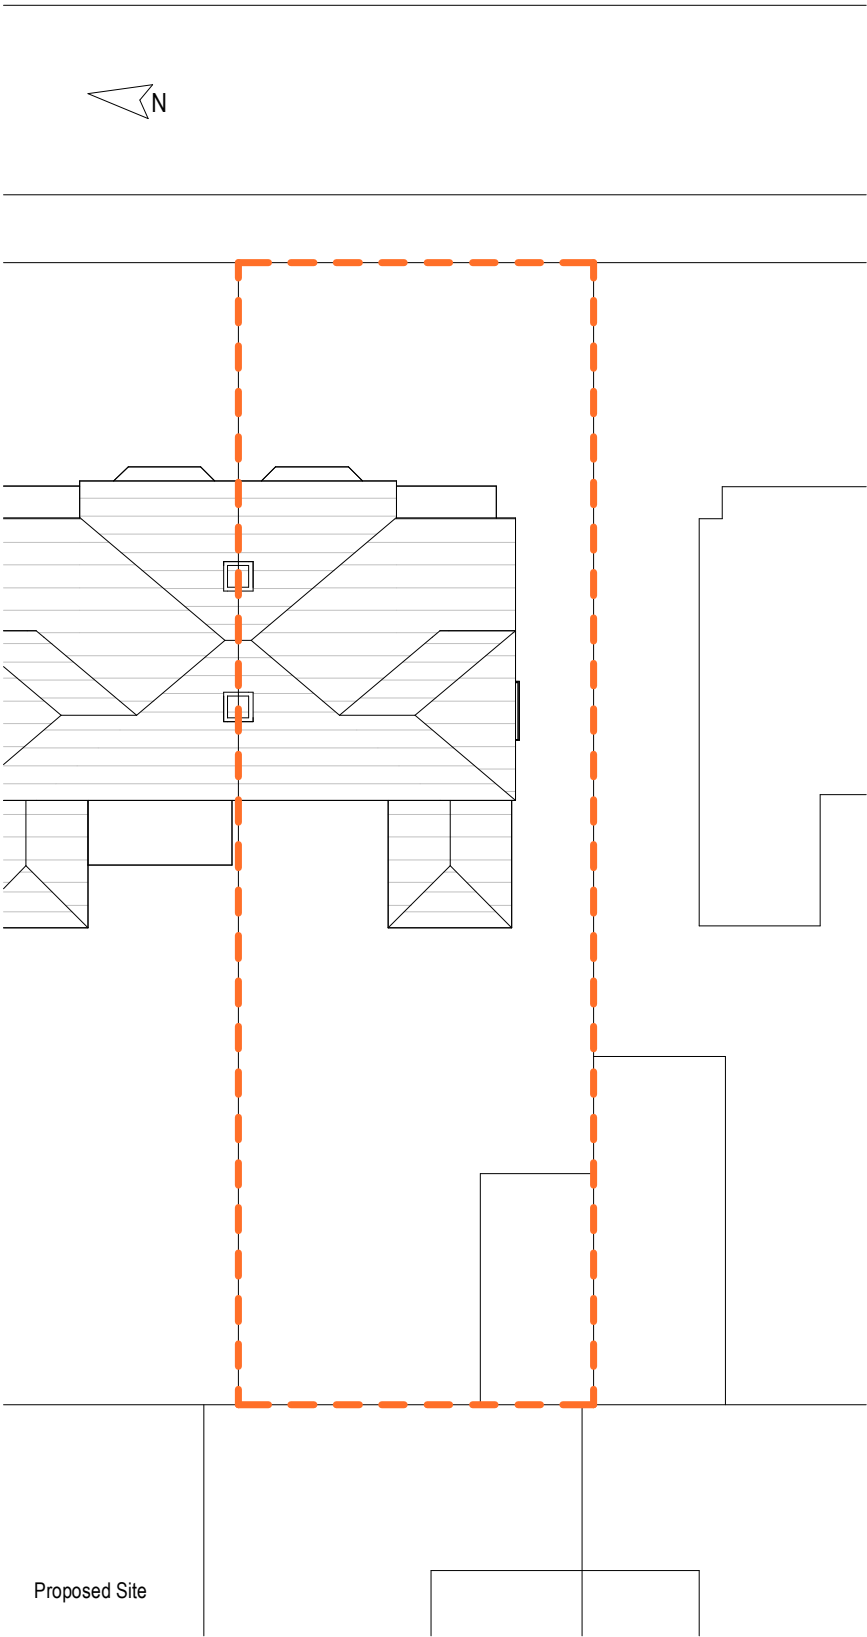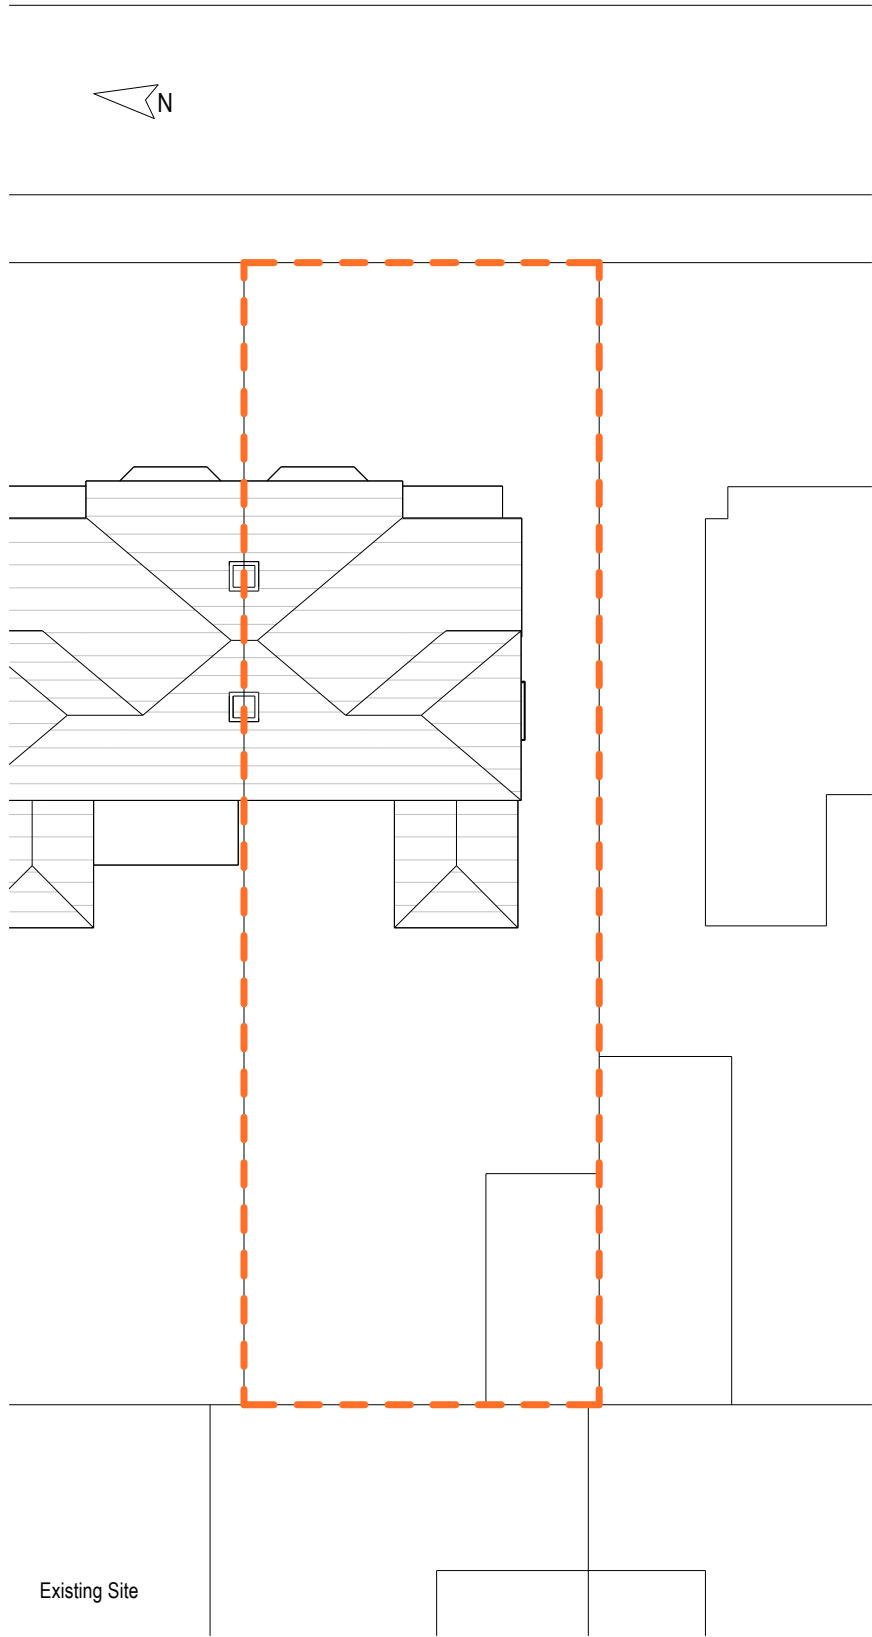

www.house-architects.co.uk
t: 0151 541 7267
m: 07498512836
e: catherine@house-architects.co.uk

Notes:

© House Architects Ltd. 2020. All rights reserved. This drawing must not be reproduced without permission. Do not scale from this drawing. All dimensions are in millimeters unless otherwise stated. Any discrepancies should be reported to the Architect. NB. Contractor much check and confirm all dimensions on site prior to manufacture. Design consultation drawings are not suitable for Planning or Building Regulations applications. Client and Contractor to ensure that structural design has been approved by a Building Inspector and works in general to be approved by a Building Inspector.

Stage: Planning		Client: Jeanette White				
Title: Site Plans		Project: 13 Wingate Drive, M20 2RT				
0 10 20 30		Scale: 1 : 200	Date: 27/02/2023	Drawn: ETC	Job no: H121	No: SP-01
						Rev: