



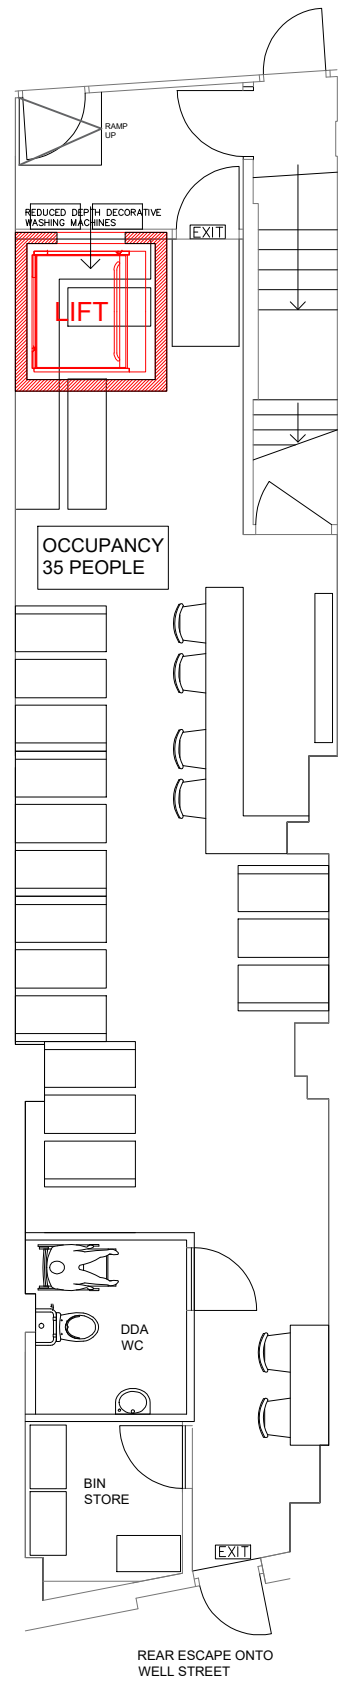


1 GROUND FLOOR PLAN
SCALE - 1:100 @ A3

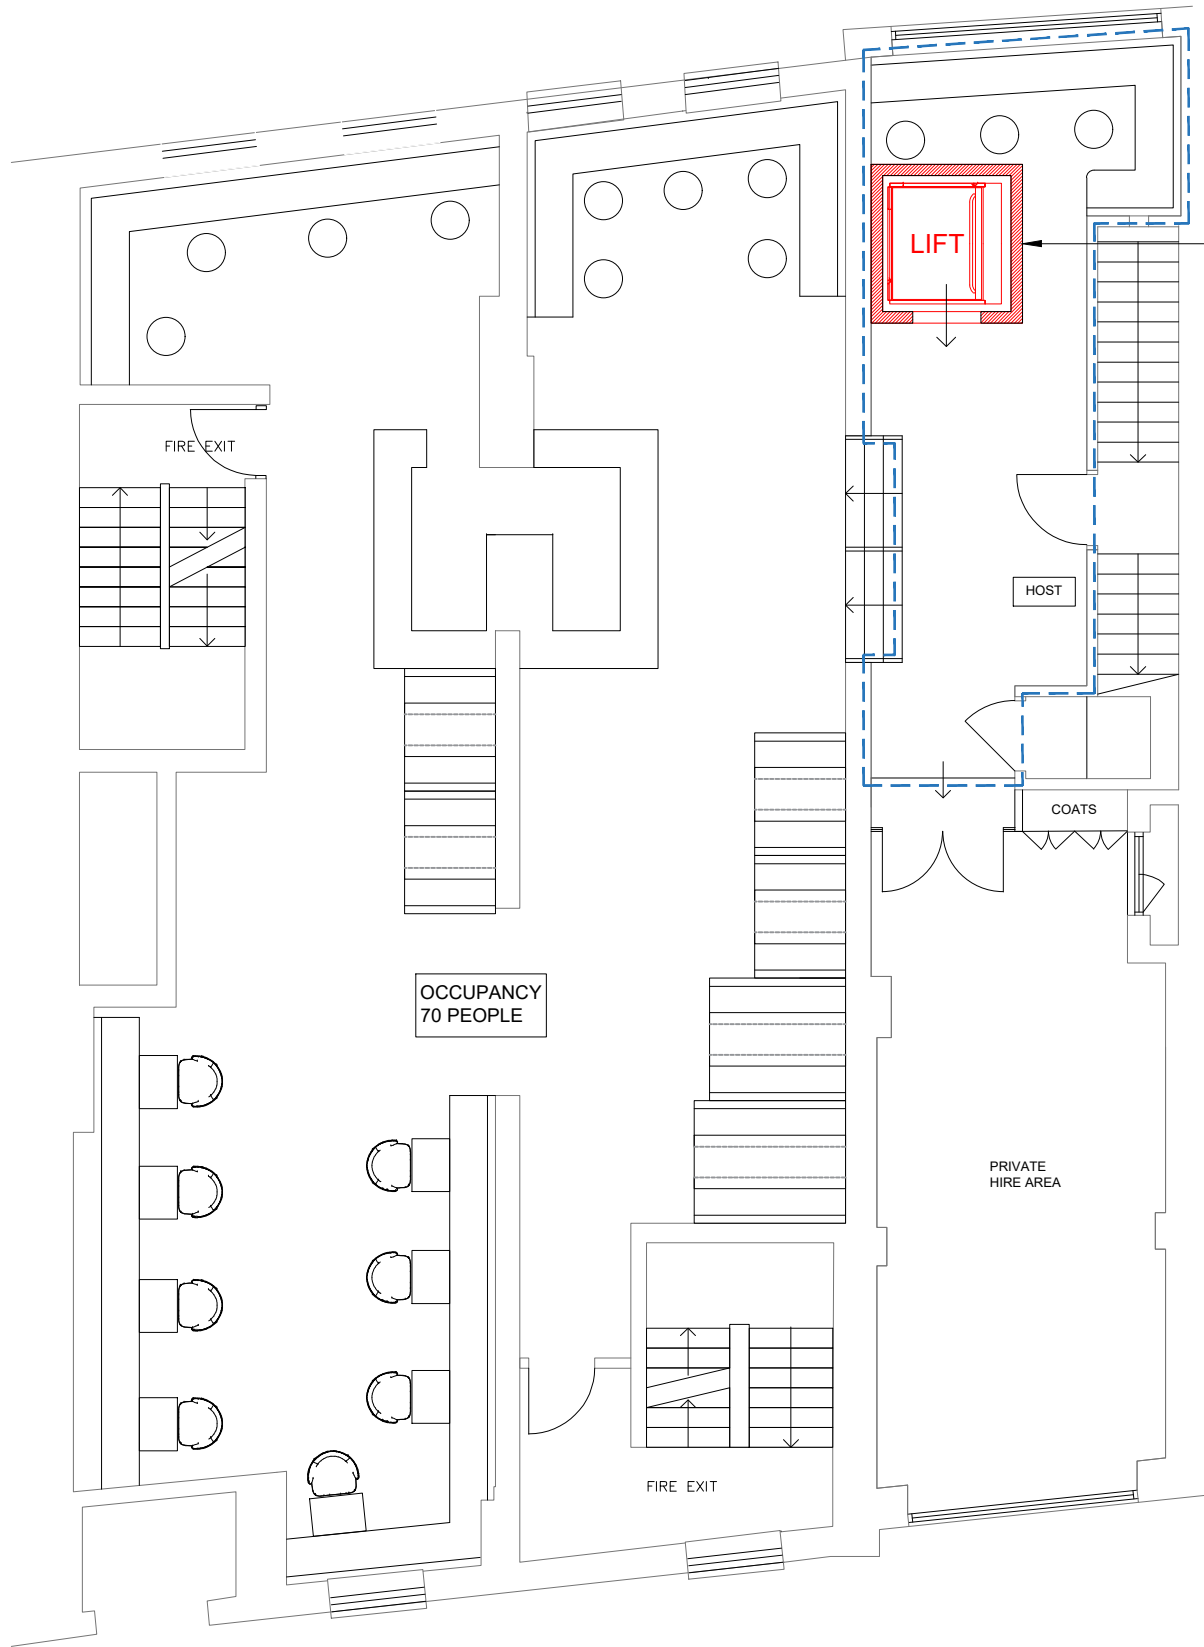

2 FIRST FLOOR PLAN
SCALE - 1:100 @ A3

AREAS OF UPPER FLOORS
ACCESSIBLE TO WHEELCHAIR
USERS WITH DDA LIFT

The only possible location of lift given the restrictive nature of the building. After further investigations, it would not be possible to install a lift with adjacent door opening and therefore only a through lift could be installed that would limit the accessible areas for DDA users

 

GENERAL NOTES

- THIS DRAWING IS THE PROPERTY OF LXA LONDON, 2 LONDON BRIDGE, LONDON SE1 9RA. IT IS FORBIDDEN TO PRODUCE ITS CONTENTS IN ANY FORM, EXCEPT FOR THE INTENDED PURPOSE
- THIS DRAWING IS NOT TO BE SCALED UNLESS FOR PLANNING PURPOSES. THE DIMENSIONS ARE IN MILLIMETERS UNLESS OTHERWISE SPECIFIED
- ANY DISCREPANCIES ARE TO BE BROUGHT TO THE ATTN OF LXA AND RESOLVED BEFORE THE COMMENCEMENT OF ANY WORK
- THIS DRAWING IS TO BE READ IN CONJUNCTION WITH RELEVANT DETAIL DRAWINGS AS MENTIONED IN THE DRAWING
- CONTRACTOR TO CONSTRUCT A MOCKUP FOR APPROVAL OF FINISHES & DETAILS, AND GET A SIGN OFF FROM CLIENTS & ARCHITECTS
- THIS DRAWING TO BE READ IN TANDEM WITH THE DETAILS/SCHEDULES/SPECIFICATIONS AS REQUIRED
- LXA WILL ACCEPT NO LIABILITY FOR COPYRIGHT COMPLIANCE OR INFRINGEMENT BORNE FROM THE SUBSTITUTION OF LXA SPECIFIED PRODUCTS OR MATERIALS. BY ANY OTHER PARTY. SHOULD ANY SPECIFICATIONS BE SUBSTITUTED, THE CLIENT/CONTRACTOR WILL ASSUME FULL LIABILITY.

KEYPLAN

REVISIONS

No.	Date	By	Issue/Revision Details
A	13.03.23	MS	Ramp added to entrance area



LXA London
2 London Bridge
Montague Close
London, SE1 9RA
E: info@WeAreLXA.com
W: www.WeAreLXA.com

DRAWING TITLE :
**DDA Lift Plan
Ground & First Floor**

PROJECT :
**The Washhouse
Manchester**

CLIENT :
Jon Charles
-

Rev No: - Date: **02.02.23**

Drawn: **MS** Checked: - Approved: -

Scale: **1:100@A3** Drawing No. **LXA-1691-054**