


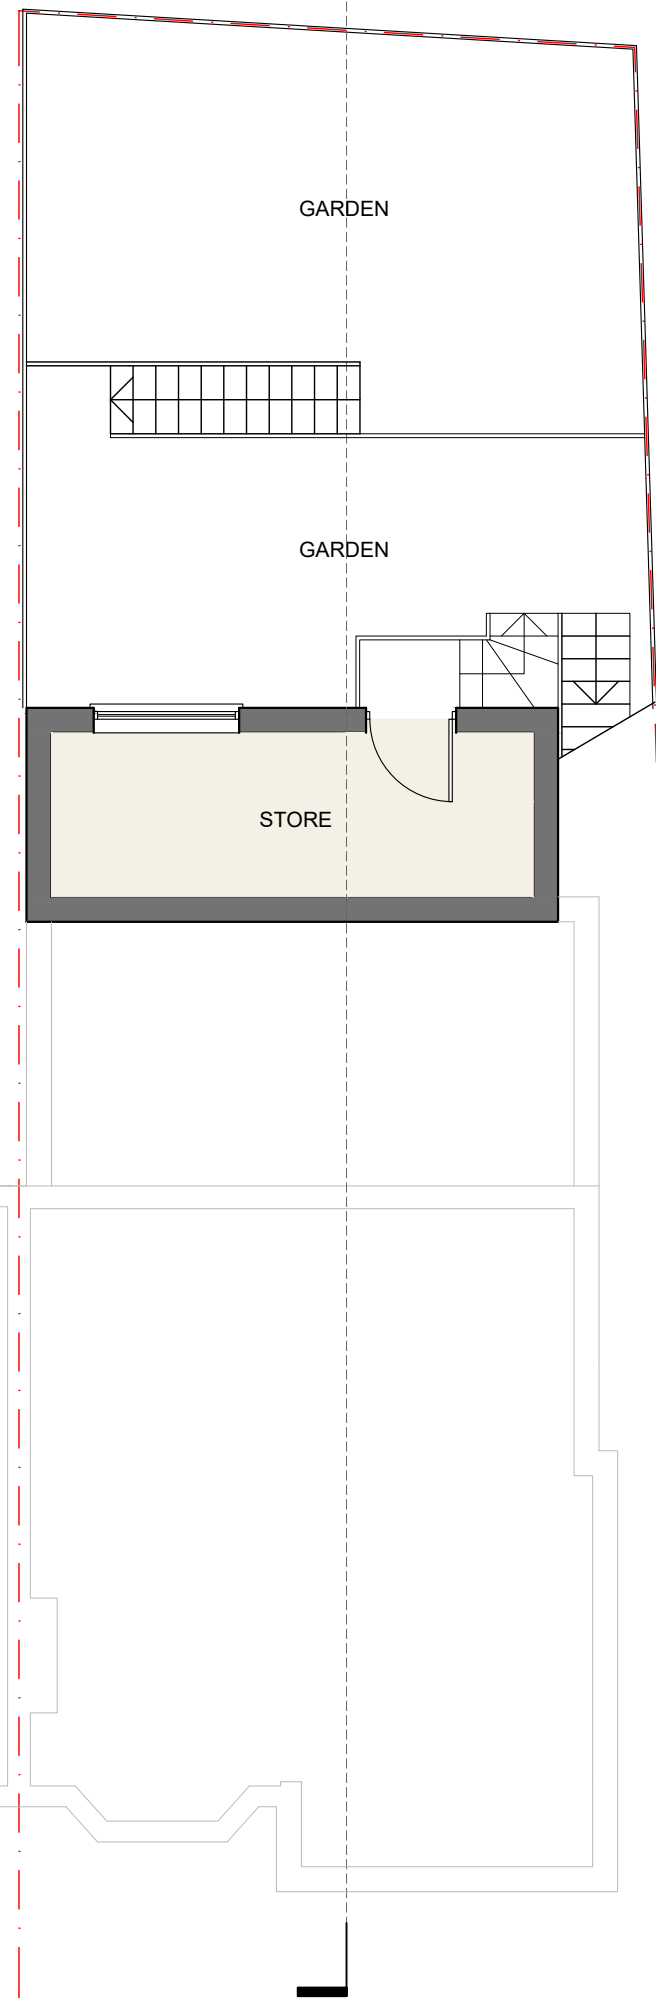


GARDEN

GARDEN


STORE




PROPOSED LOWER GROUND FLOOR  
PLAN  
1:100

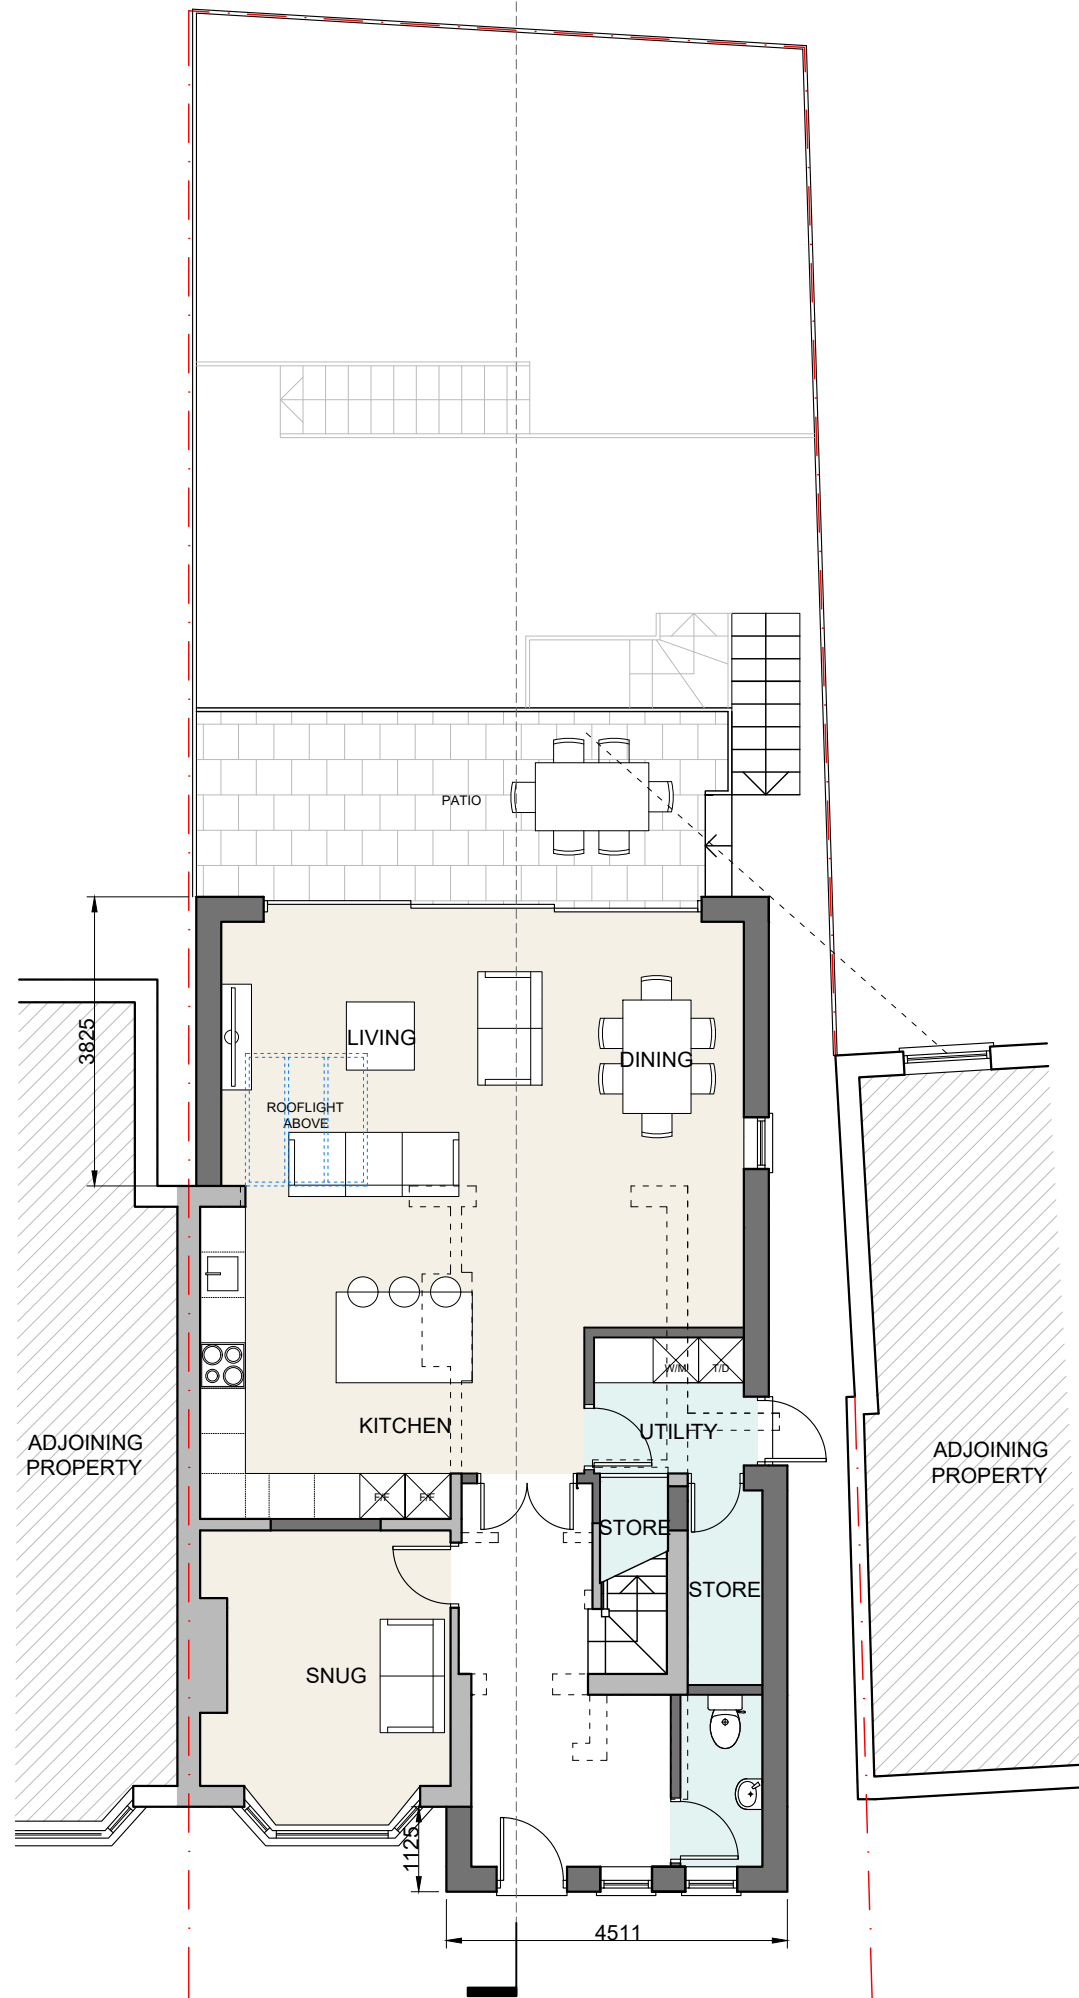

PROPOSED GROUND FLOOR PLAN  
1:100

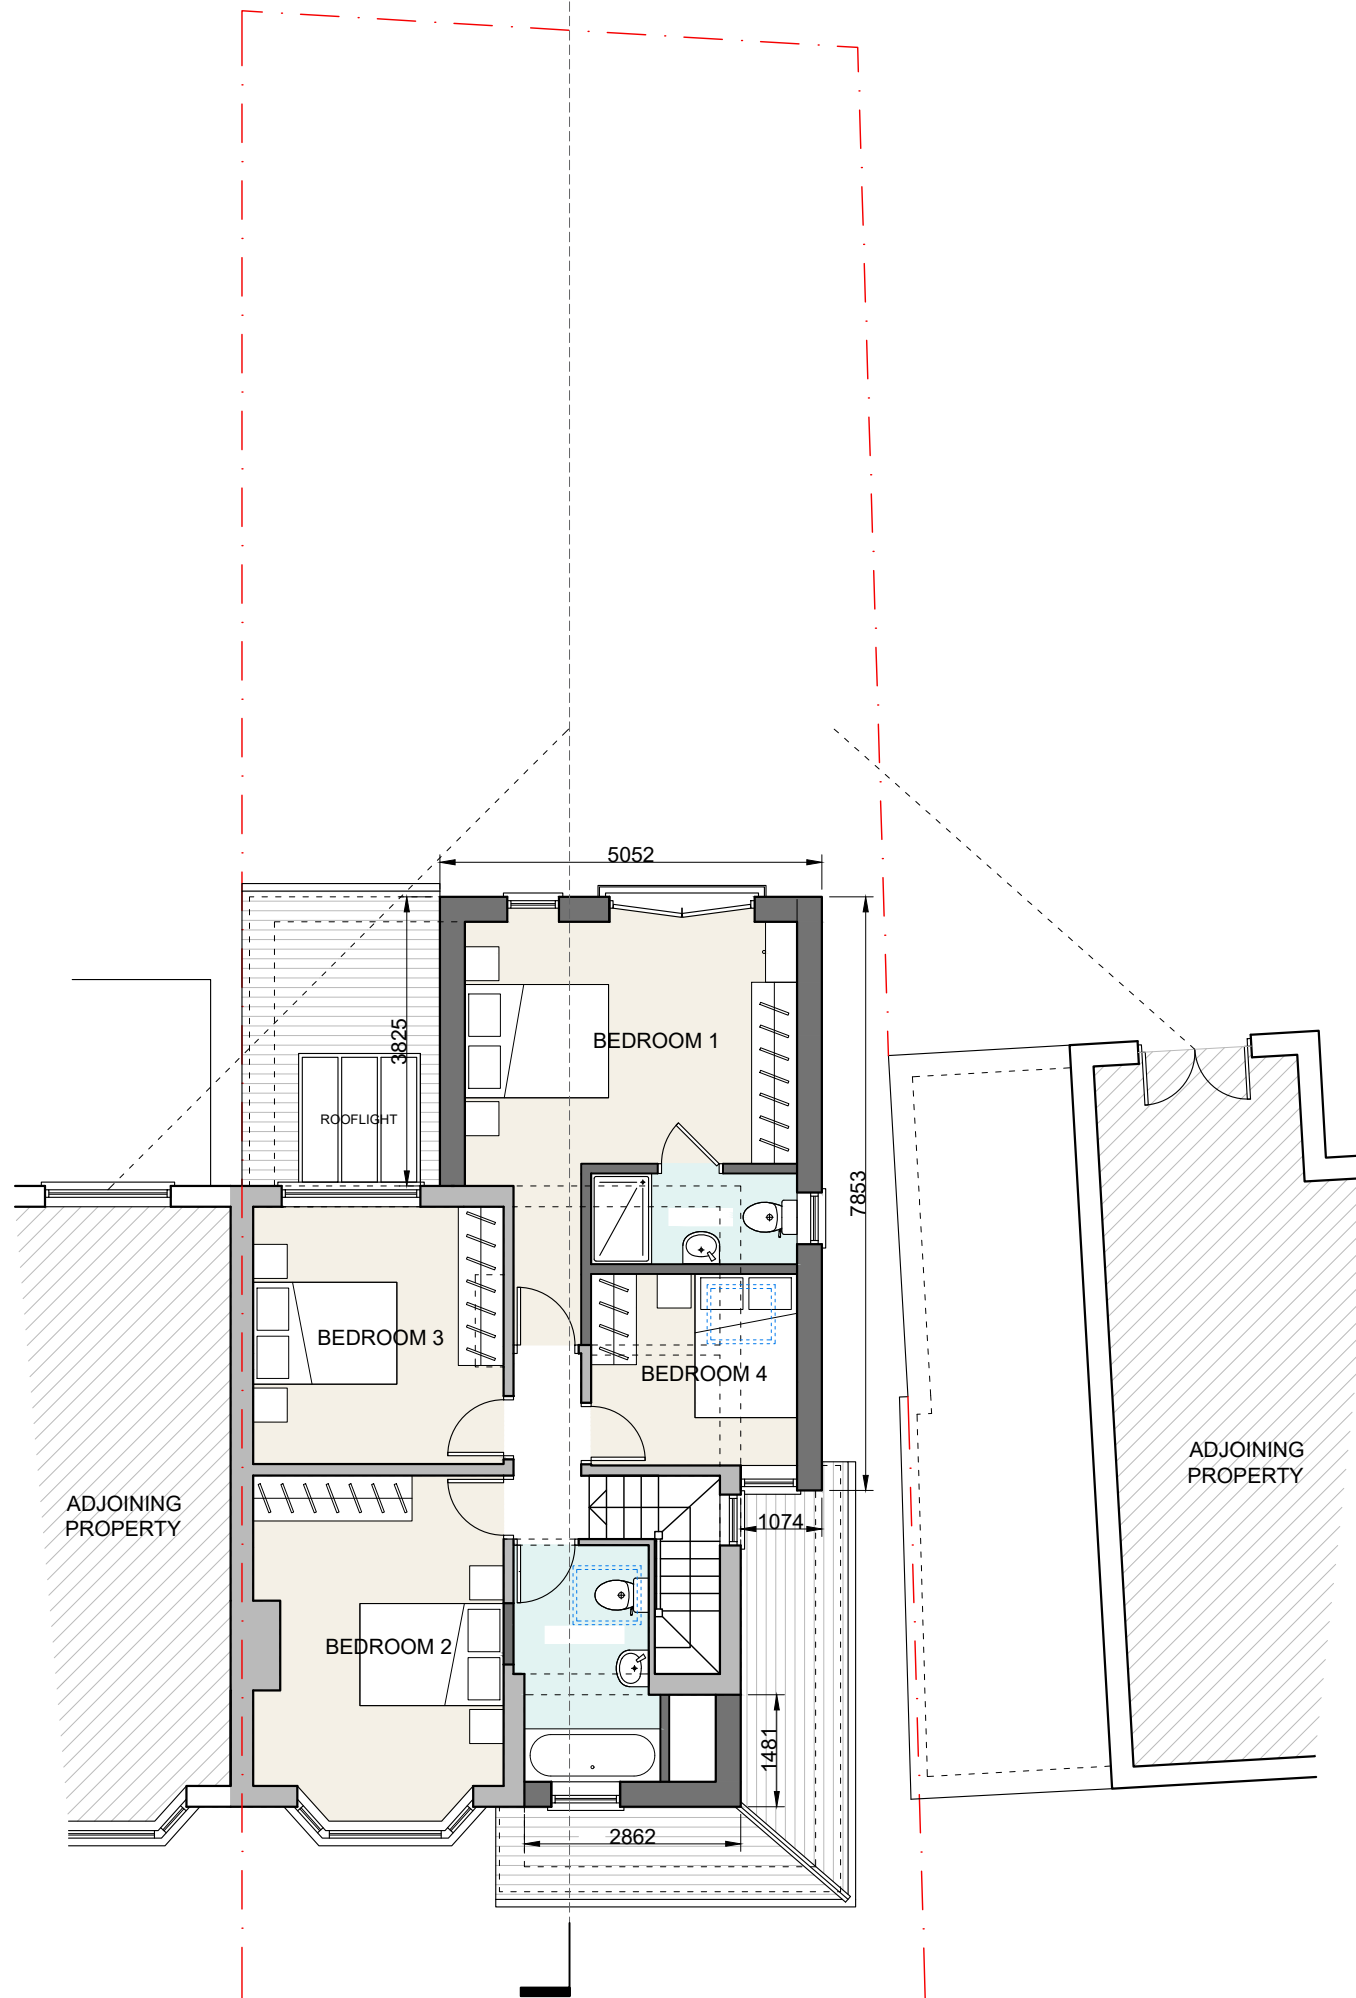

PROPOSED FIRST FLOOR PLAN  
1:100

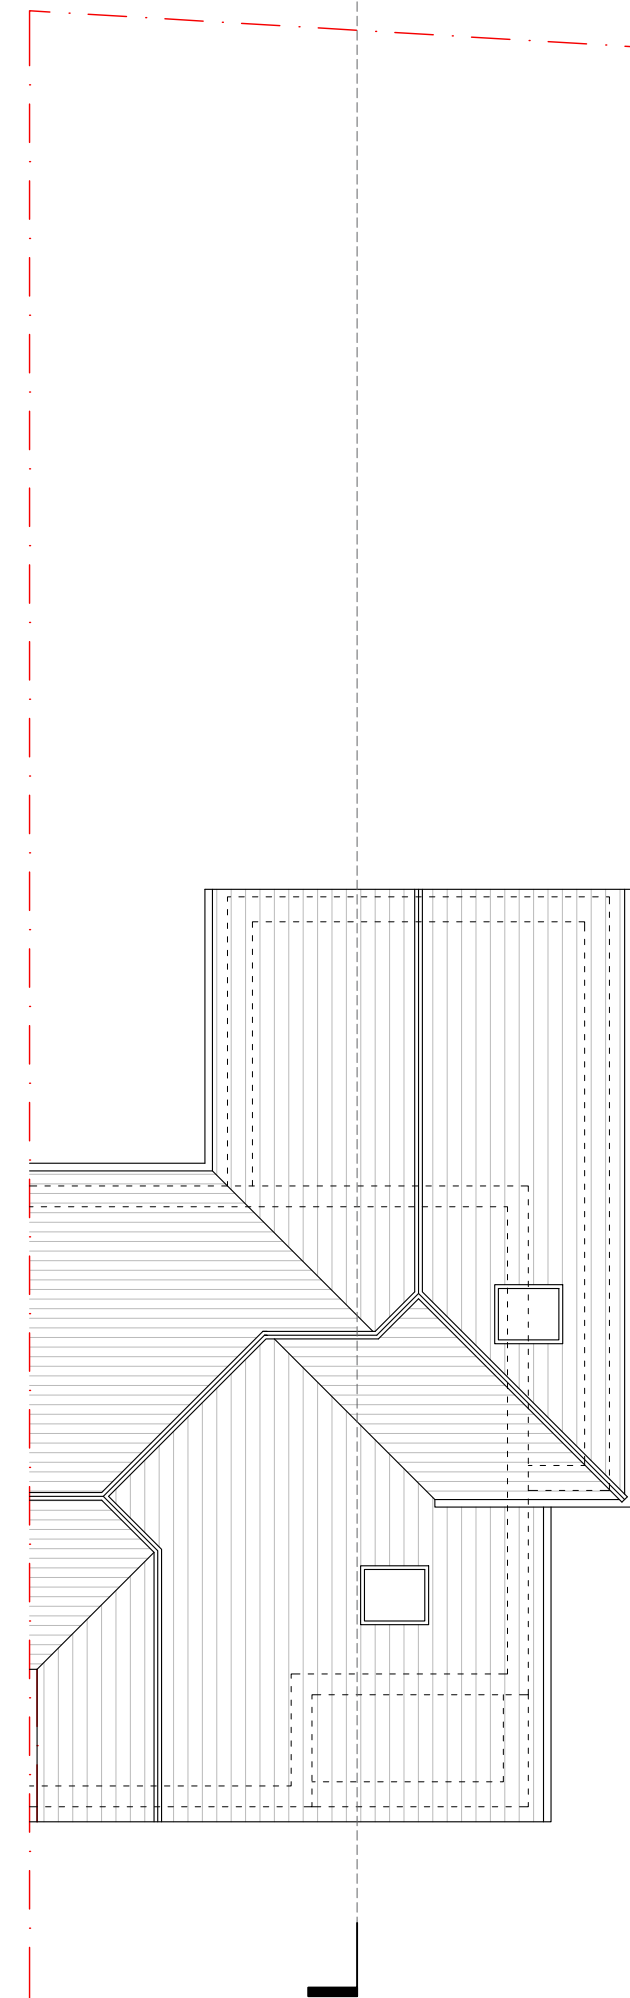

PROPOSED ROOF PLAN  
1:100



|   |                          |                                                    |                                |                      |                     |                           |           |
|---|--------------------------|----------------------------------------------------|--------------------------------|----------------------|---------------------|---------------------------|-----------|
| DSQUARE ARCHITECTS<br>61 Mosley Street, Manchester, M2 3HZ<br>0161 222 3734   info@dsquare-architects.co.uk<br>www.dsquare-architects.co.uk | Client:<br>P. Charleston | Site:<br>15 Harefield Drive<br>Manchester, M20 2SZ | Title:<br>Proposed Floor Plans | Scale:<br>1:100 @ A2 | Drg. No.<br>2131-04 | Issue:<br><b>PLANNING</b> | Revision: |
|   |                          |                                                    |                                | Date:<br>May 2023    | Rev.<br>P2          |                           |           |