



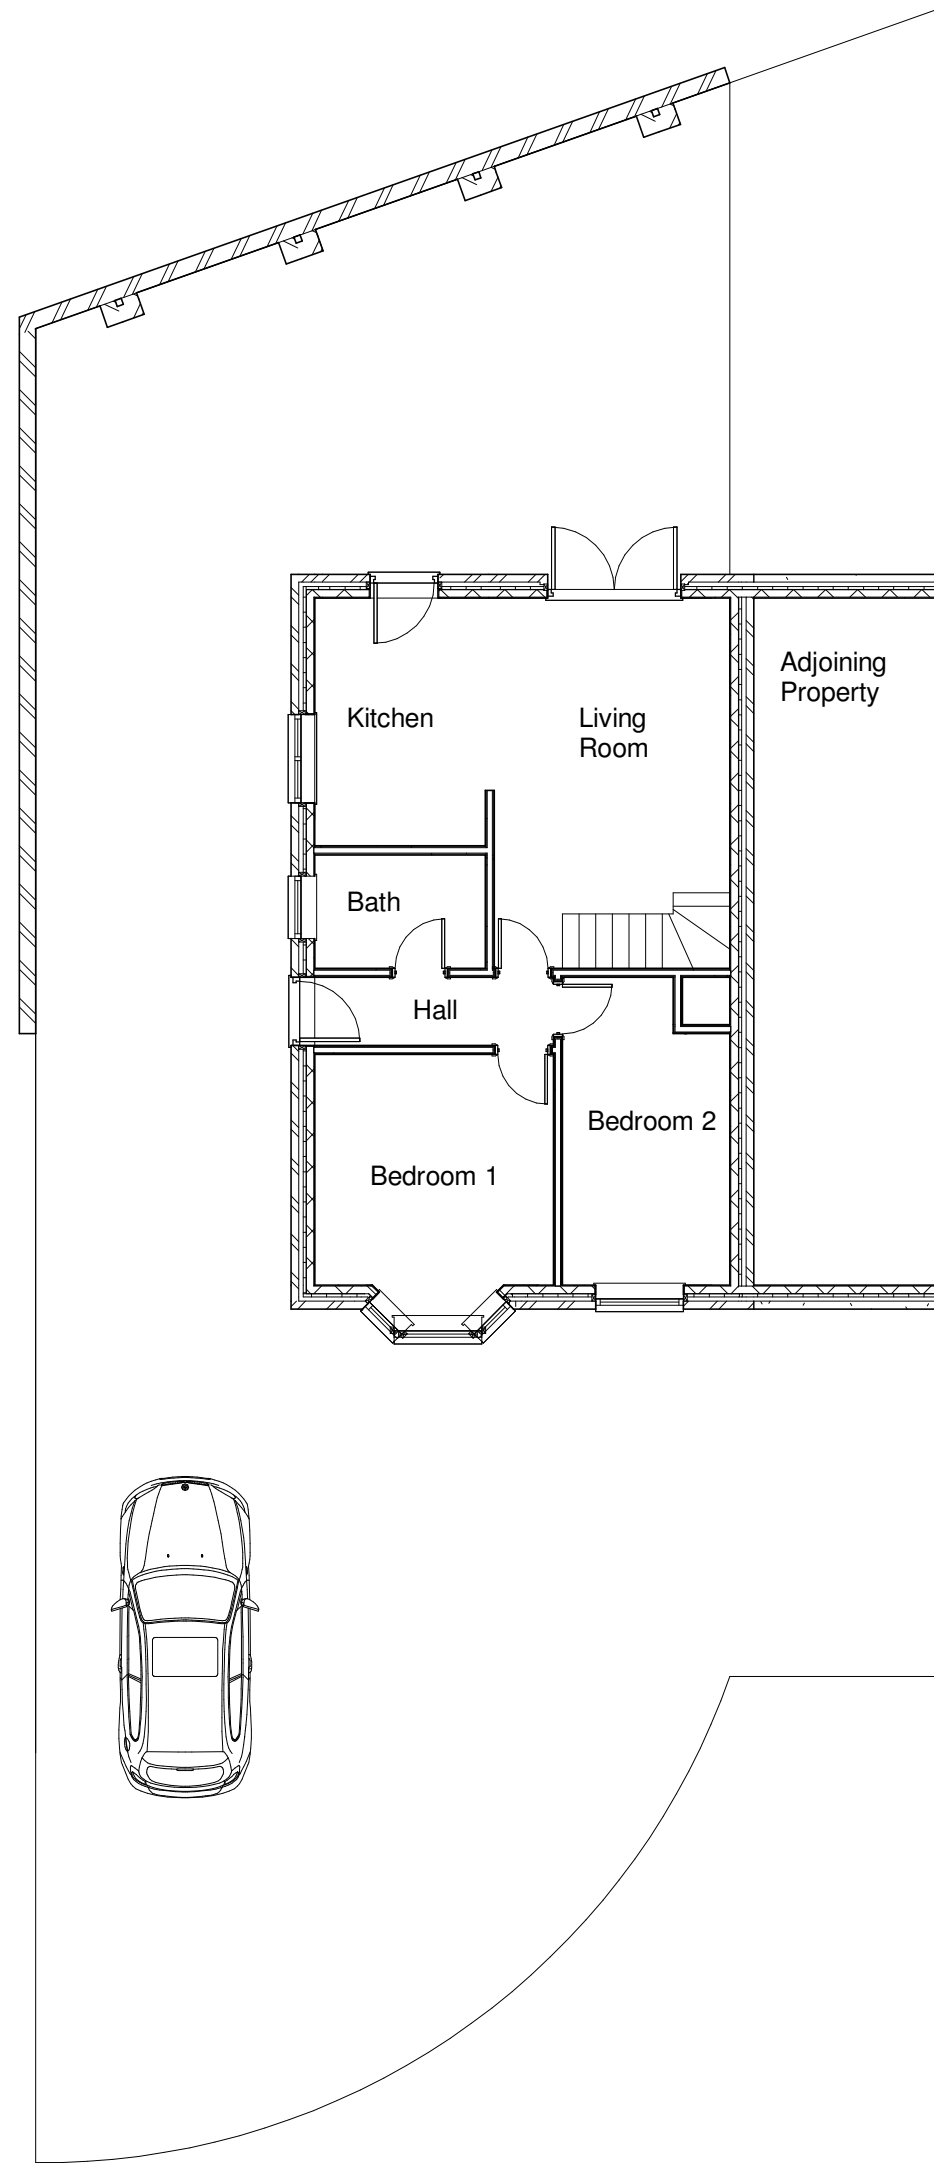

1 01 Existing Ground Floor Site Plan
1 : 100

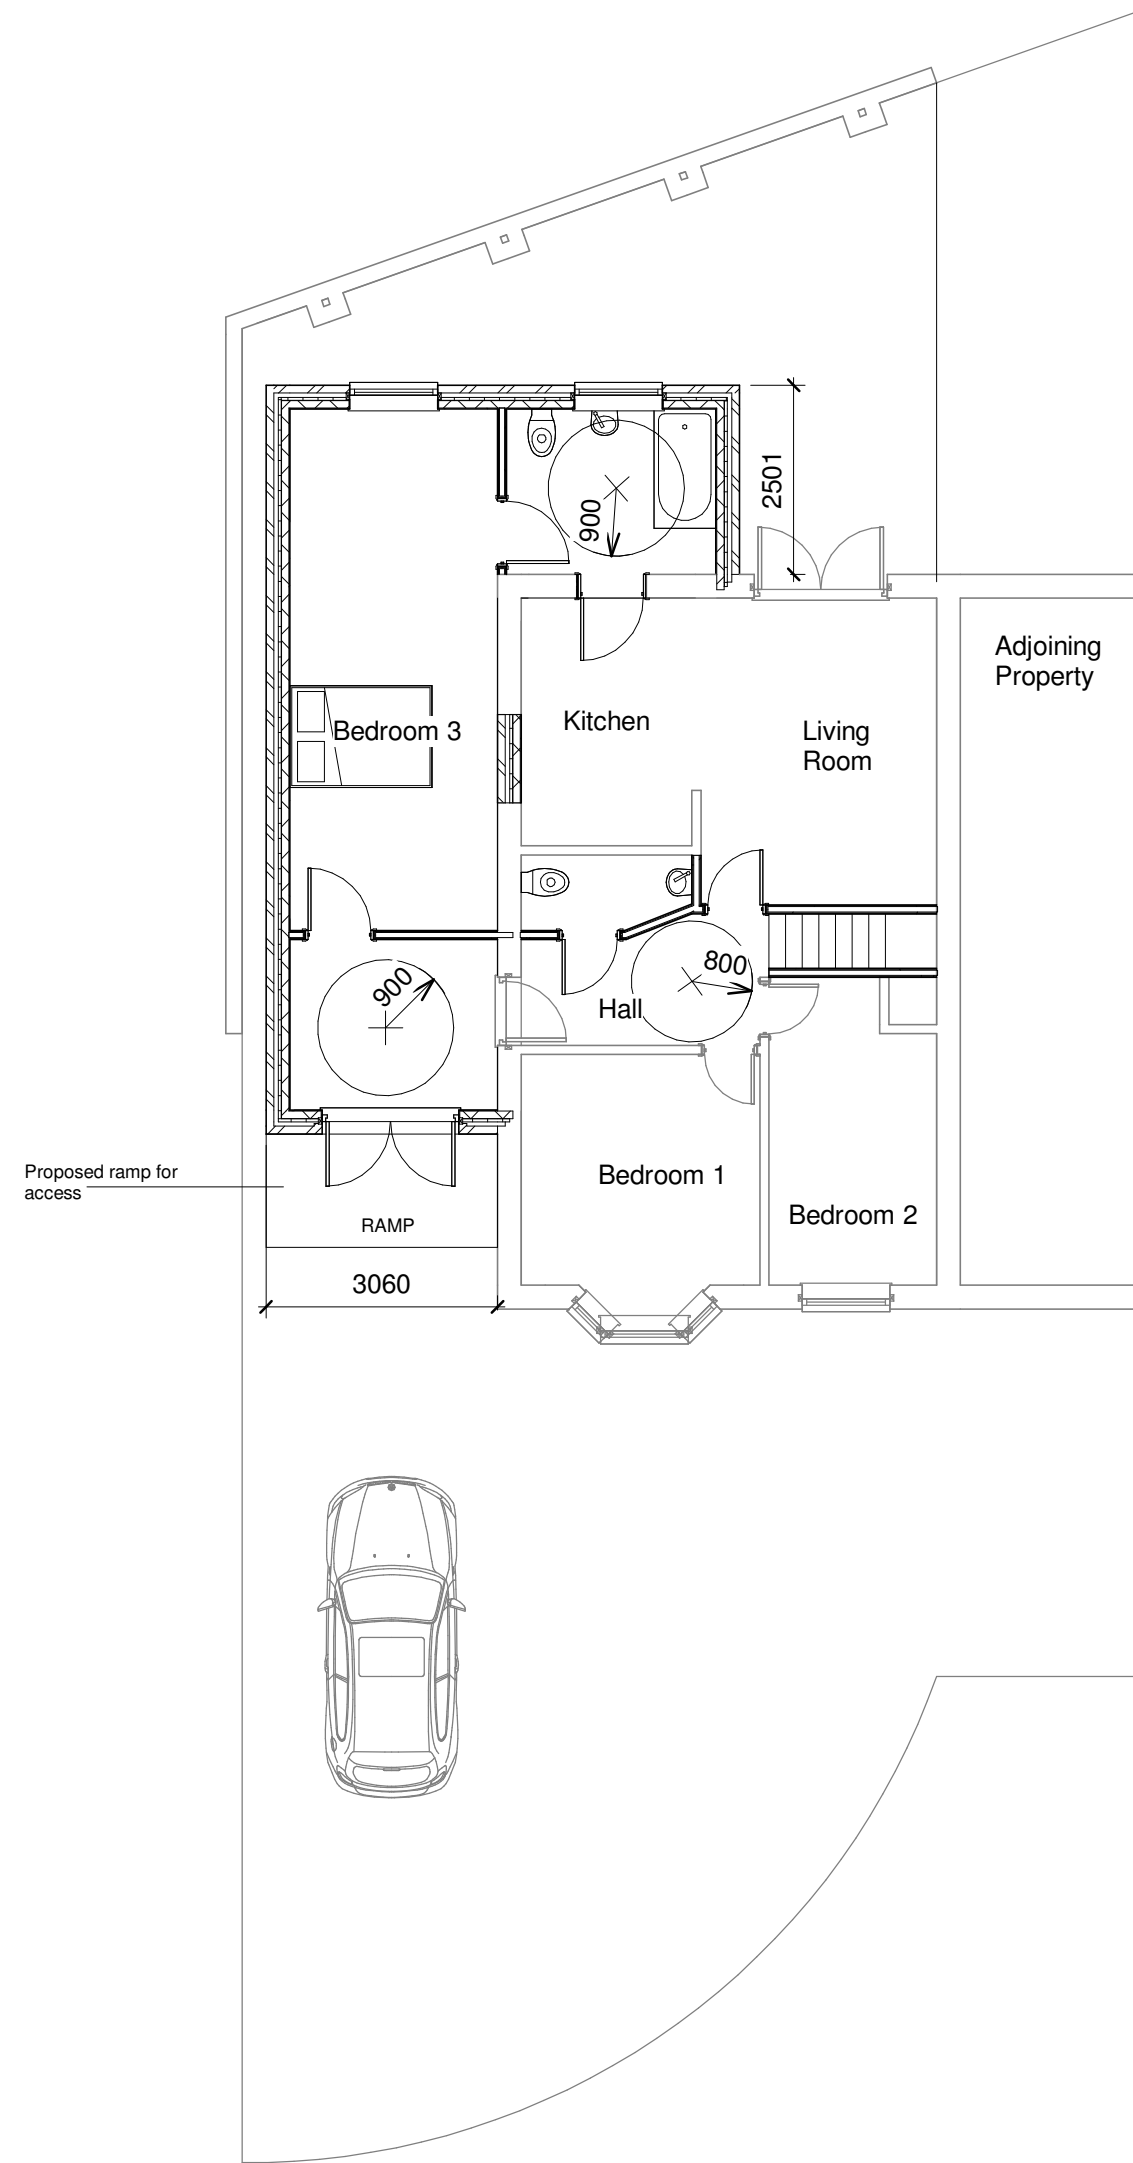

2 01 Proposed Ground Floor Site Plan
1 : 100

Project Address:

36 Sarnesfield Close
Manchester
M12 4PZ

Drawing:

Proposed Plans and
Elevations

Date Issued:

26/01/2023

Client Name:

Ms Sonja Ashraf

Project Description:

Proposed Single
Storey Wrap Around
Extension

Drawing Number:

PL002

Additional Notes:

Drawing not to be
scaled.

Proposed works not
to be started before
Planning Permission
is granted.

Dimensions shown
are in millimeters.

All measurements
to be verified on
site.

SCALE 1 : 100
A2 DRAWING